


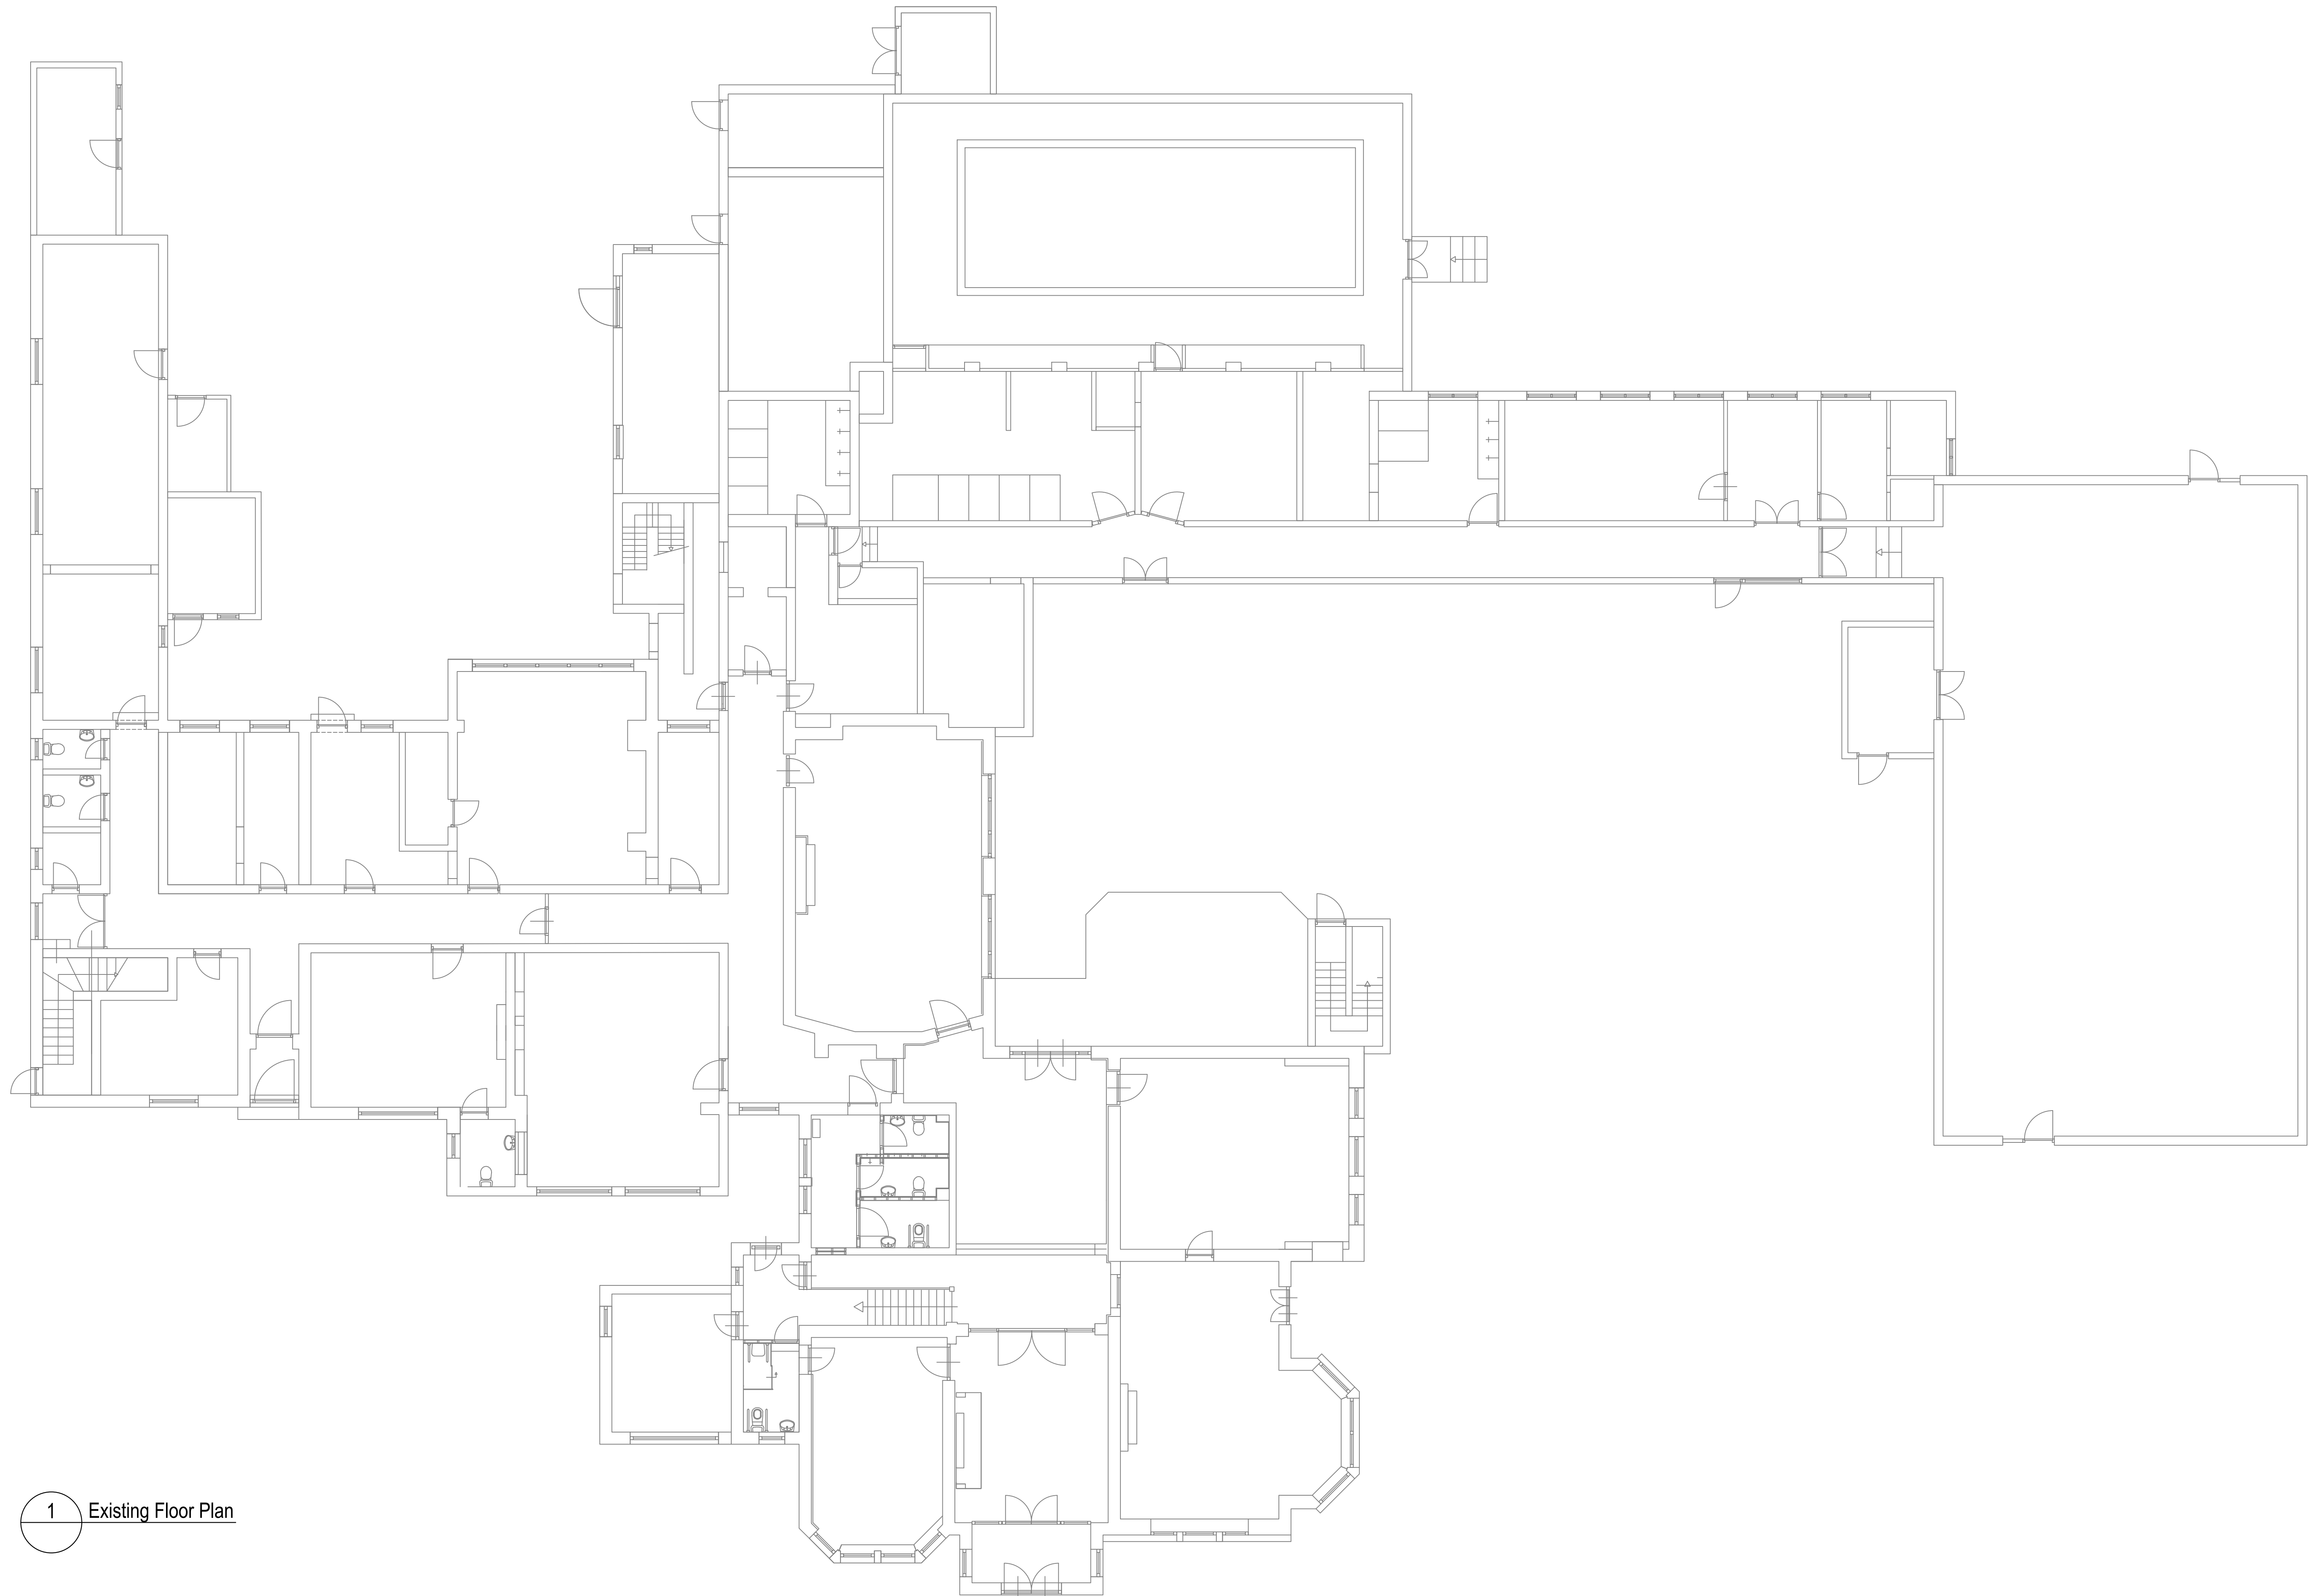


1 Existing Floor Plan

NOTE:
THE COPYRIGHT OF THIS DRAWING IS VESTED WITH 11610 LIMITED
AND MUST NOT BE COPIED OR REPRODUCED WITHOUT CONSENT OF THE COMPANY.
UNLESS INDICATED, THIS DRAWING IS FOR INFORMATION ONLY.
DO NOT SCALE. USE FIGURED DIMENSIONS ONLY.
ALL DIMENSIONS TO BE CHECKED ON SITE.
IF IN DOUBT ASK

REVISION:					
REV	DATE	NOTE	REV	DATE	NOTE

NOTES:

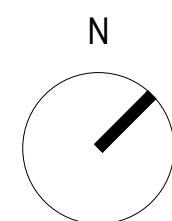

CLIENT:
Jamia Islamia Trust



PROJECT NAME:
Hijaz Main Building Extension
DRAWING TITLE:
Existing Floor Plan

SCALE:
1:100
DATE:
10.06.24

DRAWN:
MH

1st Check:
MH

2nd Check:
PB

Final Check:

DRAWING:
22021_10_101

REV:
/

Drawing original size A1