



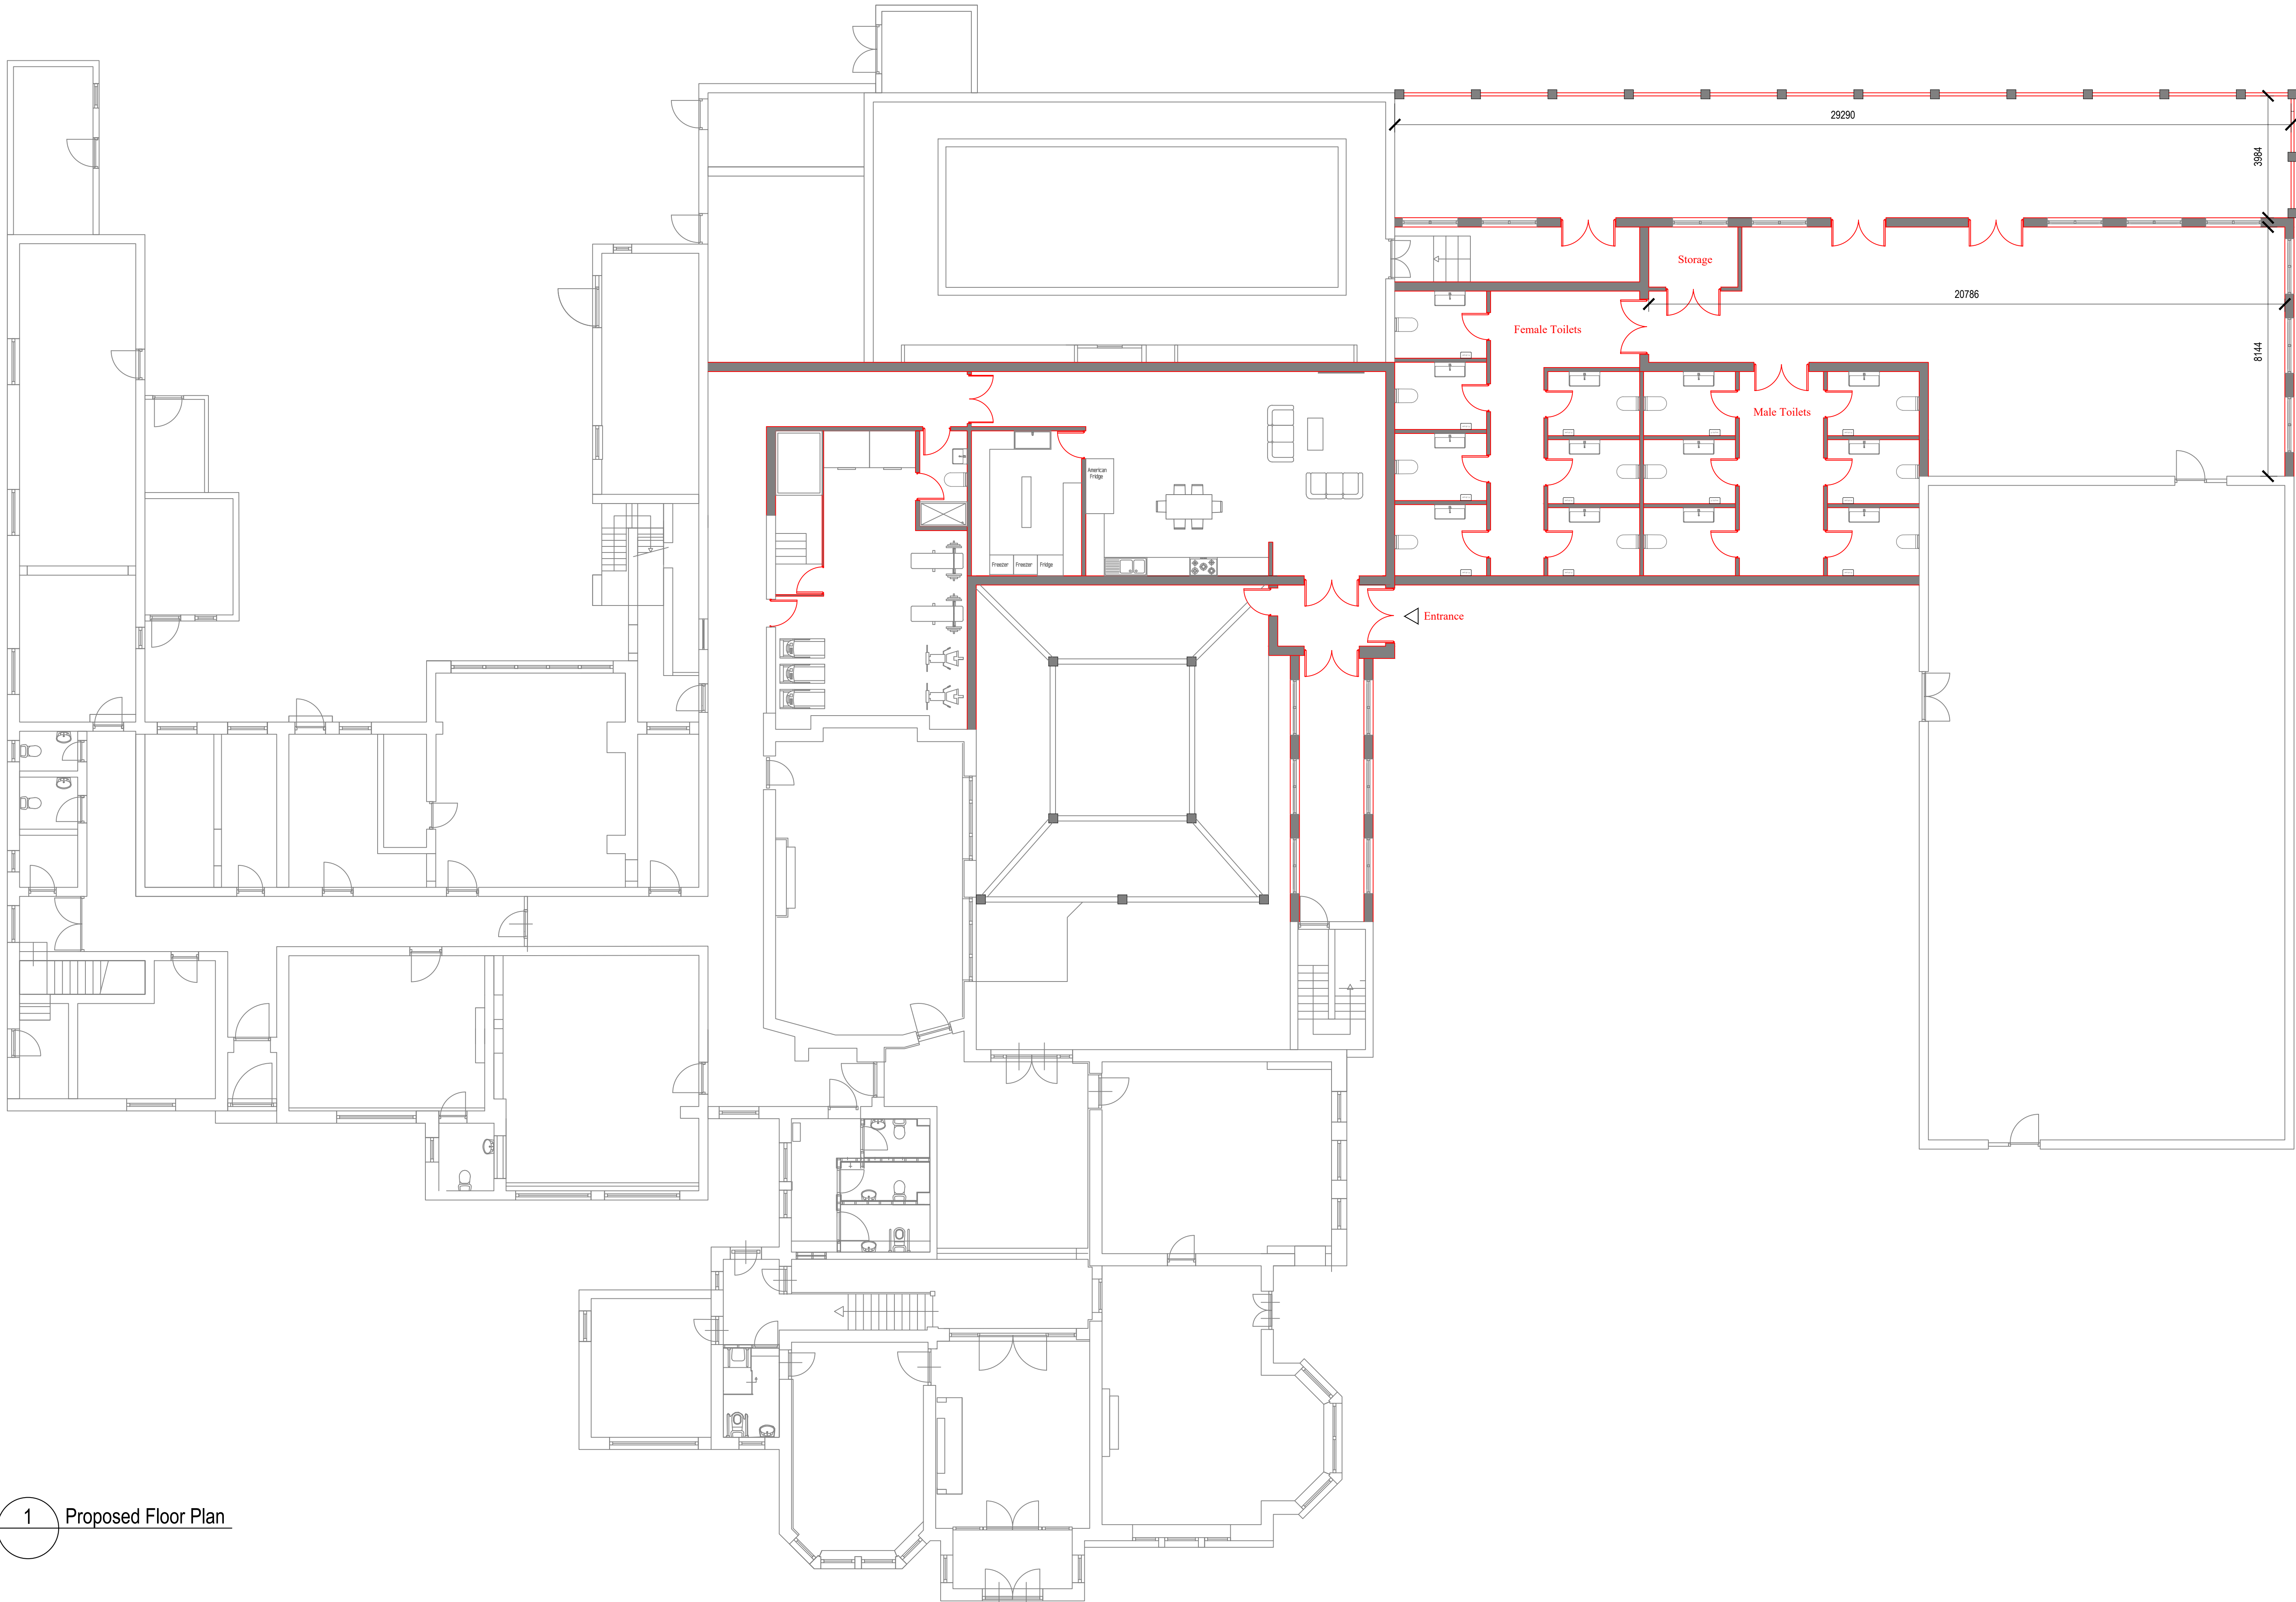

1 Proposed Floor Plan

NOTE:
THE COPYRIGHT OF THIS DRAWING IS VESTED WITH 11 HAND 12 LIMITED
AND MUST NOT BE COPIED OR REPRODUCED WITHOUT CONSENT OF THE COMPANY.
UNLESS INDICATED, THIS DRAWING IS FOR INFORMATION ONLY.
DO NOT SCALE. USE FIGURED DIMENSIONS ONLY.
ALL DIMENSIONS TO BE CHECKED ON SITE.
IF IN DOUBT ASK

REVISION:			NOTES:		
REV	DATE	NOTE	REV	DATE	NOTE

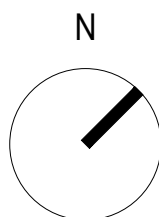

CLIENT:
Jamia Islamia Trust

DRAWN:
MH



1st Check:
MH

2nd Check:
PB

Final Check:

PROJECT NAME:
Hijaz Main Building Extension
DRAWING TITLE:
Proposed Floor Plan

SCALE: 1:100	DATE: 10.06.24
DRAWING: 22021_20_200	REV: /