


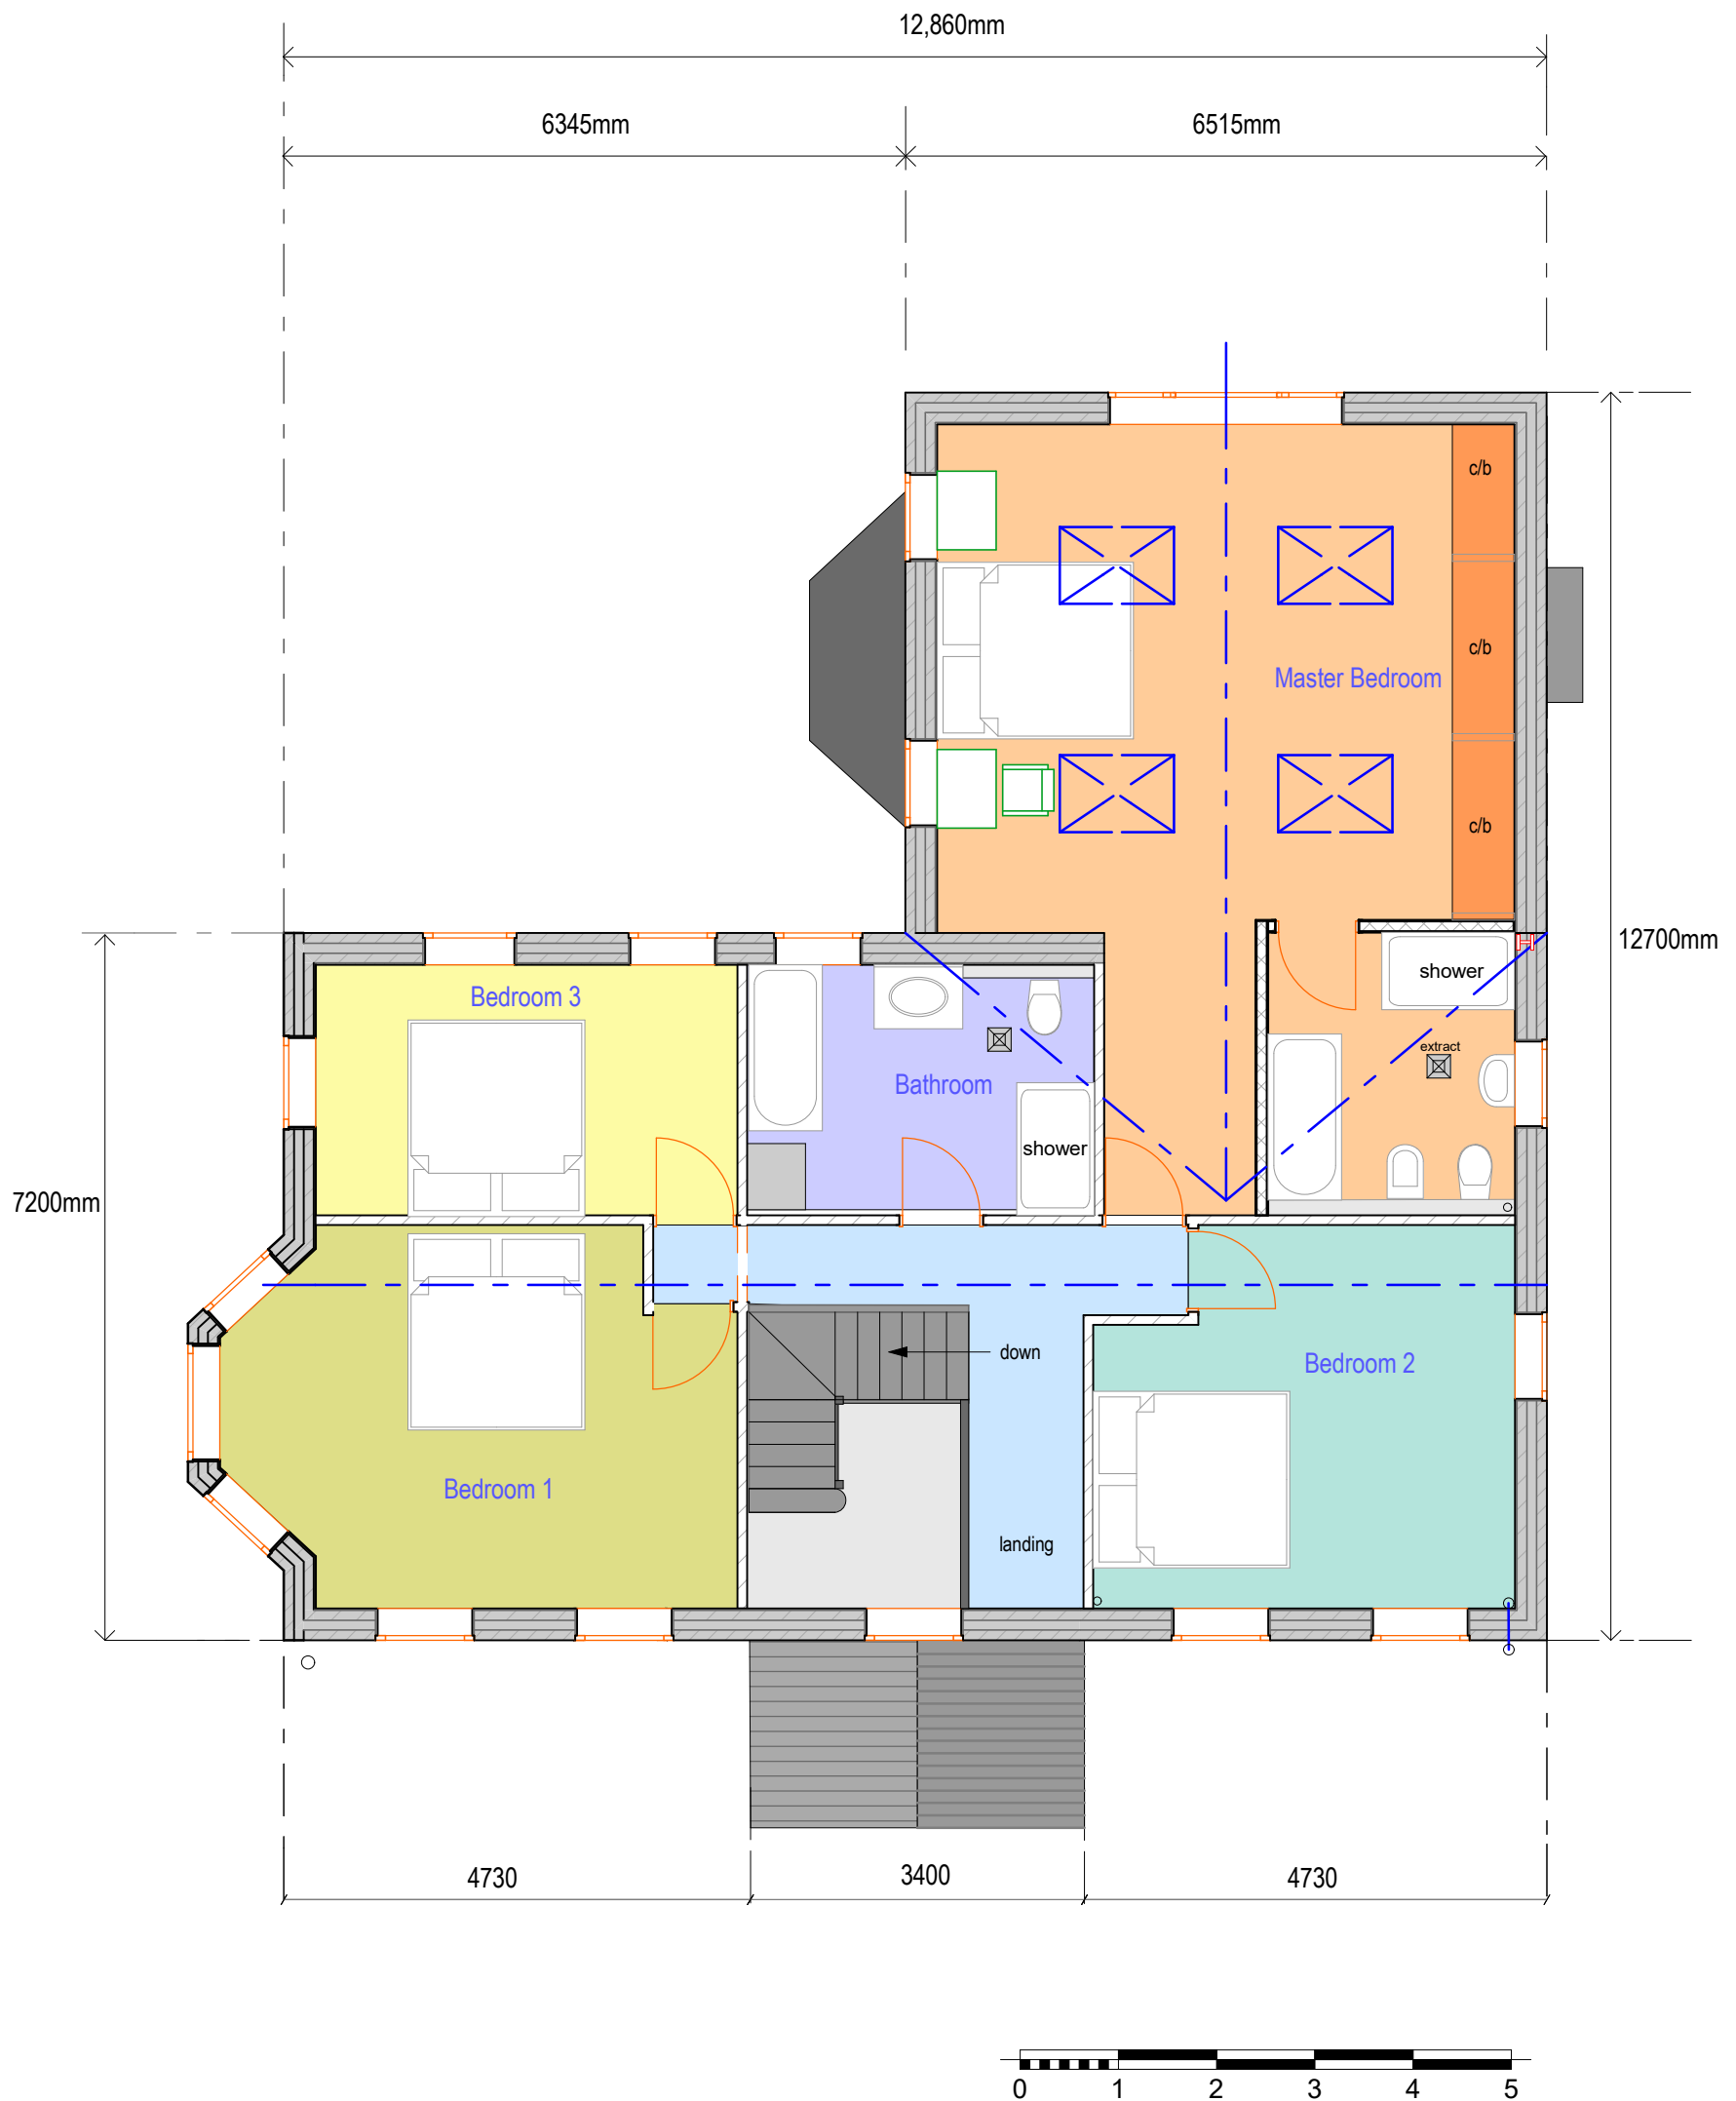

 Calvitch Design & Build Ltd Tel : 02476 739 739 www.calvitchdesign.com	Client	Project Title	Drawing Name	Date
	Mr & Mrs C Green		Proposed First Floor Plan	January 2026
	Address		Drawing Status	Drawing Scale
	Cottage Farm, Kirkby Lane Newbold Verdon, LE9 9LN	Existing farmhouse demolished and new farmhouse built over existing footprint.	PLANNING	1:75 A3
2601/04				