


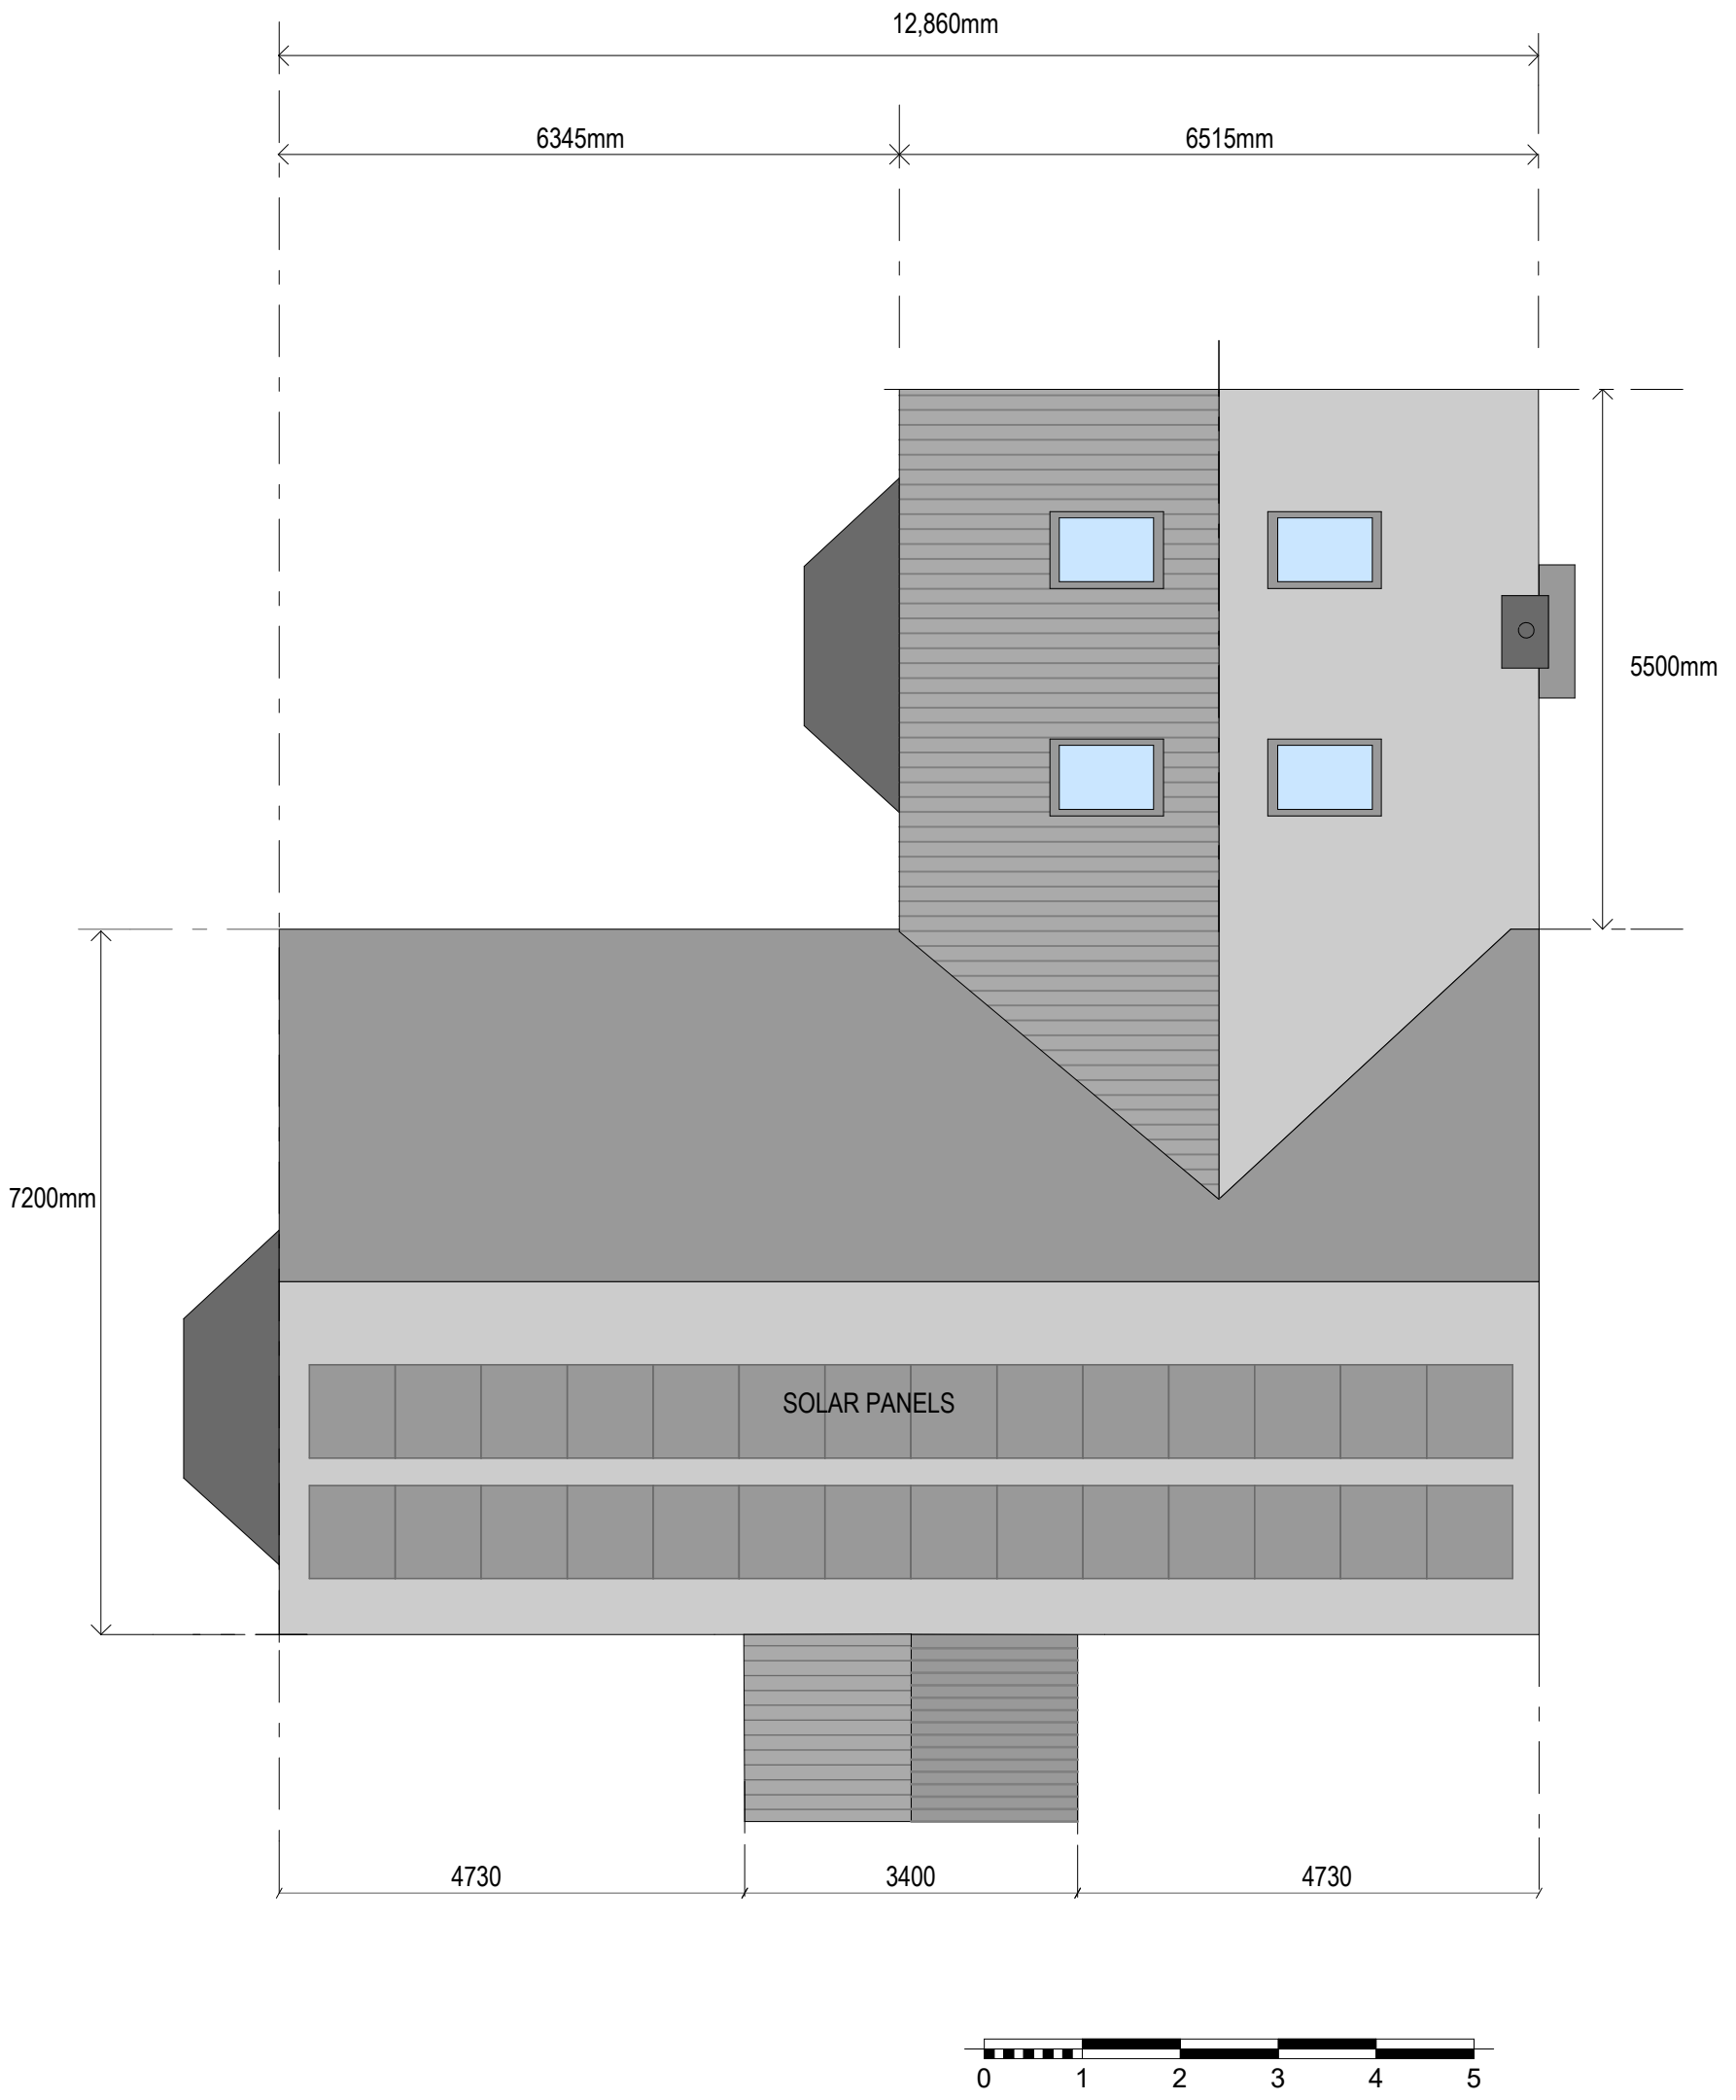

|   |                                                      |                                                                                |                |               |
|---|------------------------------------------------------|--------------------------------------------------------------------------------|----------------|---------------|
| <div><div>Calvitch</div><div>Design &amp; Build Ltd</div><div>Tel : 02476 739 739</div><div>www.calvitchdesign.com</div></div> <div></div> | Client                                               | Project Title                                                                  | Drawing Name   | Date          |
|   | Mr & Mrs C Green                                     | Existing farmhouse demolished and new farmhouse built over existing footprint. | Roof Plan      | January 2026  |
|   | Address                                              |                                                                                | Drawing Status | Drawing Scale |
|   | Cottage Farm, Kirkby Lane<br>Newbold Verdon, LE9 9LN |                                                                                | PLANNING       | 1:75 A3       |
| 2601/07   |                                                      |                                                                                |                |               |
| COPYRIGHT OF THIS DRAWING BELONGS TO CALVITCH DESIGN & BUILD LTD. REPRODUCTION IN ANY FORM IS FORBIDDEN WITHOUT THE PRIOR WRITTEN PERMISSION OF THE COPYRIGHT OWNER                                                           |                                                      |                                                                                |                |               |