



PLAN VIEW

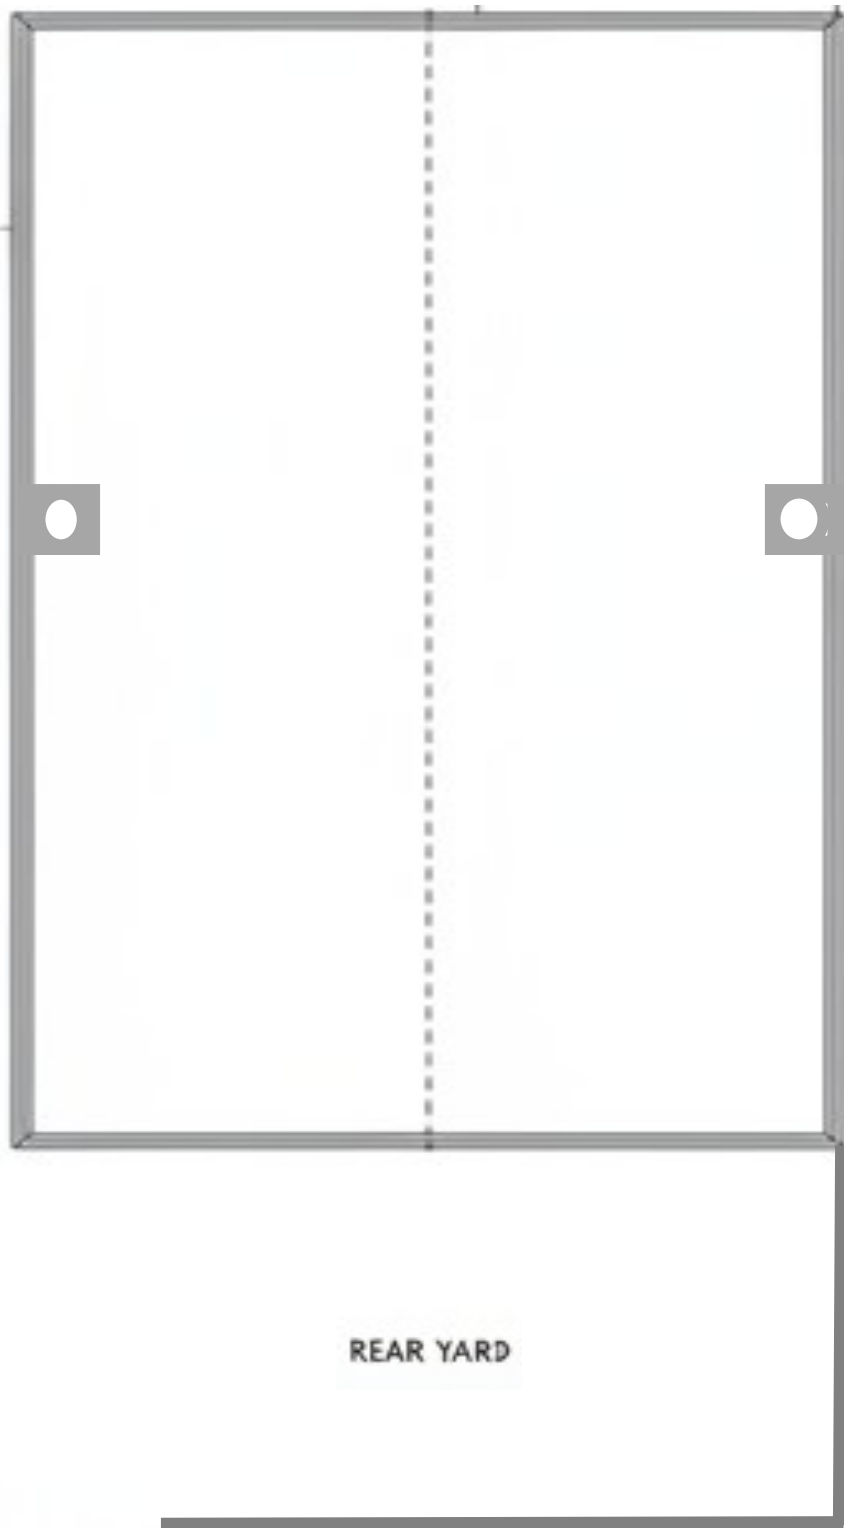


SIDE ELEVATION

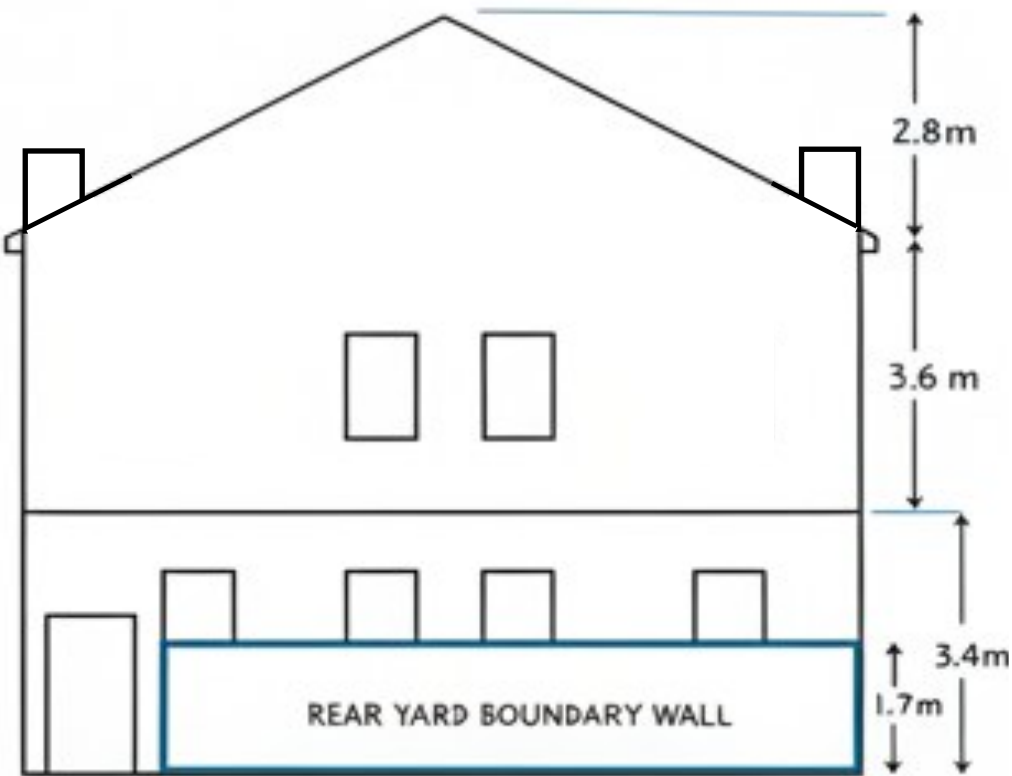

REAR ELEVATION

SCALE 1:100

 

PROJECT: **BARTON BAPTIST CHAPEL**
DRAWING TITLE: PLAN. REAR & SIDE ELEVATIONS
SCALE: **1:100 & A3**
DRAWN BY DRAWN