


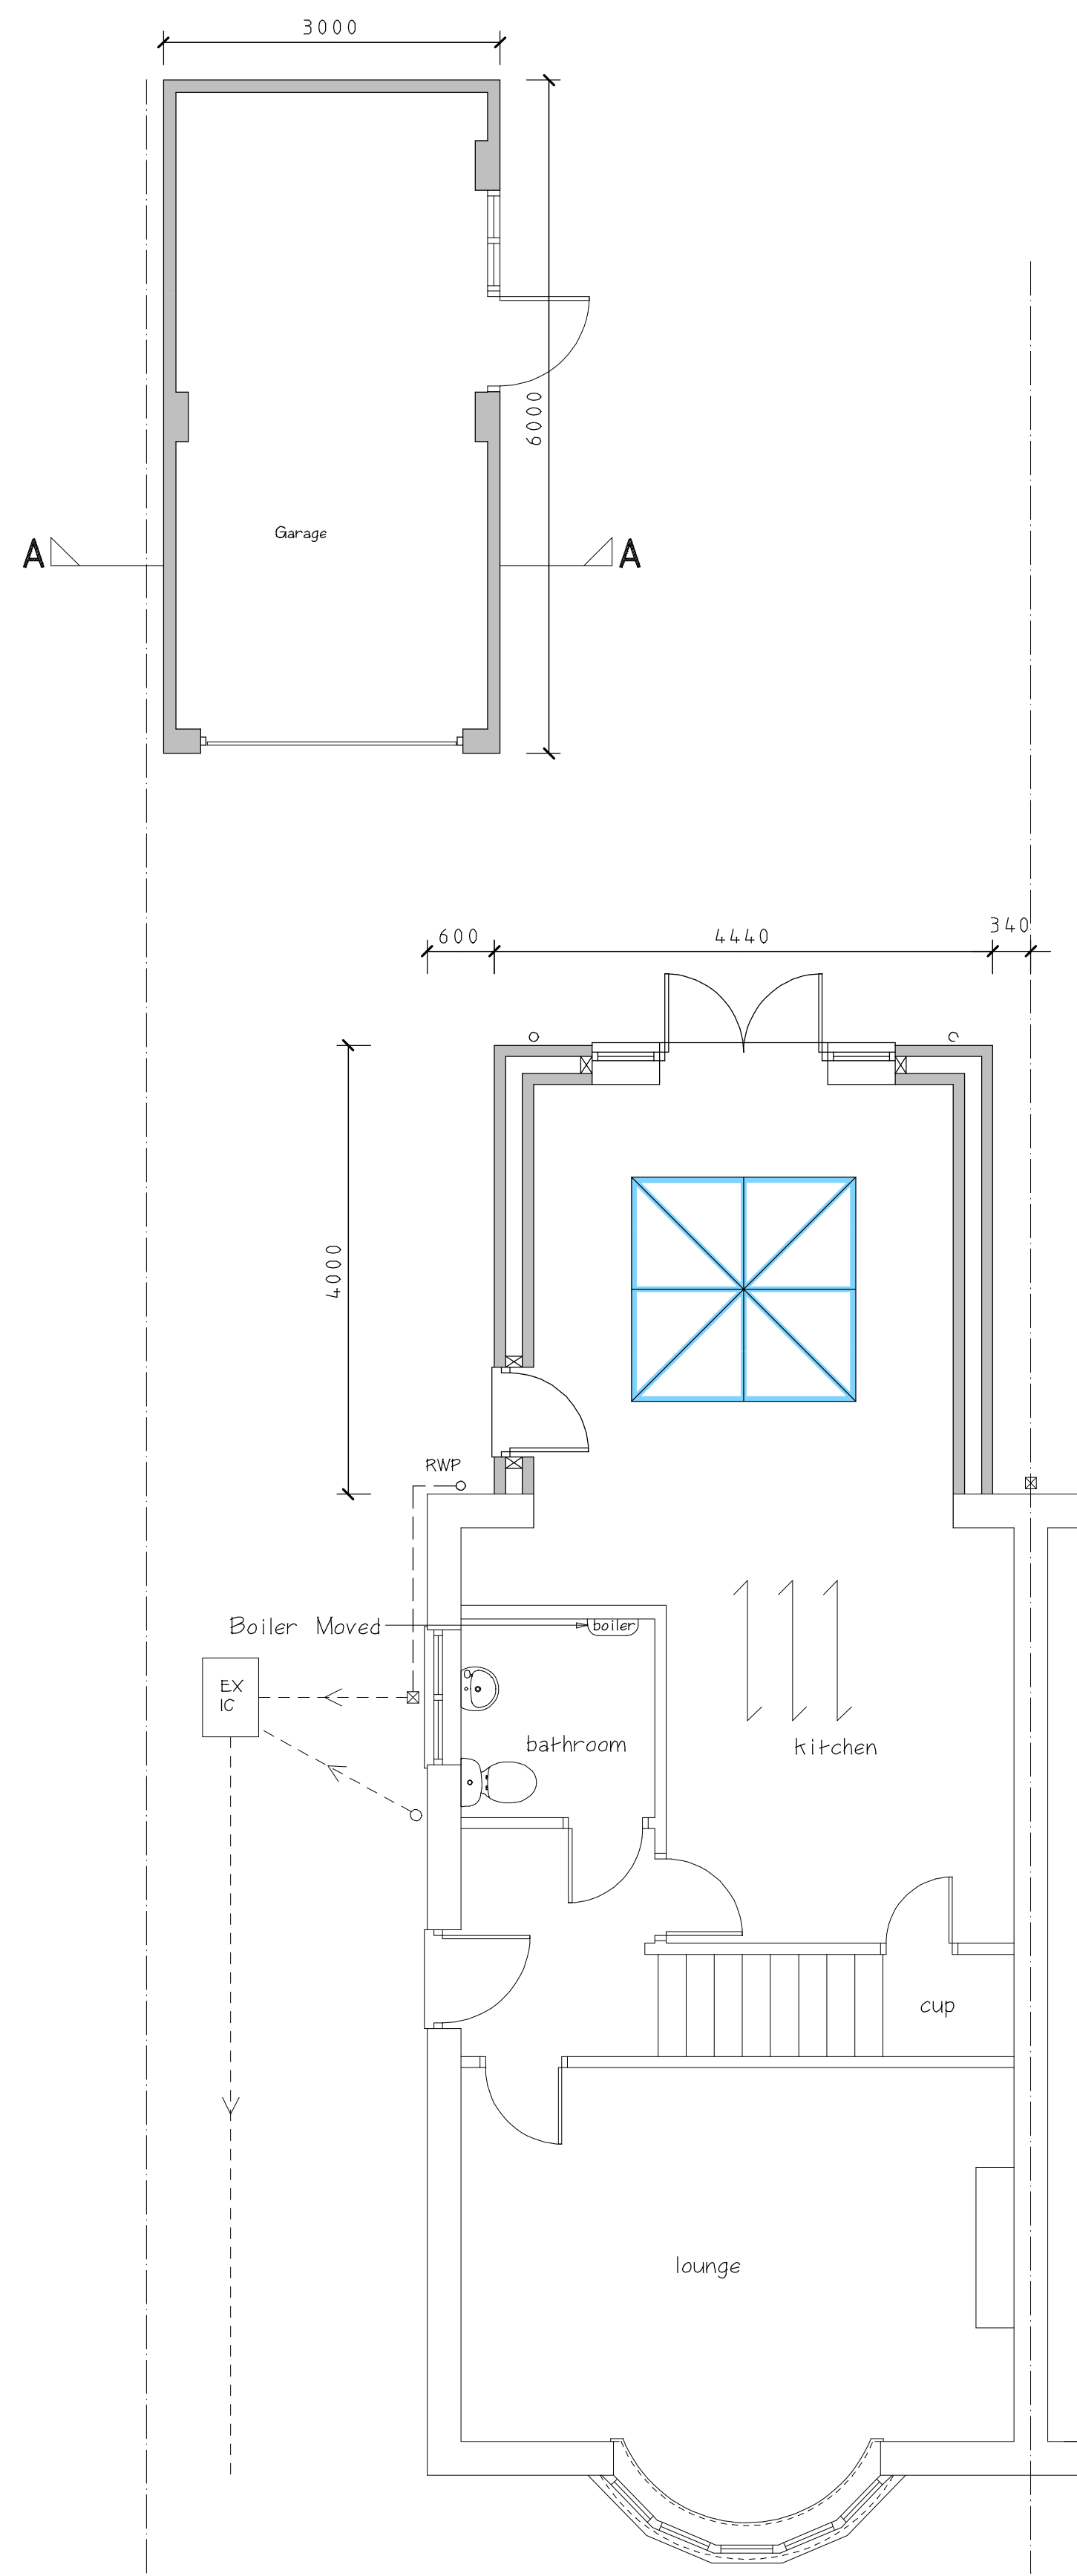


Proposed Ground Floor Plan



Existing Rear Elevation



Existing Elevation To No 17

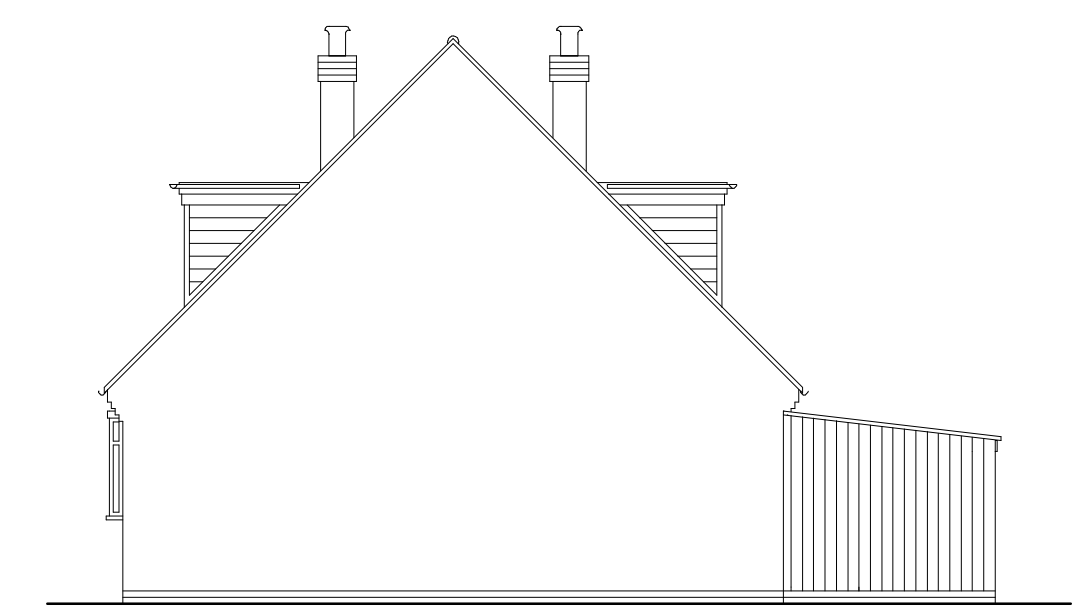


Existing Elevation To No 21




Proposed Rear Elevation




Proposed Elevation To No 17

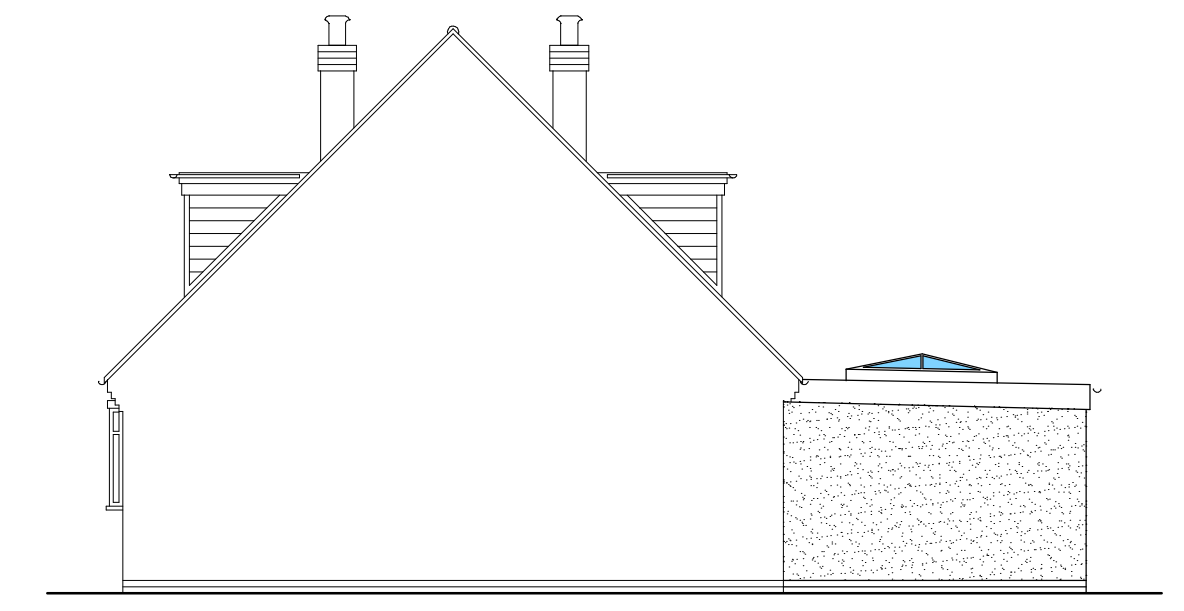


Proposed Elevation To No 21

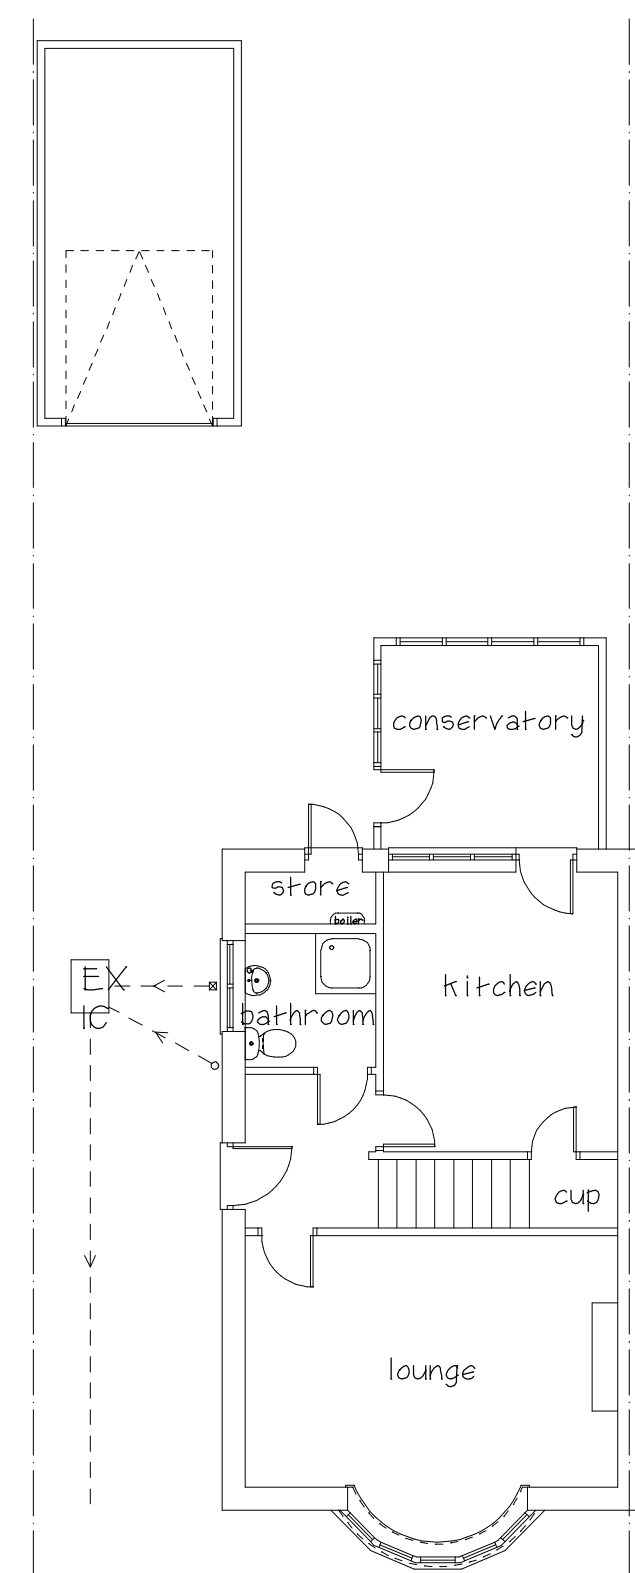

Existing Ground Floor Plan

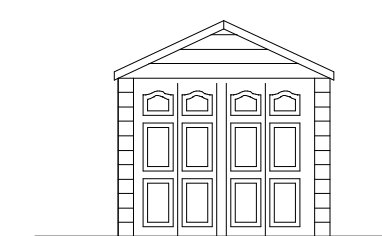


Existing Garage Front Elevation

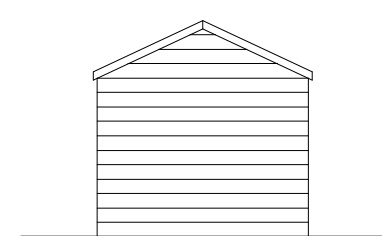


Existing Garage Rear Elevation




Existing Garage Elevation To Garden

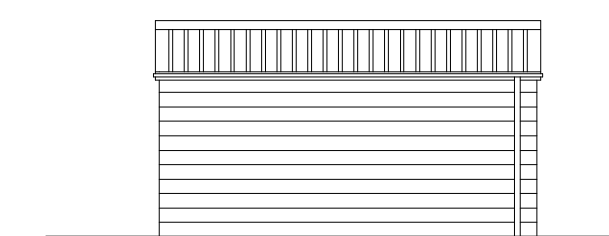


Existing Garage Elevation To Boundary

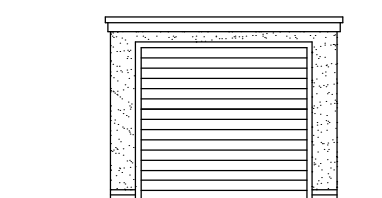


Proposed Garage Front Elevation

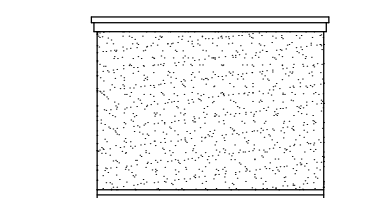


Proposed Garage Rear Elevation

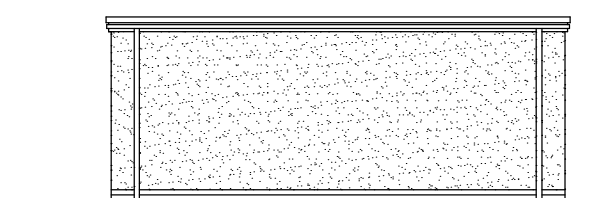

Proposed Garage Elevation To Garden

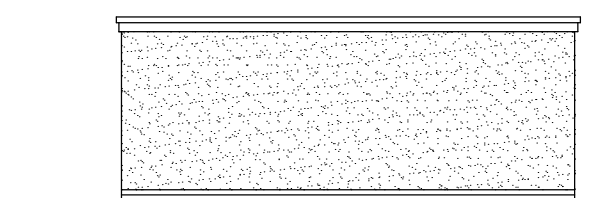


Proposed Garage Elevation To Boundary

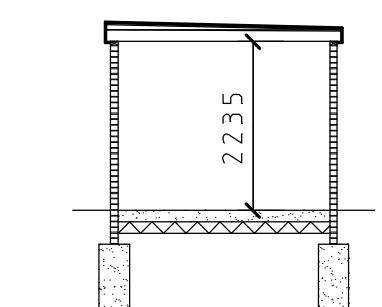

Proposed Garage Section AA

2235
29 courses
50mm wall
plate

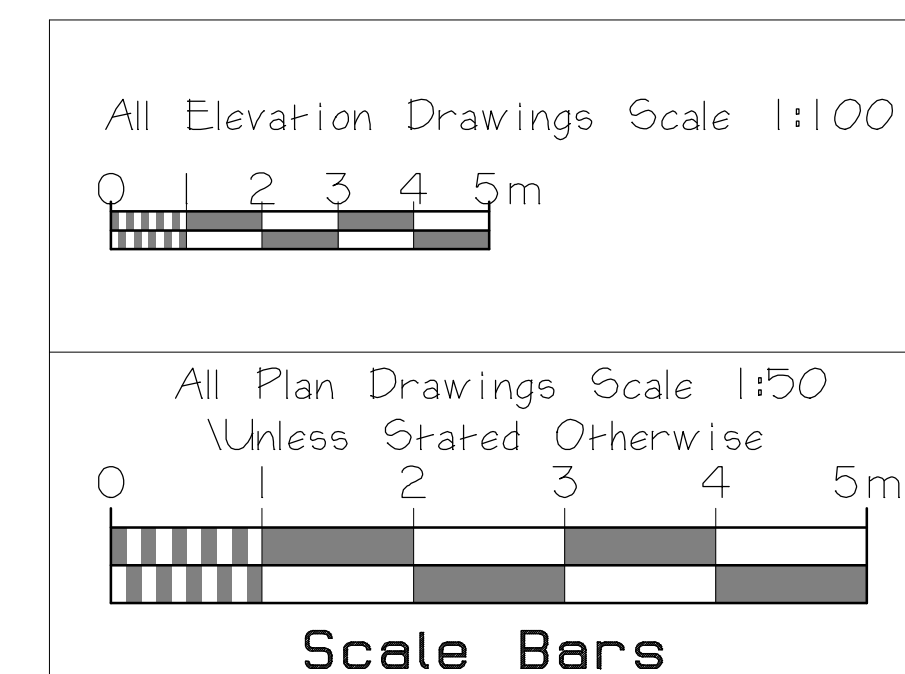

CLIENT			
Mr & Mrs Parsons			
JOB TITLE			
19 The Fairway Burbage Leicester LE10 2TY			
DRAWING TITLE			
Proposed Extension To The Rear Of Semi Detached House			
SCALE	SHEET	DATE	DRAWN BY
1:50 & 1:100	A1	Feb 2026	A Moore
ANDREW MOORE ARCHITECTURAL SERVICES Tel; 07973397765 Email; andrewmoore@workmail.com			
DRG NO		SHEET NO	
1724			