


E-03 ▼

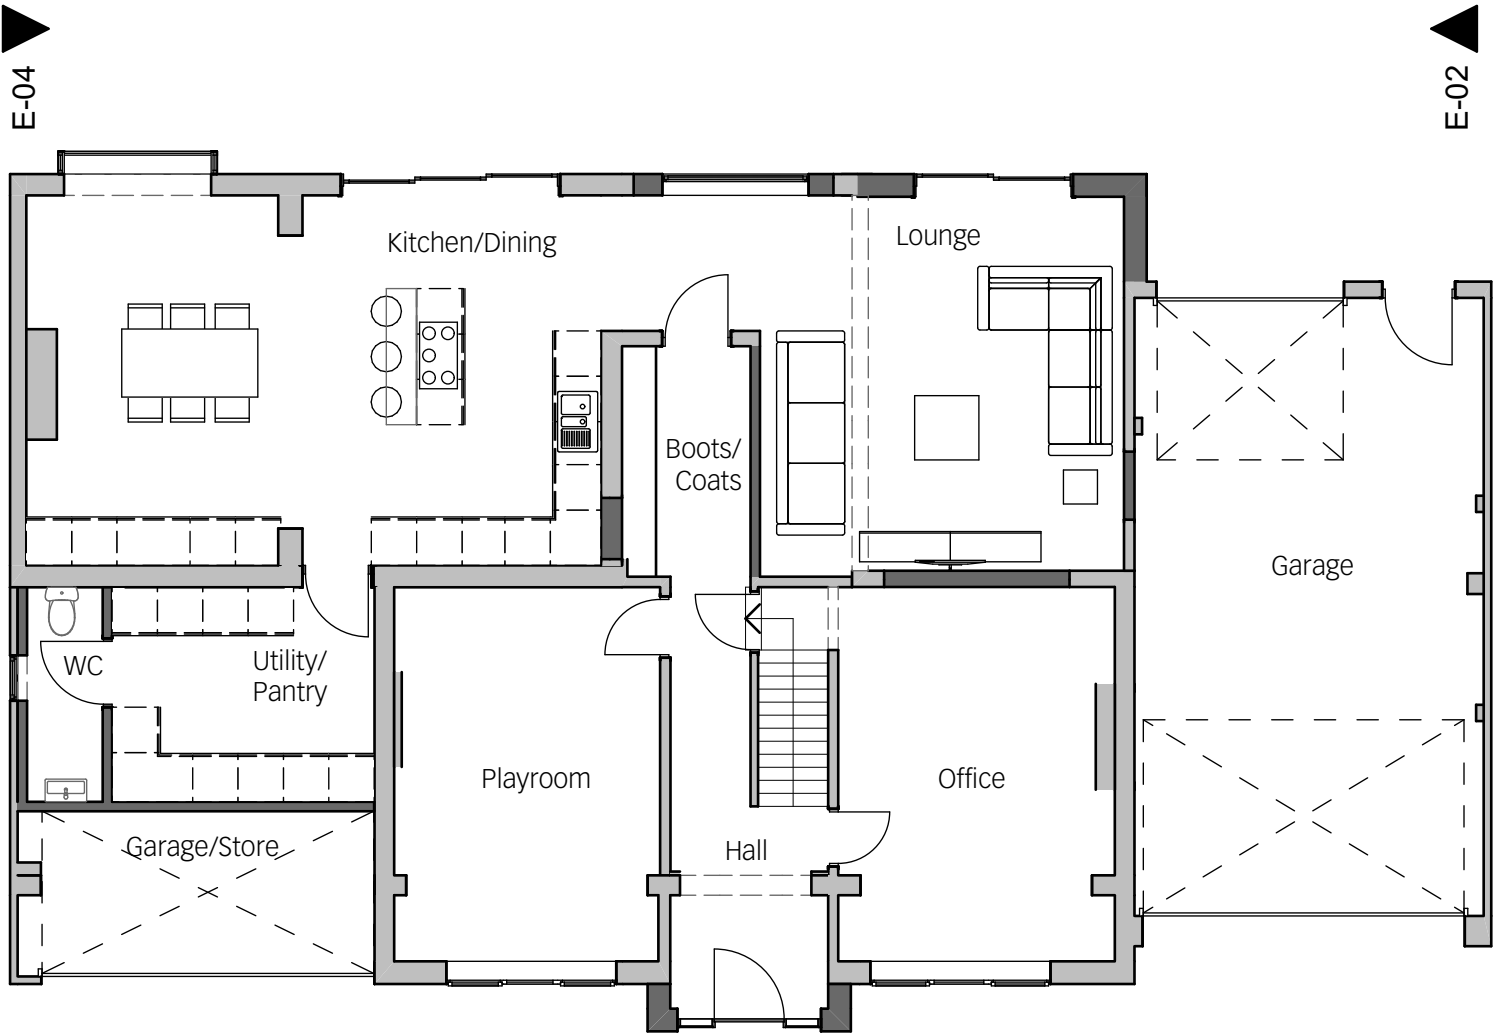


E-01 ▲

1 Ground Floor

1:100 2

E-03 ▼

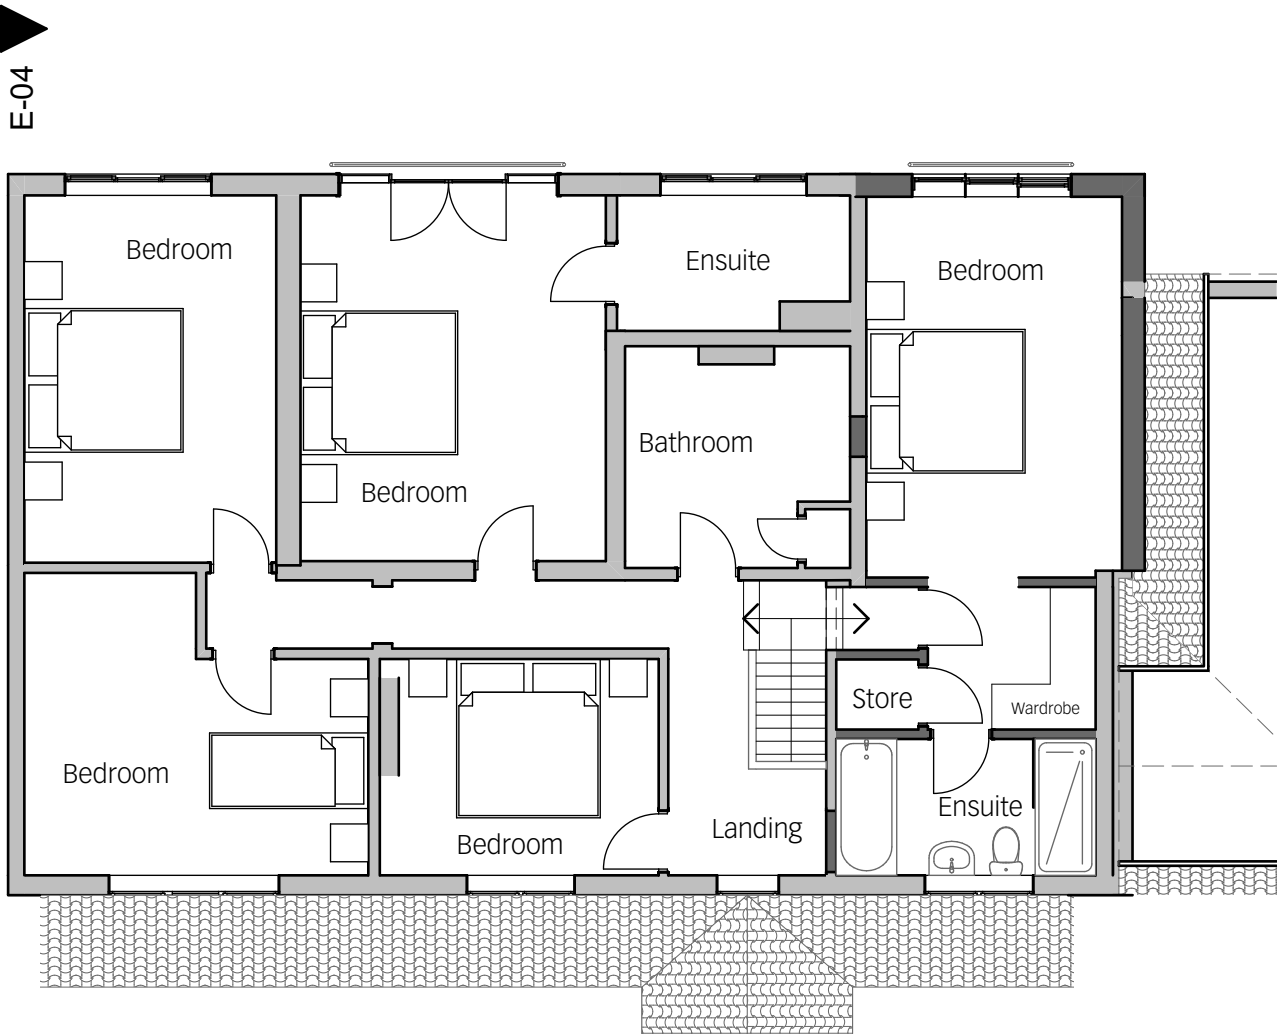

E-01 ▲

First Floor

1:100

Purpose of Issue

WIP

notes

architect

**HAYWARD MCMULLAN ARCHITECTS**

The Stables, Braeside, 67 Burton Road, Melton Mowbray, LE13 1DL T.01664 566997 t. 01664 566997 info@haywardmcmullan.com

project

59 Desford Road, Newbold Verdon,  
Leicester, LE9 9LG

client

drawing title

Proposed Floor Plans

scale @ A3

1:100,

Project No.

2536


drawn by

CH

Drawing Number

PL100D

rev

 

3 Scale Bar