


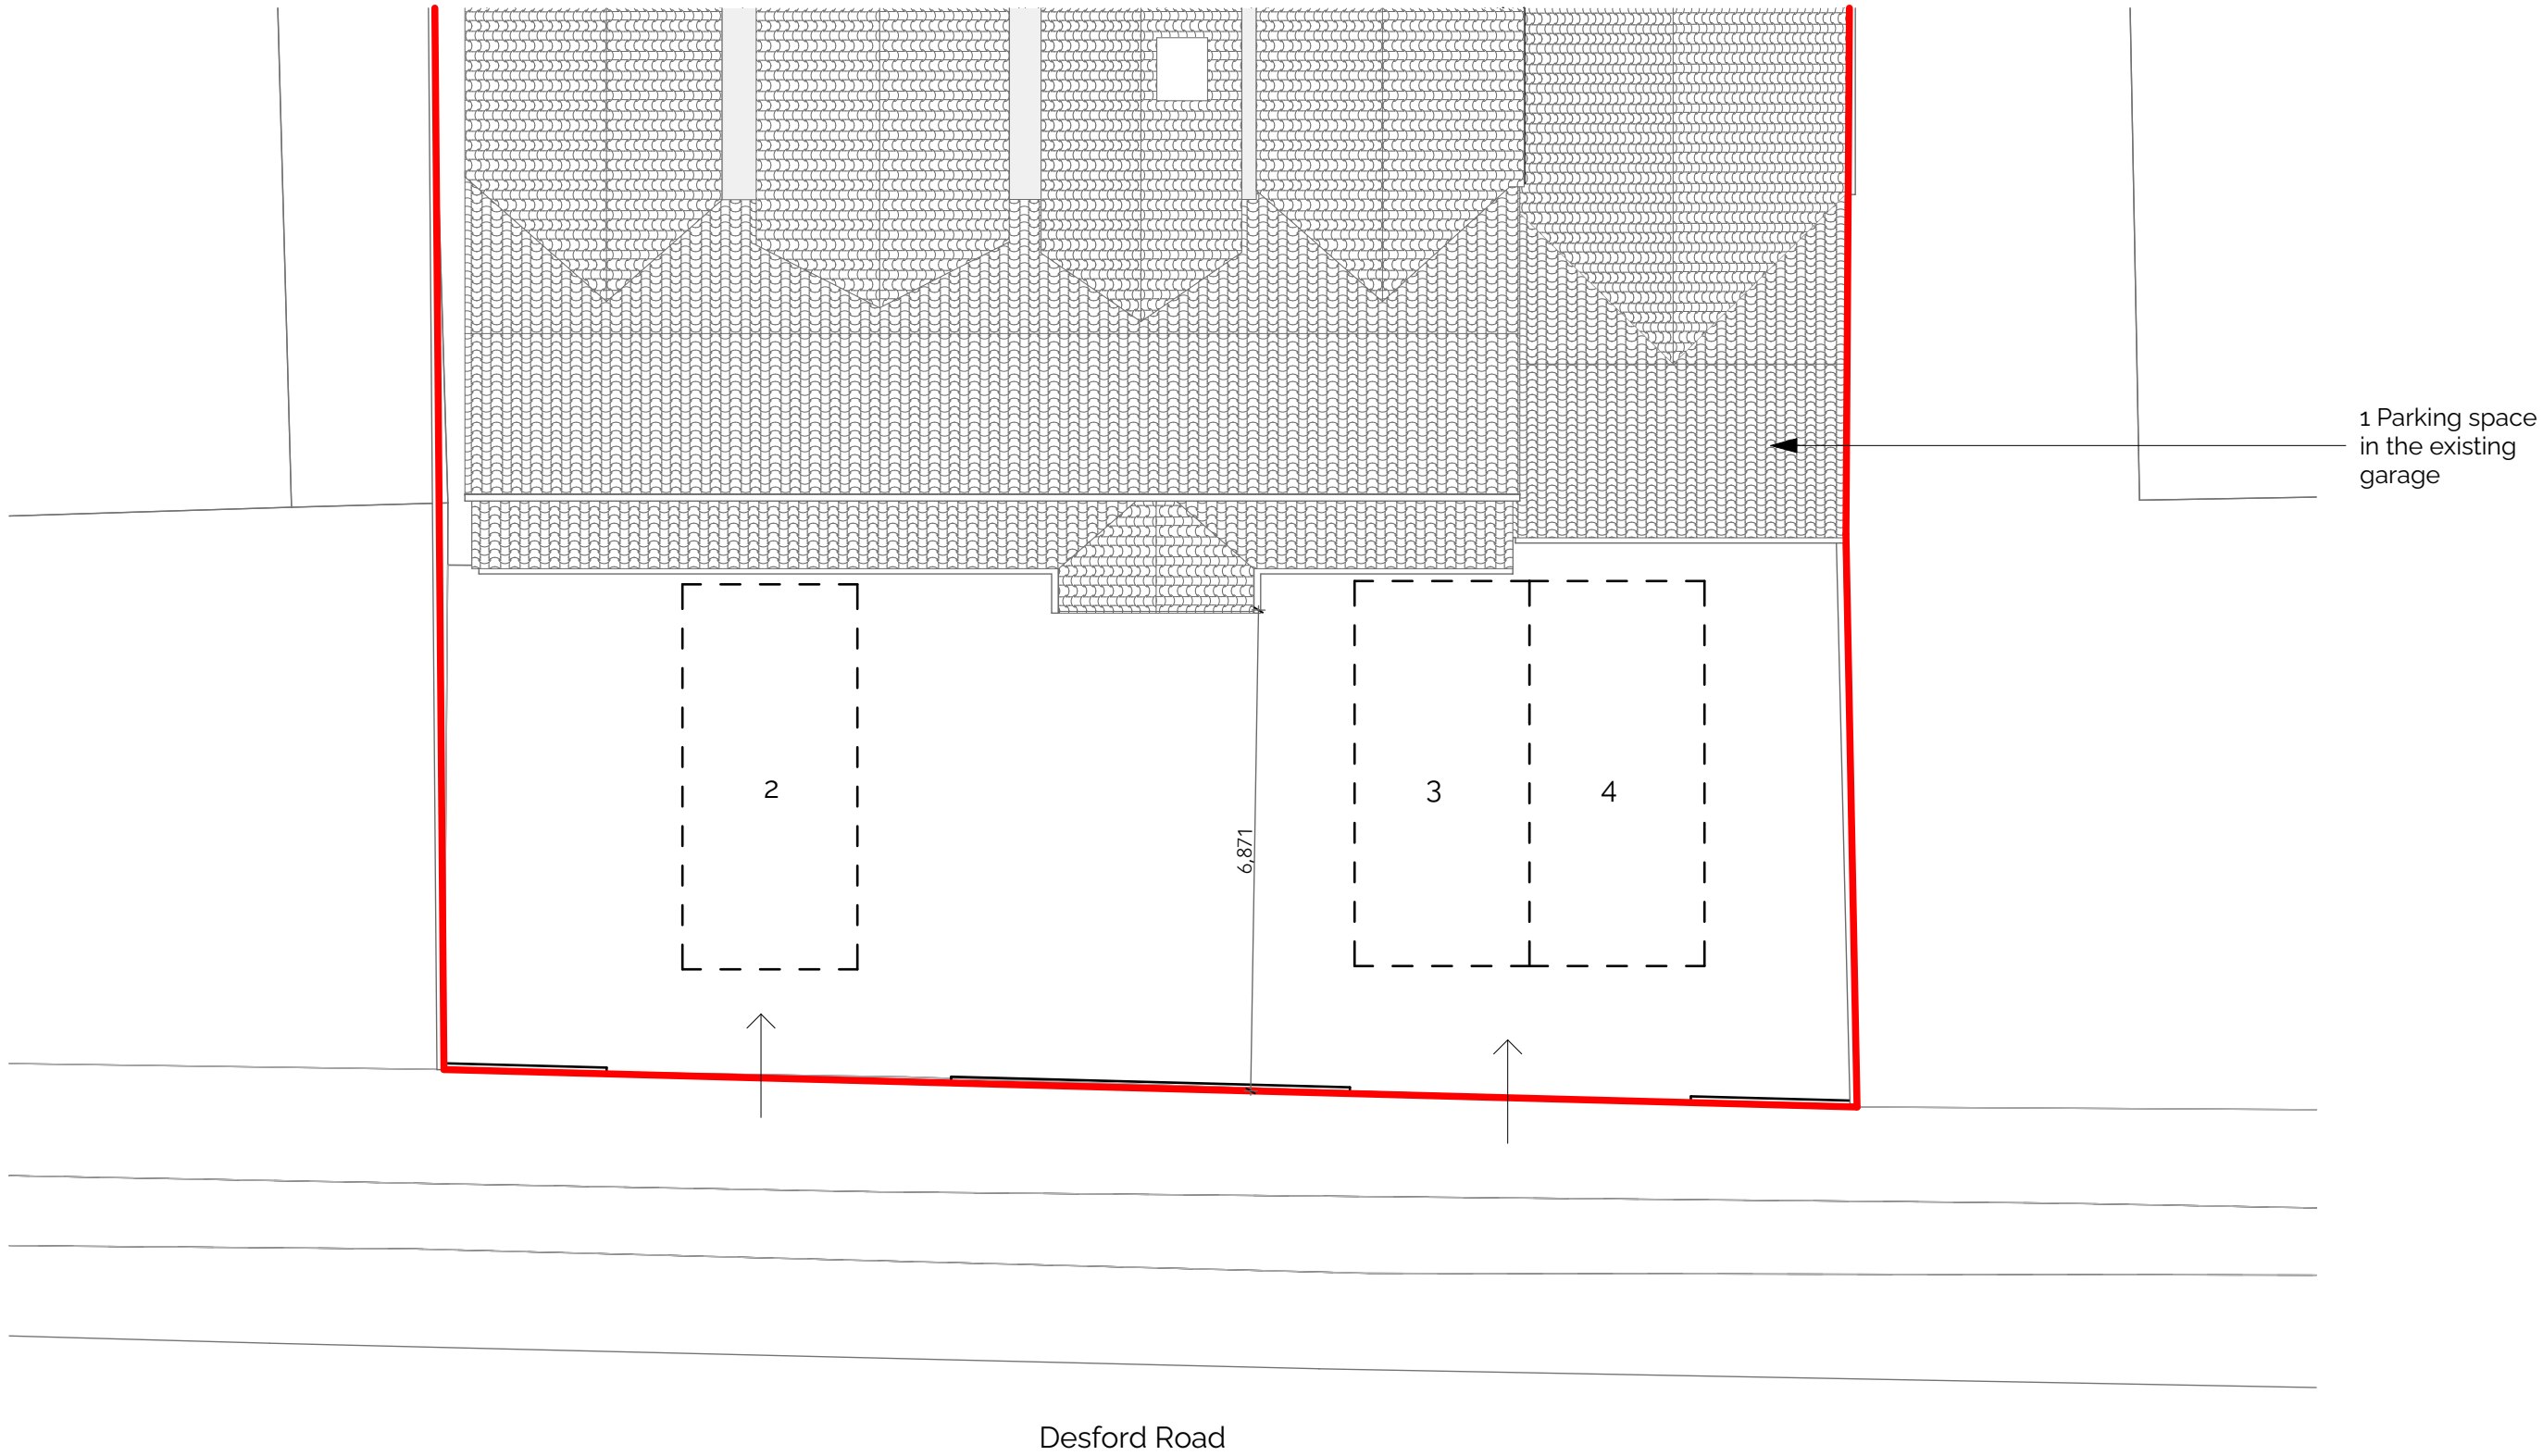

1

Roof Plan

1:100

Purpose of Issue	notes	architect	HAYWARD MCMULLAN ARCHITECTS The Stables, Braeside, 67 Burton Road, Melton Mowbray, LE13 1DL T.01664 566997 f. 01664 566997 info@haywardmcmullan.com		
		project	drawing title		
		59 Desford Road, Newbold Verdon, Leicester, LE9 9LG	Parking Provision Plan		
		client	scale @ A3	drawn by	
			1:100	CH	
		Project No.	Drawing Number	rev	
		2536	PL104D		