



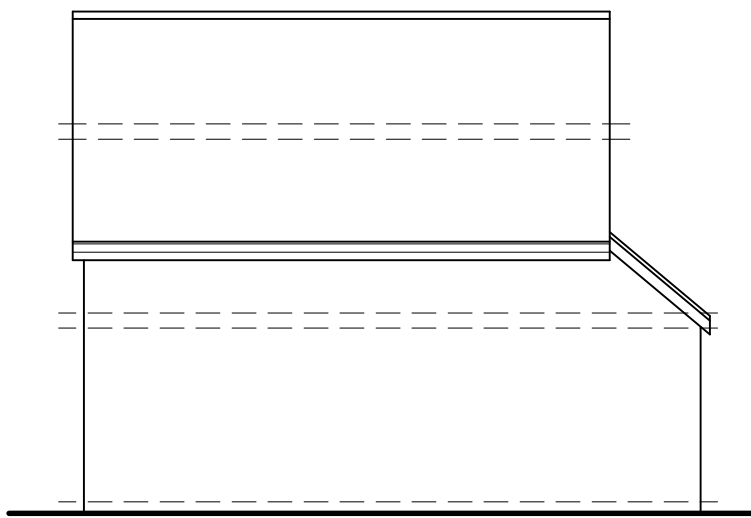


Front Elevation as Existing

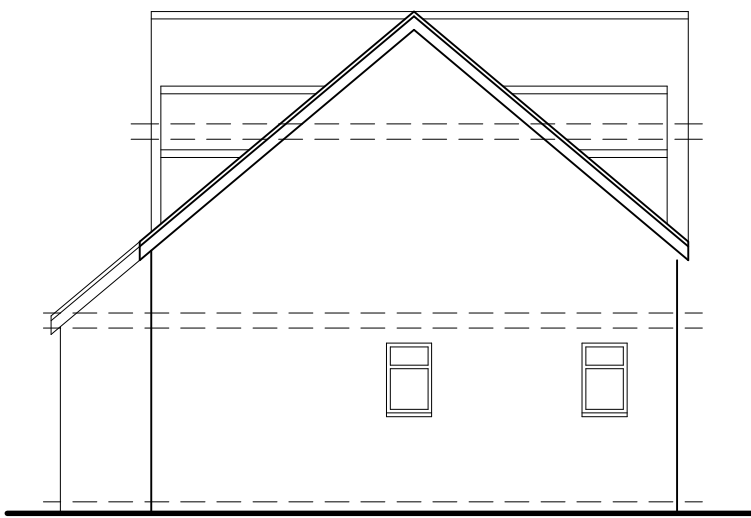

Side Elevation as Existing




Side Elevation as Existing

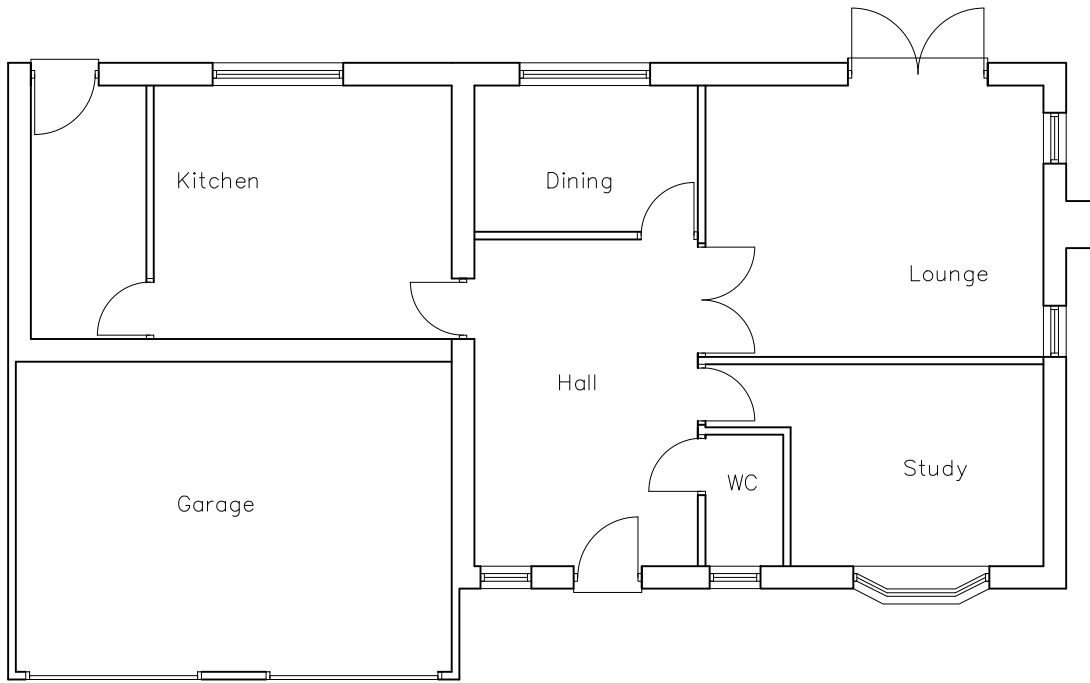


Ground Floor As Existing




Front Elevation as Proposed

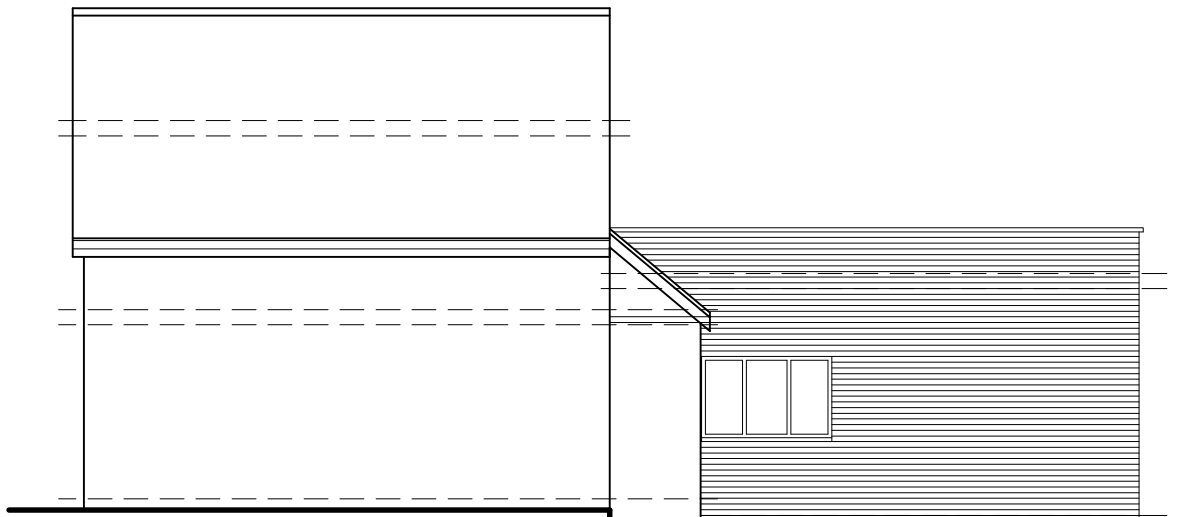

Side Elevation as Proposed

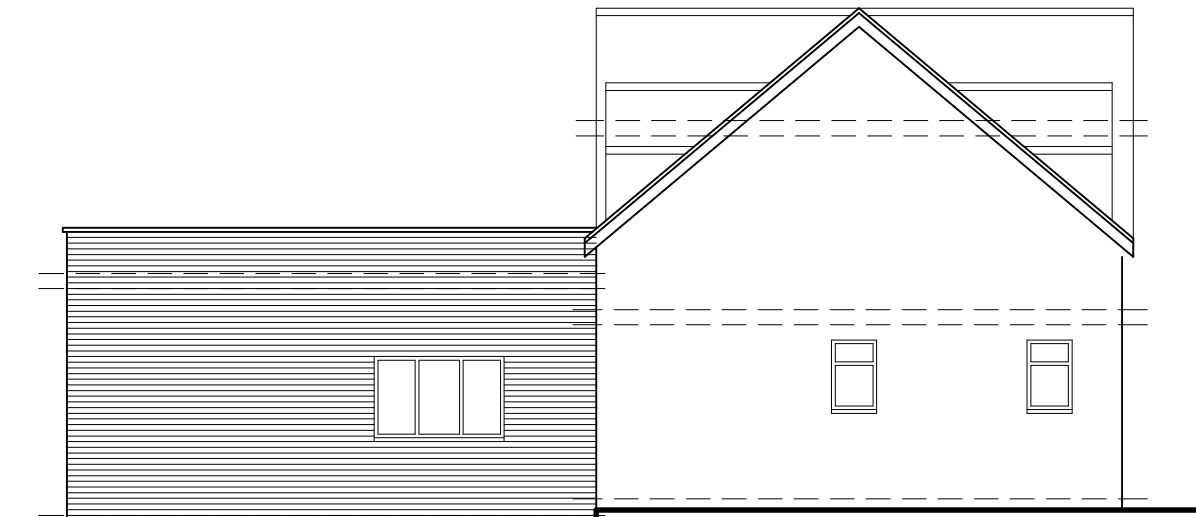

Side Elevation as Proposed

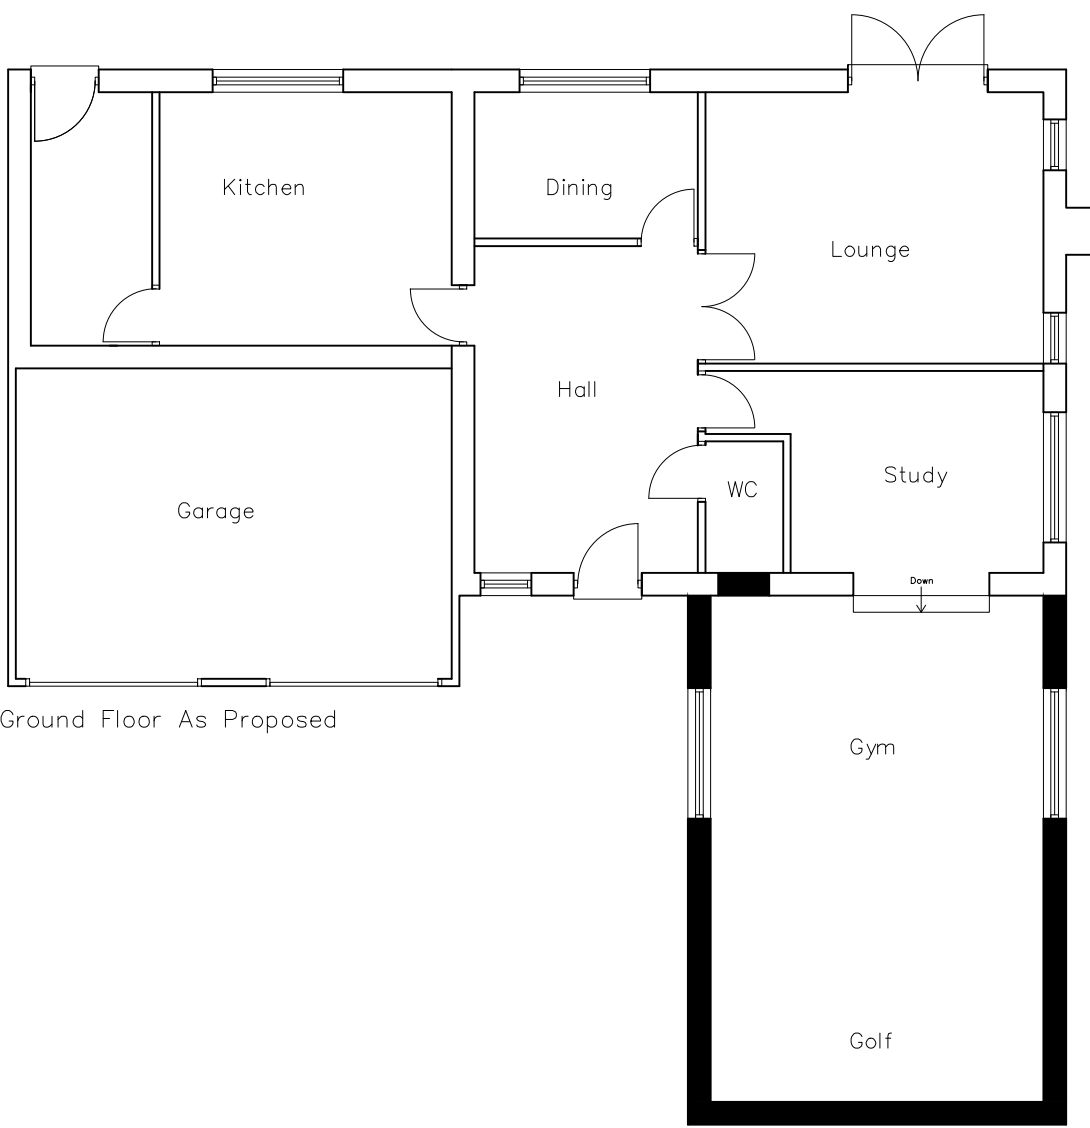

Ground Floor As Proposed

REV.	DATE	DESCRIPTION
------	------	-------------

Proposed Extension at 22 Love Lane for Mr Foxall

PLANS AND ELEVATIONS AS EXISTING AND PROPOSED

PLANNING DRAWING

SCALE 1:100	DATE 03.12.25
DRAWN JB	
REF.	
DRAWING NO. 2025/0086/0001	REV.