


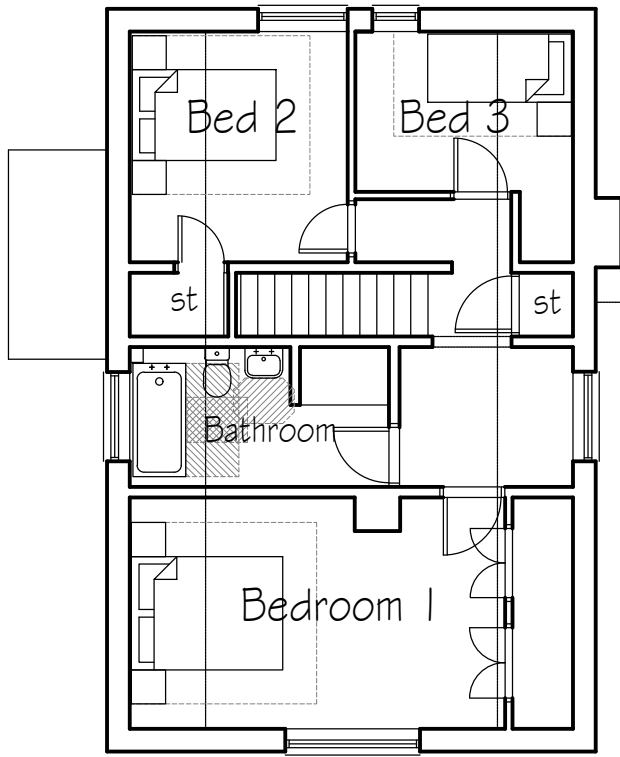


First Floor Plan - 1:100



Side Elevation - west
- 1:100




Front Elevation - south
- 1:100

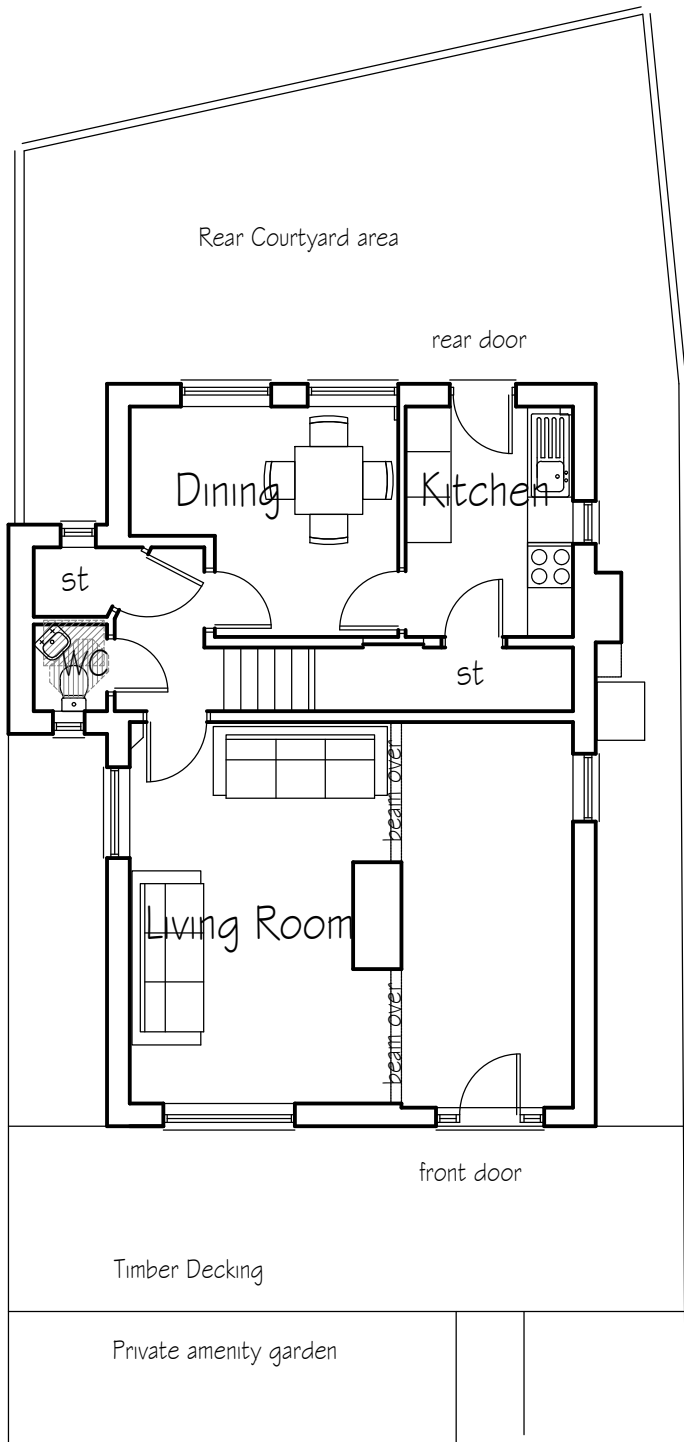

Ground Floor Plan - 1:100



Rear Elevation - north
- 1:100

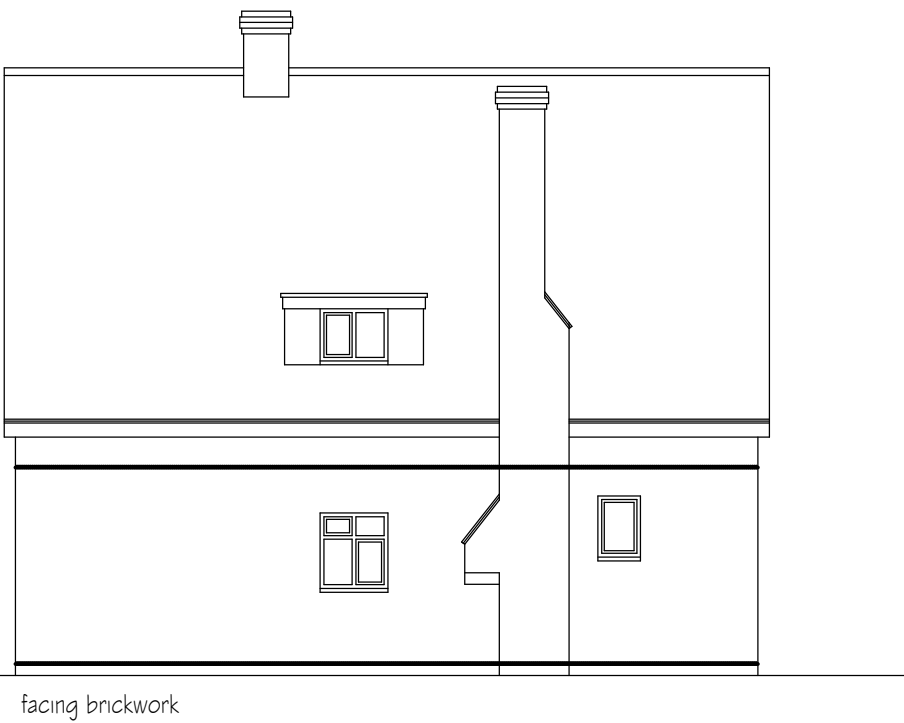

Side Elevation - east
- 1:100

Rev.	Date	Drawn
-	-	-



Pera Innovation Park, Nottingham Road
Melton Mowbray, LE13 0PB

Telephone: 01664 563 288 Fax: 01664 503 360
E-Mail: info@hssparchitects.co.uk Web: www.hssparchitects.co.uk

Project:
Proposed Extensions to
Rose Cottage, Church Walk
Shackerstone
Mr & Mrs Clough

Title:
Survey as existing

Scale	Drawn	Checked	Date
1:100	NC	-	June 2017
Drawing No	Revision		
7540-01-02			