




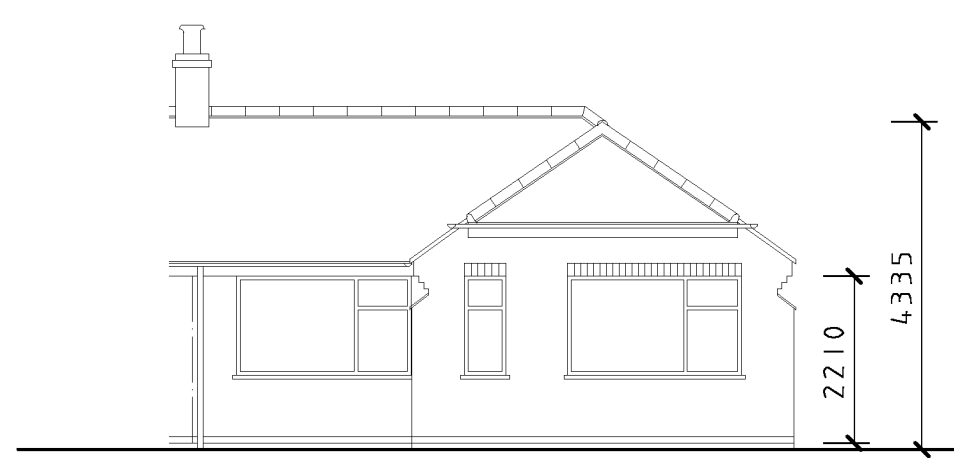

Existing Front Elevation

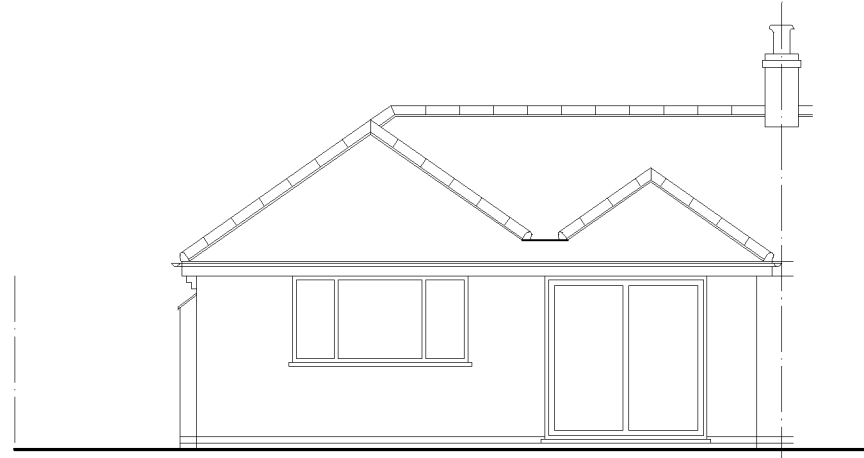


Existing Rear Elevation

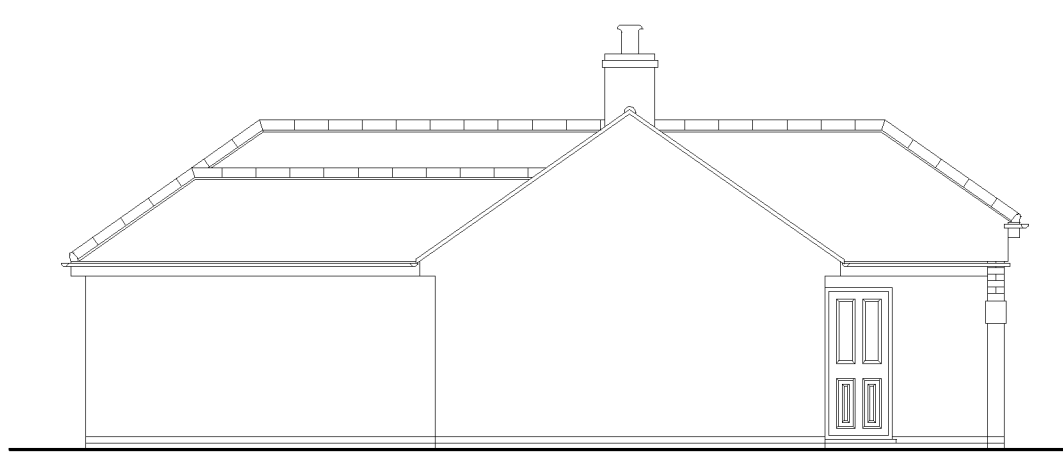


Existing Elevation To No 32




Existing Elevation To No 28

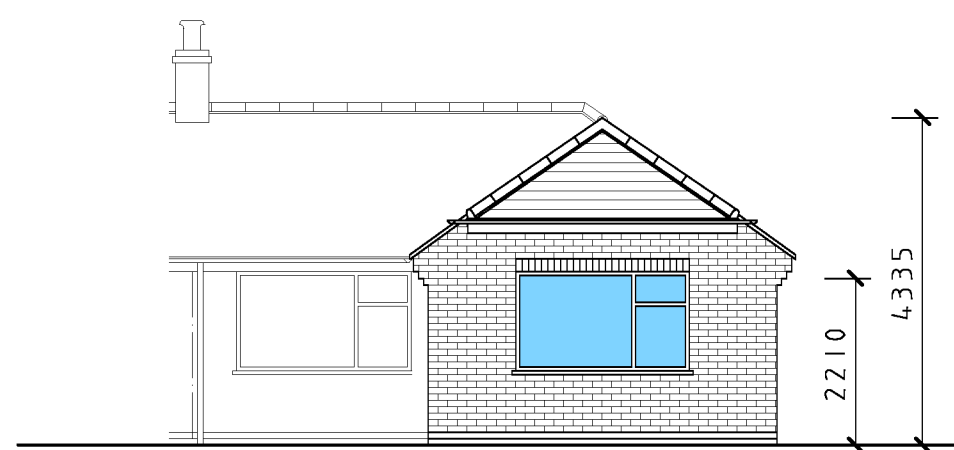


Proposed Front Elevation

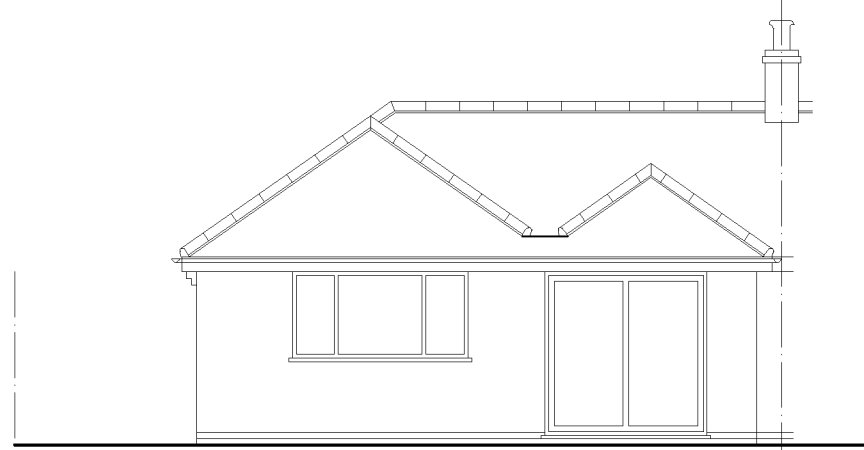


Proposed Rear Elevation

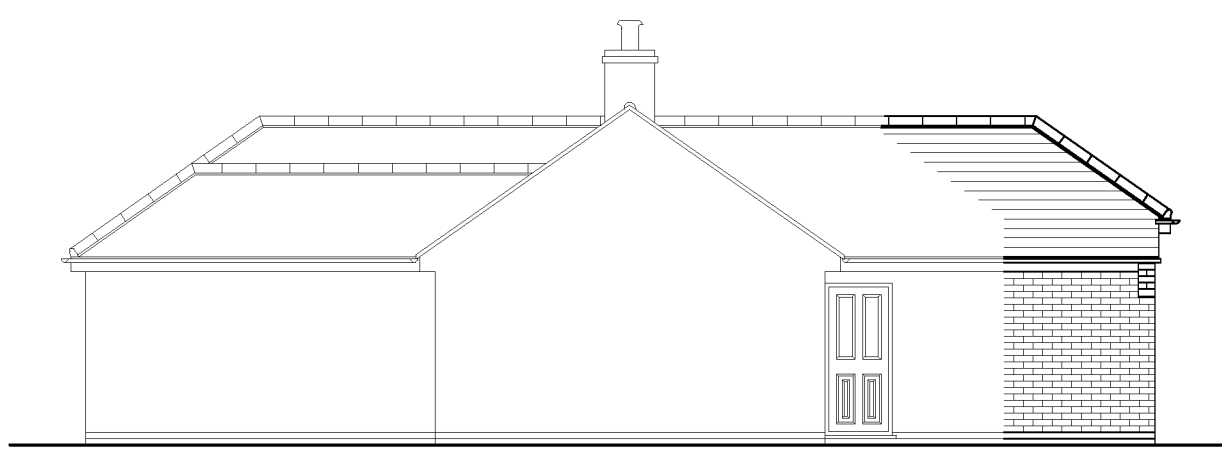


Proposed Elevation To No 32

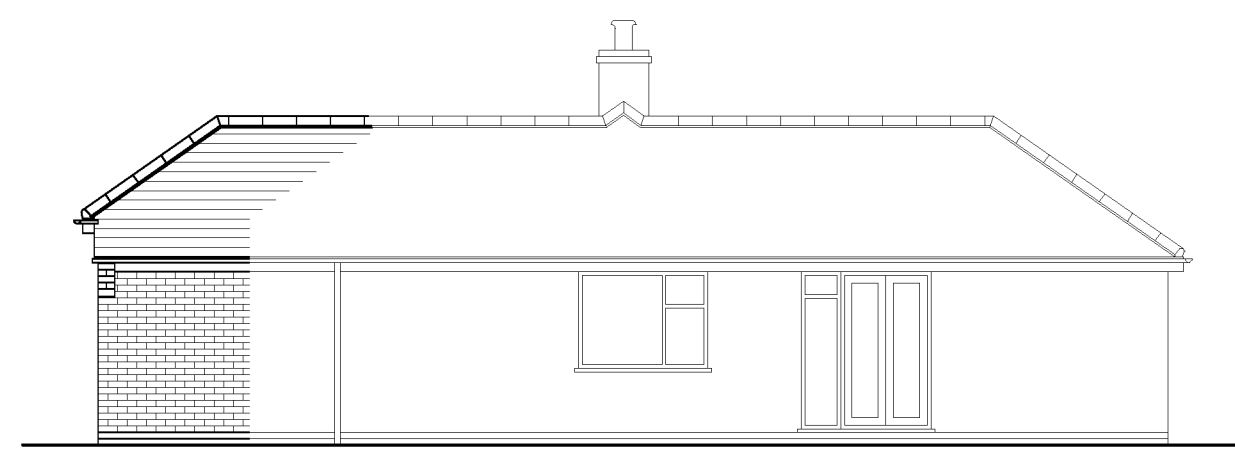


Proposed Elevation To No 28

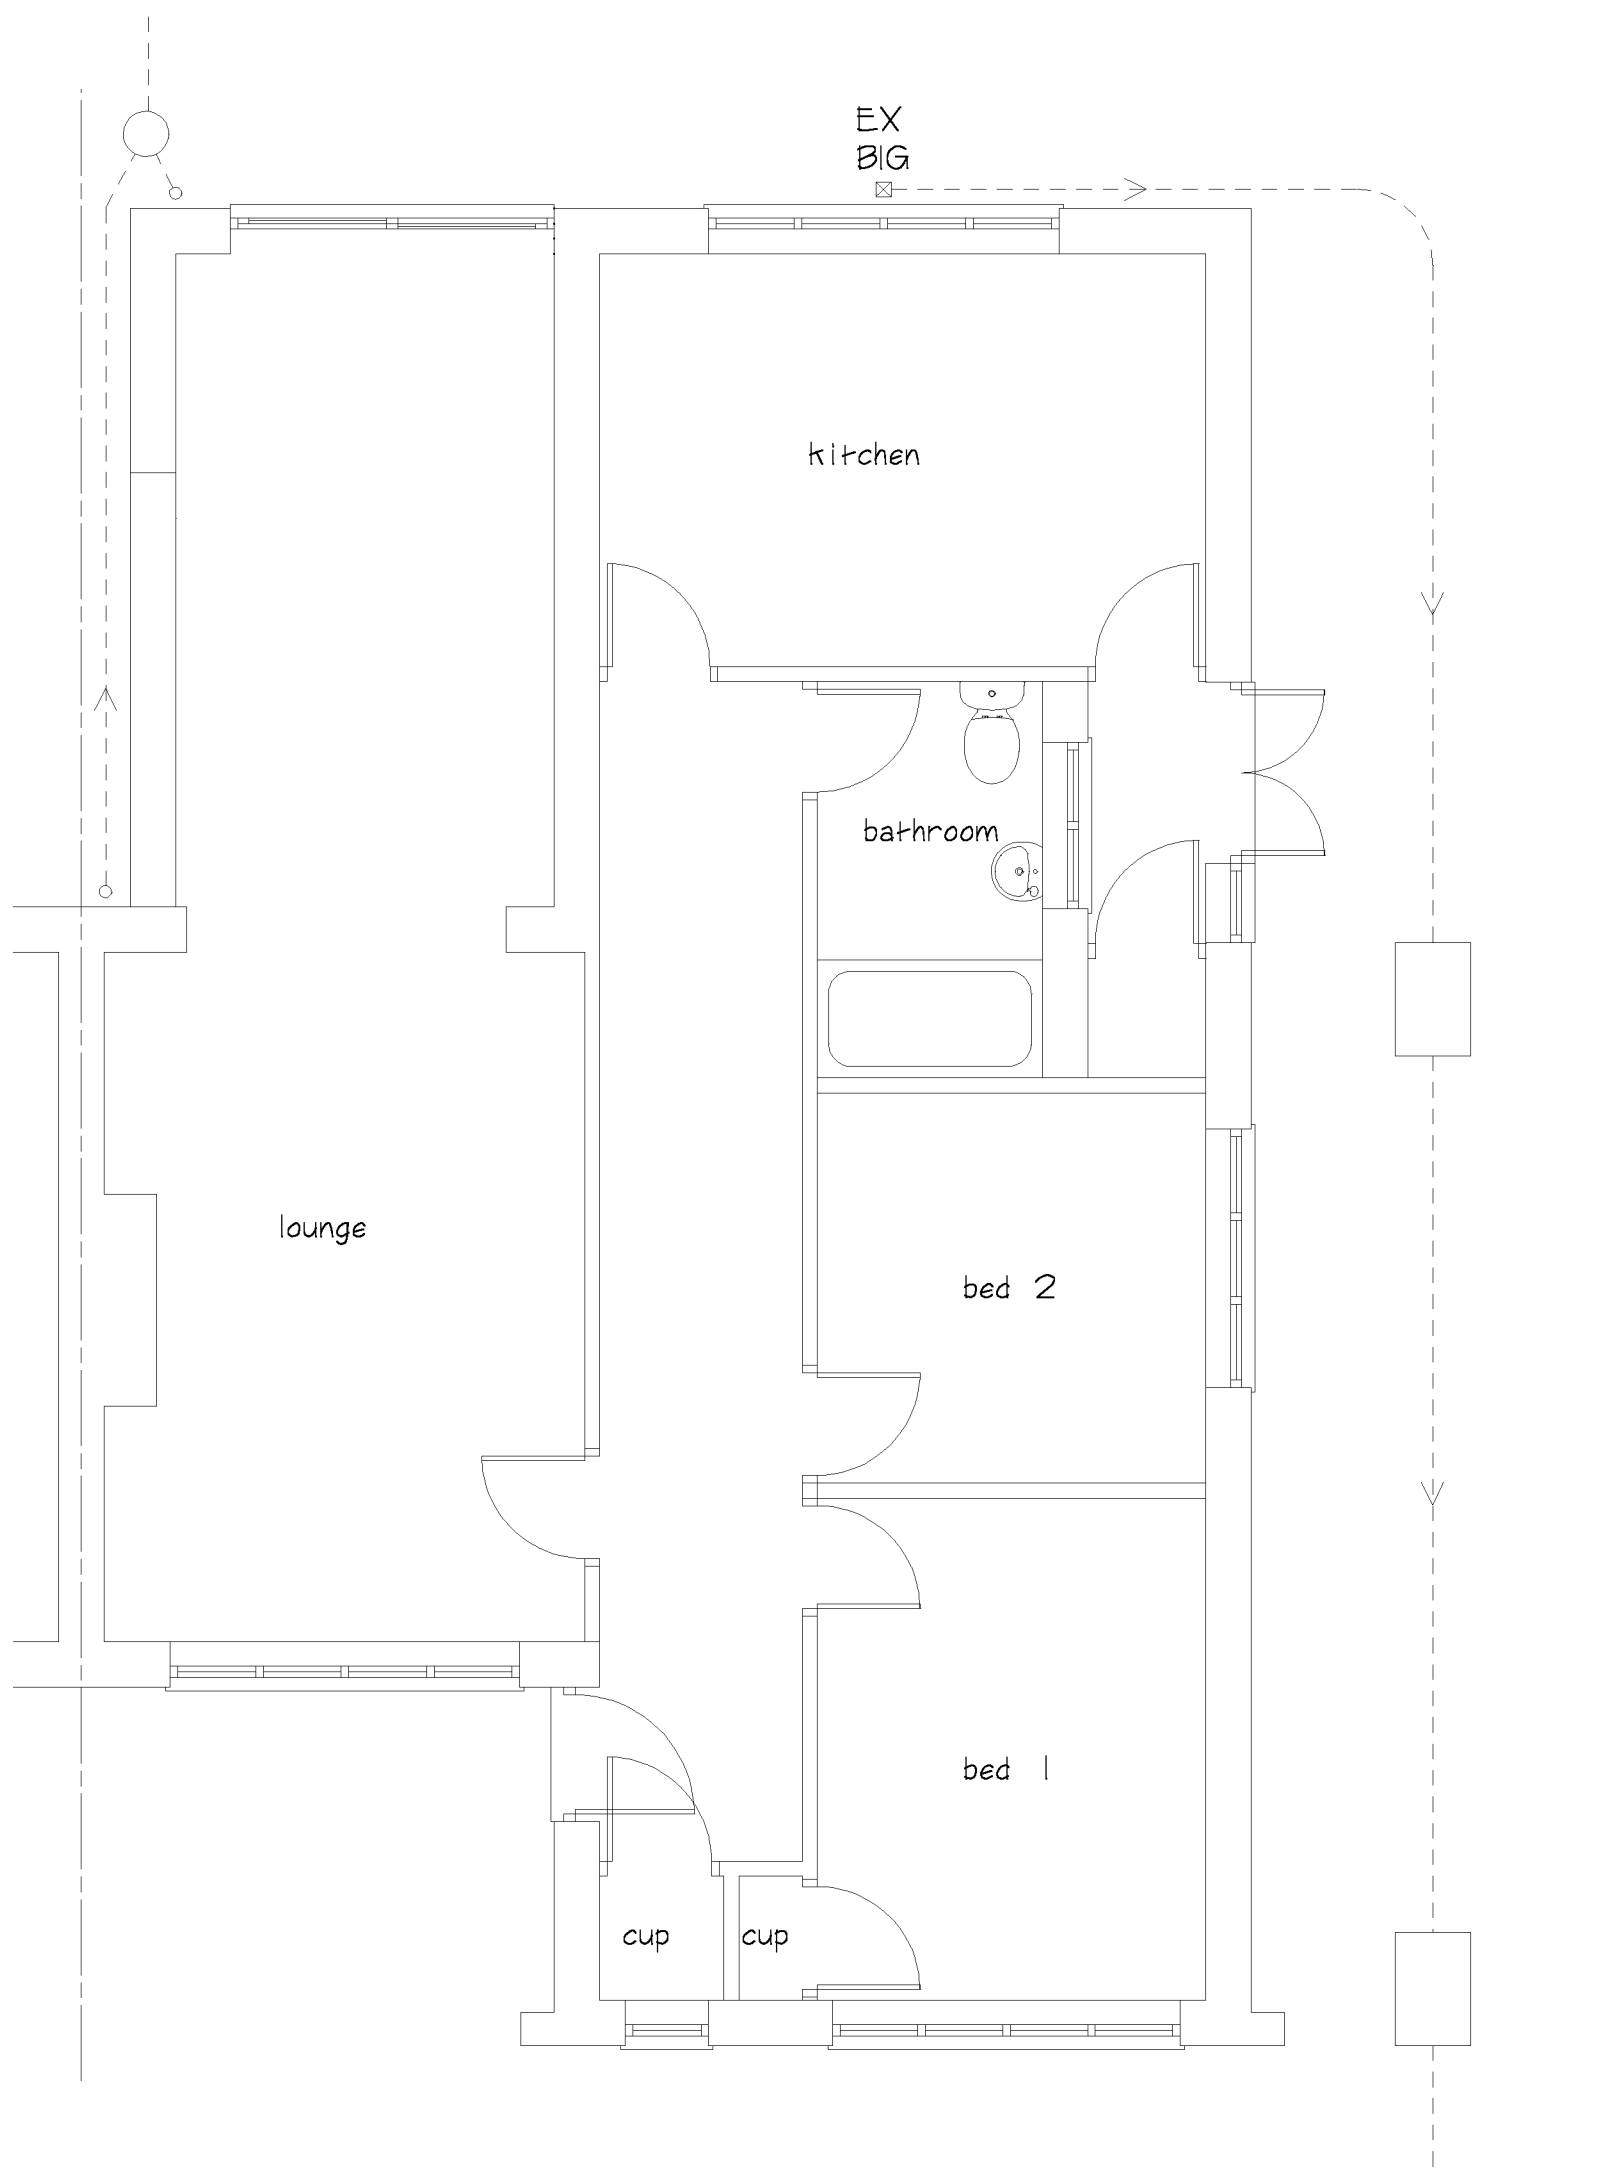

Existing Ground Floor Plan

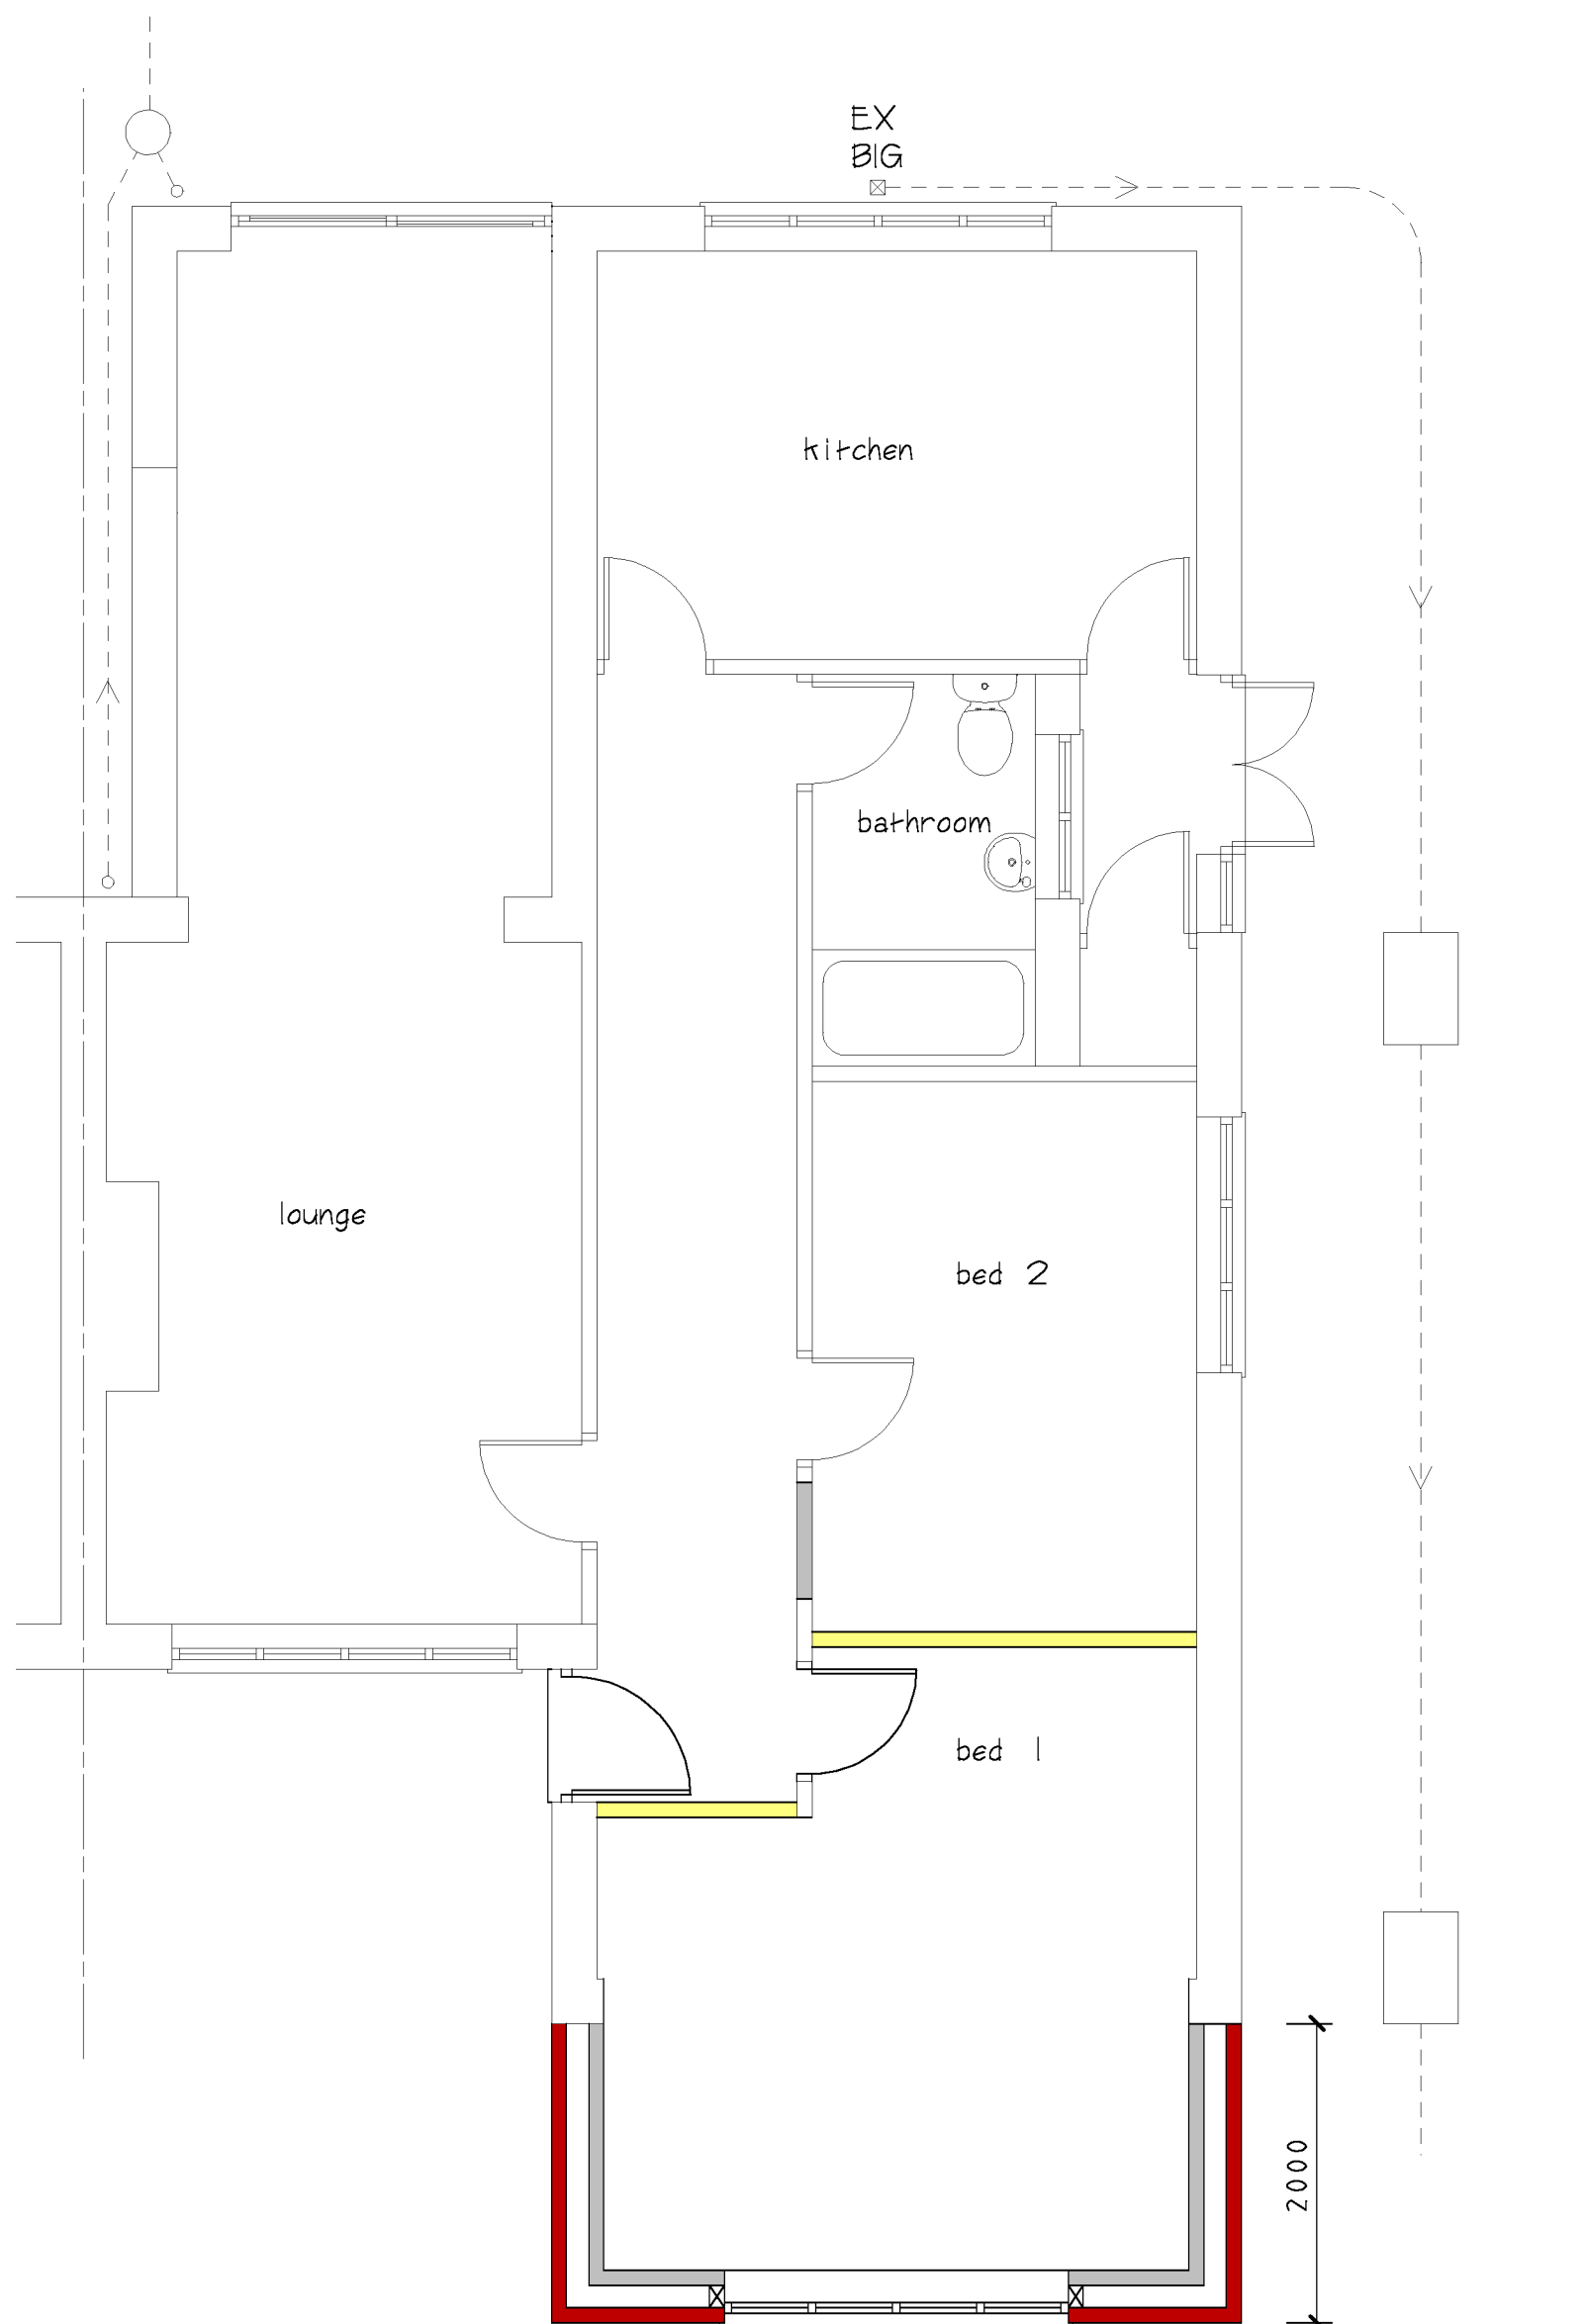

Proposed Ground Floor Plan 2

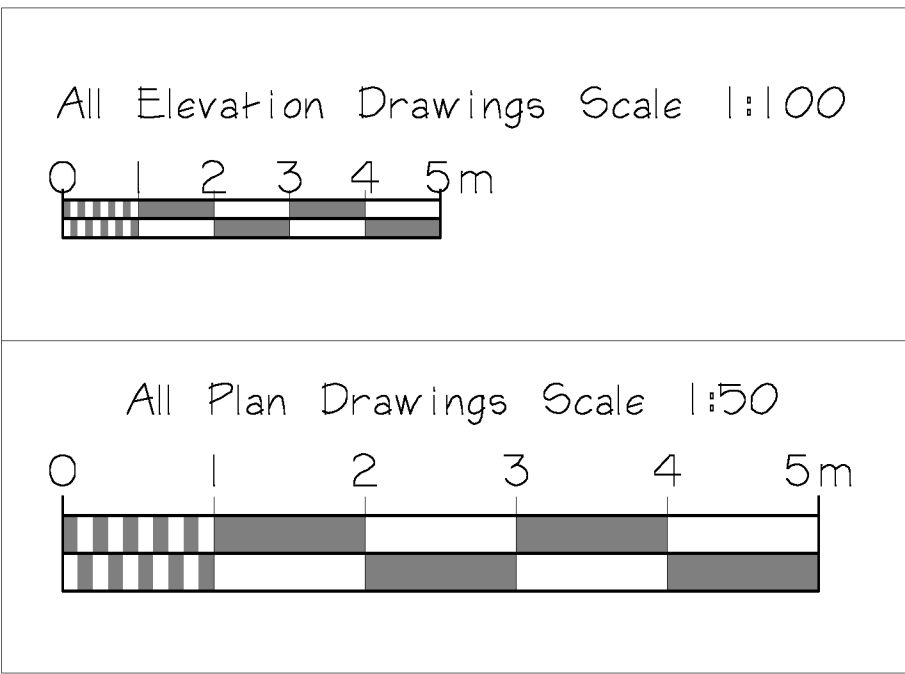

Scale Bars

CLIENT			
Alan Bates			
JOB TITLE			
30 Applebee Road Burbage Hinckley LE10 2LJ			
DRAWING TITLE			
Proposed Extension To The Front Of Semi Detached Bungalow			
SCALE	SHEET	DATE	DRAWN BY
1:50 & 1:100	A1	Feb 2023	A Moore
ANDREW MOORE ARCHITECTURAL SERVICES Tel: 07973397785 Email: andrewmoore@workmail.com			
DRG NO			SHEET NO
1600			