


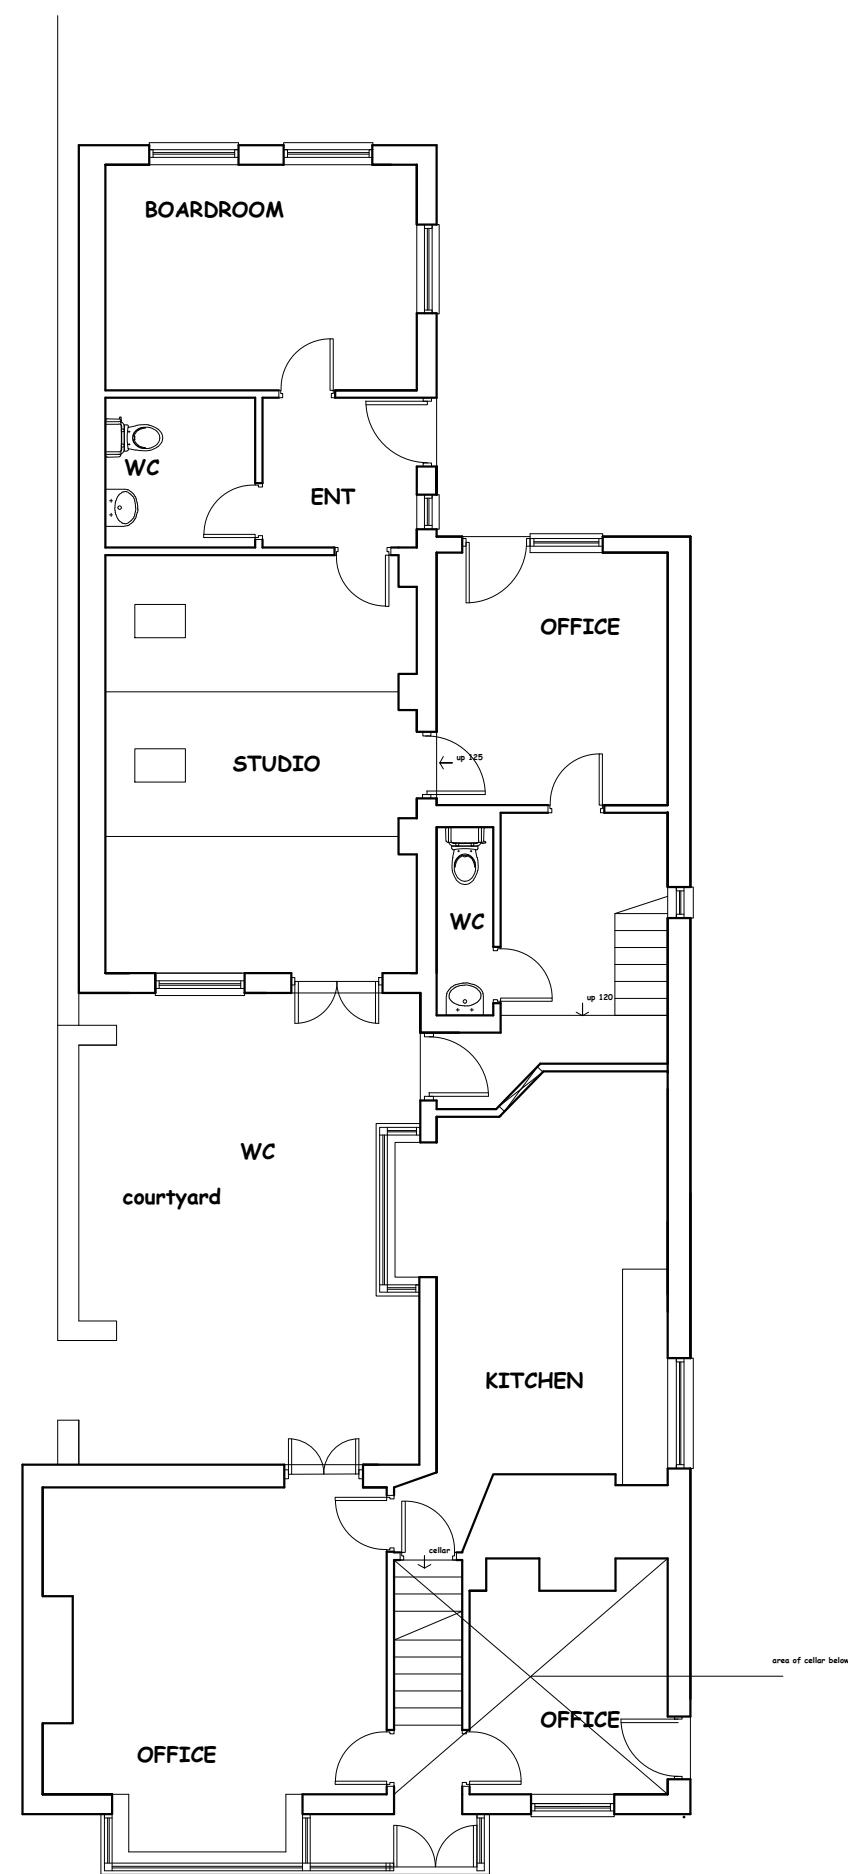


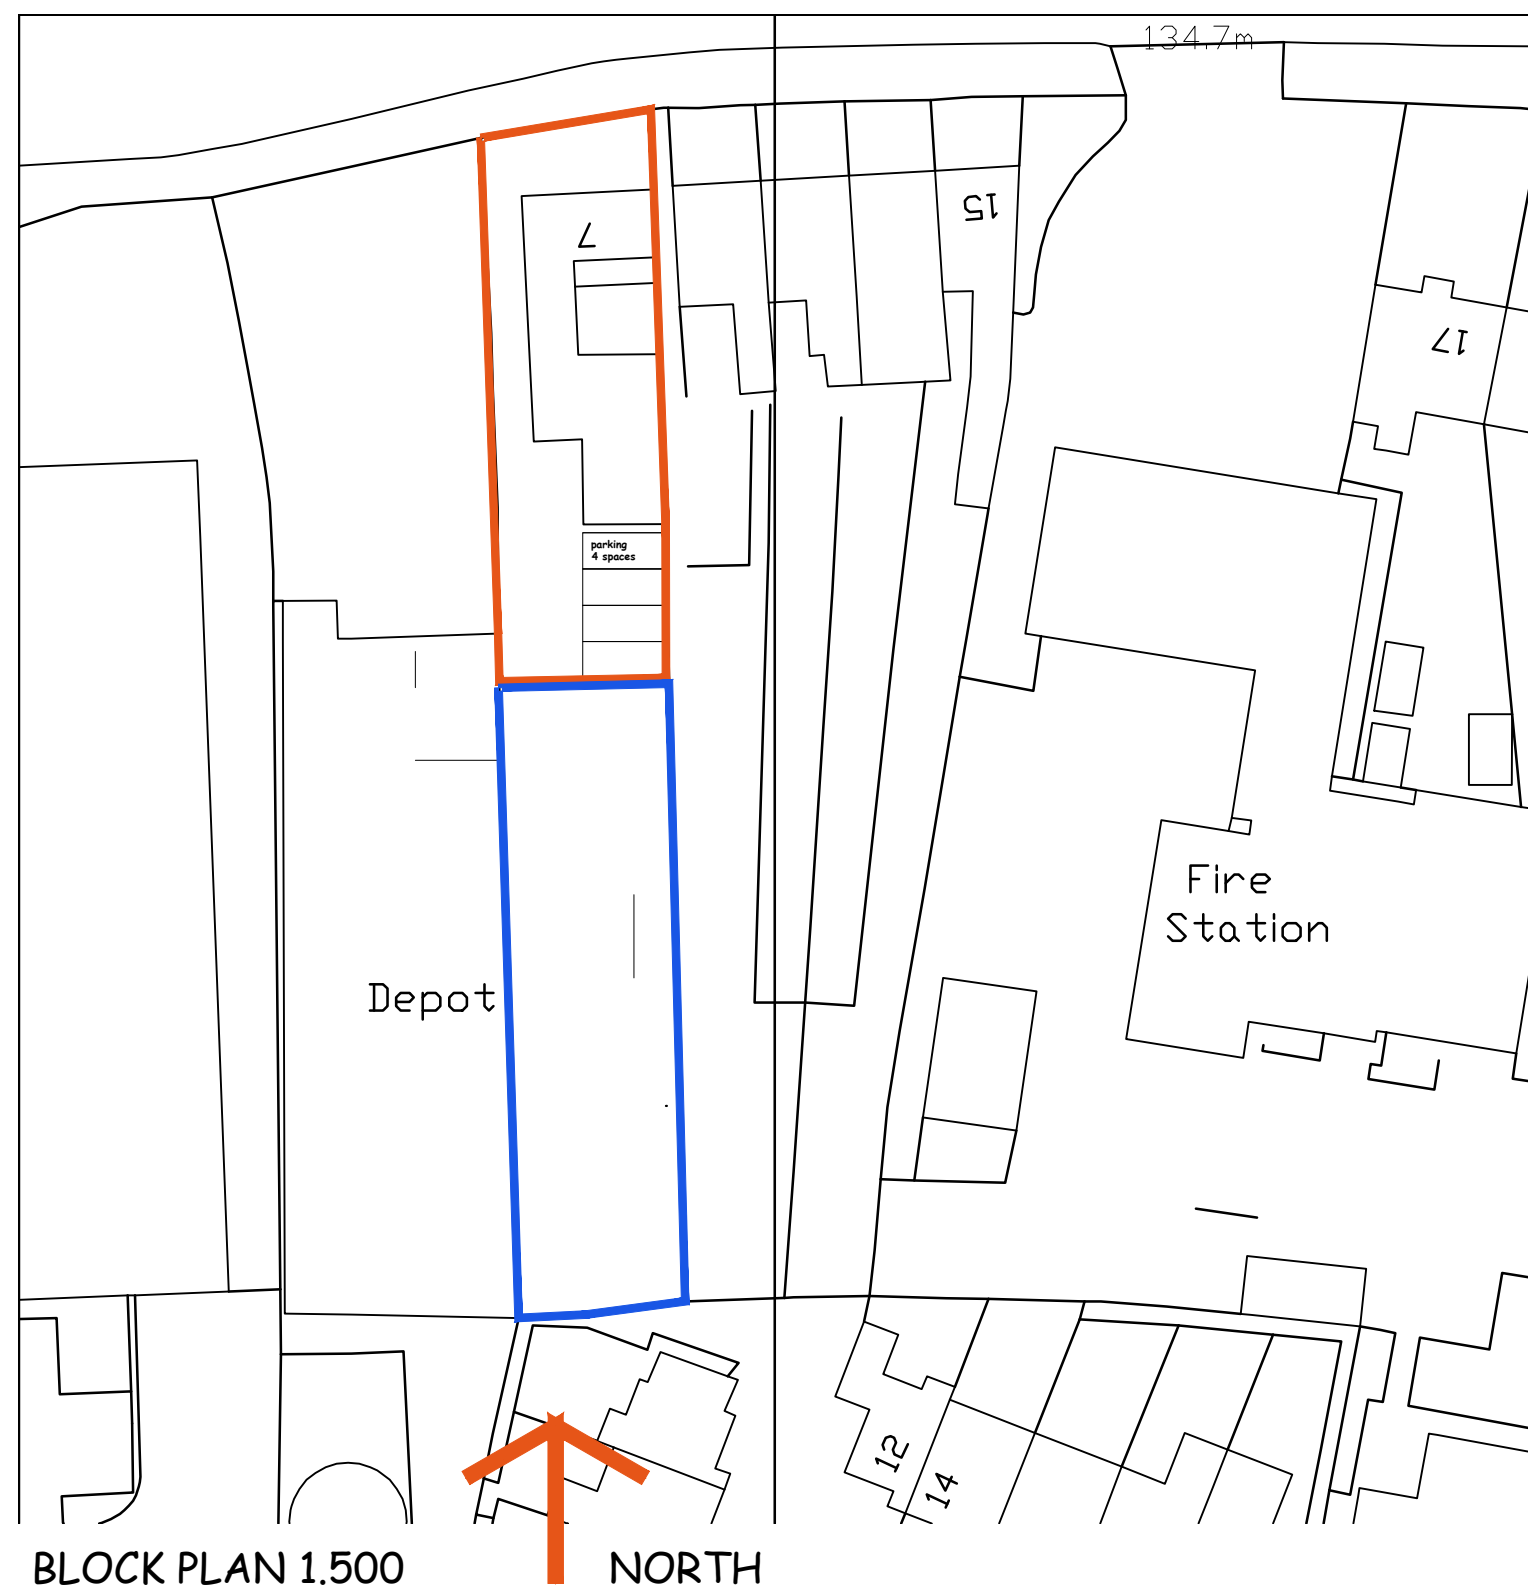


GROUND FLOOR PLAN

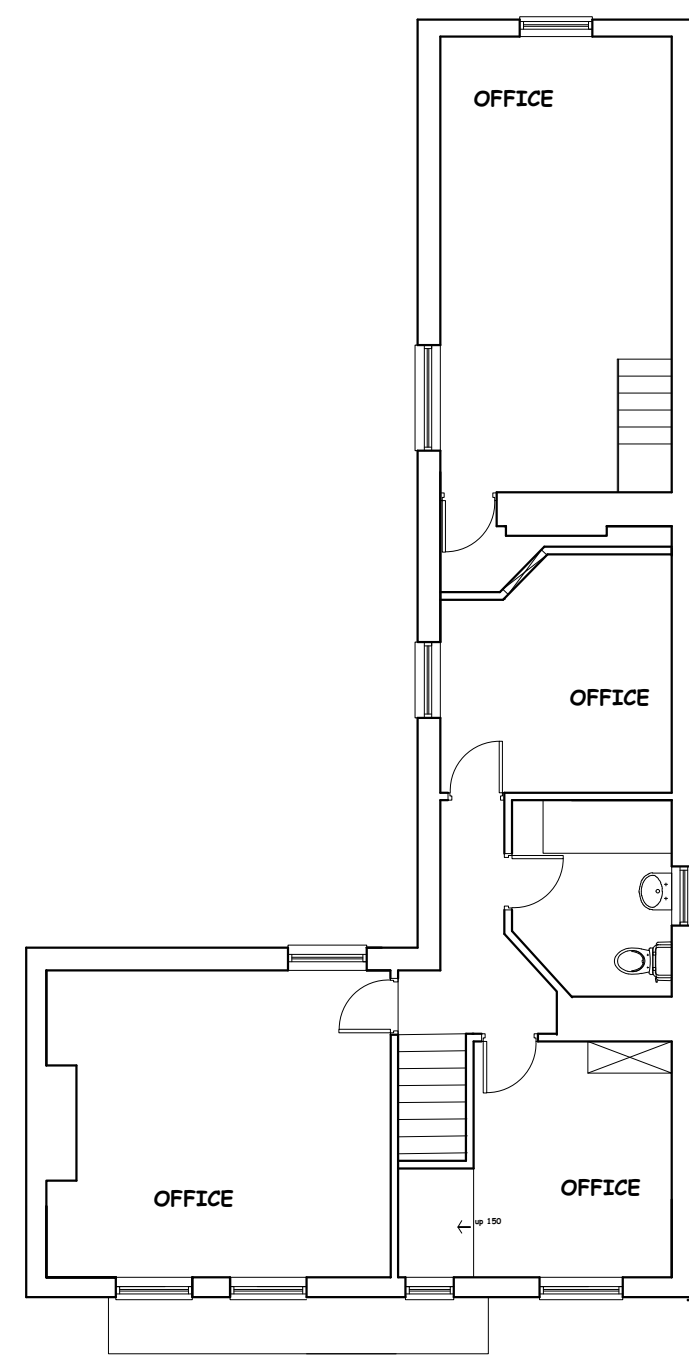

FIRST FLOOR PLAN

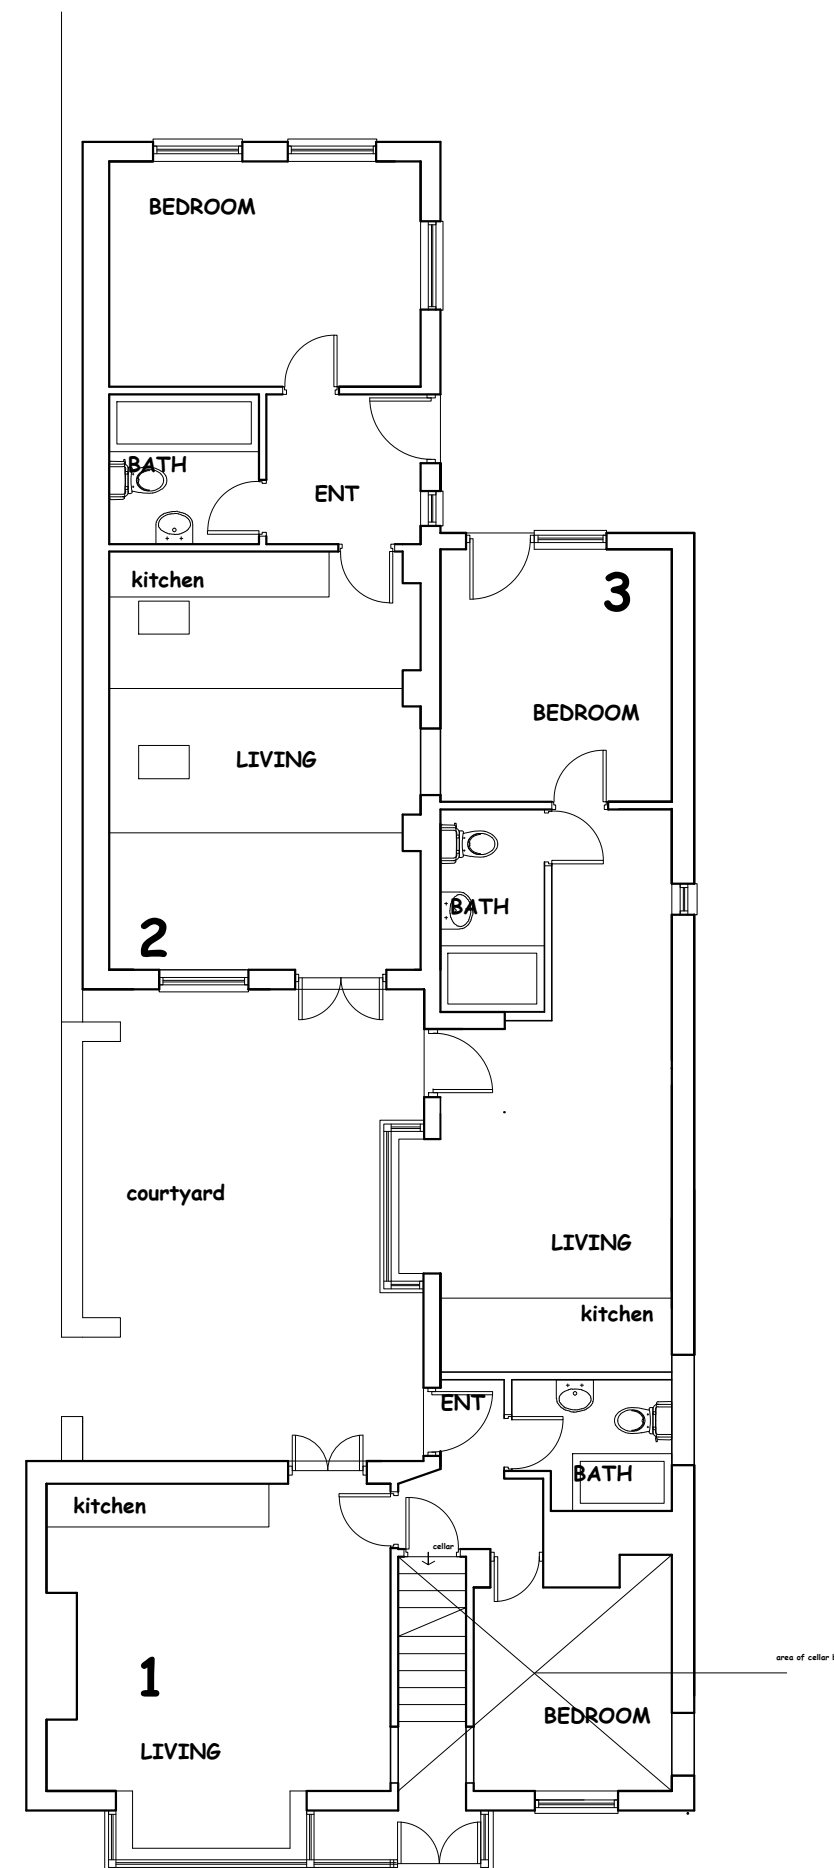

GROUND FLOOR PLAN

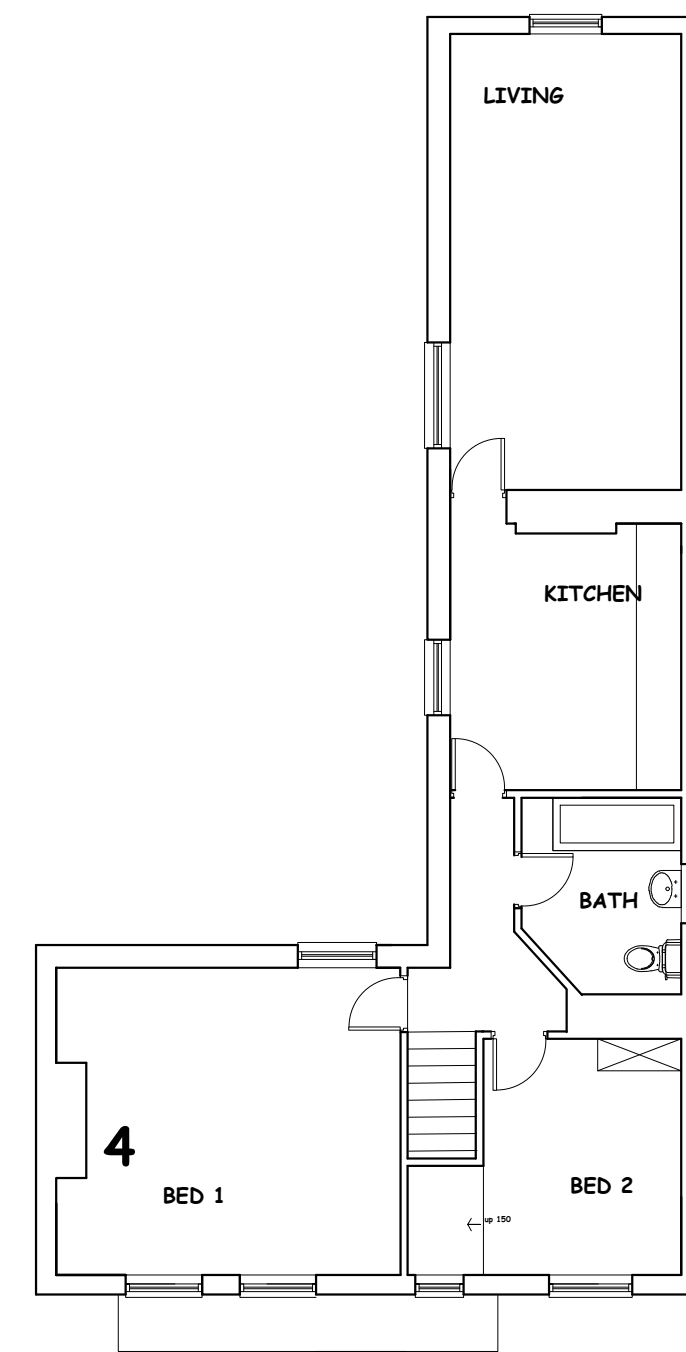

FIRST FLOOR PLAN

- 1- 1 BED 36 SQ M
- 2- 1 BED 44 SQ M
- 3- 1 BED 36 SQ M
- 4- 2 BED 71 SQ M

EXISTING

PROPOSED

NIGEL DUTTON
49 FALCON ROAD, ANSTEY, LE7 7FY
TEL: 07760 160572
0116 2365663
nigel.dutton88@gmail.com A1

this drawing is the copyright of NIGEL DUTTON
and should not be reproduced without permission.

client
MOUNTLEY HOLDINGS LTD

project
CHANGE OF USE FROM OFFICES TO
FLAT UNITS
7 LEICESTER ROAD, HINCKLEY

title
PLANNING

scale 1:100	date SEPT 2023	drg. no. ND/23/190/2	rev B
----------------	-------------------	-------------------------	----------