



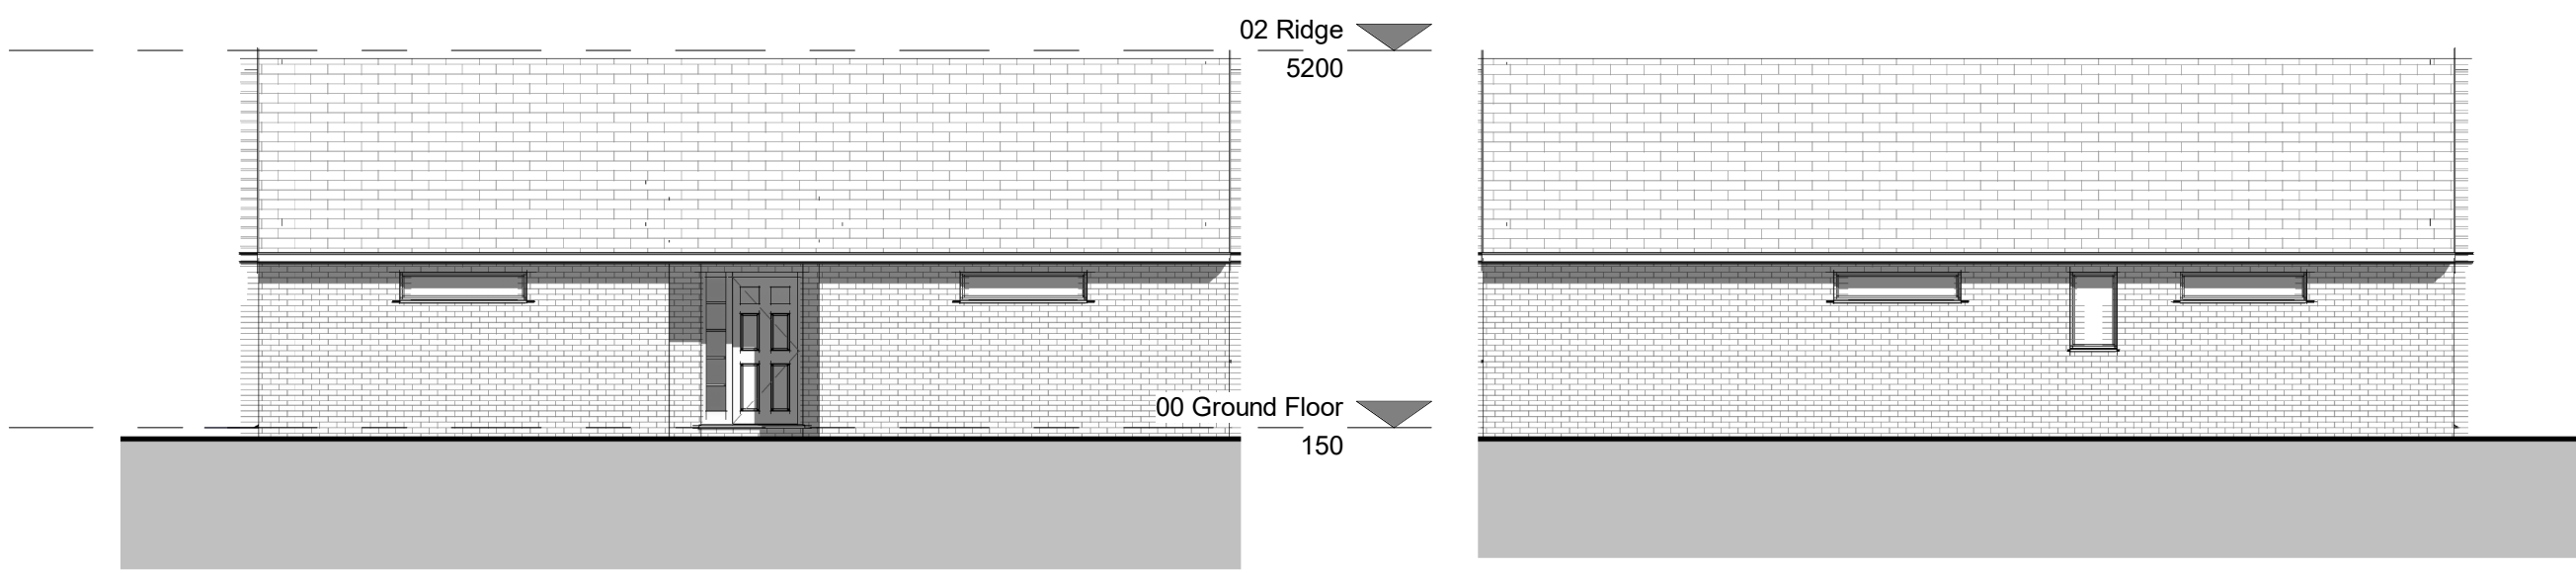


1 Front Elevation
1 : 100


2 Rear Elevation
1 : 100

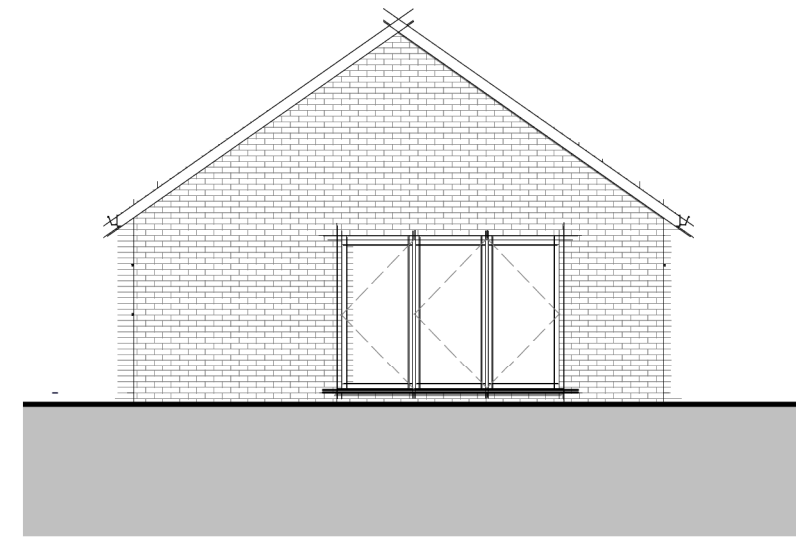


3 Side Elevation 1
1 : 100

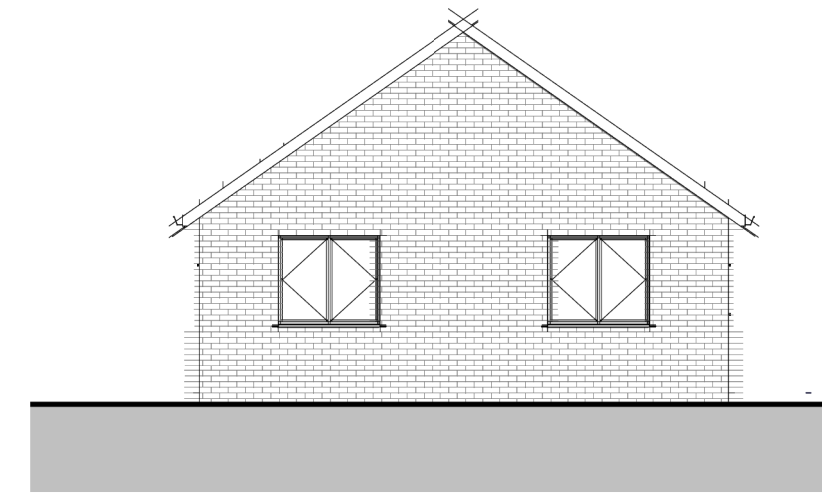


4 Side Elevation 2
1 : 100

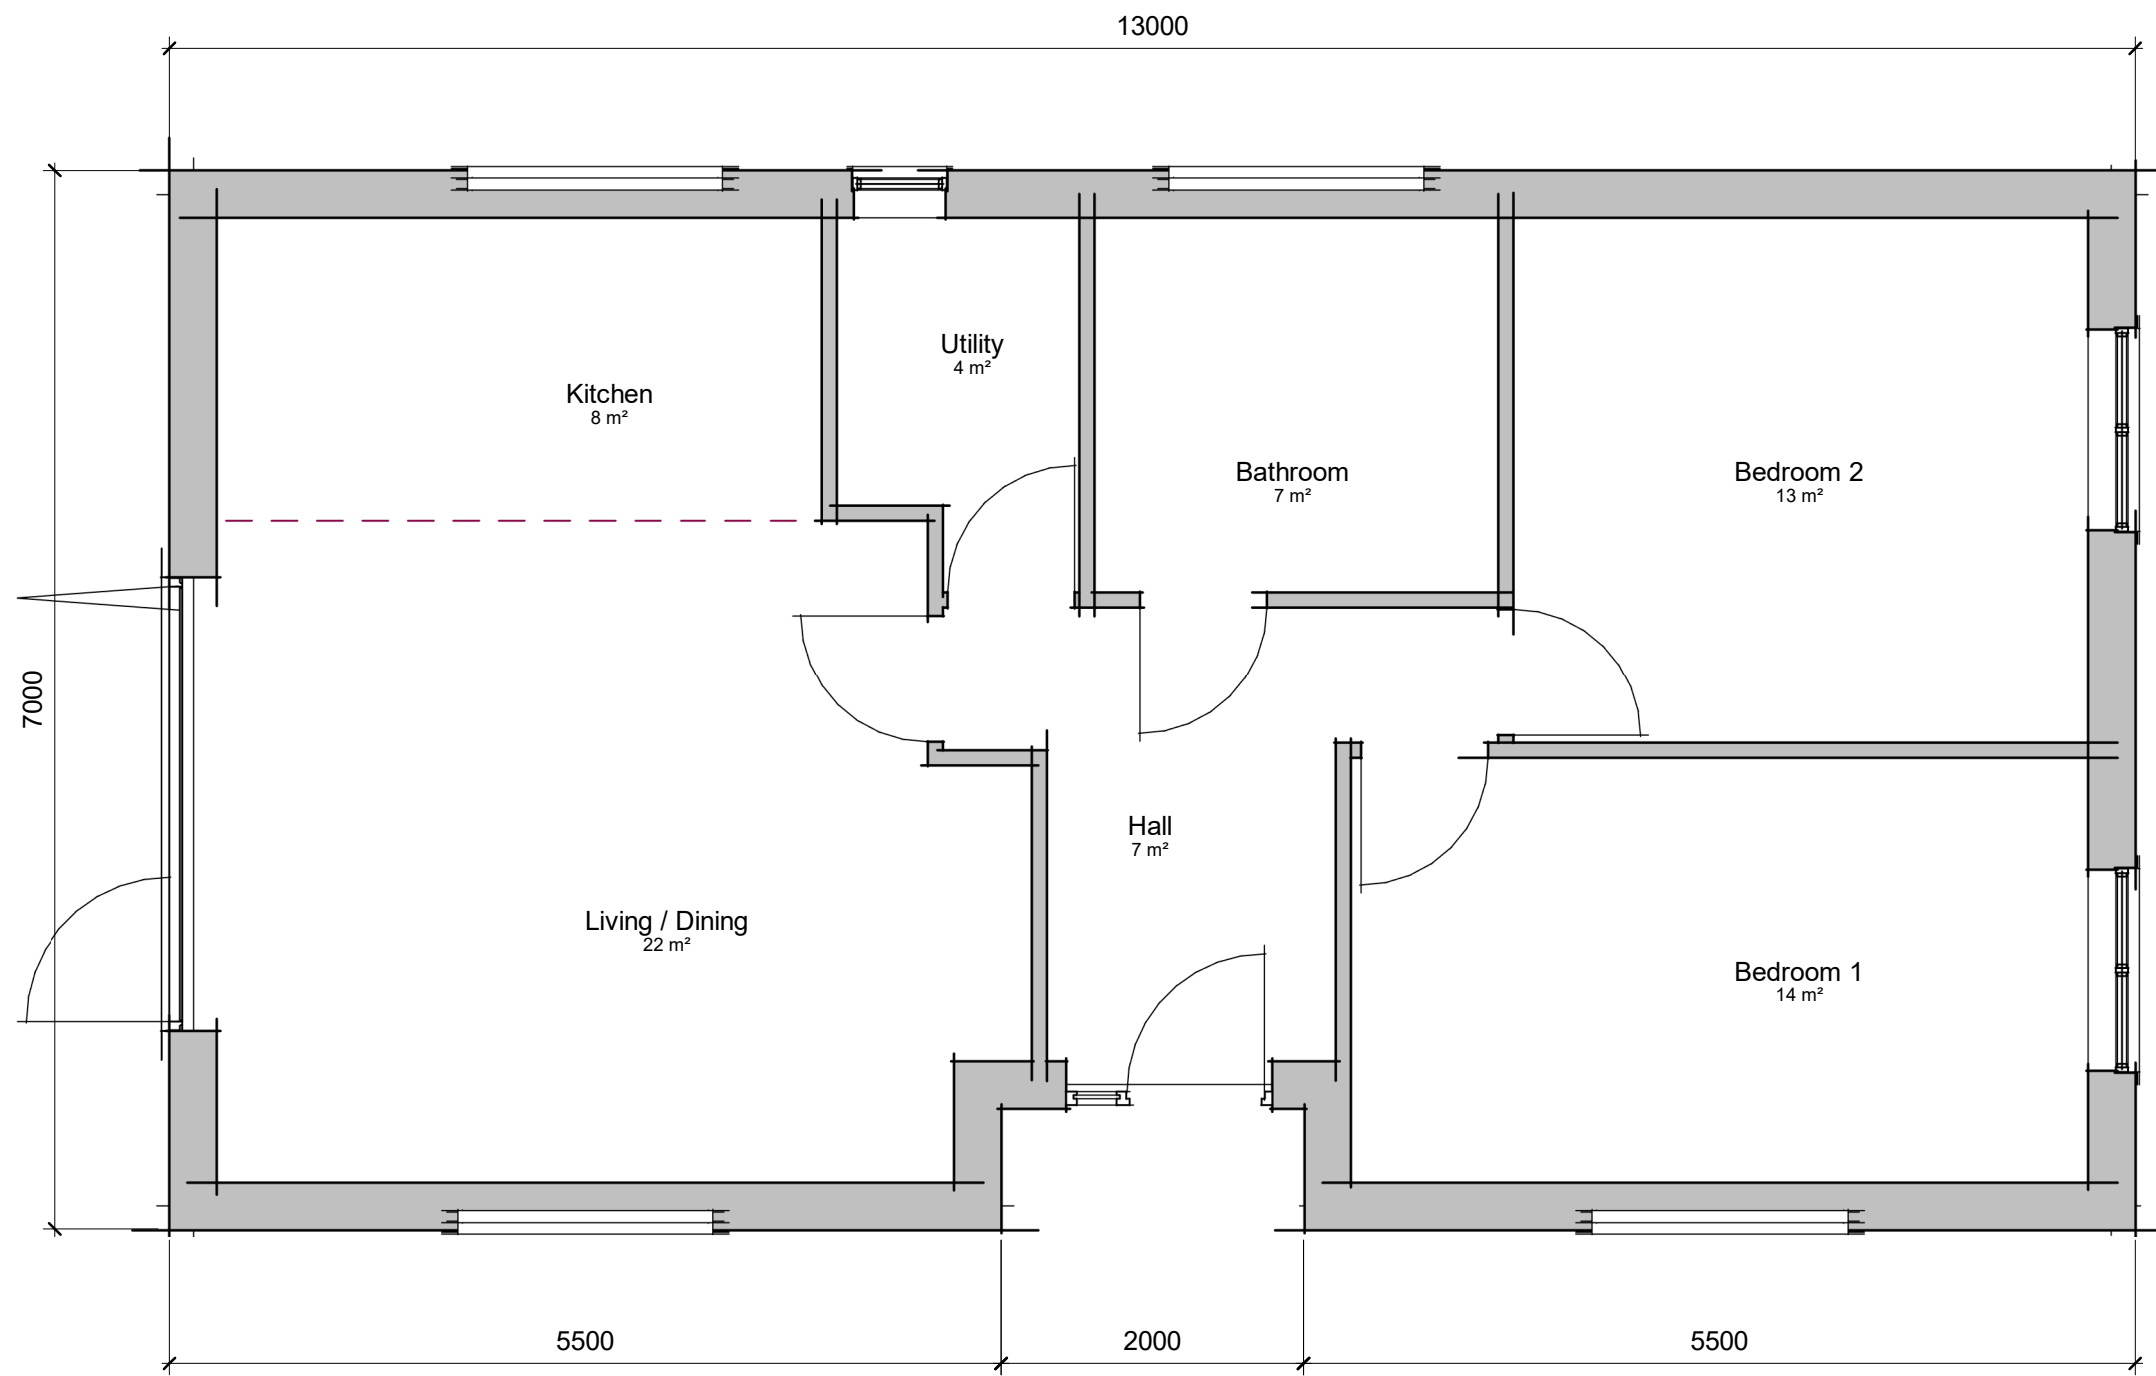


5 00 Floor Plan
1 : 50

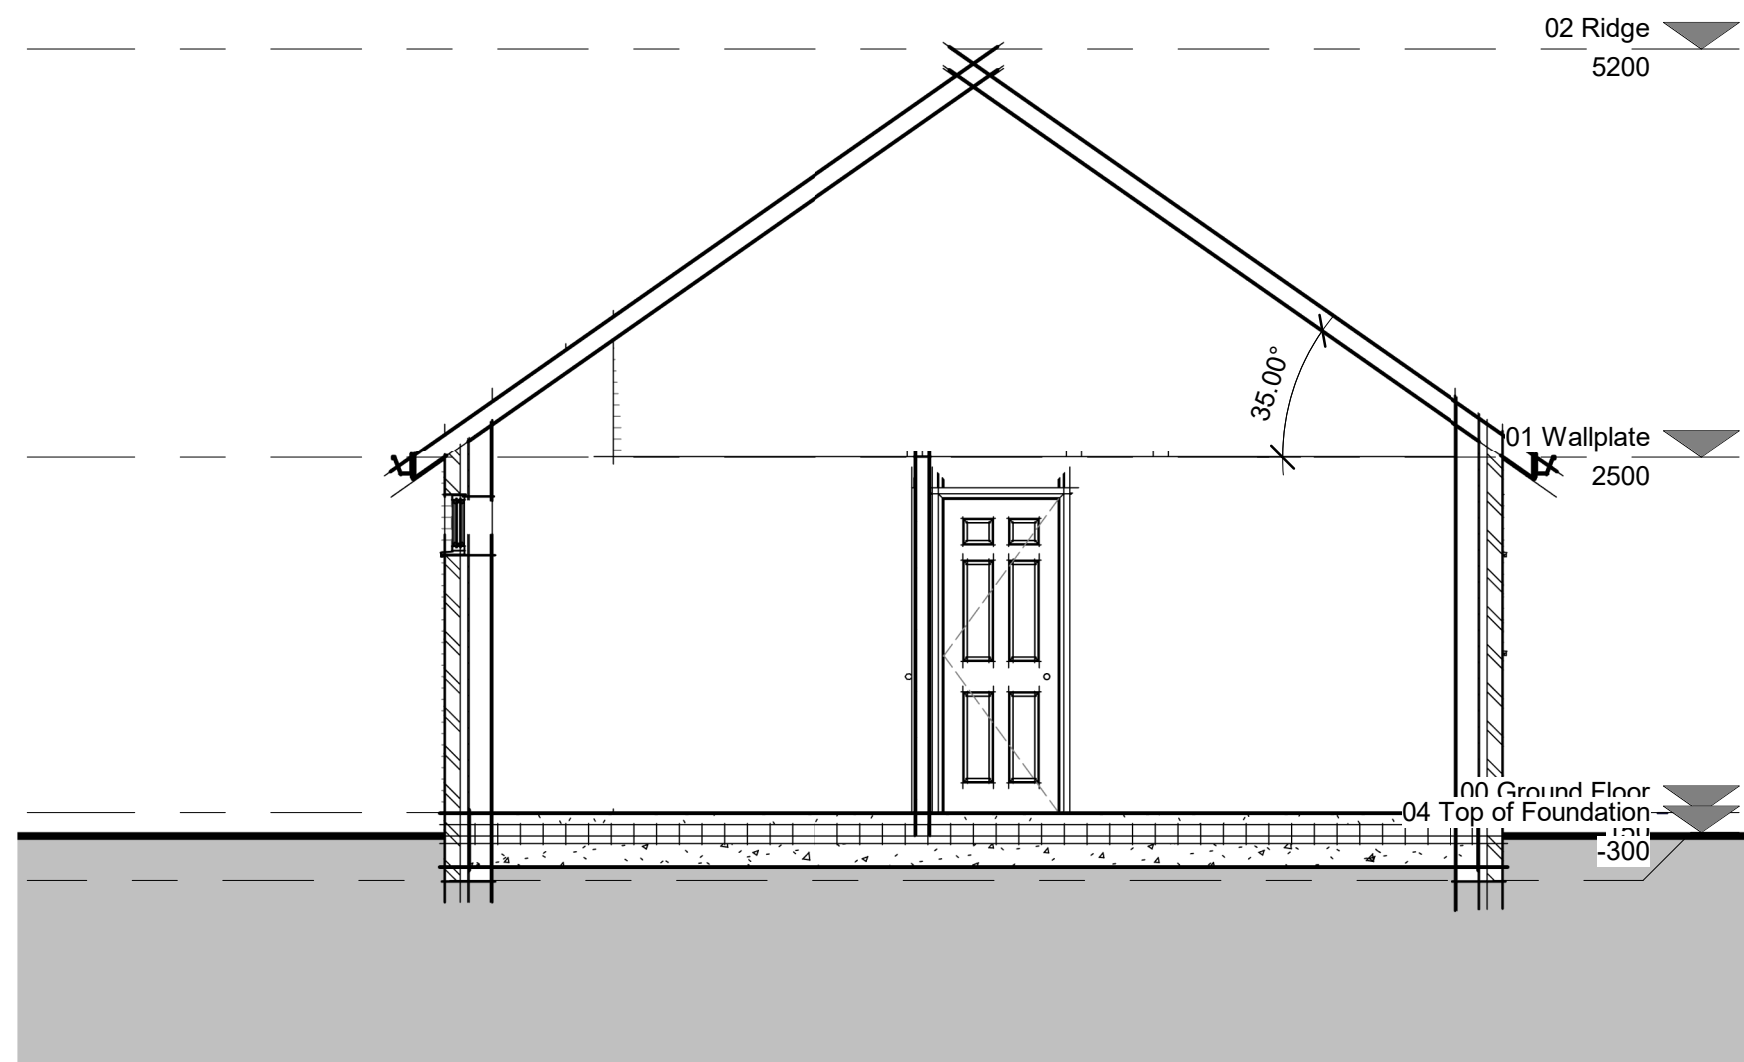

6 Section 1
1 : 50

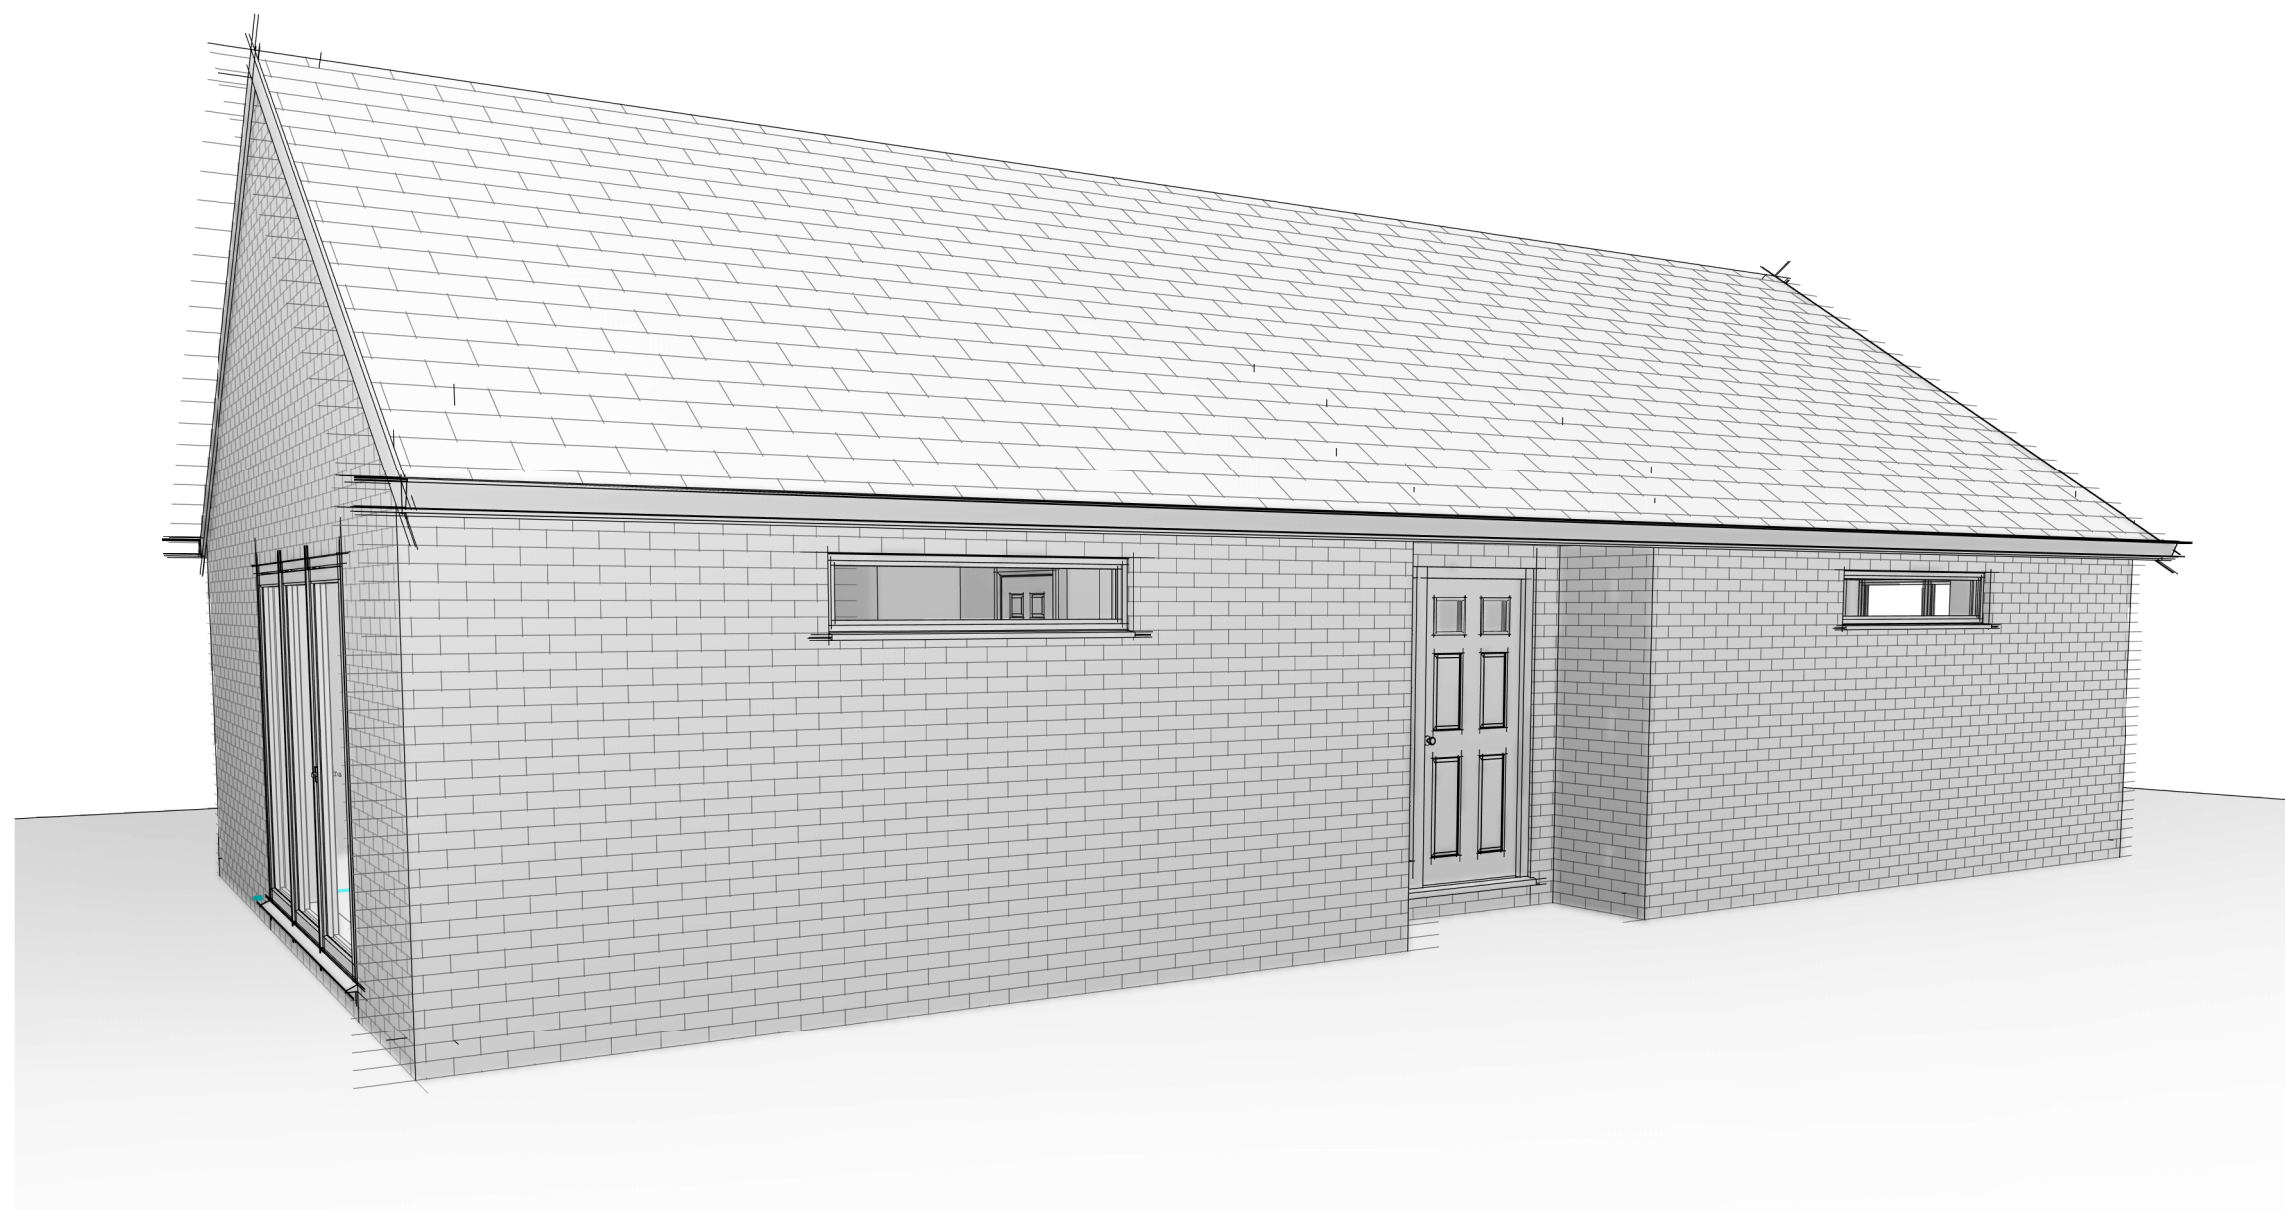


7 Isometric Front View

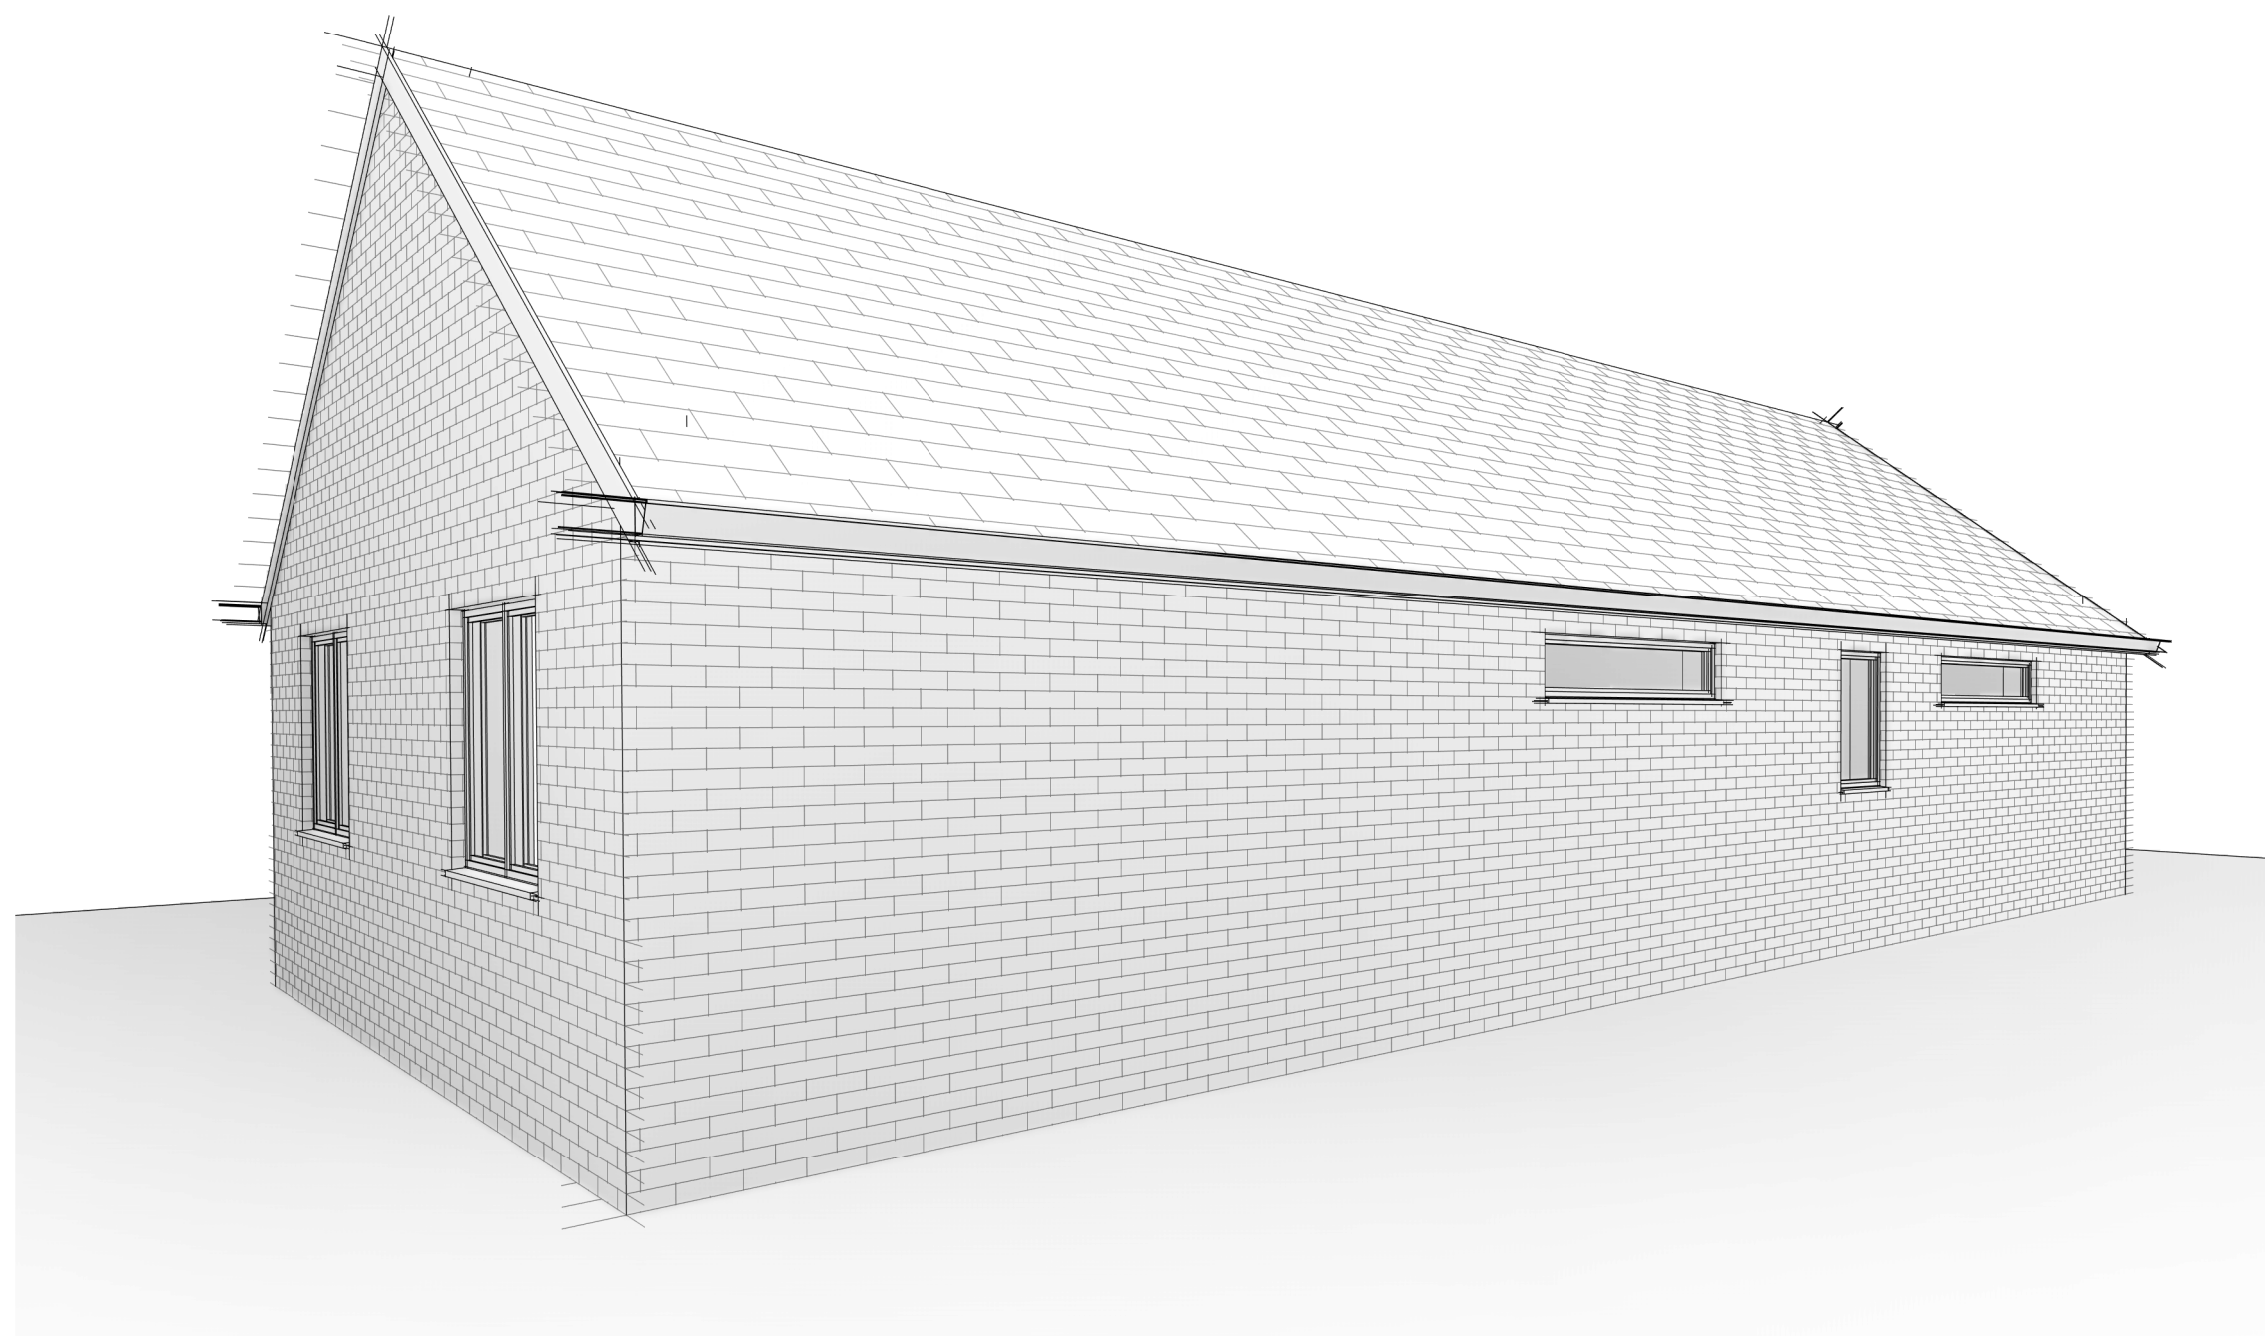

8 Isometric Rear View

Notes:

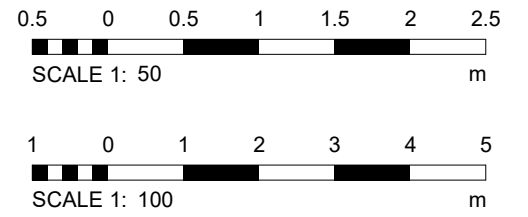

Proposed External Materials



Bricks: Ibstock Royston Silver Grey or similar



Roof: Marley Rivendale Blue/Black slate or similar

Windows: French Grey uPVC

Doors: Composite French Grey

Rainwater Goods: Black half round gutter on brackets;
Circular black uPVC downpipes

Cills and headers: Composite stone

Bedroom and Living Room windows on Eastern Elevation to
be high-level letterbox format to maintain privacy.

Bathroom and Utility windows on Eastern Elevation to contain
obscure glazing to maintain privacy.

STATUS: For Approval

Houseplansdirect Limited
The Coppice
Fownhope
Herefordshire
HR1 4PA
Tel: 01432 806409
Email: support@houseplansdirect.co.uk

PROJECT:
Proposed residential
development

CLIENT
Richardson & Hall Luxury
Developments

SITE:
Barwell Constitutional Club, Chapel Street,
Barwell

TITLE:
Plot 2 Proposed Elevations and Floor Plan

SCALE AT A1: As indicated	DATE: March 2024	DRAWN: AC	CHECKED: DC
PROJECT NO: RH02	DRAWING NO: FP201	REVISION: E	