




PROPOSED FLOOR PLAN 1:50

Solar panels 2 sets of 6 panels located between the proposed roof lights

Flat roof covered area for vending machines

Air sourced heat pump unit mounted on flat roof between the two pitched roof barns

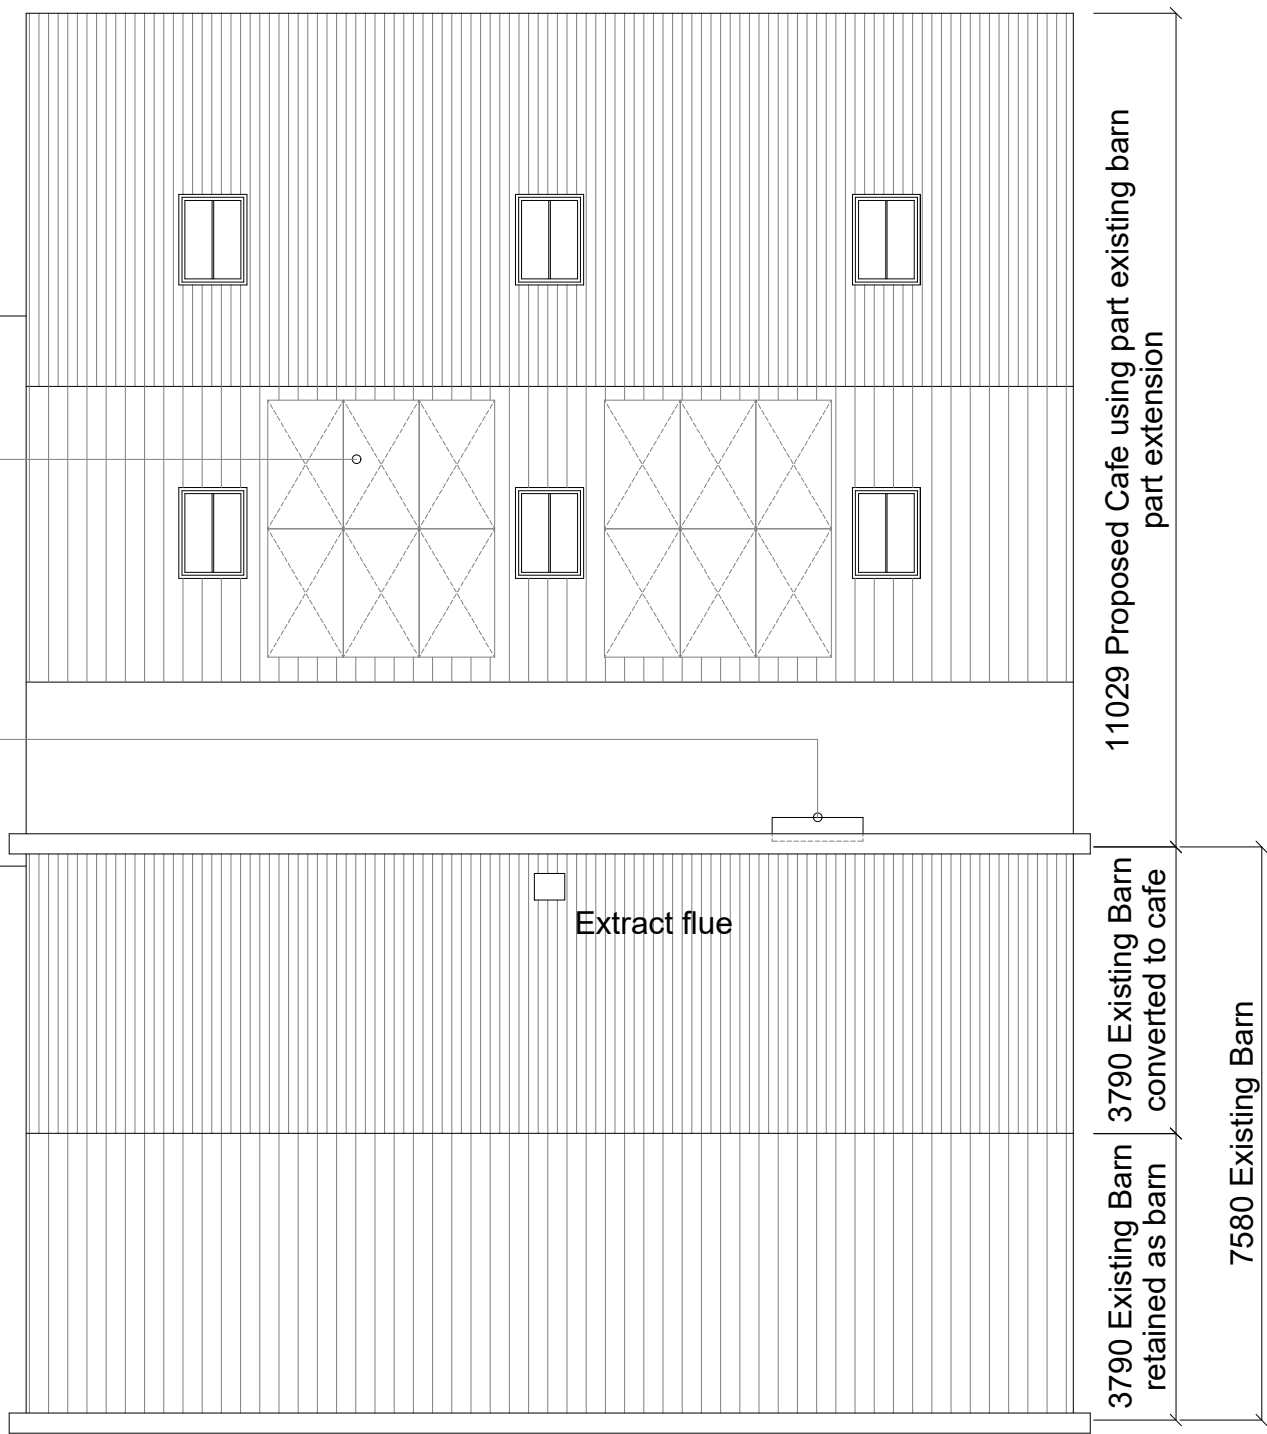

PROPOSED ROOF PLAN 1:100



PROPOSED PADEL COURT NTS

All padel courts require rebound ends (with fencing above) to a total height of 4.0m. The first 3.0m, from playing surface level, can comprise any transparent material (Glass, Perspex) which does not affect ball rebound, with the upper 1.0m comprising weld-mesh fencing 50mm x 50mm mesh with the inner face being the horizontal mesh.

The transition between adjacent mesh and glass internal surfaces should be flush and neither surface should protrude further than the other as irregular ball rebound will result.

If glass is to be used for the rebound ends then the thickness can 12mm toughened glass (for outdoor courts). Glass rebound panels shall incorporate counter sunk fixings to avoid affecting ball bounce and all shall be individually kite marked to the European Standard. Glass and weld mesh panels are supported by steel posts or framed steel panels with base plates for fixing to the concrete ring beam.

Court floor finish colour is to be green to blend in with its surroundings. with black steel framing to support glass and mesh.

Lighting to be low volatage LED down-lights shielded to prevent light polution on 5.0m poles 4 No. per court.

SCALE @ 1:100									
1M	2M	3M	4M	5M	6M	7M	8M	9M	
1M	2M	3M	4M	5M	6M	7M	8M	9M	
REV	DATE	DETAIL							
A	26.05.26	Revised layout							P/C DRN
B	27.05.26	Revised layout							
C	02.06.26	Revised layout							
D	12.06.26	Dimensions added							
E	13.07.26	Additional notes added & padel court materials added							
F	21.07.26	Roof plan added							

DRAWING : PROPOSED FLOOR PLANS/ROOF PLAN	
DATE : JUNE 26	PROJECT : PROPOSED NEW ACCESS & CAR PARKING
SCALE @ A1 : 1:50/100	CLIENT : MR HEATH CADE
DRAWING No. 26.31.5	SITE ADDRESS : N/V HOUSE FARM BROAD LANE, MARKFIELD LE67 9TB

ALL DIMENSIONS TO BE CHECKED ON SITE PRIOR TO COMMENCEMENT. PLANS TO BE ISSUED FOR PLANNED PERMISSIONS ONLY. ANY DEVIATIONS FROM PLANS OR STRUCTURAL ALTERATIONS ARE TO BE NOTIFIED IMMEDIATELY OR WILL BE CHARGED OUT AT THE CLIENT'S RISK. THE DRAWING REMAINS THE COPYRIGHT OF THE ART OF BUILDING LTD AND MUST NOT BE REPRODUCED OR USED IN ANY MANNER WITHOUT THE WRITTEN CONSENT OF THE ART OF BUILDING LTD. THE DRAWING IS NOT TO BE USED FOR ANY OTHER PURPOSES WITHOUT THE WRITTEN CONSENT OF THE ART OF BUILDING LTD.

DRAWING SIGNED AND APPROVED BY: PRINT NAME: SIGNATURE: DATE:

TAOB.
Thoughtful Architecture

The Art of Building Ltd
t: 01509 891105
e: info@taob.co.uk

45 Maplewell Road
Woodhouse Eaves
Leicestershire LE12 8RG
w: taob.co.uk