




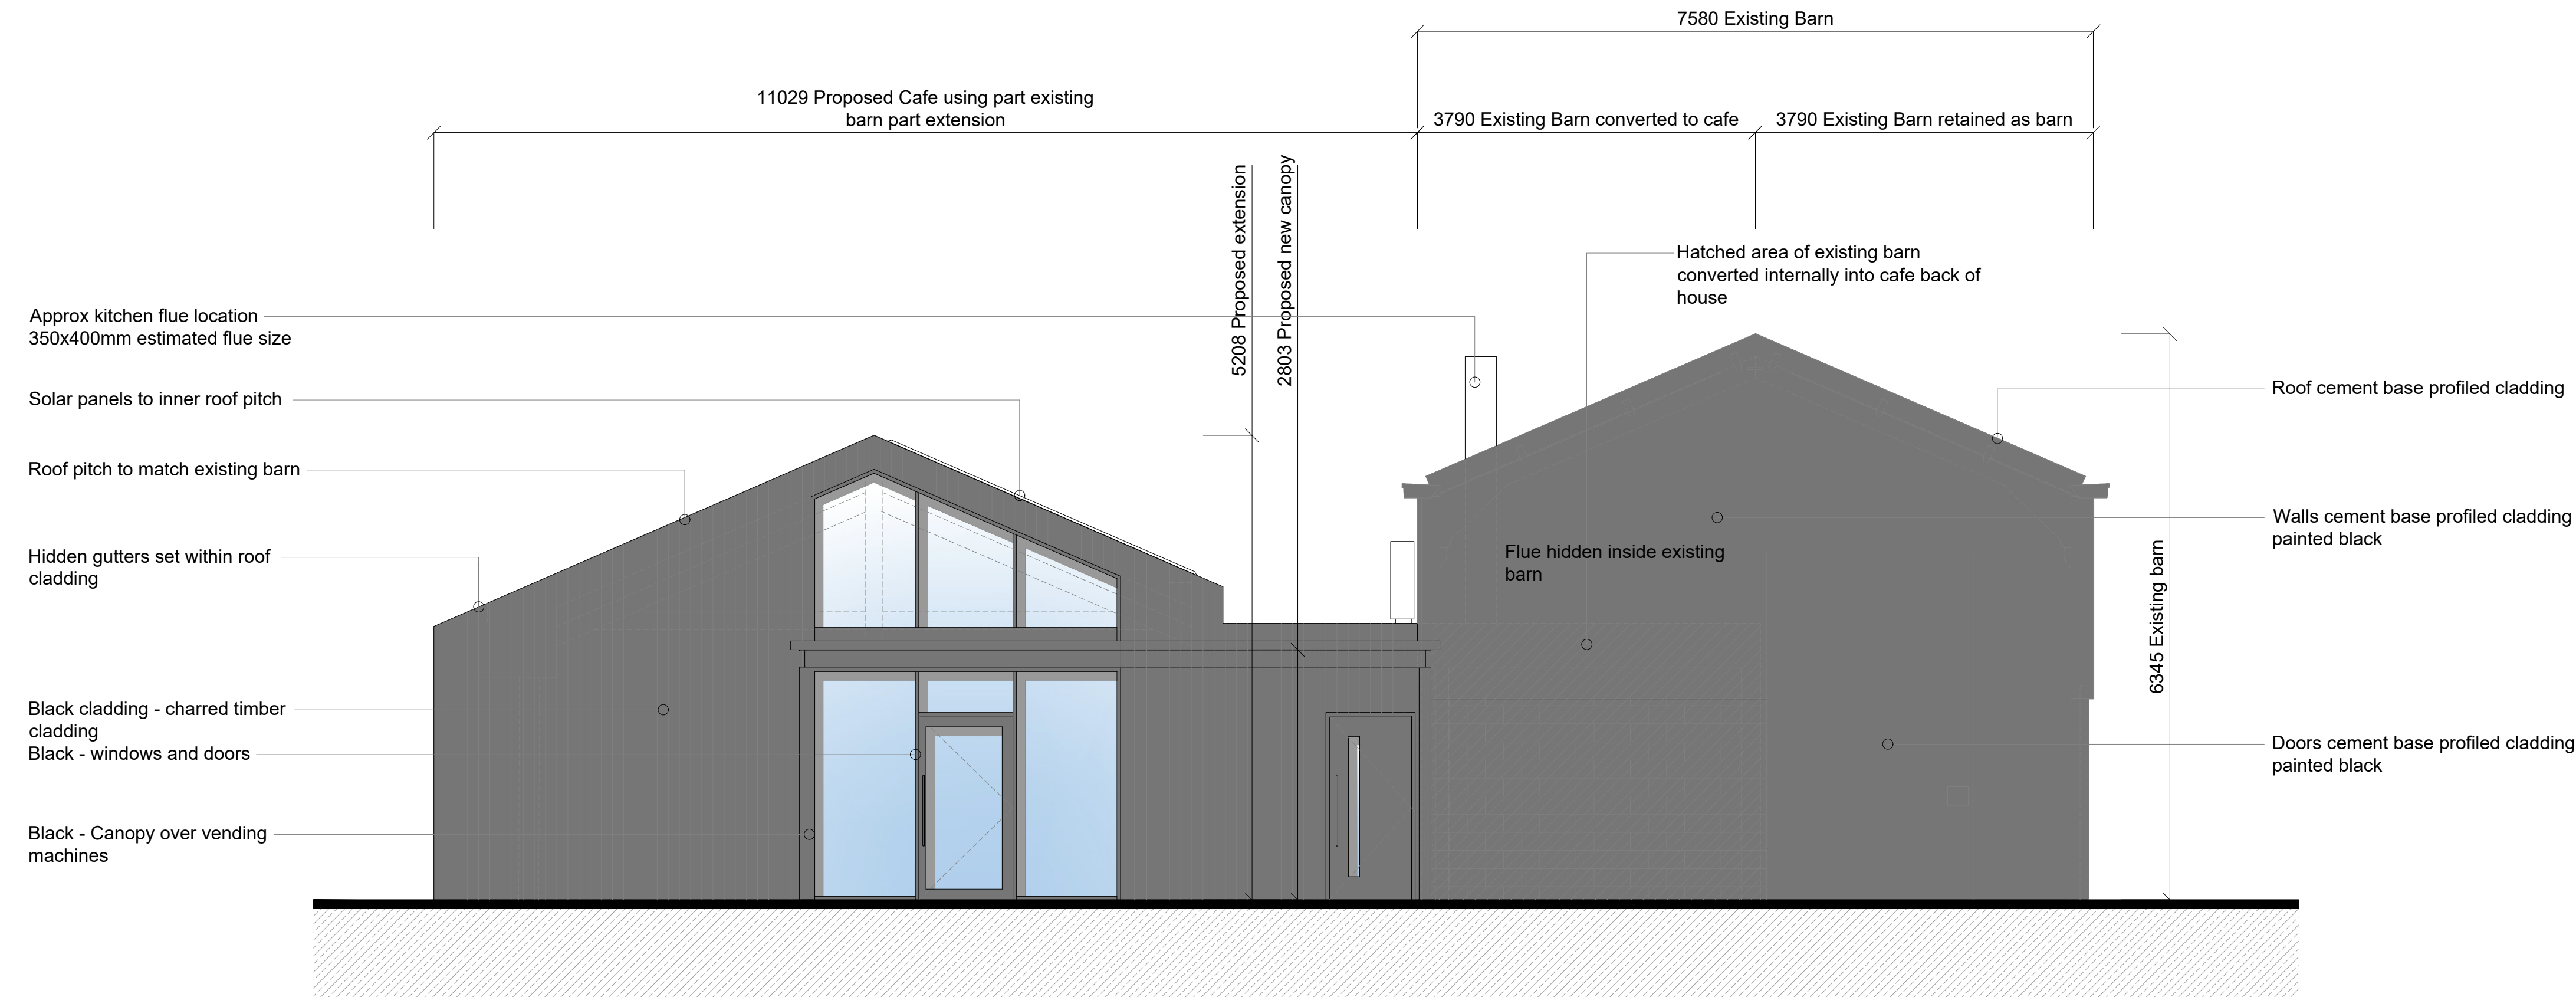


PROPOSED FRONT ELEVATION (STREET) 1:50

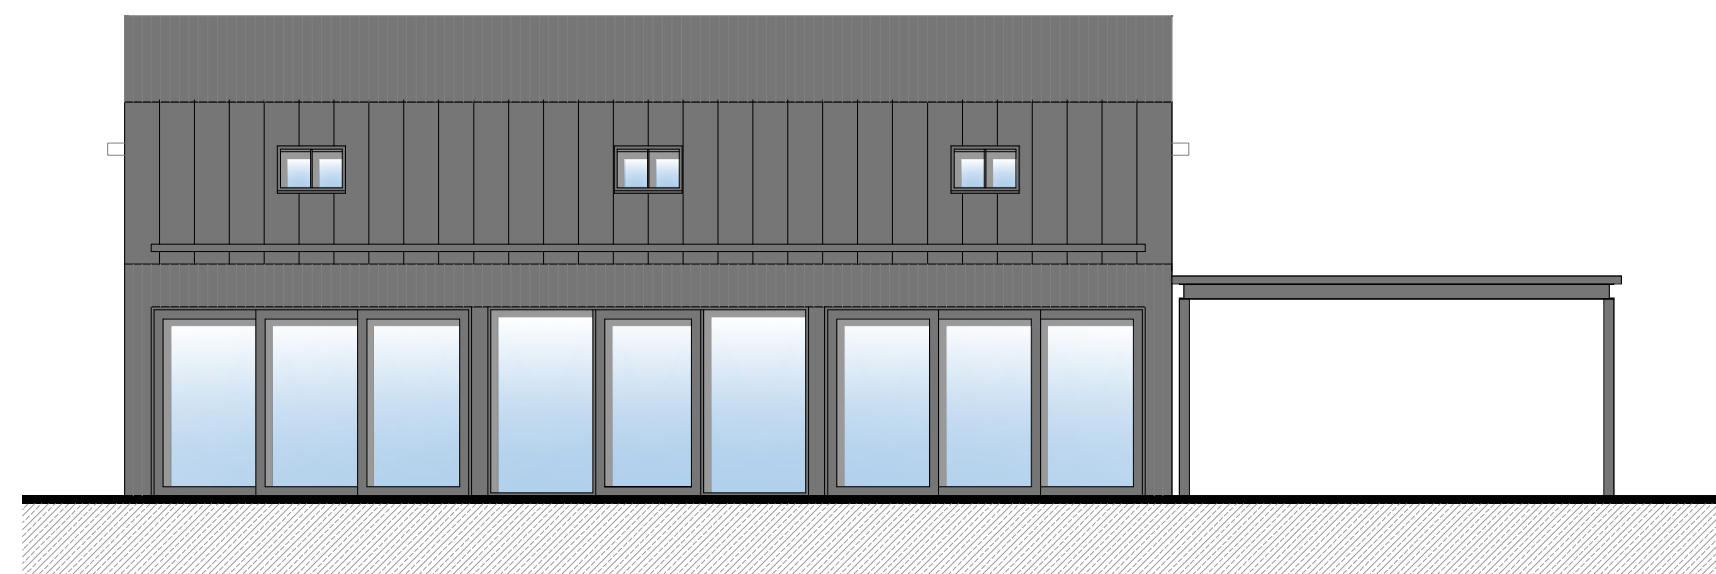


PROPOSED SIDE ELEVATION (PADEL COURT) 1:100

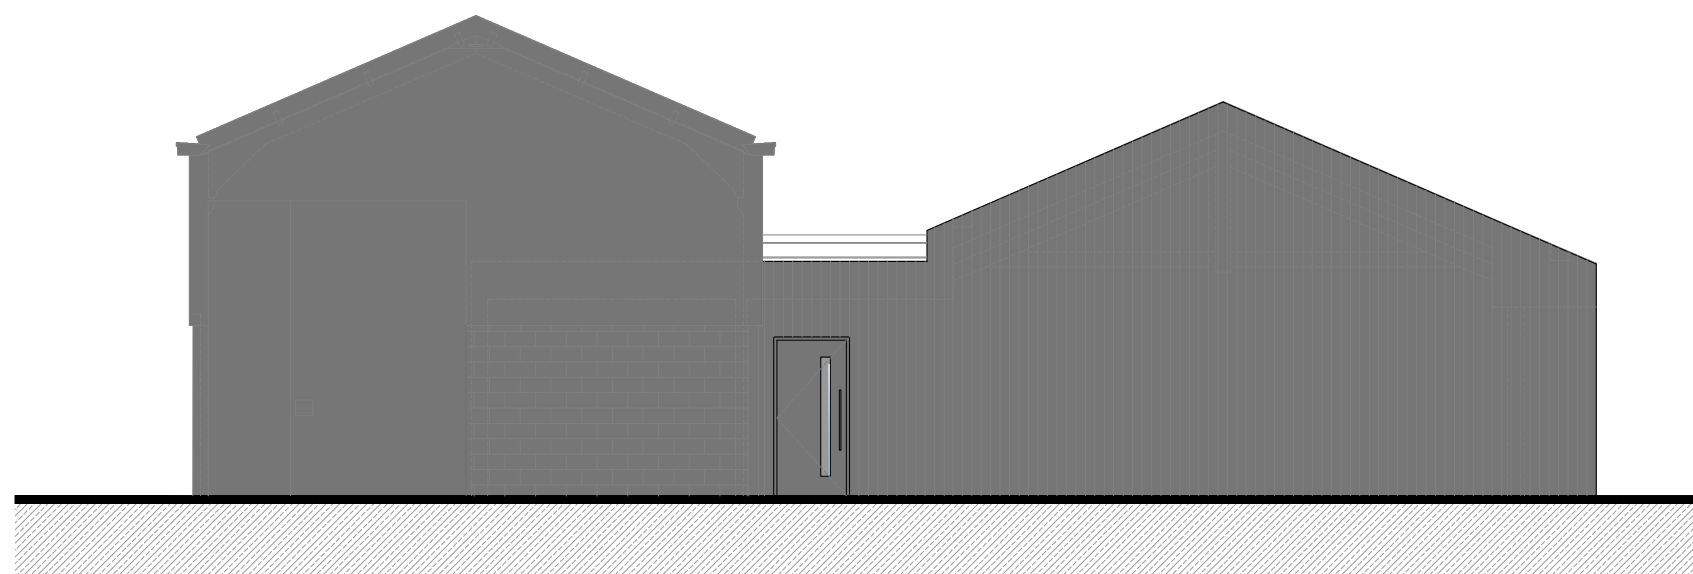


PROPOSED REAR ELEVATION (FIELD) 1:100

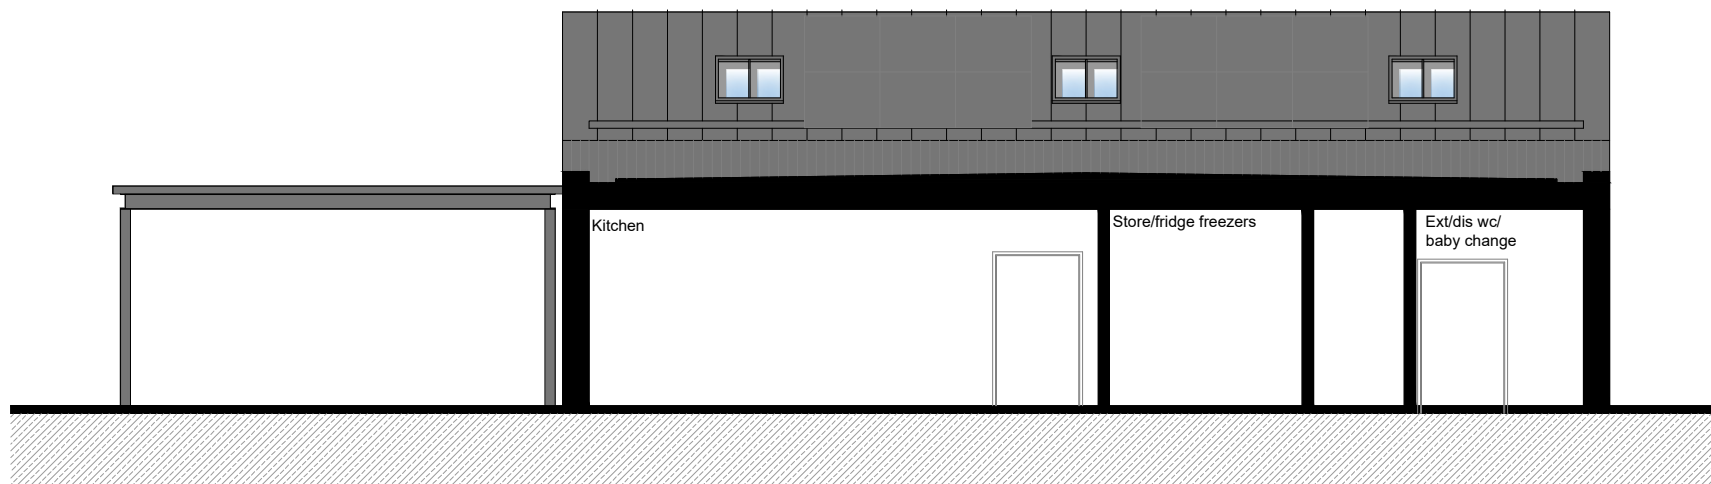

PROPOSED SECTIONAL ELEVATION BB 1:100

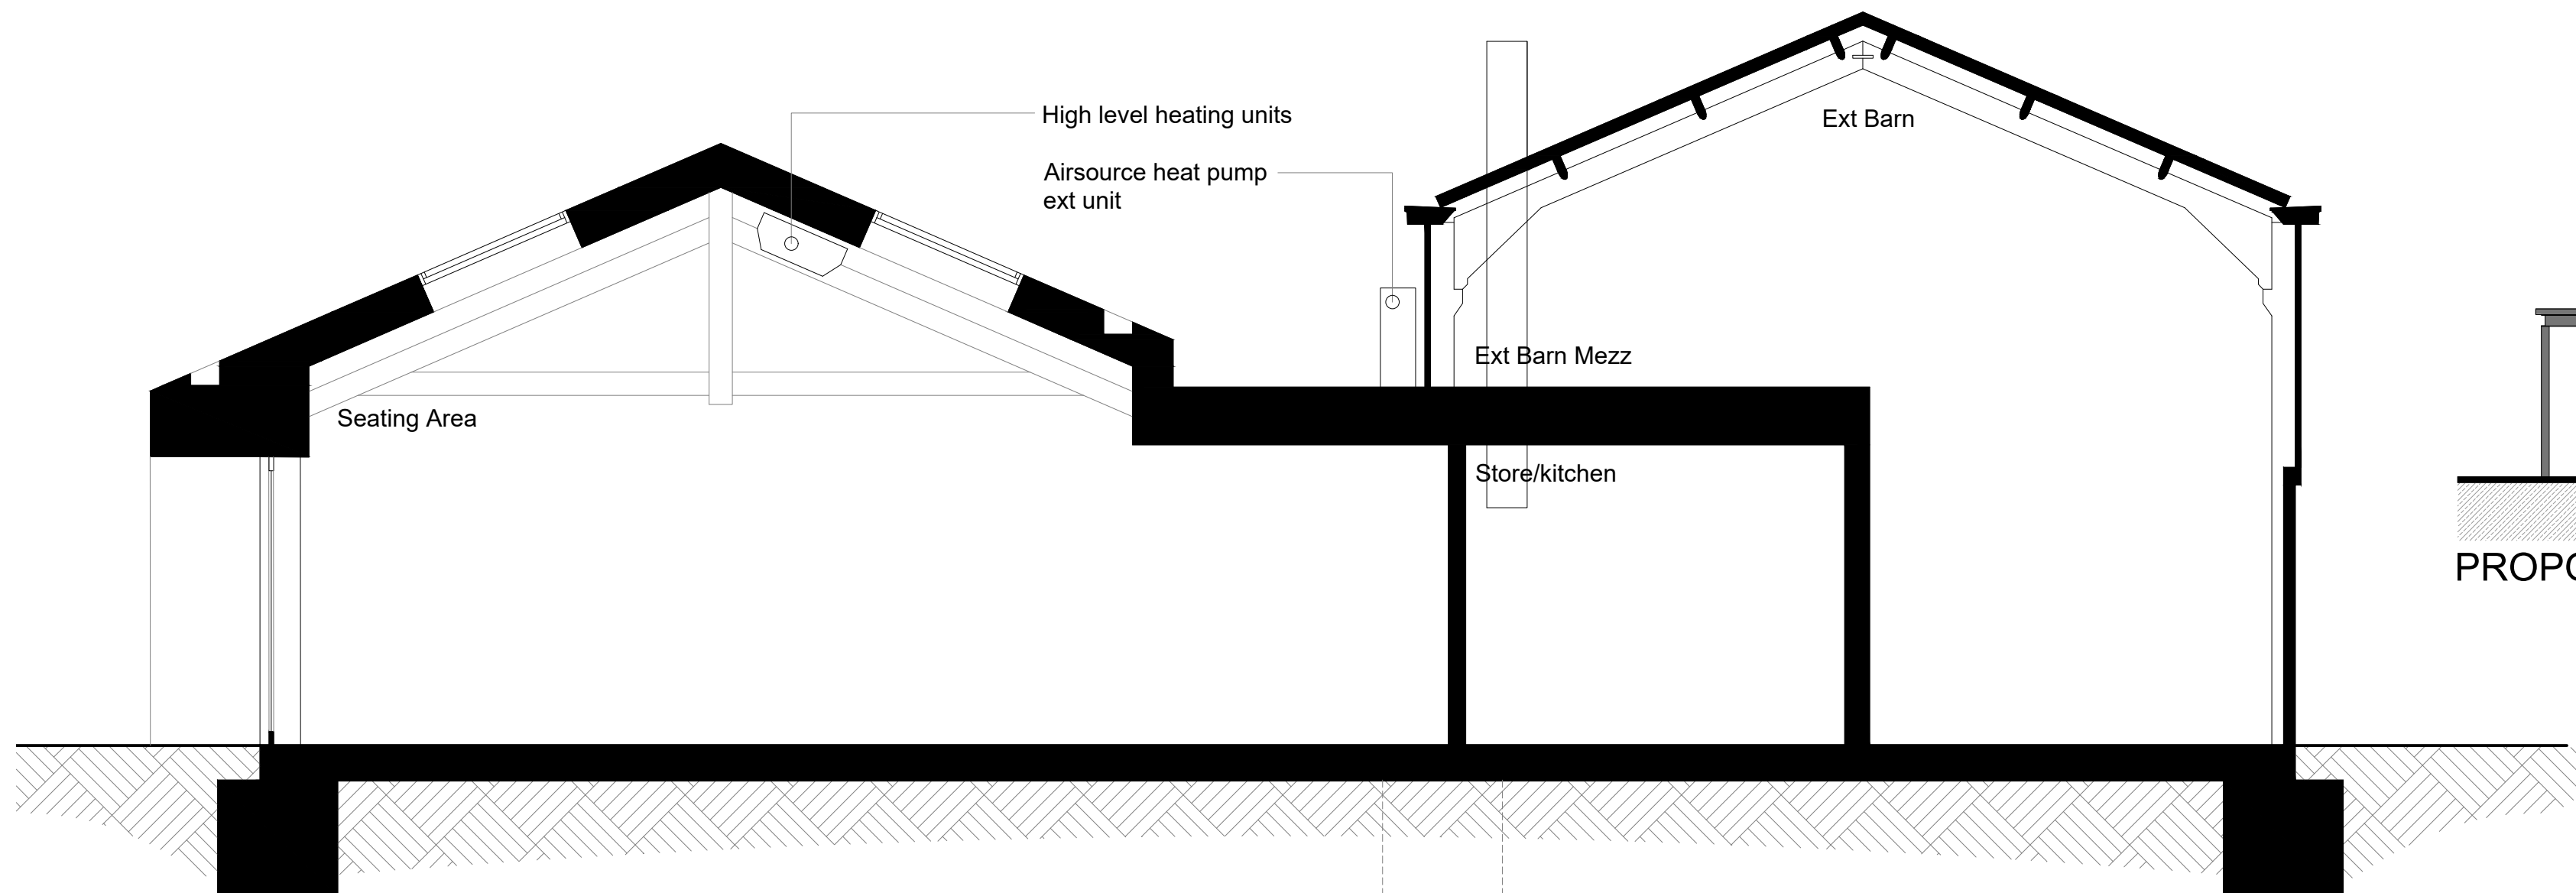

PROPOSED SECTION AA 1:50

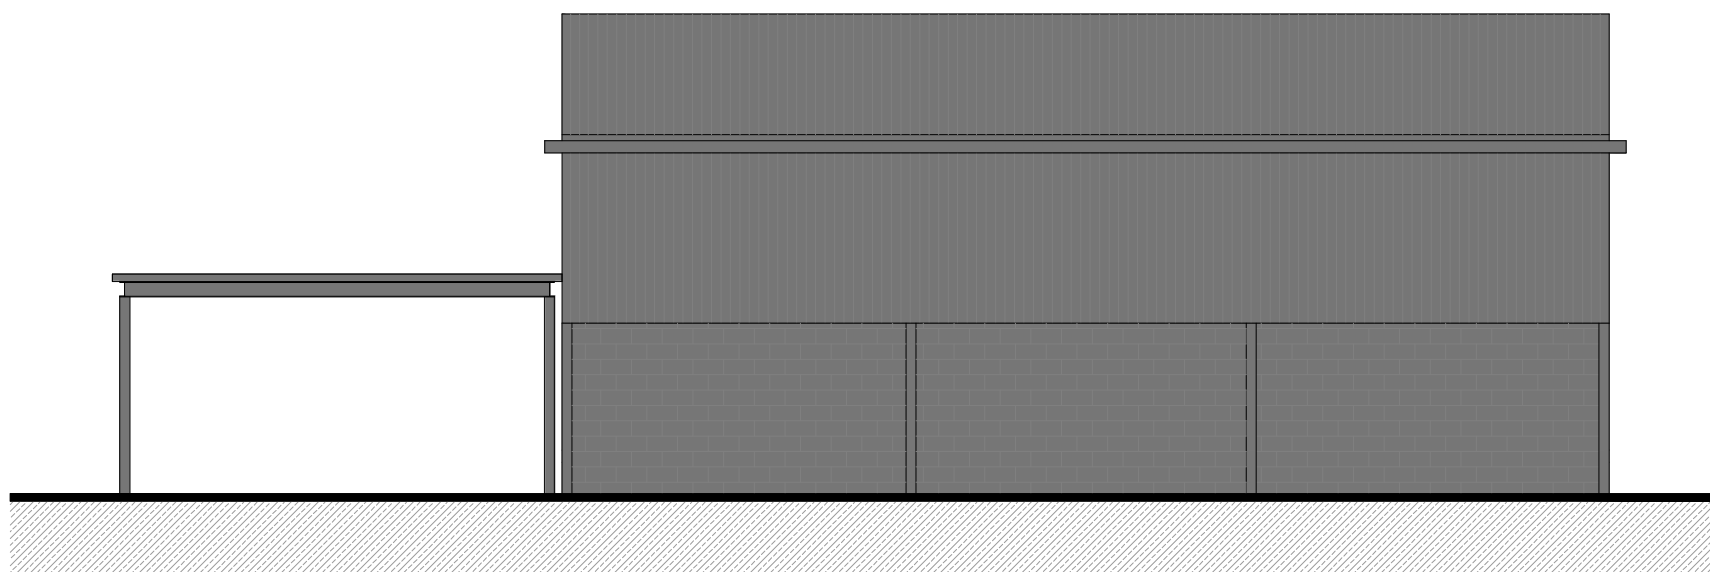

PROPOSED SIDE ELEVATION (HOUSE) 1:100

1M 2M 3M 4M 5M 6M 7M 8M 9M	
1M 2M 3M 4M	
REV DATE	DETAIL
A 13.07.26	Additional notes added overall height lowered
B 21.07.26	Solar panels added
DRAWING : PROPOSED ELEVATIONS AND SECTION	
DATE : JUNE 26	PROJECT : PROPOSED NEW ACCESS & CAR PARKING
SCALE @ A1 : 1:50/100	CLIENT : MR HEATH CADE
DRAWING No. 26.31.6	SITE ADDRESS : N/V HOUSE FARM BROAD LANE, MARKFIELD LE67 9TB
DRAWING SIGNED AND APPROVED BY:	
PRINT NAME :	SIGNATURE : DATE :
TAOB. [®] Thoughtful Architecture	
The Art of Building Ltd t: 01509 891105 e: info@taob.co.uk	45 Maplewell Road Woodhouse Eaves Leicestershire LE12 8RG