

Proposed Ground Floor Notes

1. Adjacent property.

2. Proposed extension to side of property.


3. New structural opening with steels placed overhead.
4. New uPVC double glazed window, at high level.

5. New internal timberframe wall.

6. New uPVC double glazed window.
7. New uPVC frosted double glazed window.

8. New internal door.

9. New uPVC frosted double glazed door.

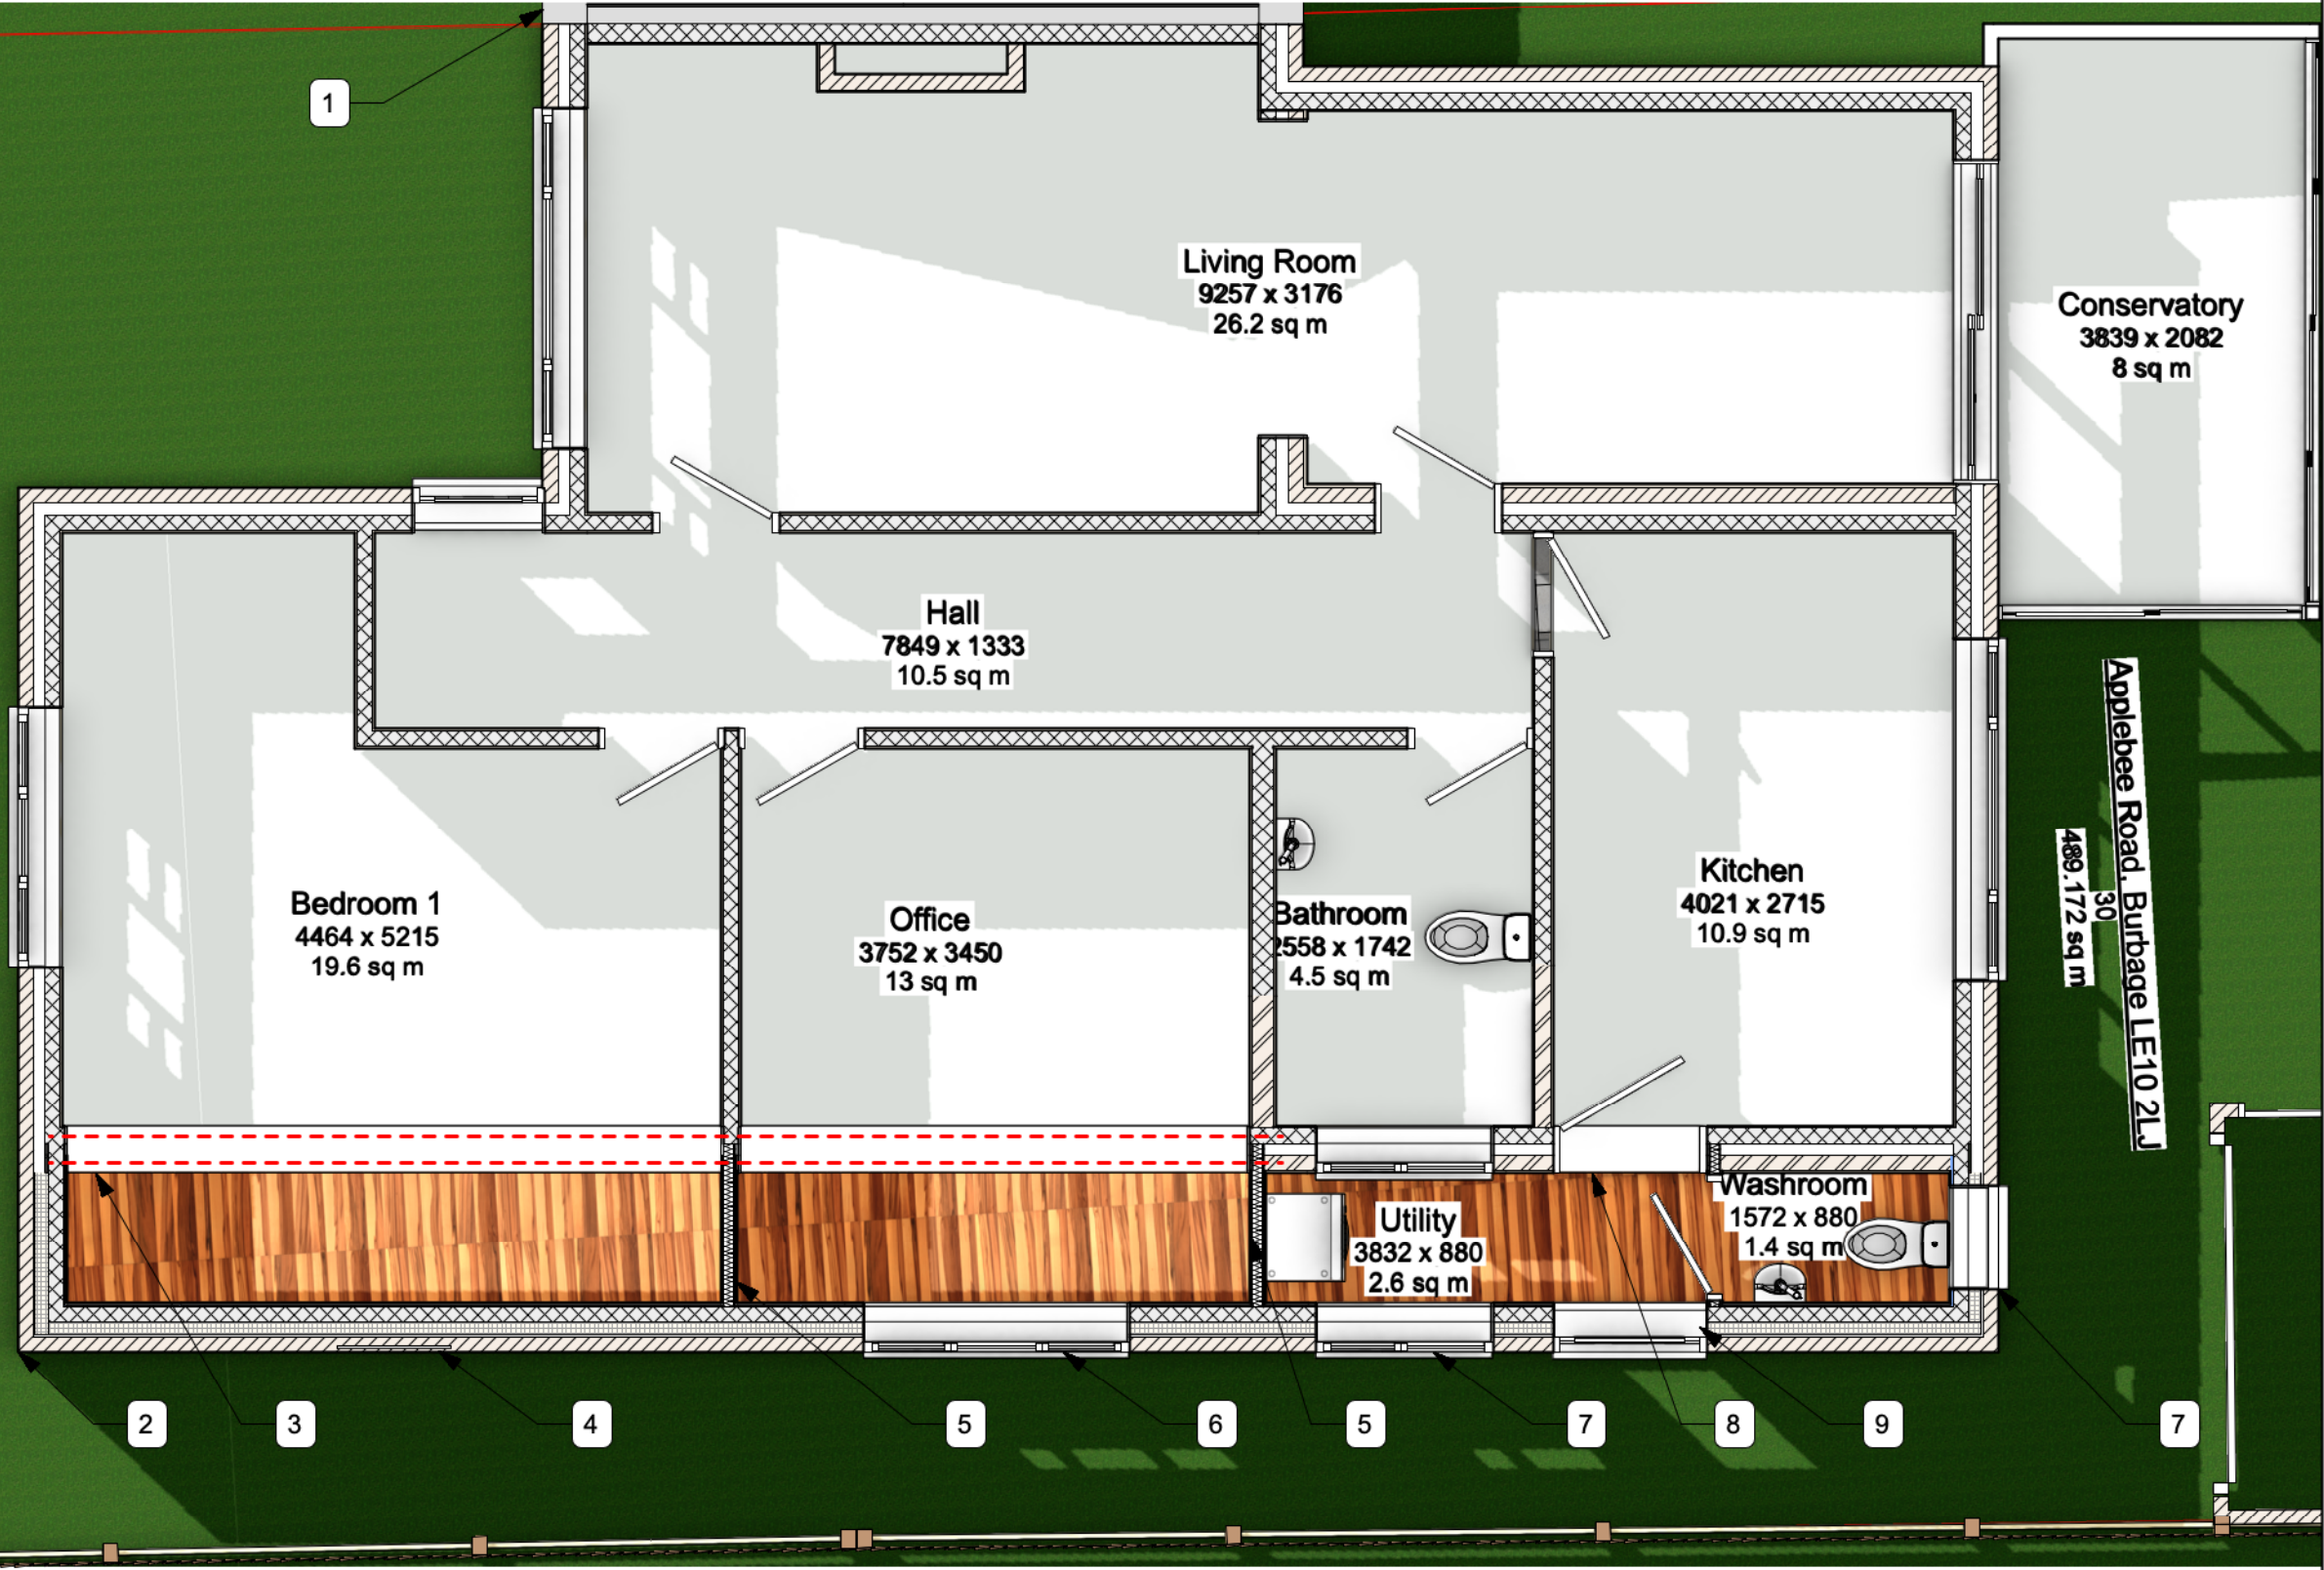

1 Ground Floor Plan - Proposed
Scale: 1:50

134 Kirkby Road Barwell LE9 8FN UK
T: +44 (0)1455 446521 F: +44 (0)1455 446521
E: admin@thedesignsocial.com

GENERAL DRAWING NOTES

© This drawing is not to be shown to any Third Party unless agreed by The Design Social.

This drawing shows 'design intent' only.
It is the responsibility of the appointed contractor to finalise development, using specialists approved by The Design Social, & produce detailed working drawings.
ALL working drawings to be approved by The Design Social prior to manufacture.

REV.	DATE	NOTES	REV. BY
------	------	-------	---------

Alan Bates

30 Applebee Road, Burbage LE10 2LJ

Proposed Ground Floor Plan

AUTHOR	O.R.	DATE	07/08/2026	APPROVED	A.B.
SCALE	1:50 @ A3	READ WITH	0483 (A) GA 001		

DRAWING No.
0483 - A - GF - 008

DRAWING STATUS
Planning