



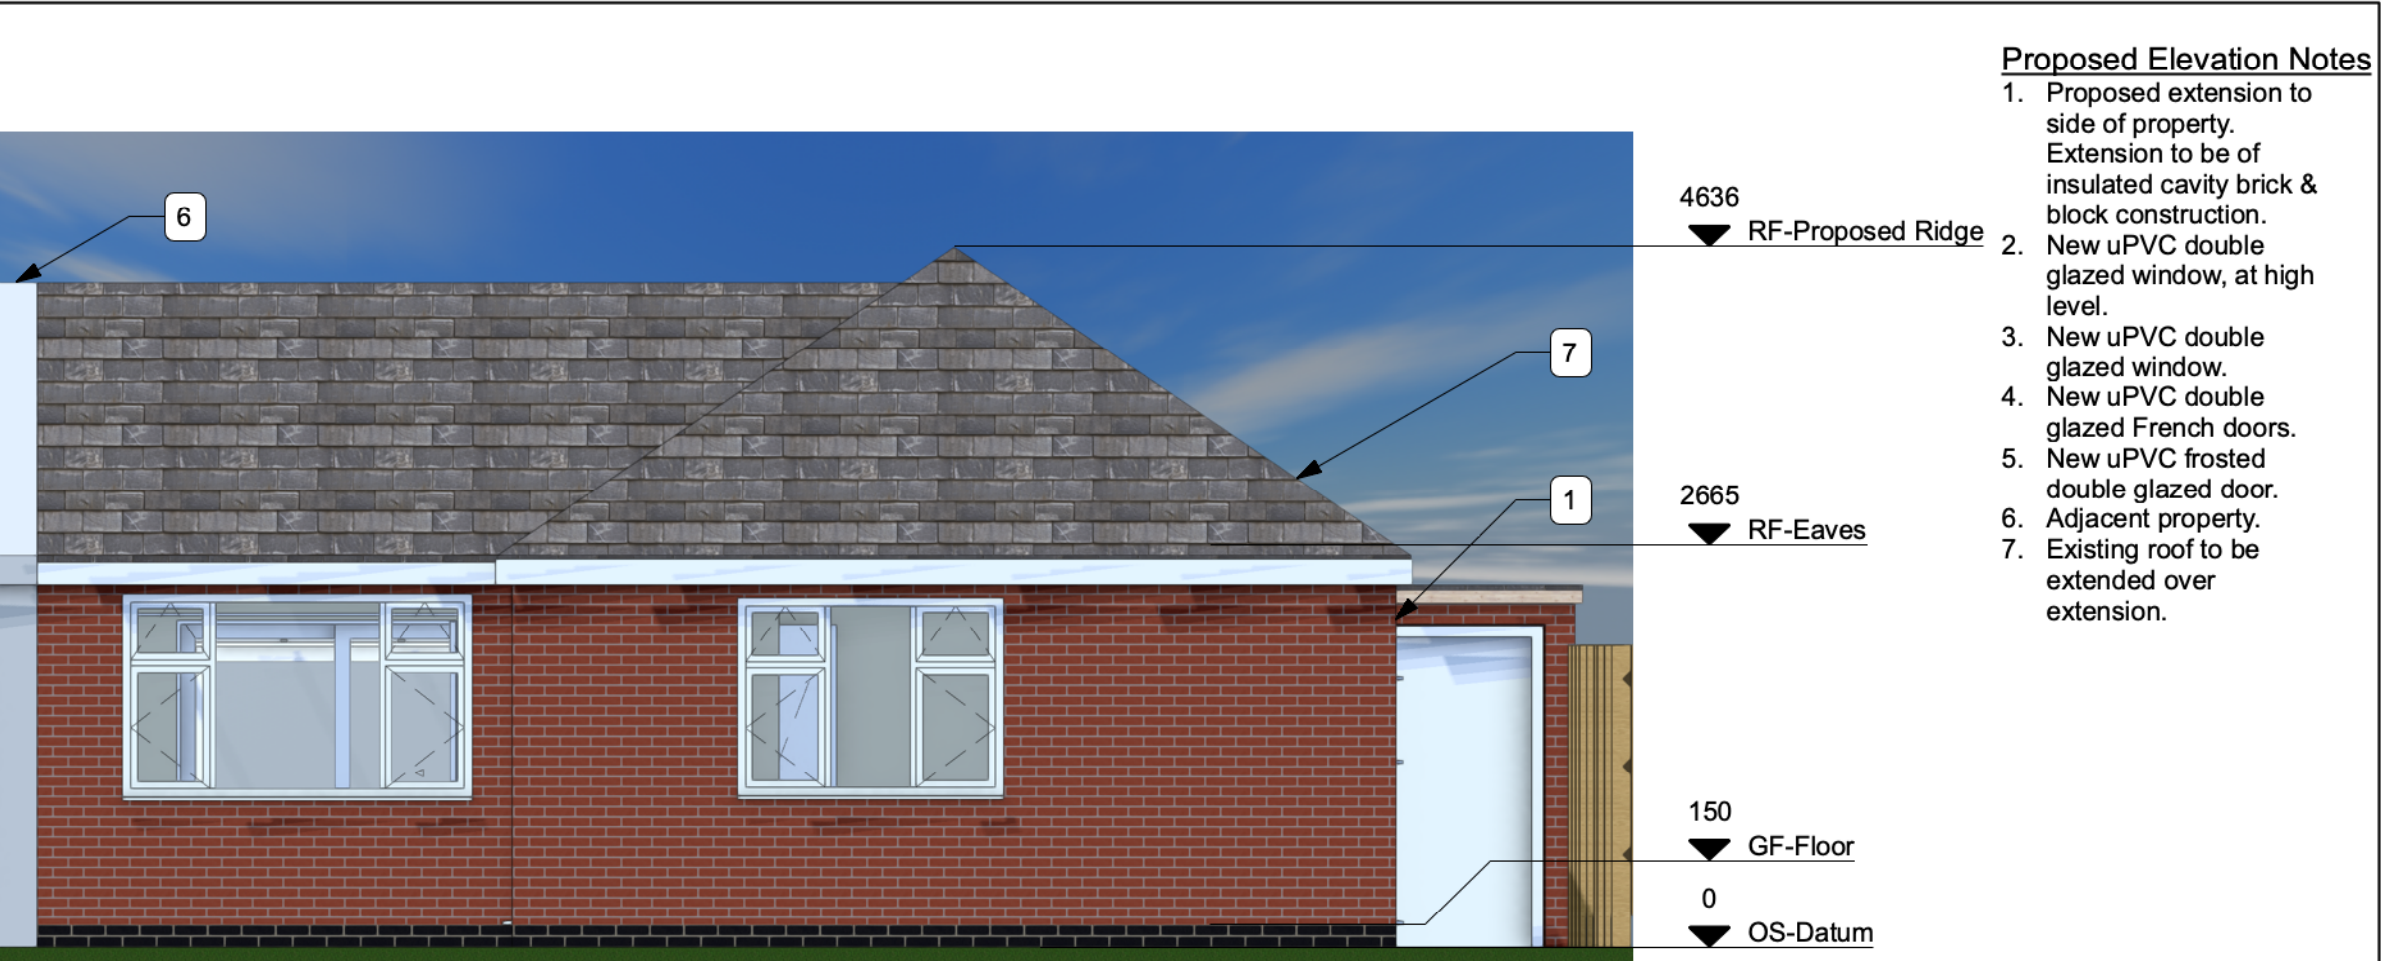

- Proposed Elevation Notes**
- 1. Proposed extension to side of property. Extension to be of insulated cavity brick & block construction.
 - 2. New uPVC double glazed window, at high level.
 - 3. New uPVC double glazed window.
 - 4. New uPVC double glazed French doors.
 - 5. New uPVC frosted double glazed door.
 - 6. Adjacent property.
 - 7. Existing roof to be extended over extension.

2 South Elevation - Proposed
Scale: 1:50

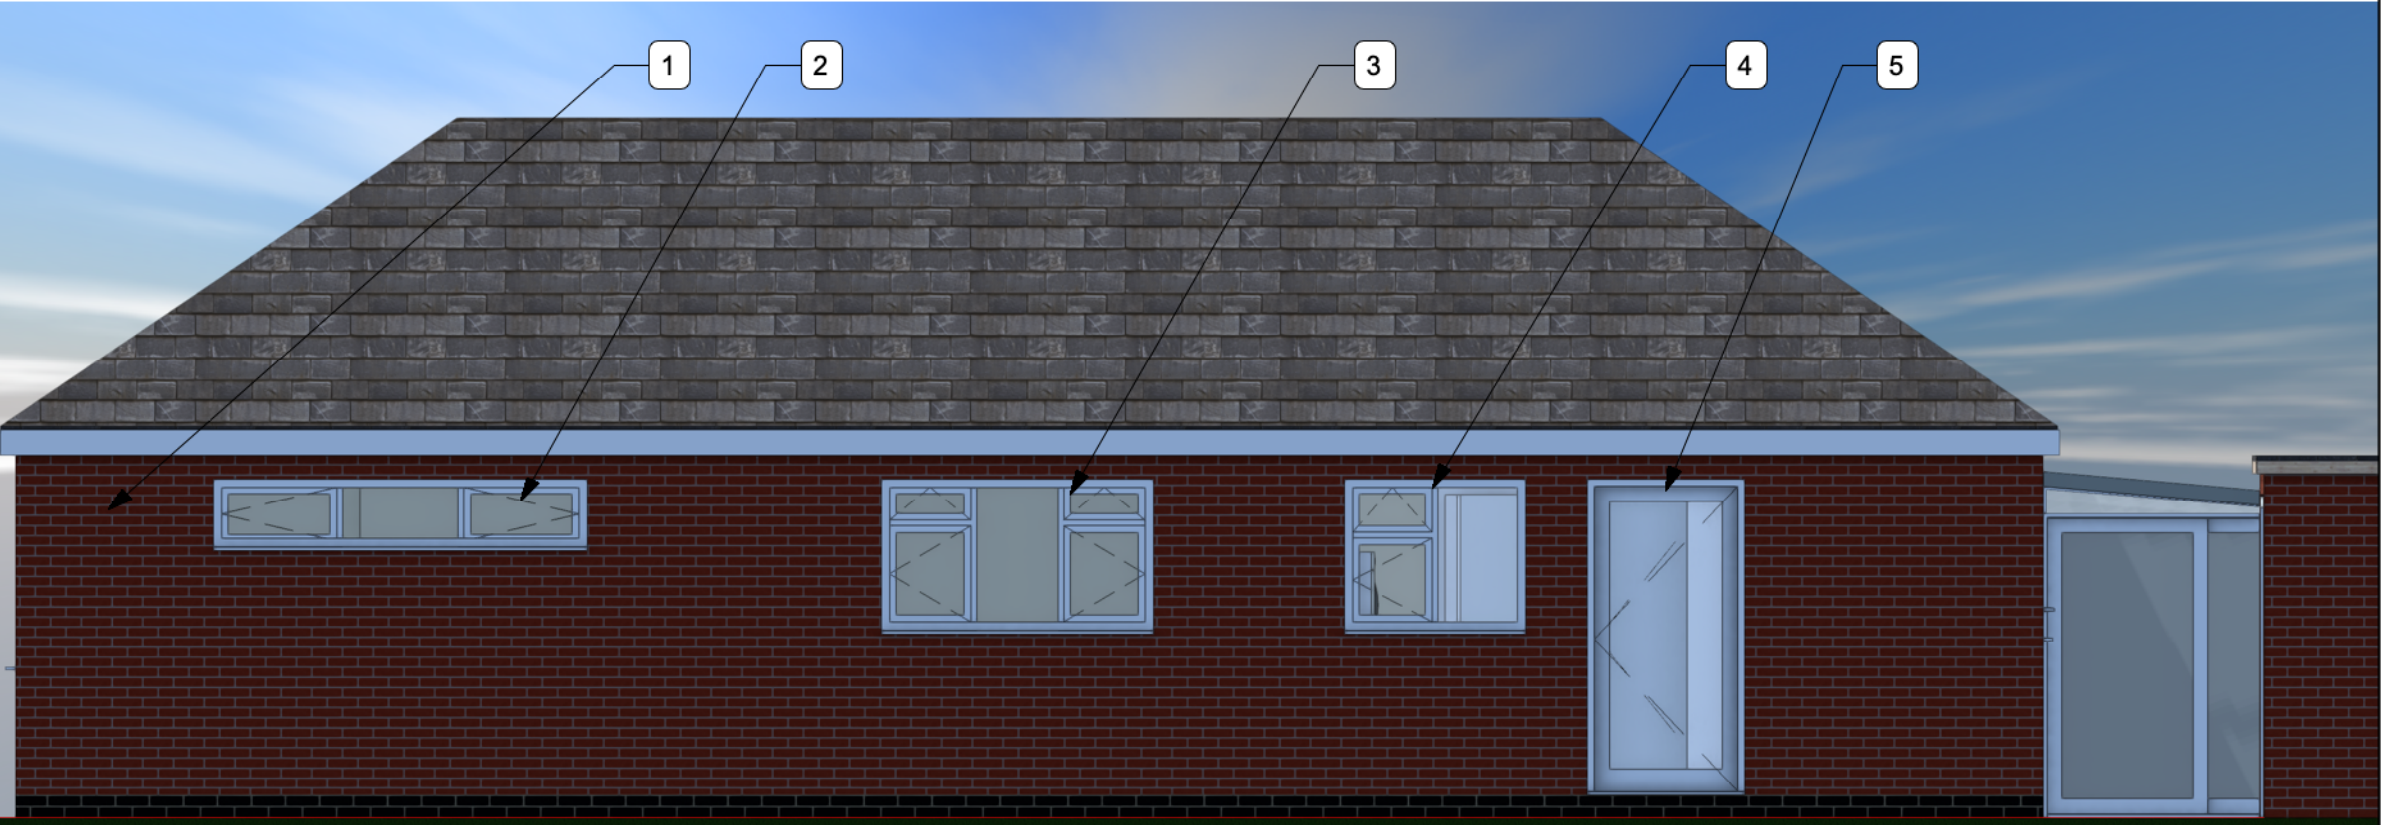

1 East Elevation - Proposed
Scale: 1:50



134 Kirkby Road Barwell LE9 8FN UK
T: +44 (0)1455 446521 F: +44 (0)1455 446521
E: admin@thedesignsocial.com

GENERAL DRAWING NOTES

© This drawing is not to be shown to any Third Party unless agreed by The Design Social.

This drawing shows 'design intent' only.
It is the responsibility of the appointed contractor to finalise development, using specialists approved by The Design Social, & produce detailed working drawings.
ALL working drawings to be approved by The Design Social prior to manufacture.

REV.	DATE	NOTES	REV. BY
------	------	-------	---------

Alan Bates				
30 Applebee Road, Burbage LE10 2LJ				
Proposed Elevations South and East				
AUTHOR	O.R.	DATE	07/08/2026	APPROVED
				A.B.
SCALE	1:100 @ A3	READ WITH	0483 (A) GA 001	
DRAWING No.				
0483 - L - GA - 010				
Project No. Type Area Number Rev				
DRAWING STATUS				
Planning				