




2 North Elevation - Proposed
Scale: 1:50

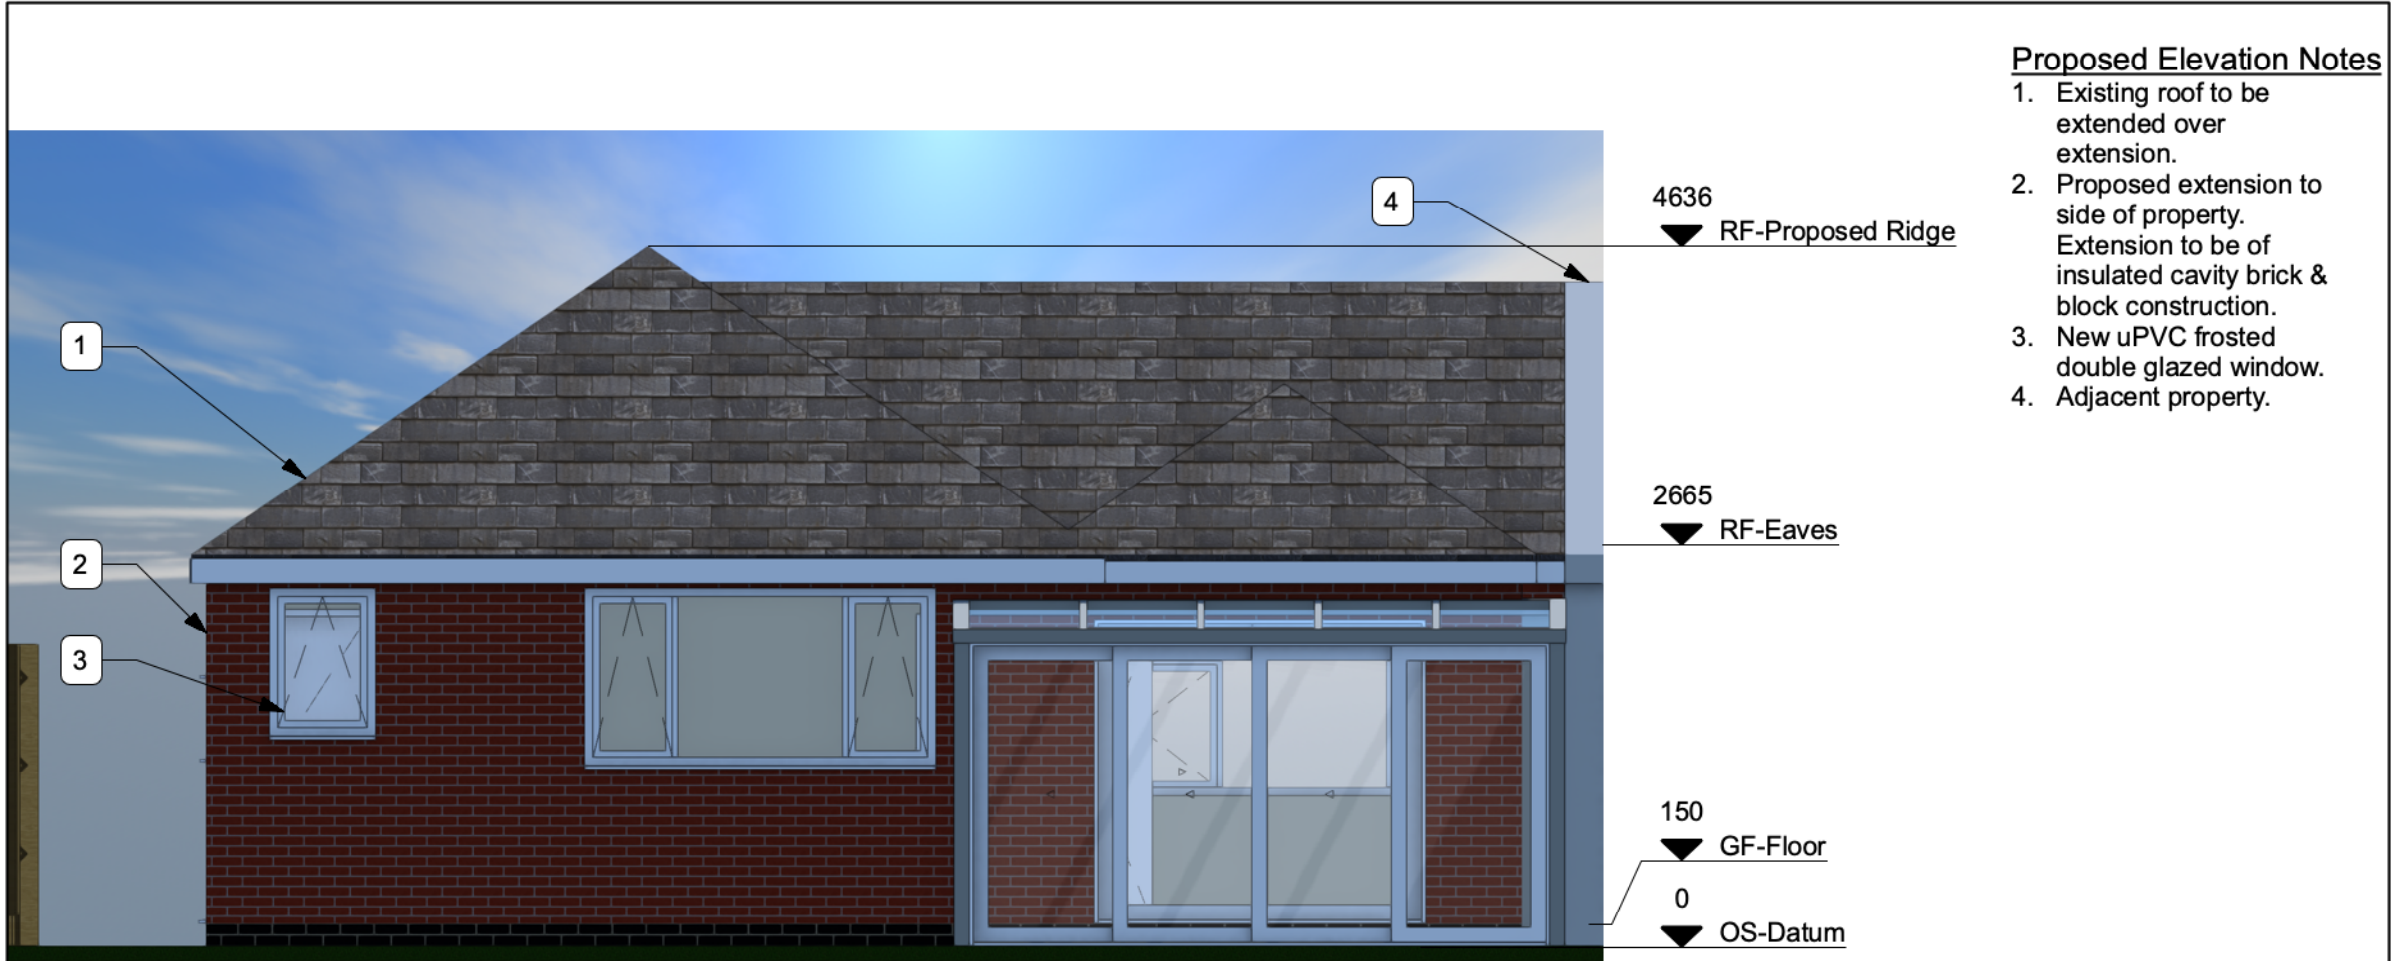

1 West Elevation - Proposed
Scale: 1:50

- Proposed Elevation Notes**
1. Existing roof to be extended over extension.
 2. Proposed extension to side of property. Extension to be of insulated cavity brick & block construction.
 3. New uPVC frosted double glazed window.
 4. Adjacent property.

THE
DESIGN SOCIAL

134 Kirkby Road Barwell LE9 8FN UK

T: +44 (0)1455 446521 F: +44 (0)1455 446521

E: admin@thedesignsocial.com

GENERAL DRAWING NOTES

© This drawing is not to be shown to any Third Party unless agreed by The Design Social.

This drawing shows 'design intent' only. It is the responsibility of the appointed contractor to finalise development, using specialists approved by The Design Social, & produce detailed working drawings.

ALL working drawings to be approved by The Design Social prior to manufacture.

REV.	DATE	NOTES	REV. BY
------	------	-------	---------

THE
DESIGN SOCIAL

Alan Bates

30 Applebee Road, Burbage LE10 2LJ

Proposed Elevations North and West

AUTHOR	O.R.	DATE	07/08/2026	APPROVED	A.B.
SCALE	1:50 @ A3	READ WITH	0483 (A) GA 001		
DRAWING No.	0483	- L - GA - 011			
Project No.	Type	Area	Number	Rev	
DRAWING STATUS	Planning				