



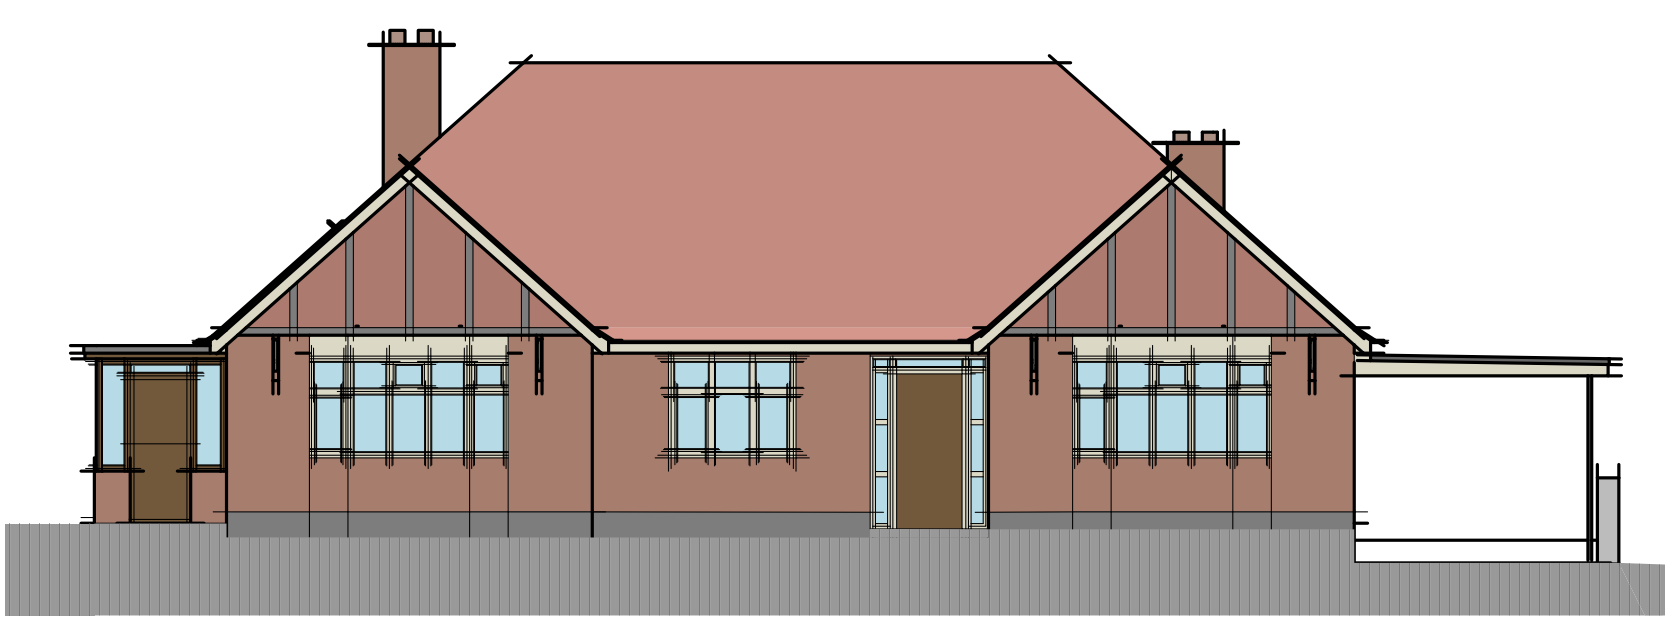


1:100 front elevation




1:100 side elevation

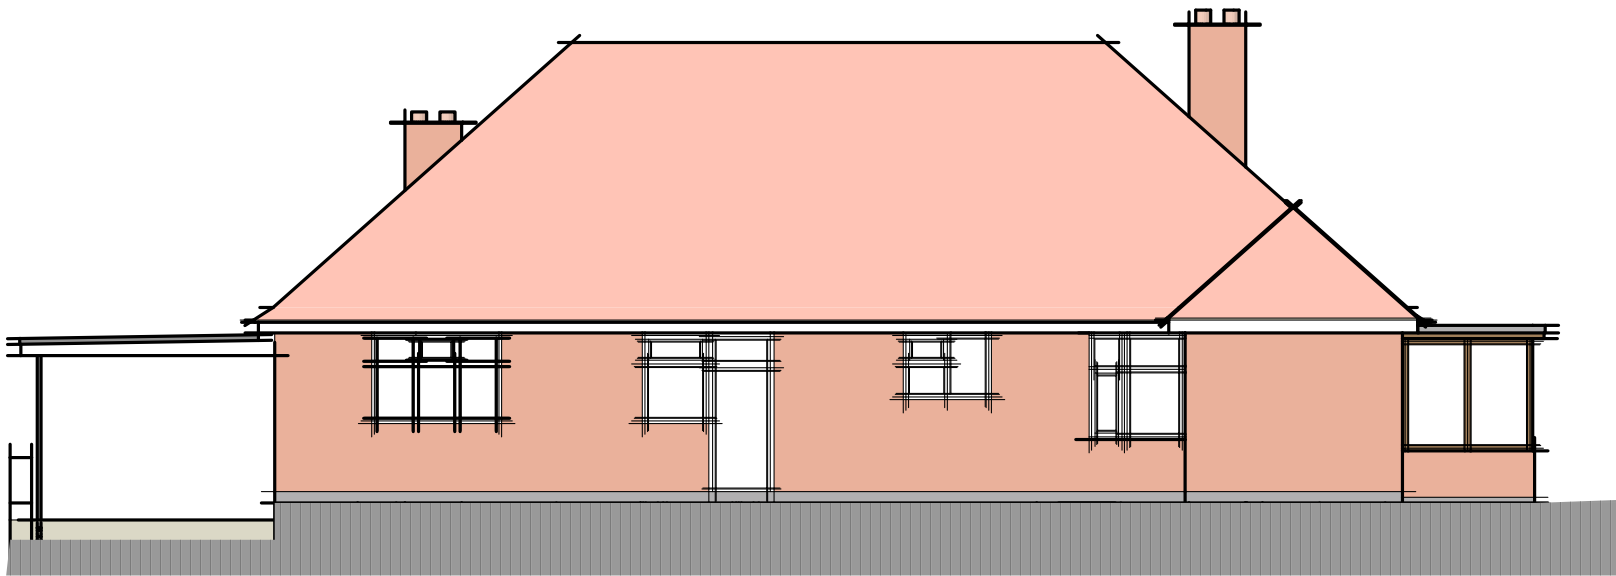


1:100 rear elevation

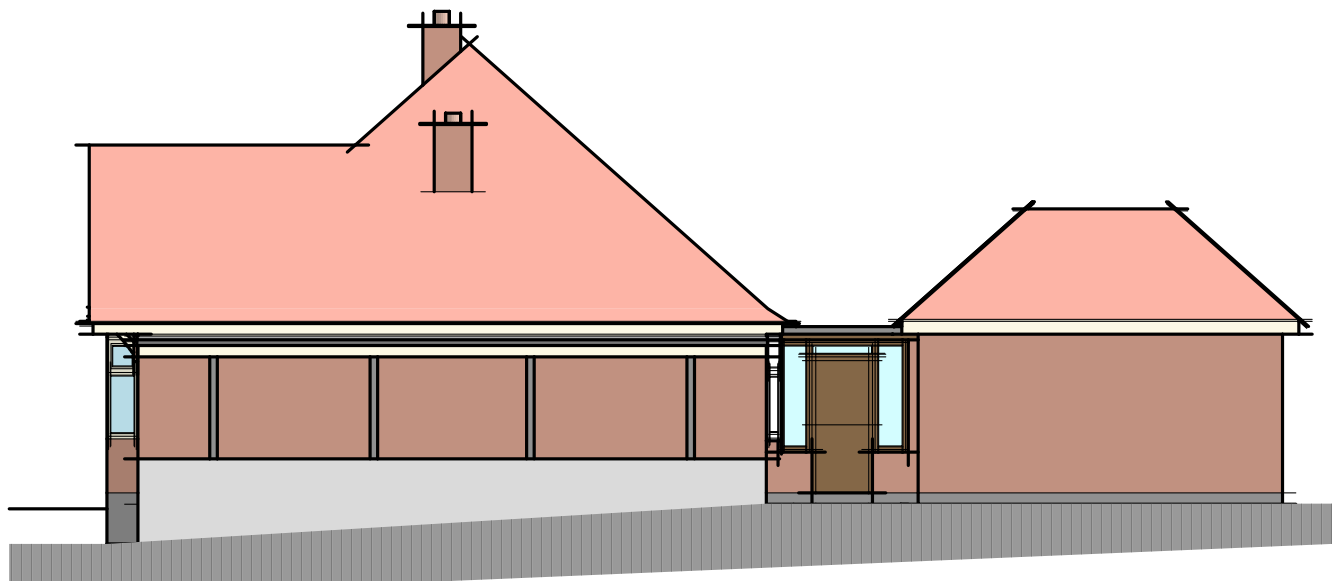


1:100 side elevation

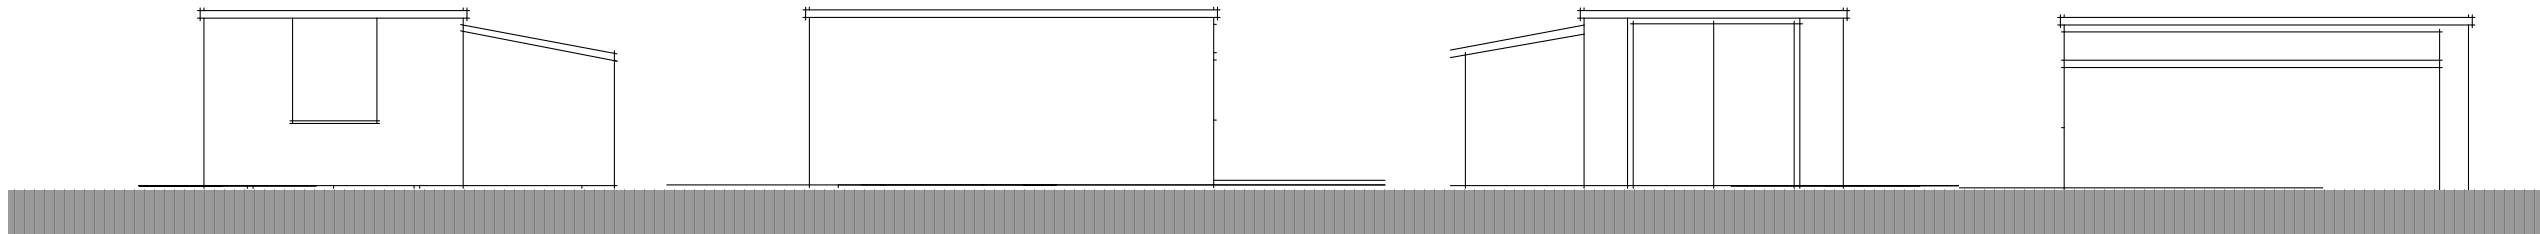


1:100 elevations

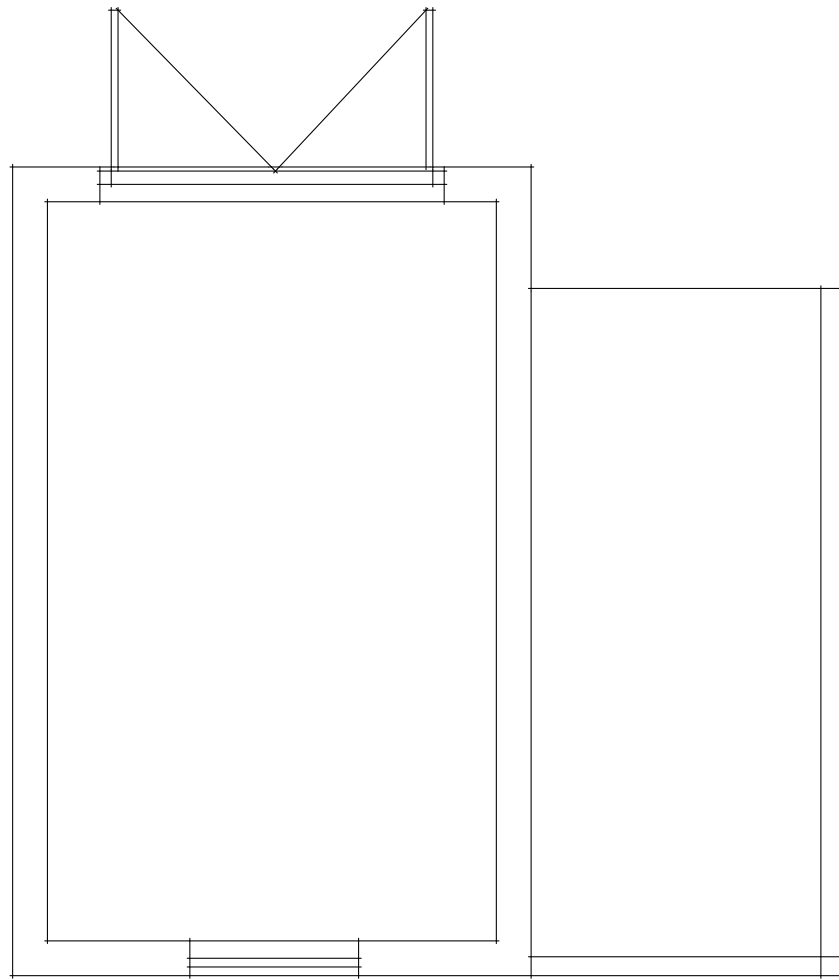

1:50 outbuilding floor plan

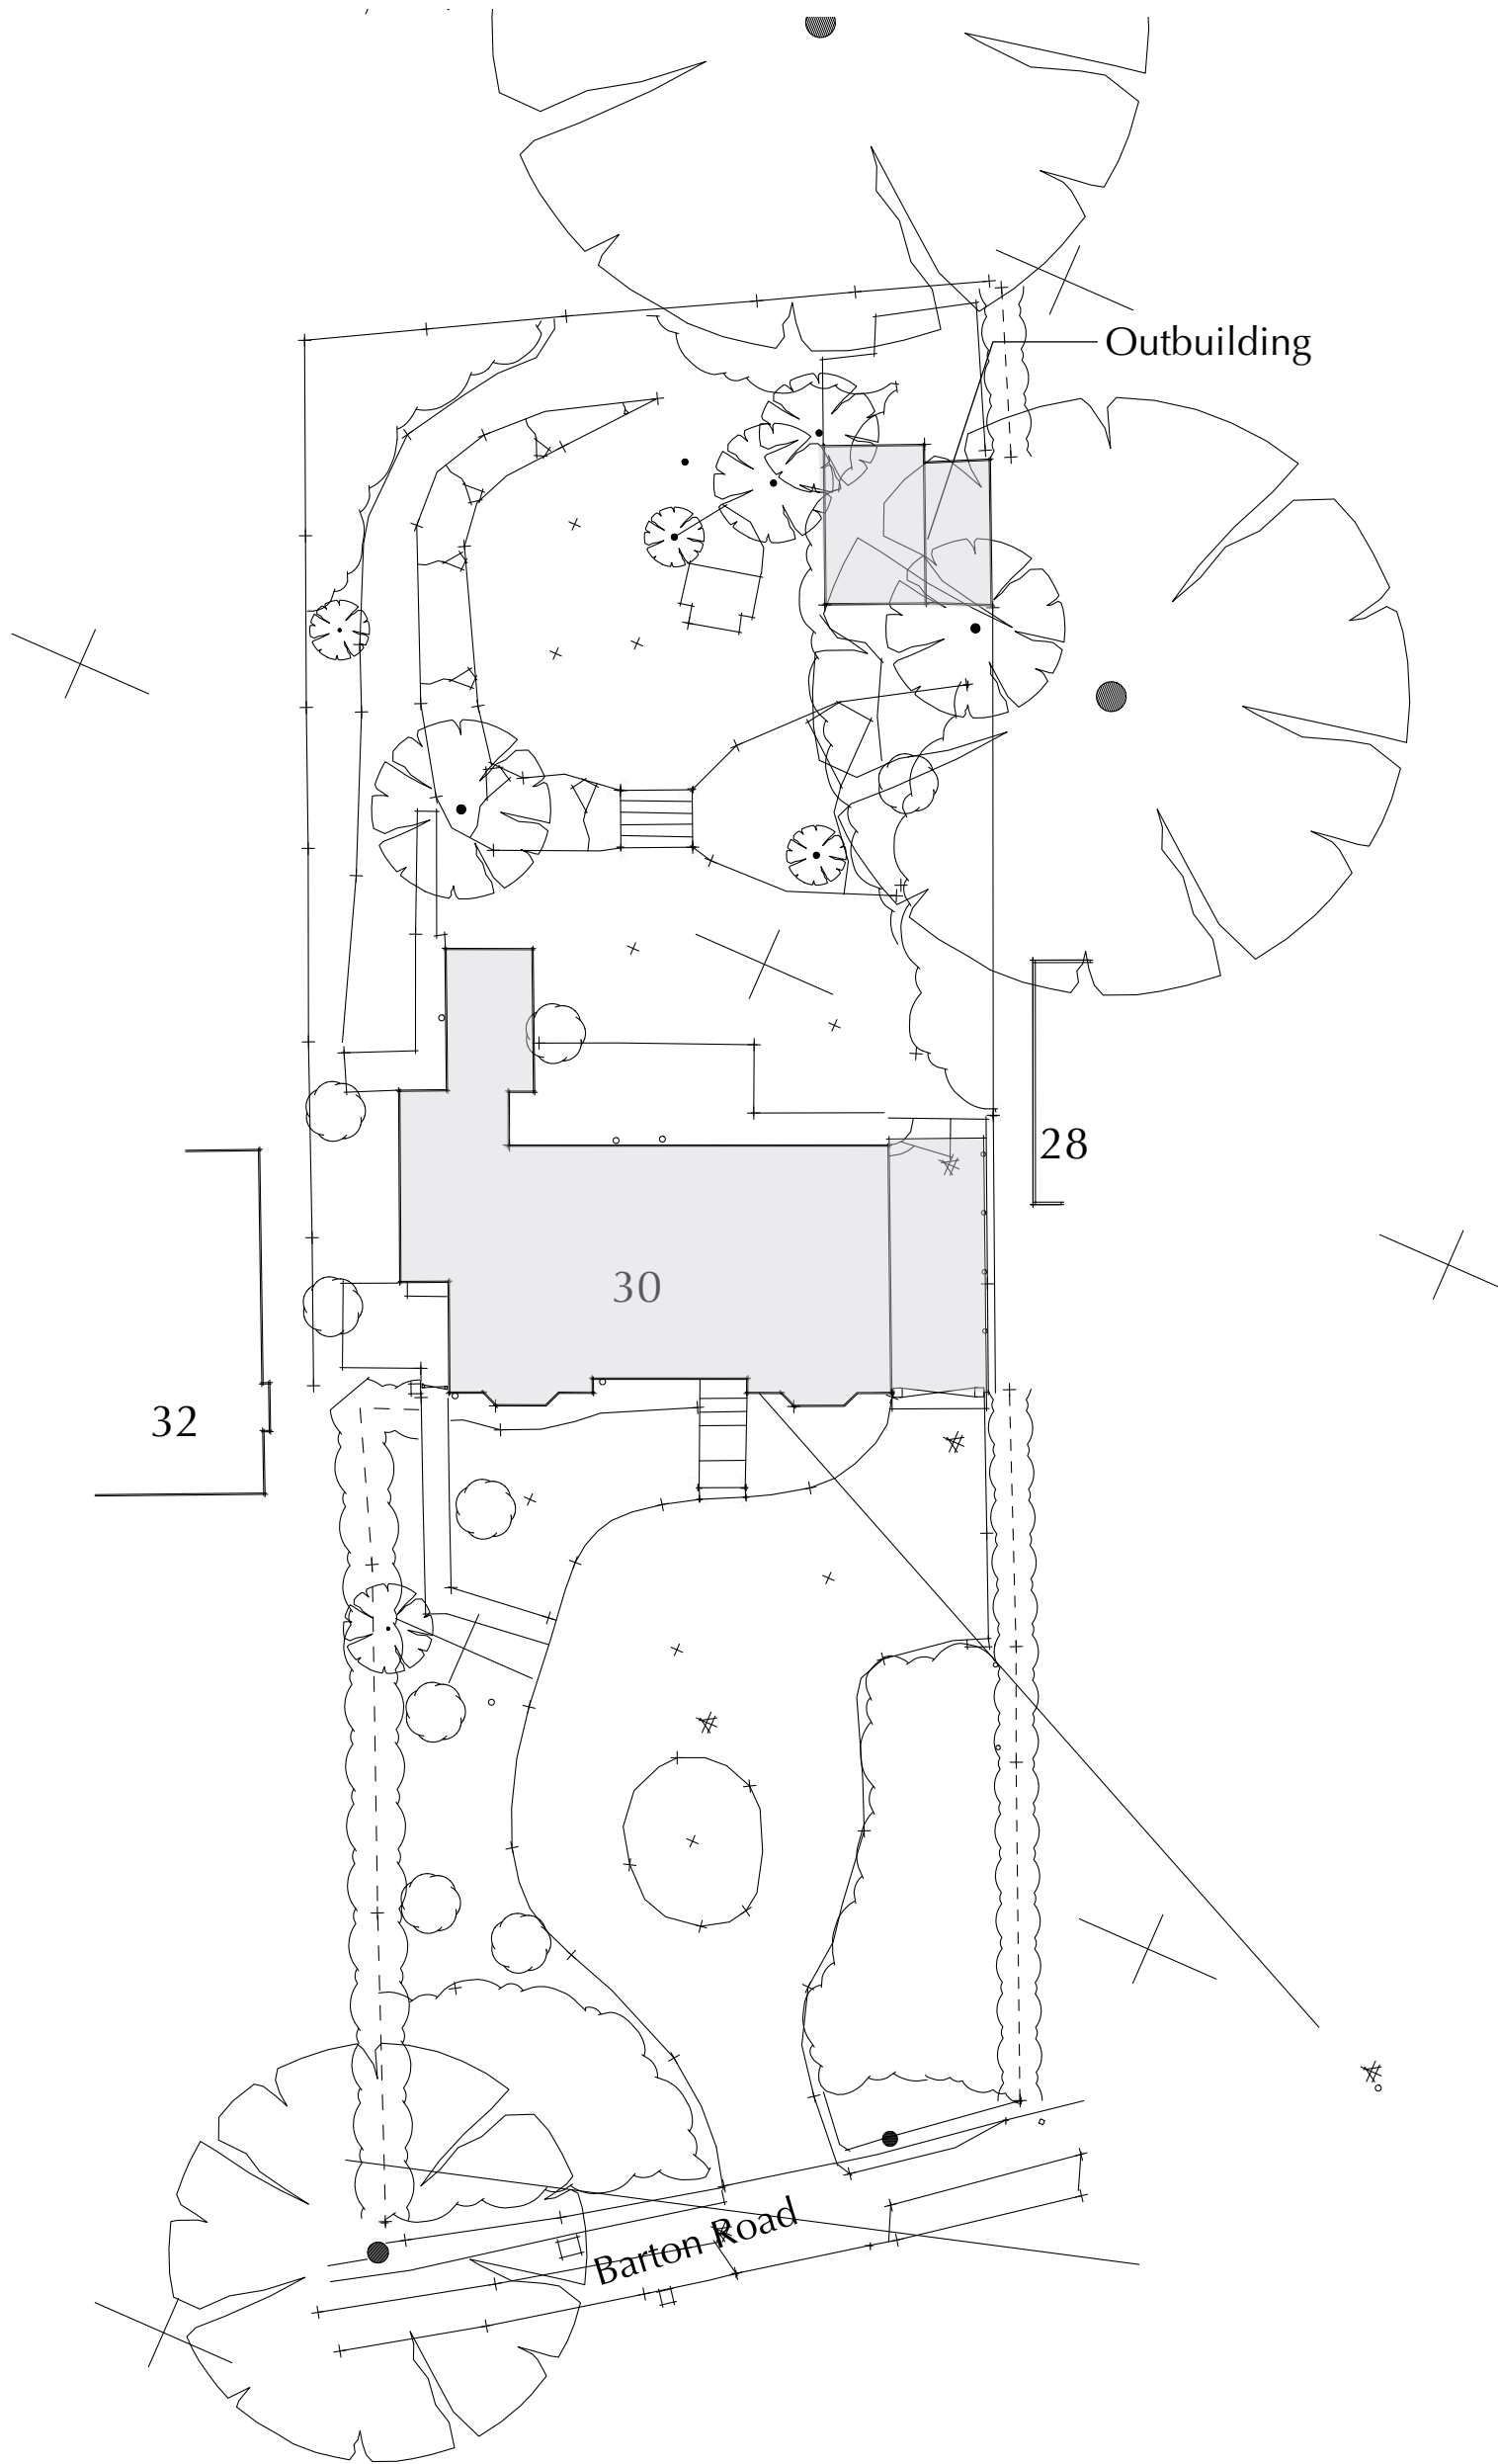

1:250 site plan

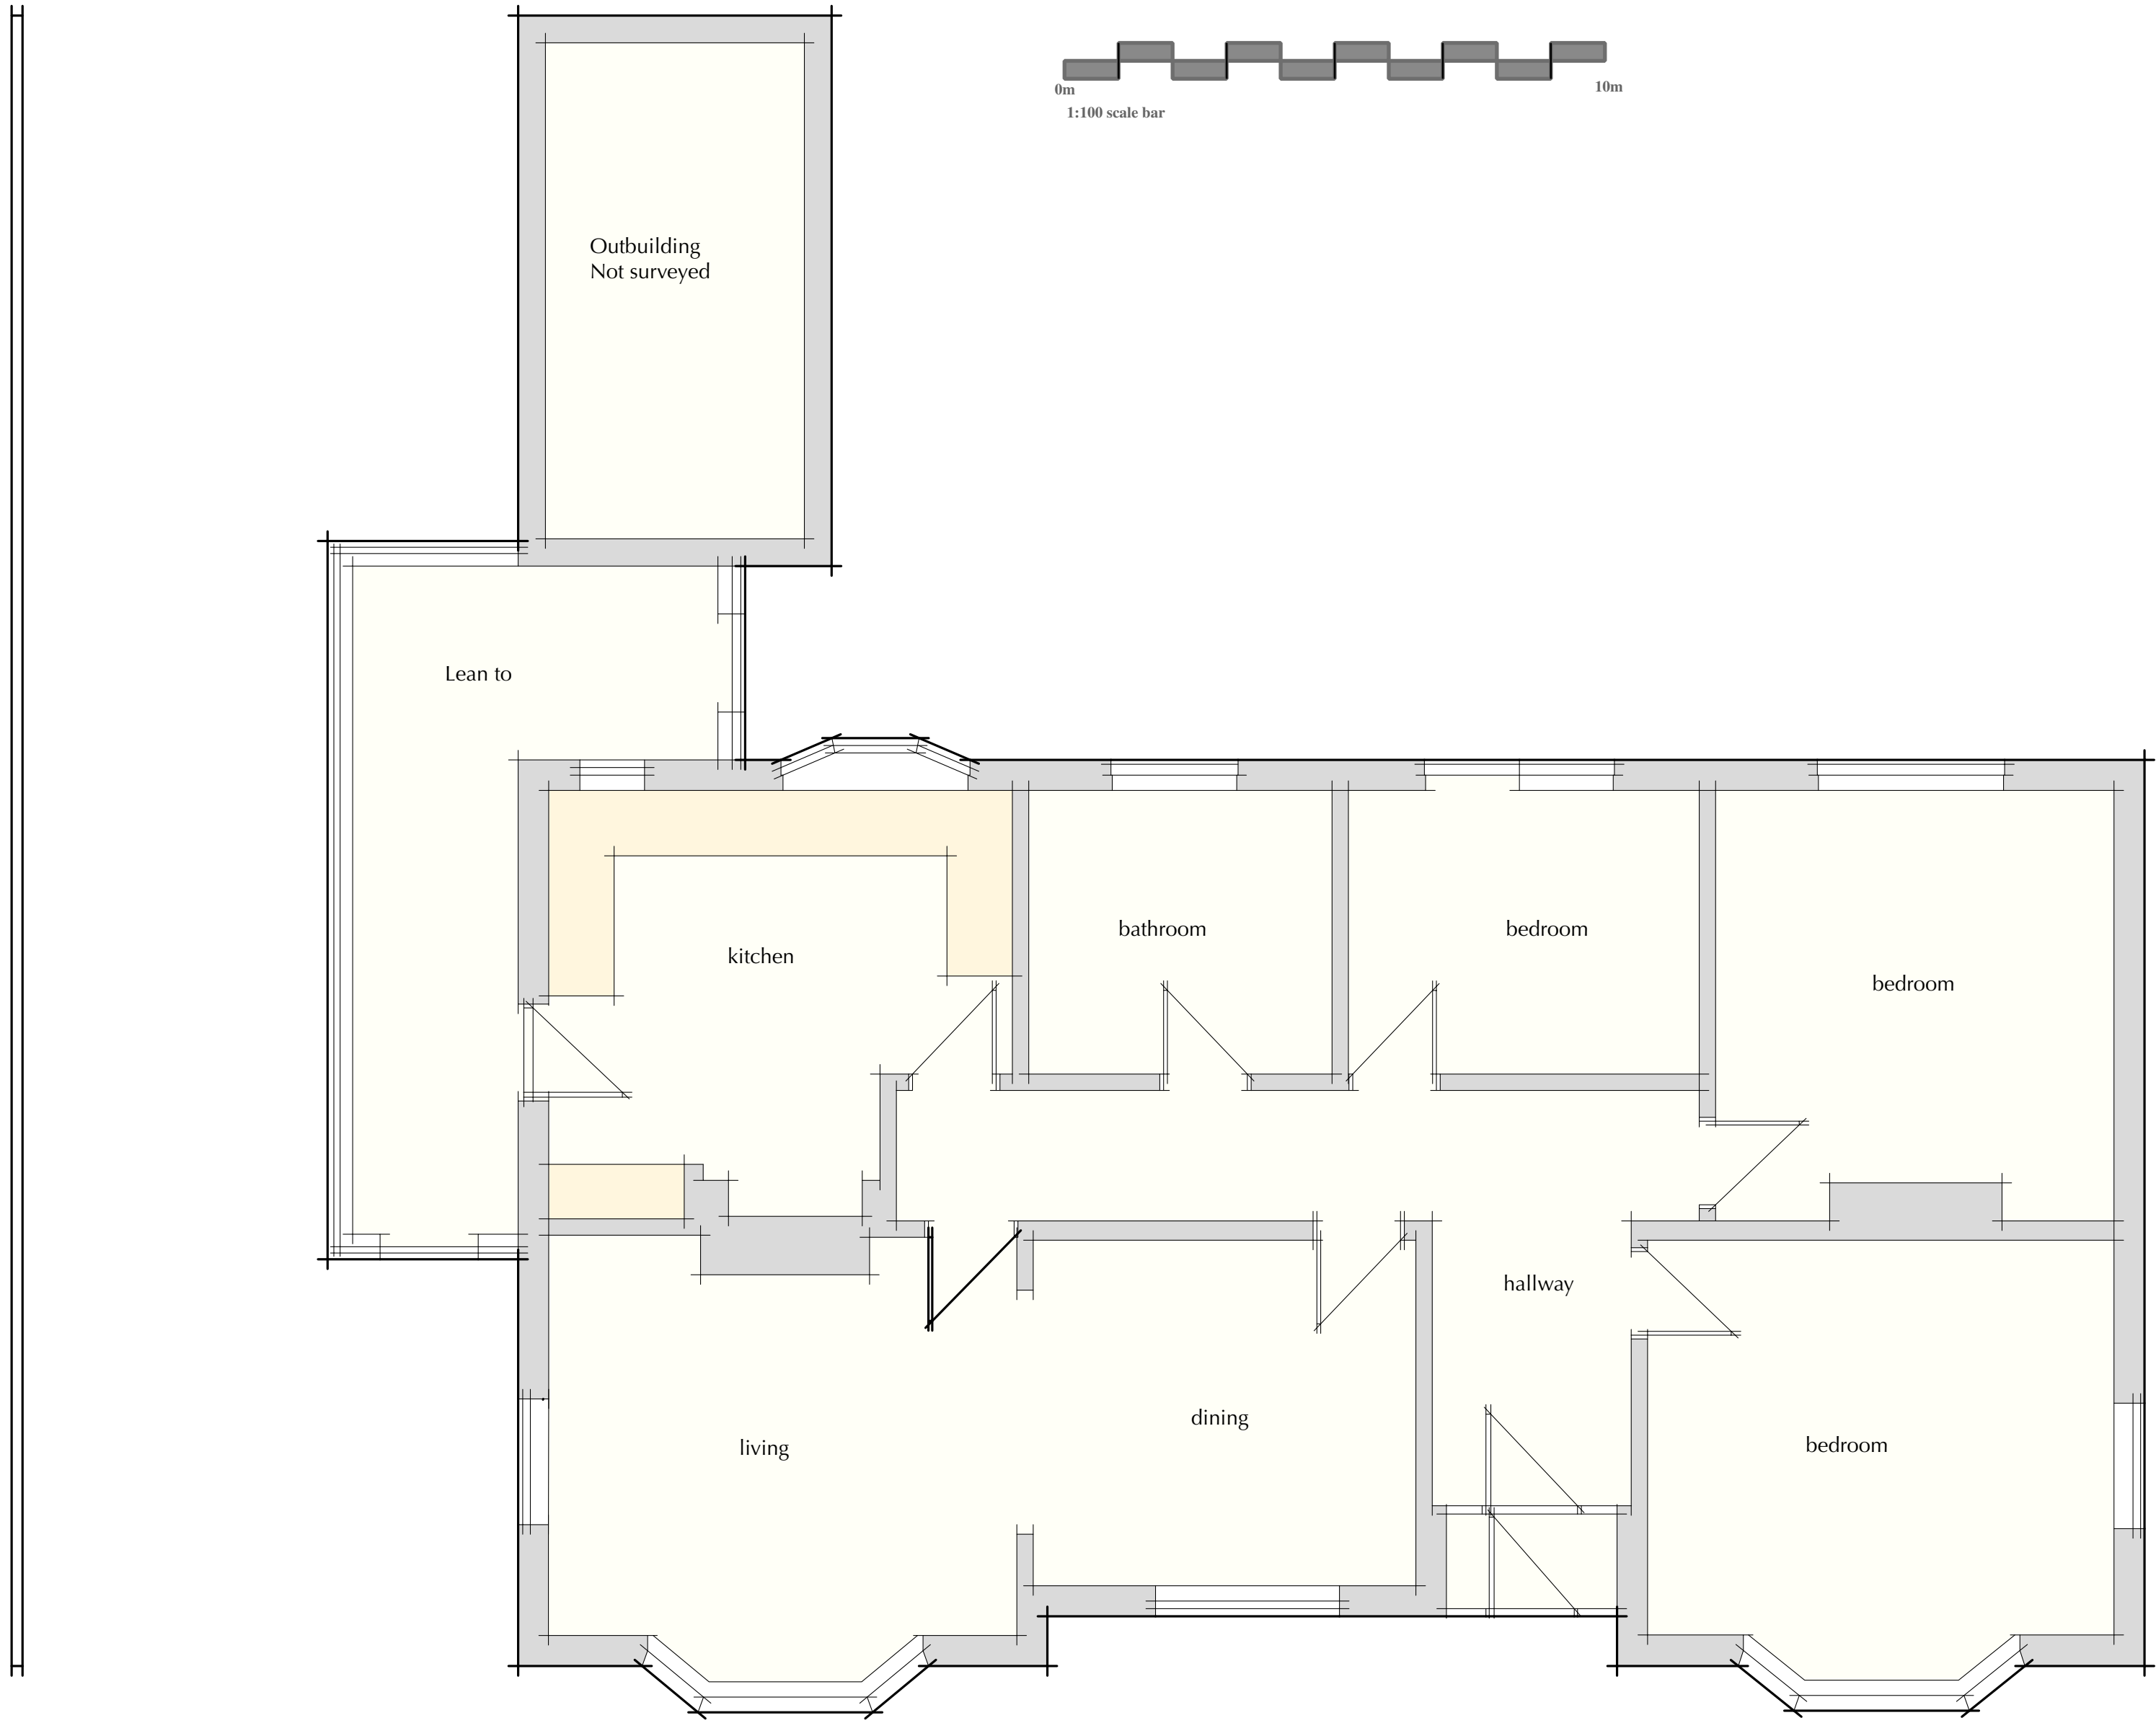

1:50 ground floor plan

carport



1:1250 site location plan

DESIGN
CREATE
INNOVATE
ARCHITECTURE

-n. to make plans to build an object
-v. to make something new
-v. to make changes to something established
-n. the art and technique of designing buildings



T: 01530 588141. M: 07834 162626. E: dciarch@me.com

Project: PROPOSED REDEVELOPMENT

Address: 30 Barton Road, Market Bosworth, CV13 0LQ

Client: Mr & Mrs Cvetkovic

Drawing: Existing Drawing

Revision:

Scale: 1:50, 1:100, 1:500, 1:1250

MARCH 2023

Drawing by: Josh Insley

Project: 1177-NC