

DRAWING NOTES

COPYRIGHT ©
This drawing and the details herein are the copyright of MBH Design Studio Ltd. and must not be reproduced, altered or passed to any third party without prior written consent.

This drawing has been produced for the project listed below, is submitted in support of this application to the Local Planning Authority and is not intended for use by any other person or for any other purpose.


Every effort has been made to ensure the accuracy of these drawings, however MBH Design Studio Ltd. accept no responsibility for any discrepancies arising from the reuse of survey information and preliminary drawings commissioned by the Applicant from others.

Materials


- Powder Coated aluminium cladding panels, blue RAL 5015
- Steel frame columns and rafters, powder coated blue RAL 5015
- Glass support beam SHS finished Grey RAL 7016
- Roof finished in 10mm toughened glass

Lighting


LED Downlights to achieve 100 lux on each bay

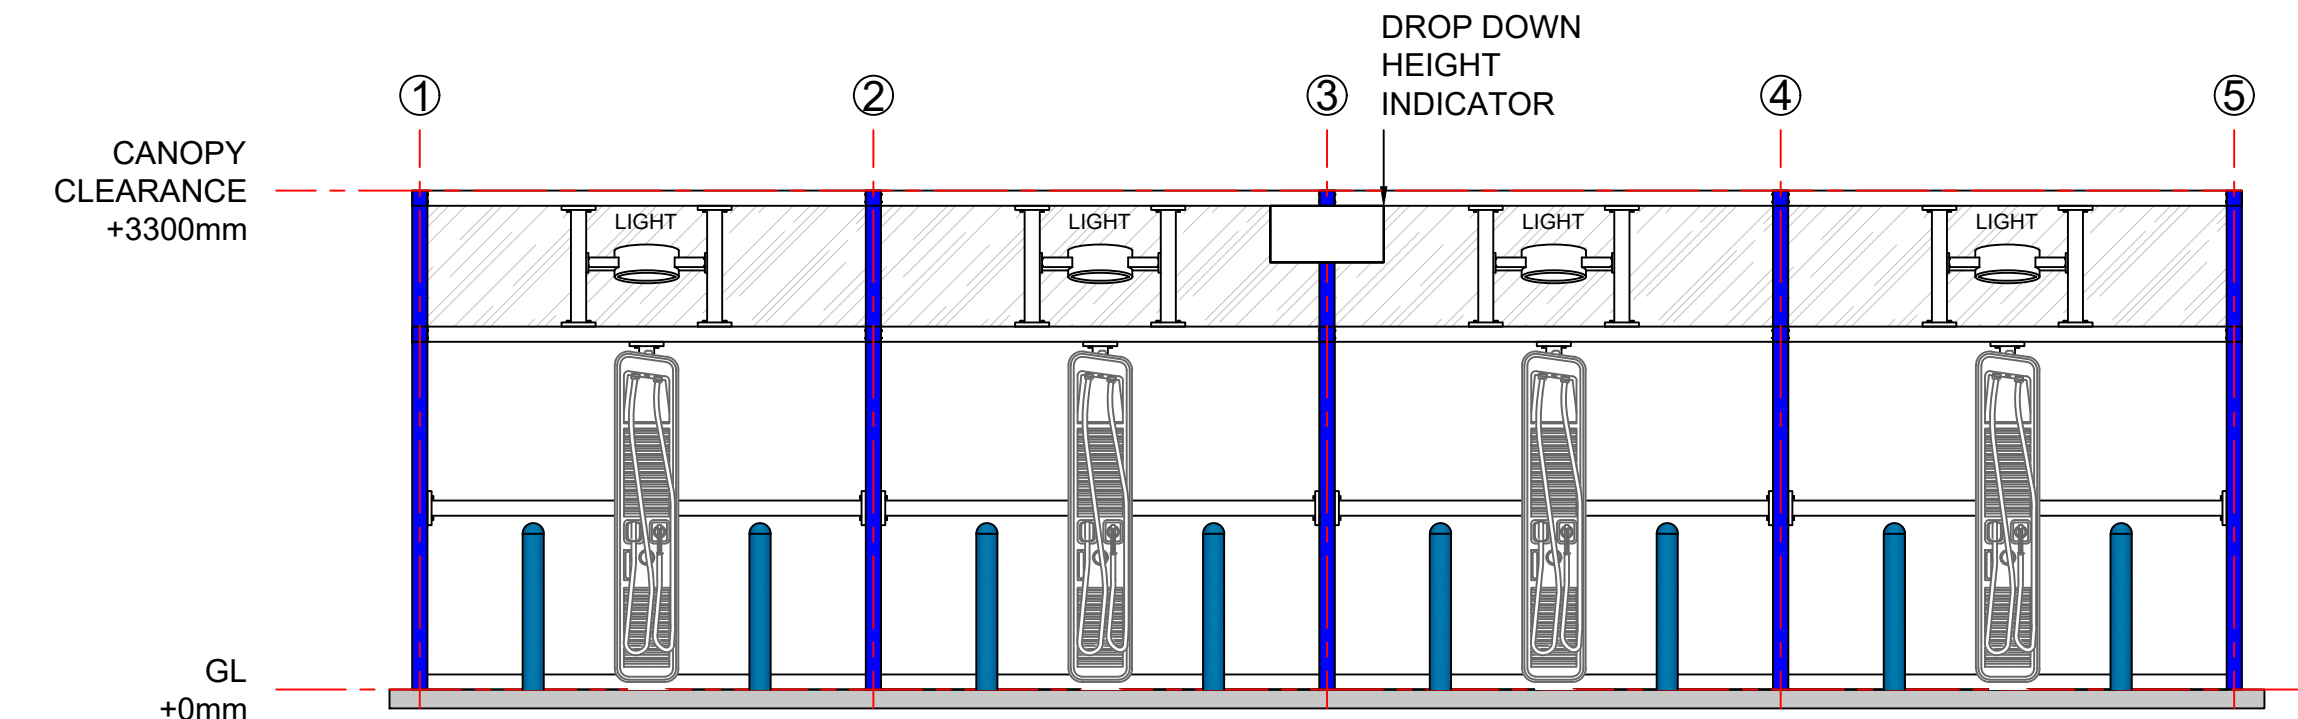


EV CANOPY - TYPICAL FRONT ELEVATION
SCALE - 1:50

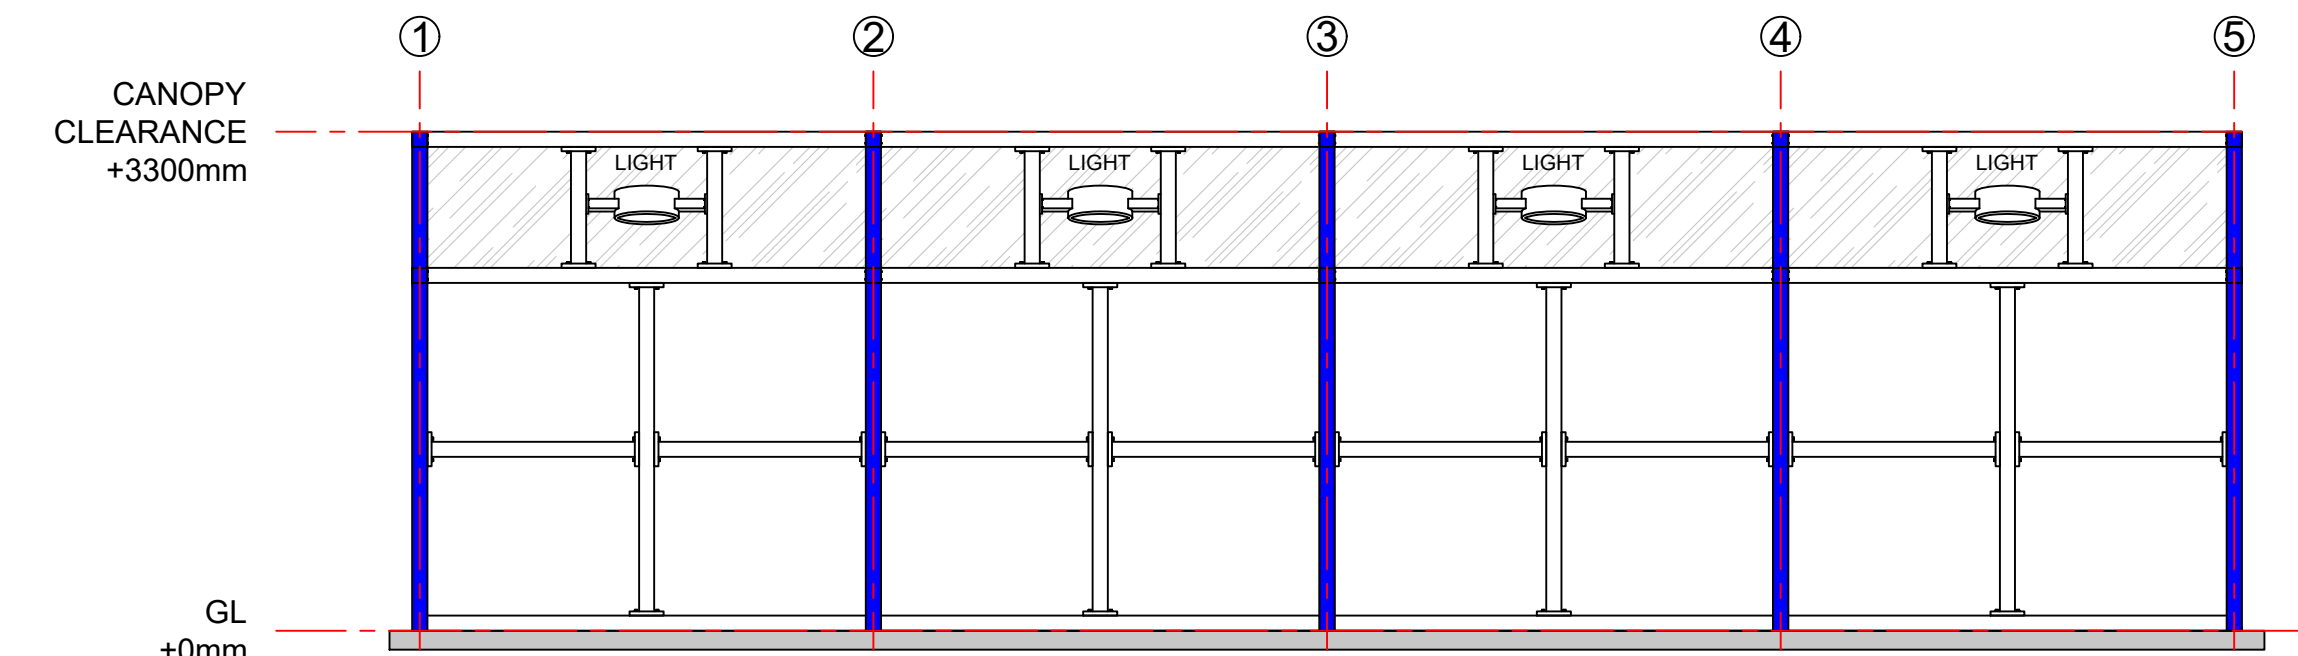


EV CANOPY - TYPICAL REAR ELEVATION
SCALE - 1:50

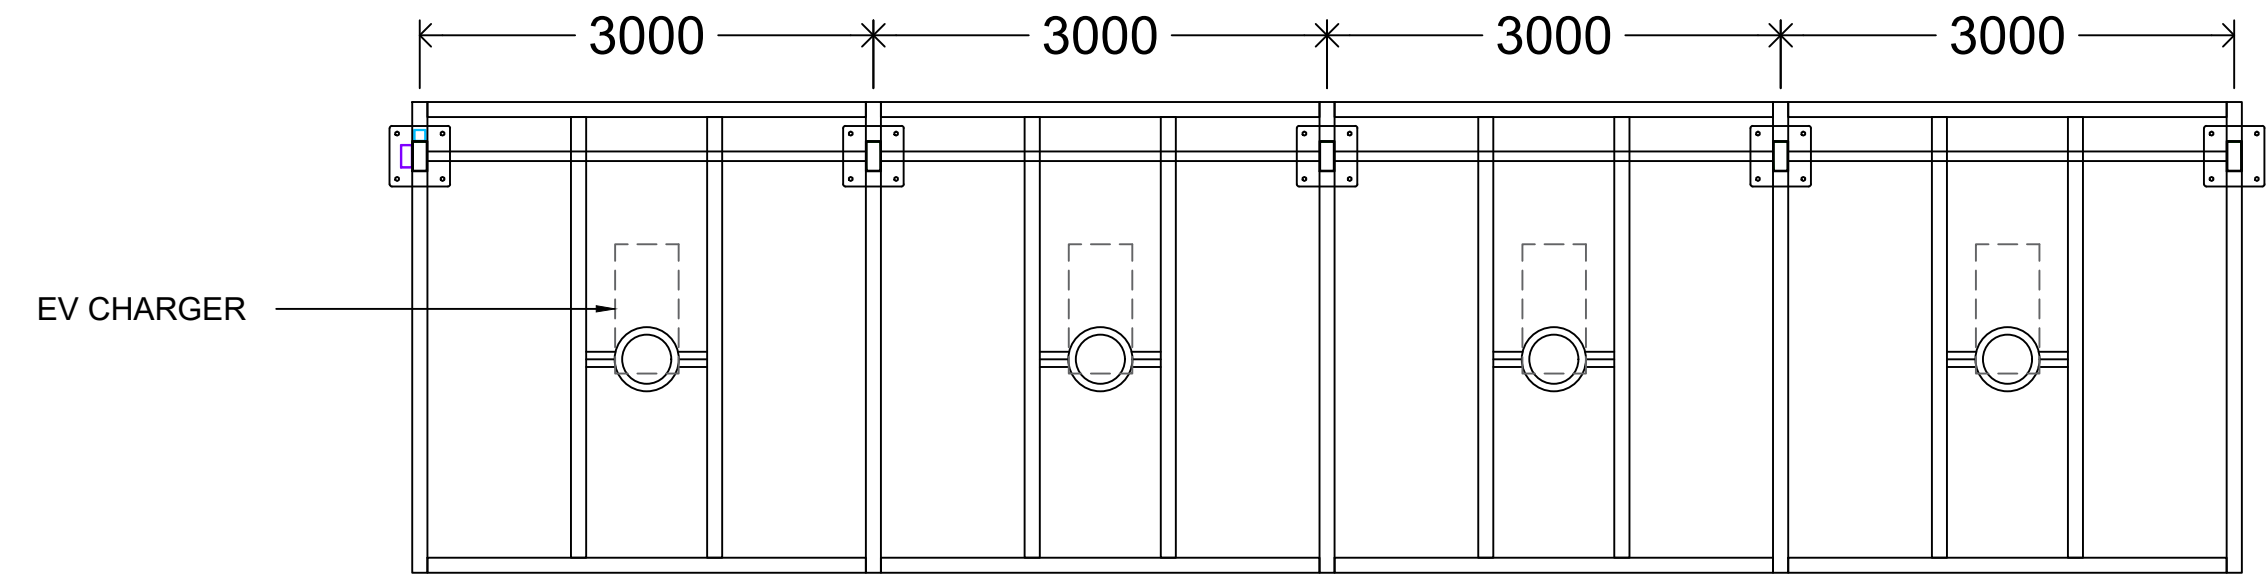


EV CANOPY - PLAN
SCALE - 1:50

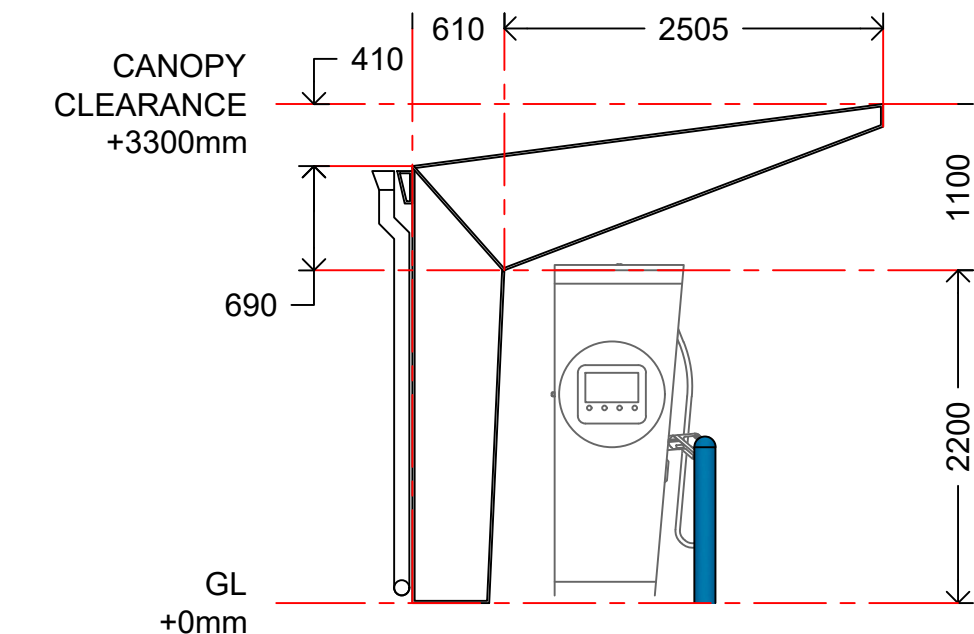

EV CANOPY - SIDE ELEVATION
SCALE - 1:50

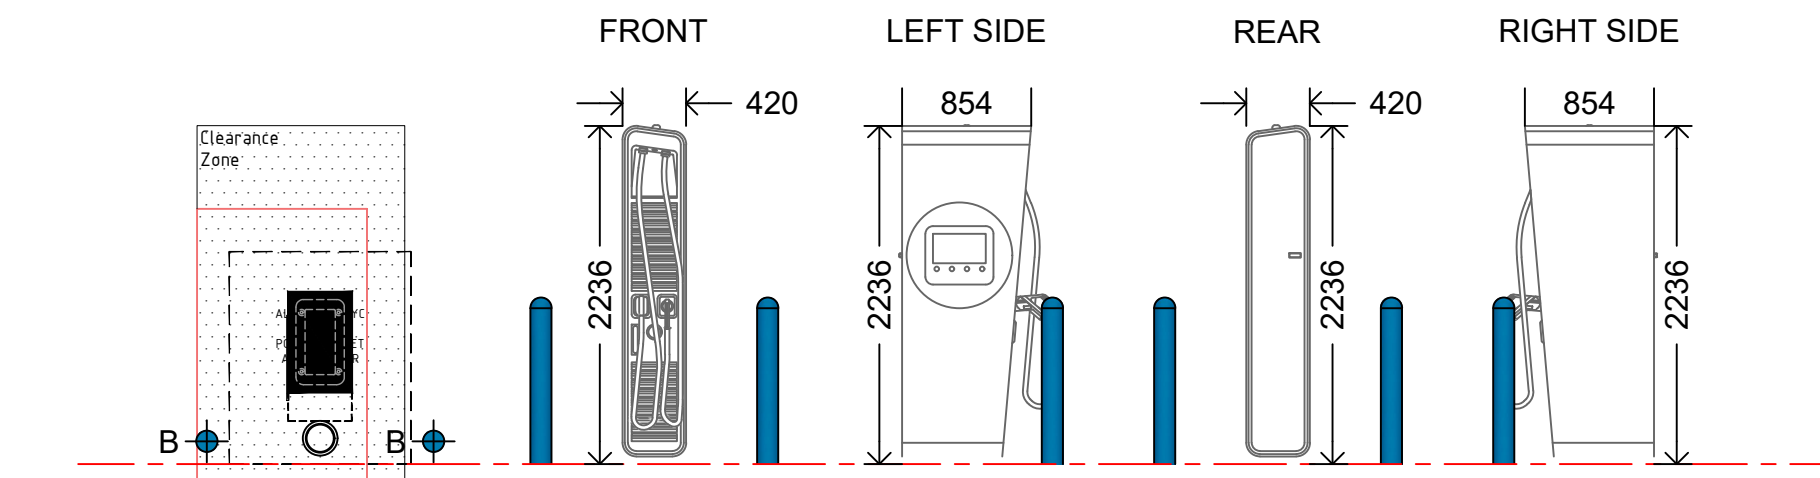

ALPITRONIC 150 HYC CHARGER
SCALE - 1:50

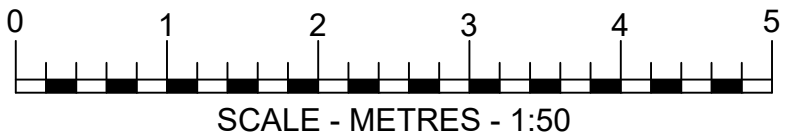

REV	DATE	DESCRIPTION	DRAWN/CHECKED
REVISION NOTES			

PLANNING			
 MBH Design Studio Ltd. Rosemount House, Rosemount Avenue, West Byfleet, Surrey, KT14 6LB www.mbhstd.com t: 01932 352 727 f: 01932 351 545			
CLIENT 			
PROJECT FS753 BURBAGE ROAD SERVICE STATION BURBAGE ROAD HINCKLEY, LEICESTERSHIRE LE10 2TP			
DRAWING TITLE EV CANOPY AND CHARGER DETAILS			
DRAWN BY RRB	DATE 15.02.2023	SCALE 1:50	PAPER SIZE A1
CHECKED BY JR	DRAWING NUMBER 13664-690-22	REV. -	