


PROJECT PROPOSED ANNEXE Mr Mrs K Hetherington 40 Hollycroft Hinckley - Leicestershire	DATE June 2026	CHAPMAN ARCHITECTURAL & ASSOCIATES Mount Pleasant Farm West Haddon Road Crick Northants NN6 7SQ Tel/Fax: (01788) 823819
	CODE 26 07 02	
DRAWING SITE PLAN	SCALE 1 : 500	

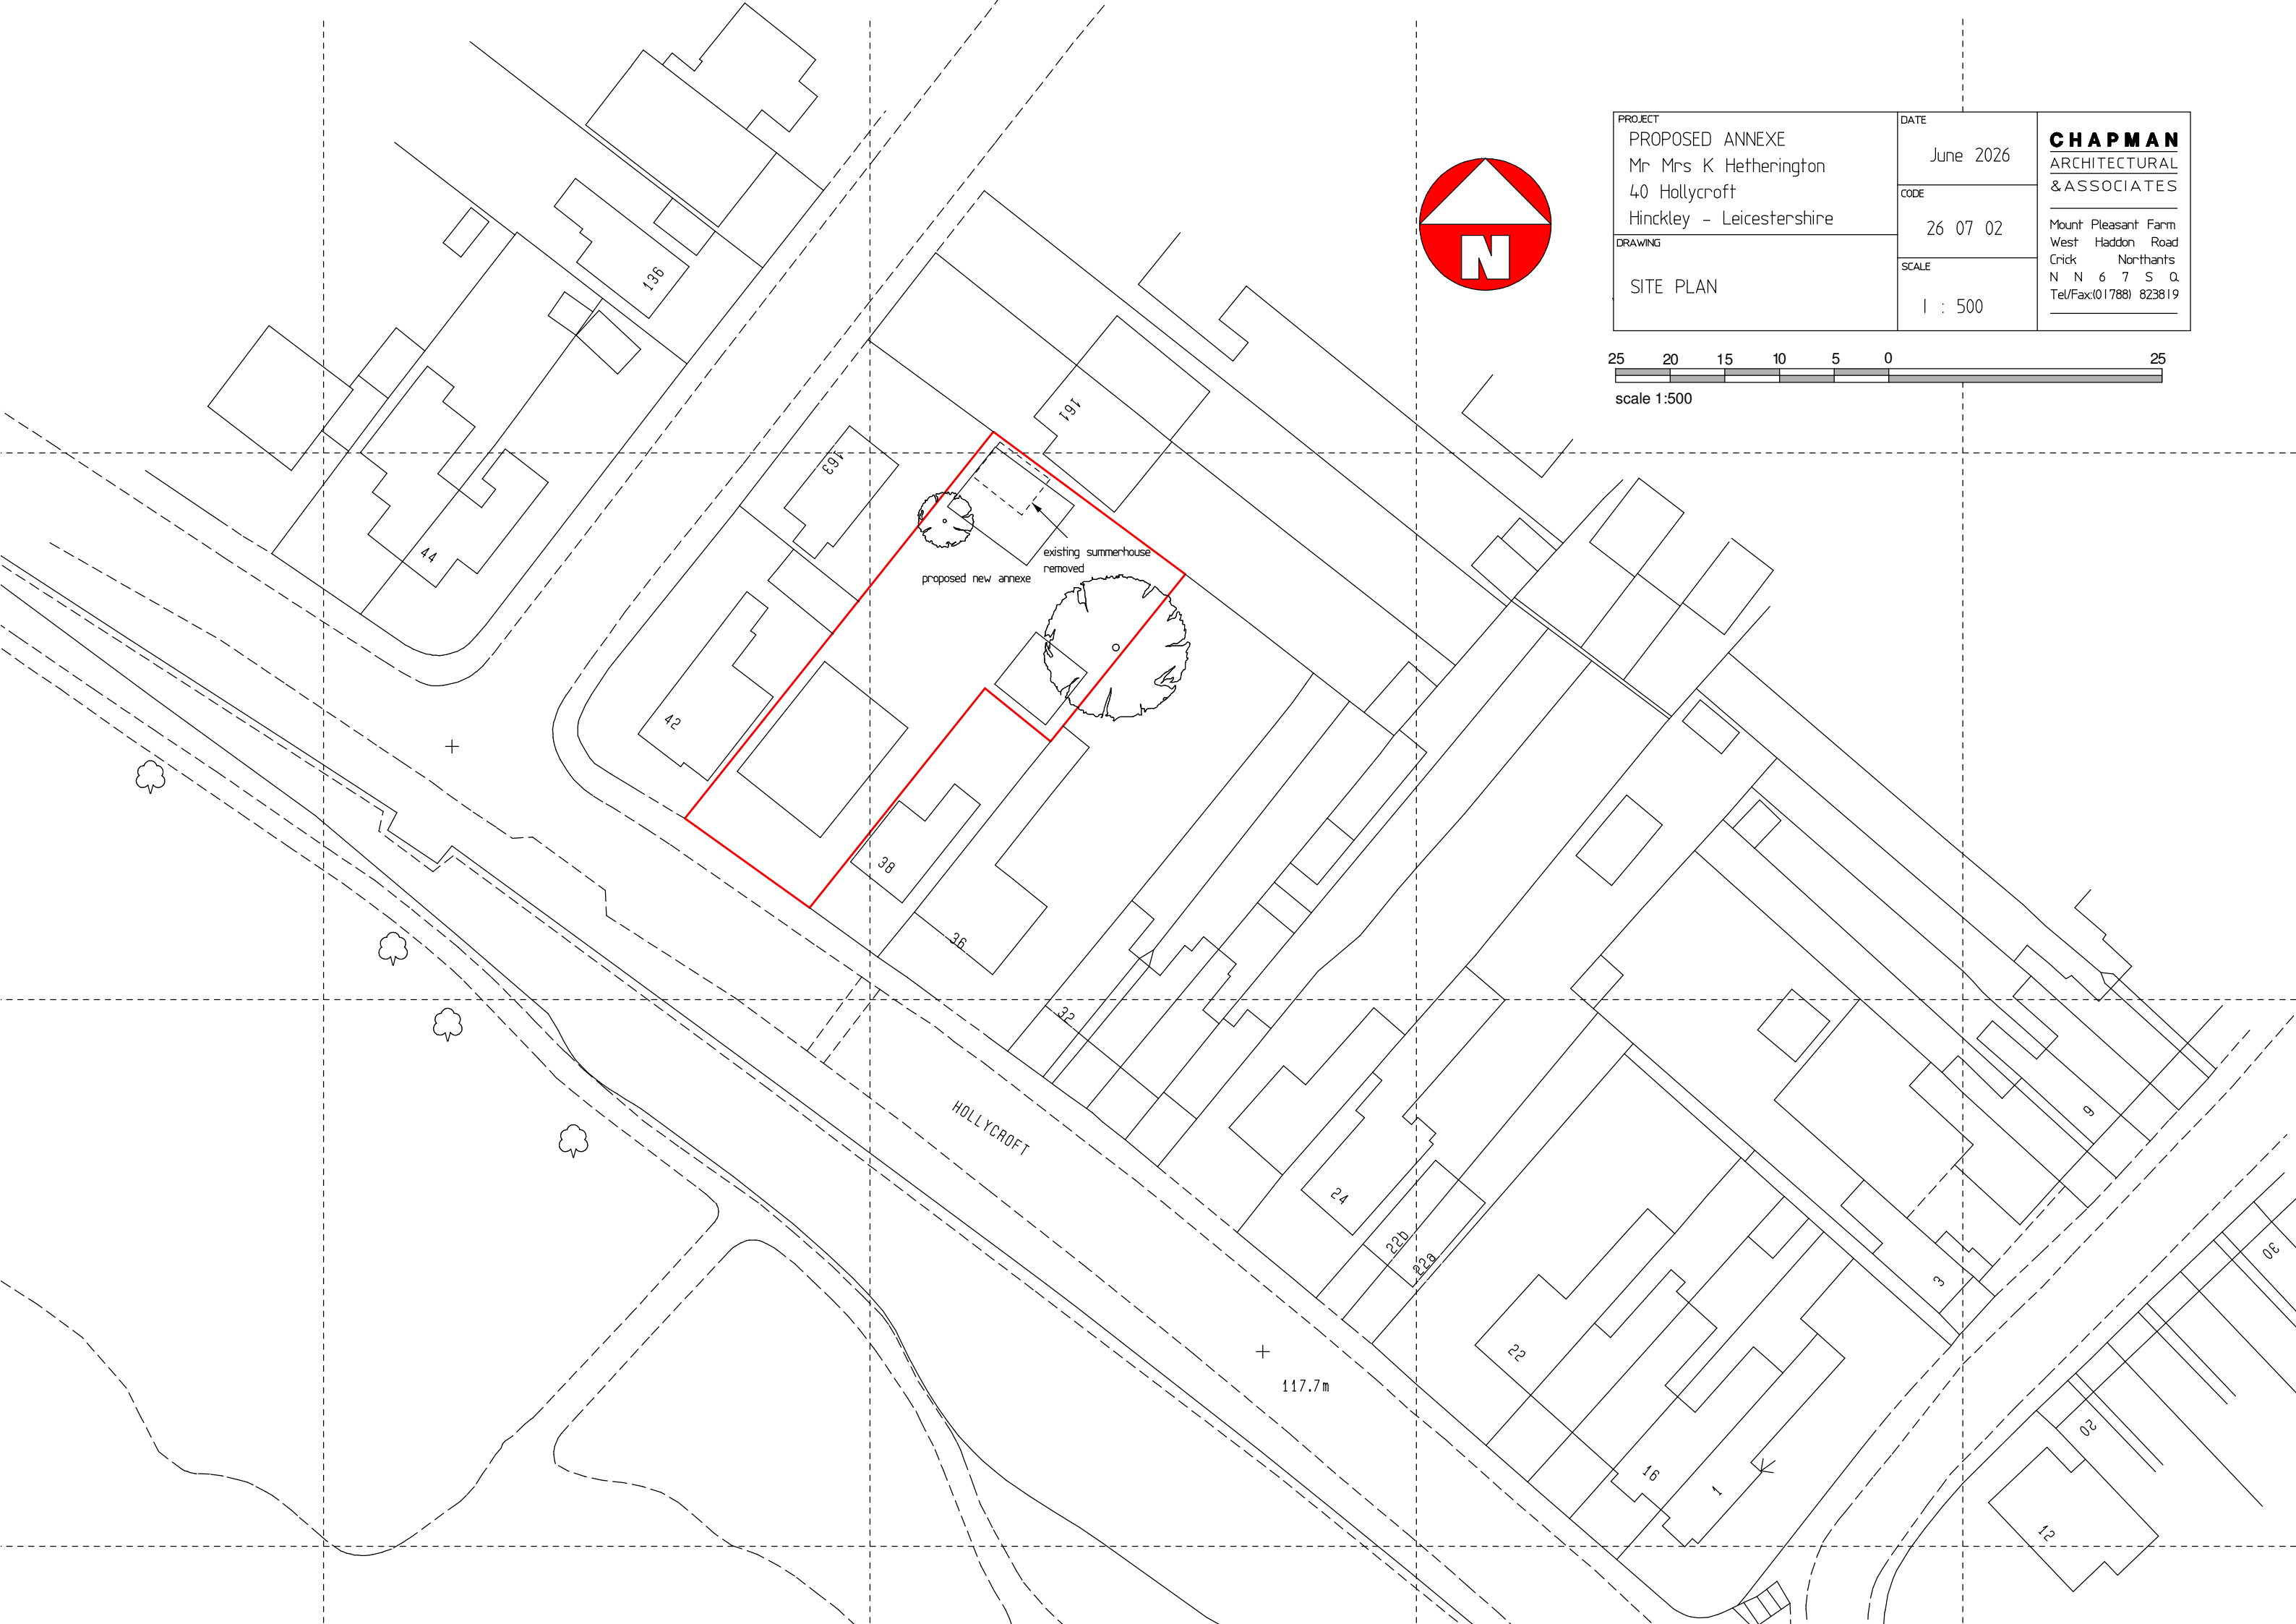