

- NOTES
- 1.0

Do not scale from this drawing.
- 2.0

All dimensions to be checked and verified on site.
- 3.0

This drawing is to be read in conjunction with Plantology drawings; PLANT168-ZZ-XX-DR-L-001 Landscape GA Plan and PLANT168-ZZ-XX-RP-L-004 Landscape Management Plan
- 4.0


Drawing based on Design Buro (Coventry) LTD Proposed Site Plan DBC1782-DBC-ENB-00-DR-A-0650 P02
- 5.0

Refer to Arboricultural Report for existing tree information and protection measures.
- 6.0

Refer to Landscape Management Plan PLANT168-ZZ-XX-RP-L-004 for details of implementation programme and maintenance.
- 7.0

This Planting Plan and Schedule has been based on the recommendations of Geosphere Environmental 'Biodiversity Net Gain Feasibility Report' - 7257_EC,AR,BNG,AS,EB,KL,31-07-23,V2.
- No confirmation has been received in regards to the requirement of achieving BNG for this project. If this is the case, this planting plan will need to be agreed with a suitably qualified Ecologist.

Detailed Planting Plan 1:200 @ A1

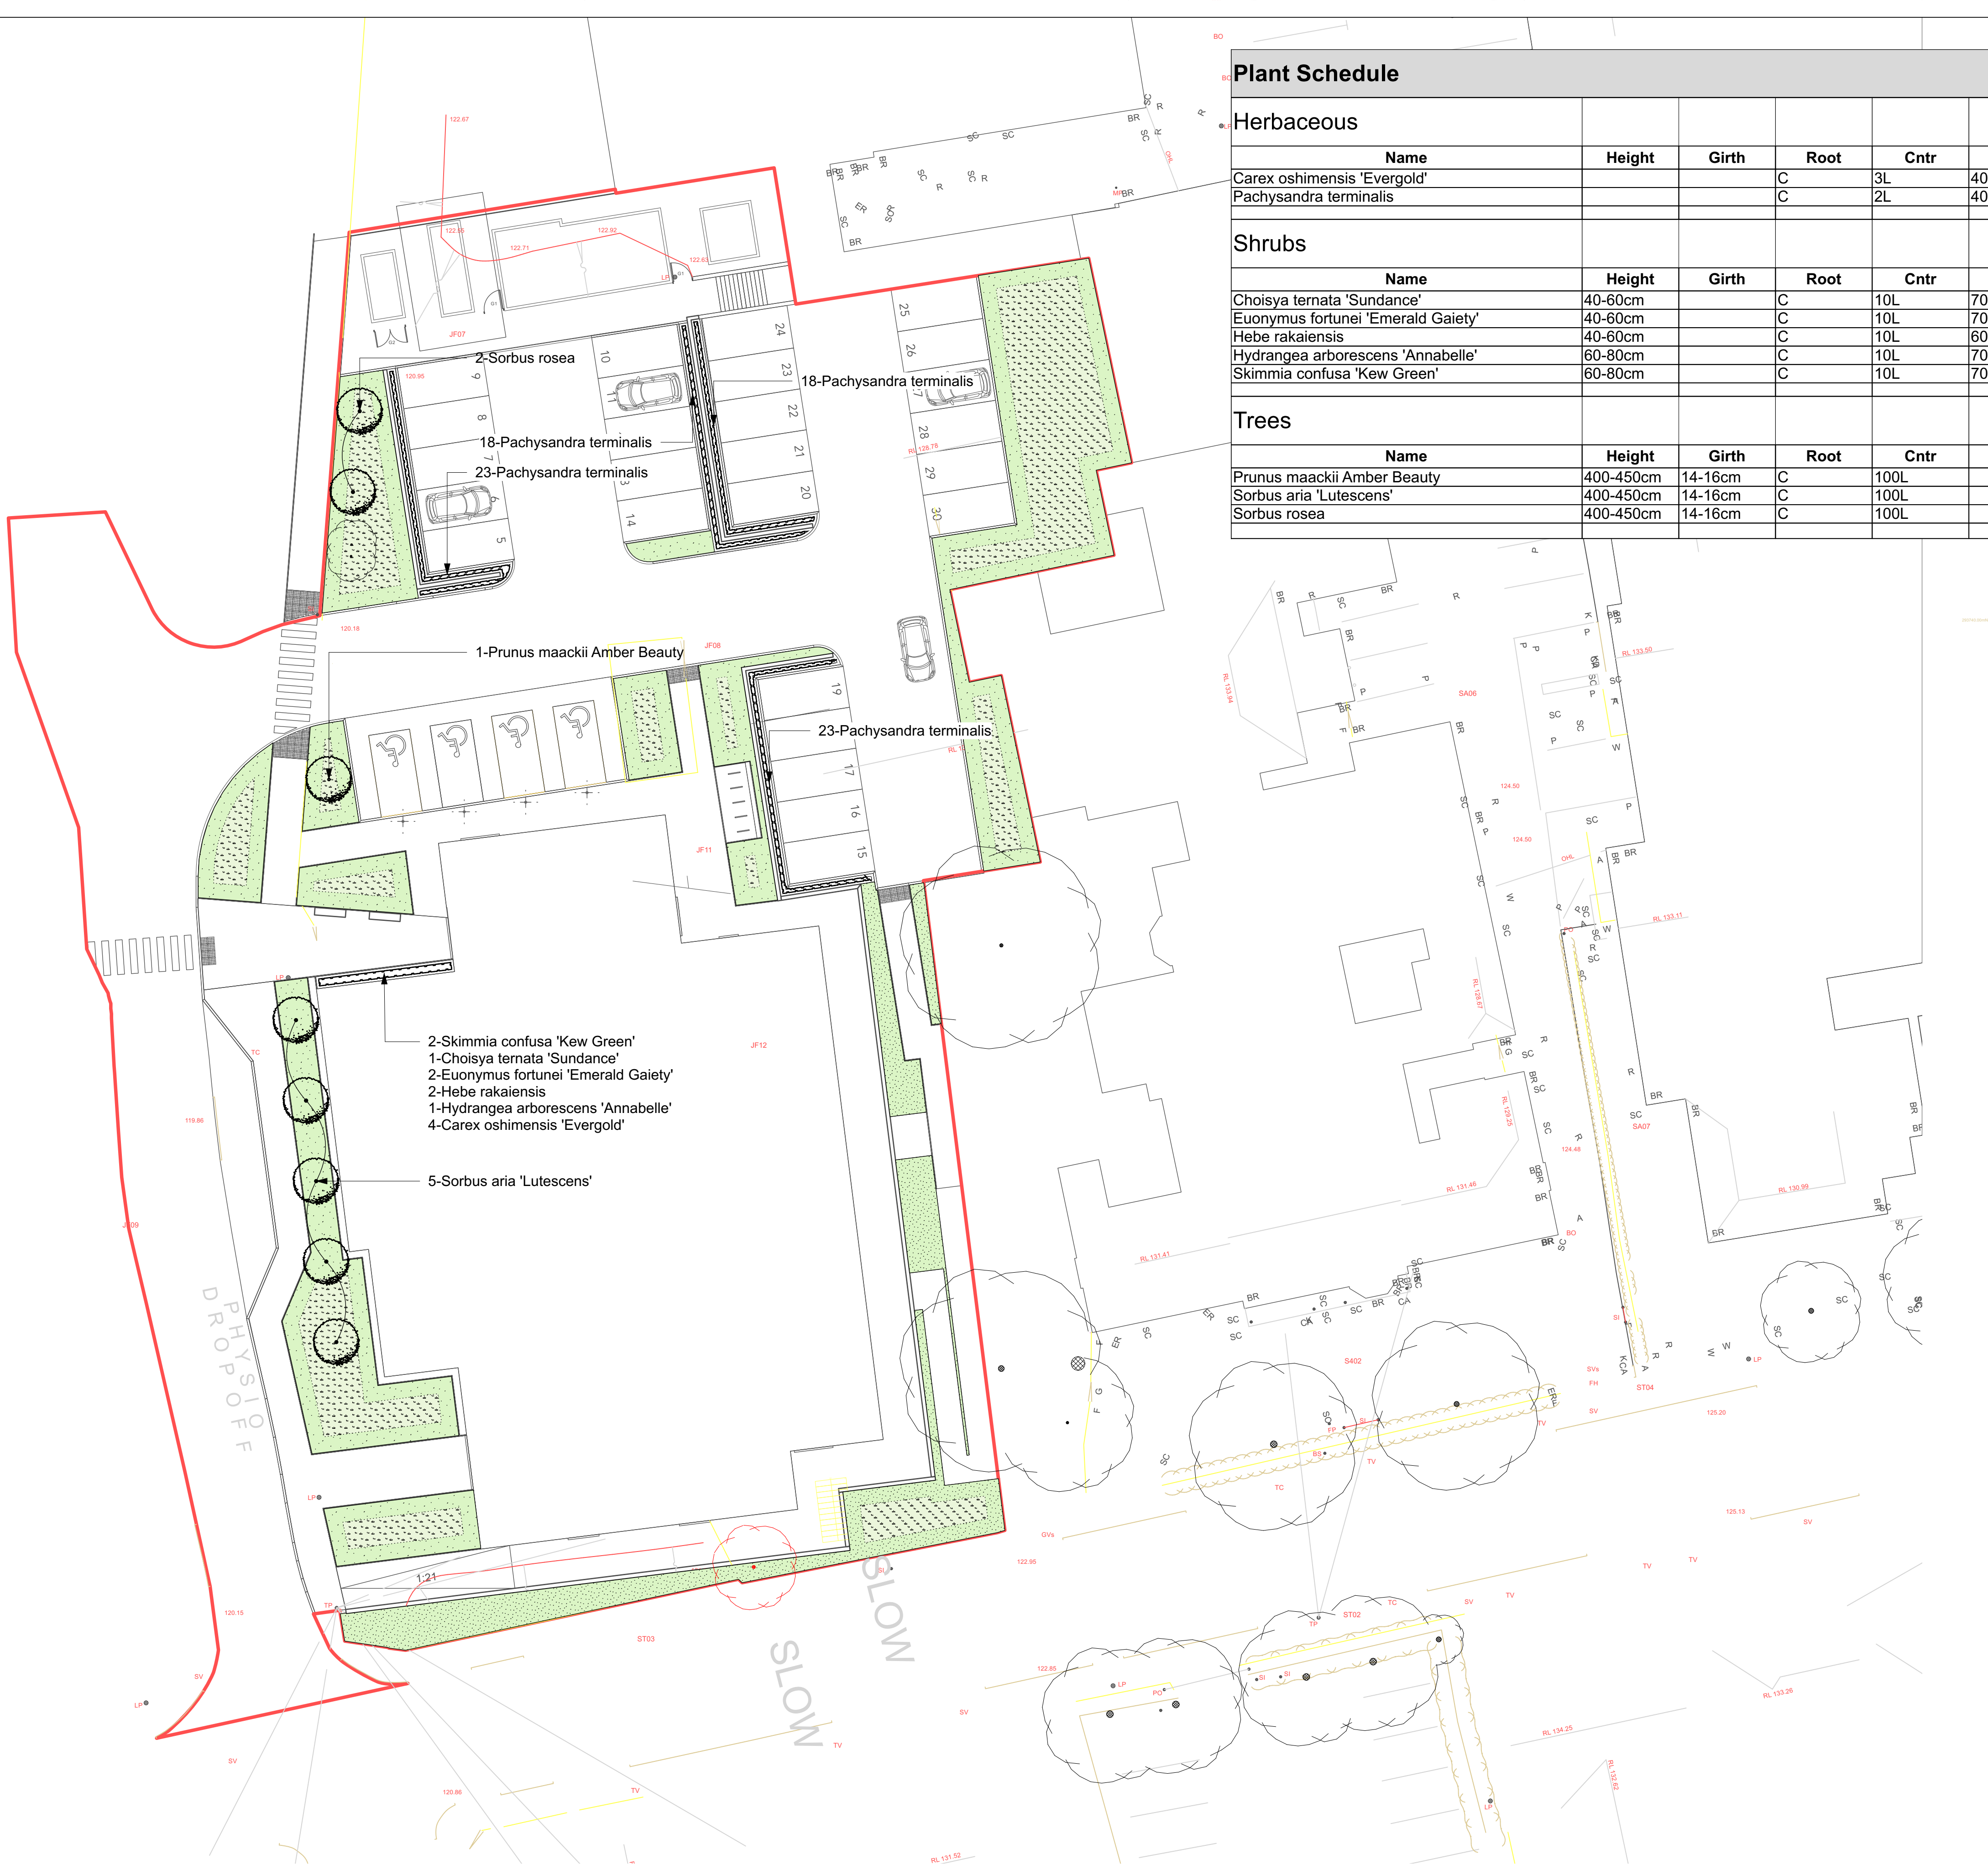

Plant Schedule						
Herbaceous						
Name	Height	Girth	Root	Cntr	Ctrs	Qty
Carex oshimensis 'Evergold'			C	3L	400	4
Pachysandra terminalis			C	2L	400	82
Shrubs						
Name	Height	Girth	Root	Cntr	Ctrs	Qty
Choisya ternata 'Sundance'	40-60cm		C	10L	700	1
Euonymus fortunei 'Emerald Gaiety'	40-60cm		C	10L	700	2
Hebe rakaiensis	40-60cm		C	10L	600	2
Hydrangea arborescens 'Annabelle'	60-80cm		C	10L	700	1
Skimmia confusa 'Kew Green'	60-80cm		C	10L	700	2
Trees						
Name	Height	Girth	Root	Cntr	Ctrs	Qty
Prunus maackii Amber Beauty	400-450cm	14-16cm	C	100L		1
Sorbus aria 'Lutescens'	400-450cm	14-16cm	C	100L		5
Sorbus rosea	400-450cm	14-16cm	C	100L		2

- LEGEND
- Soft Landscaping:

To be read in conjunction with Plantology Drawings:
PLANT168-ZZ-XX-DR-L-001 Landscape GA Plan and
PLANT168-ZZ-XX-RP-L-004 Landscape Maintenance Plan
- Existing surveyed trees and groups to be retained. Refer to Arboricultural report for tree survey information.

Existing surveyed trees and groups to be removed. Refer to Arboricultural report for tree survey information.

Proposed tree planting in grass areas to have a 1m diameter bark match ring to them with halfmoon cut edge to lawn.

Proposed Ornamental Planting

Proposed General Purpose Meadow Mixture - 573m²
Supplier: Emongate Seeds
Product: EMT Basic General Purpose Meadow Mixture
Sowing Rate: 4g/m²

Proposed General Purpose Meadow Mixture
- Areas sward length to be maintained above 7cm.
- Maintain a 900mm wide mown edge to all grassed areas

P03	23/02/2024	Existing trees to be retained to NW corner indicated	SP
P02	07/02/2024	Plan updated following planning consultant comments	SP
P01	02/02/2024	Initial Issue	SP

Rev	Date	Revision Details	Author
Status	S0	Purpose for Issue	
		FOR INFORMATION	

PLANTOLOGY
Landscape Design

Client	Design Buro (Coventry) LTD		
Jobs	NHSPS Hinckley CDC, Endoscopy & Daycase		
Doc Title	Planting Plan and Schedule		
Scale	1:200	Size	A1
Drawn	SP	Date	Jan 24'
Drawing Number		Revision	
PLANT168-ZZ-XX-DR-L-002		P03	

The copyright of this drawing is vested in the Architect/ Designer and must not be copied or reproduced without his written consent. Figured dimensions only to be taken from this drawing. All contractors and / or consultants must use the plan and be responsible for taking and checking all dimensions relative to the work.