



0 1 2 3 4 5m

DWG NO; MS/2024/004

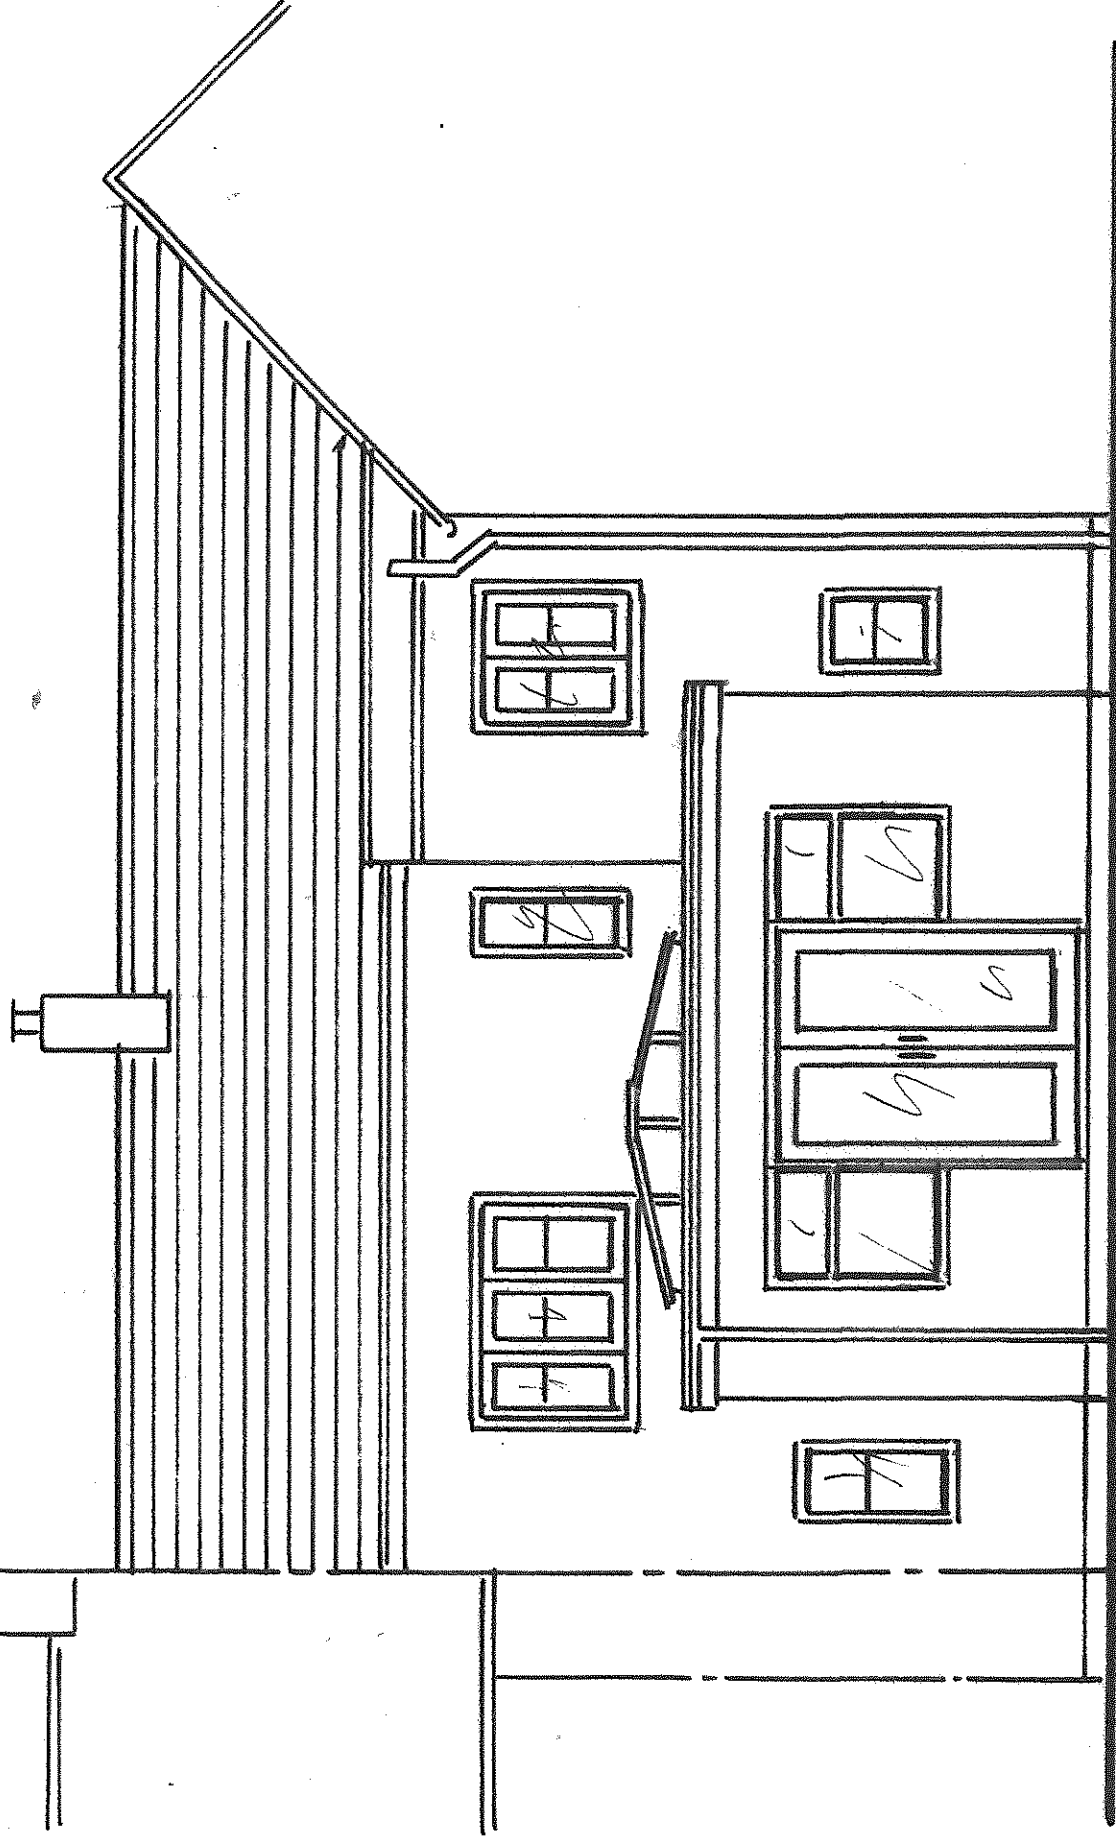

PROPOSED REAR ELEVATION 1:50

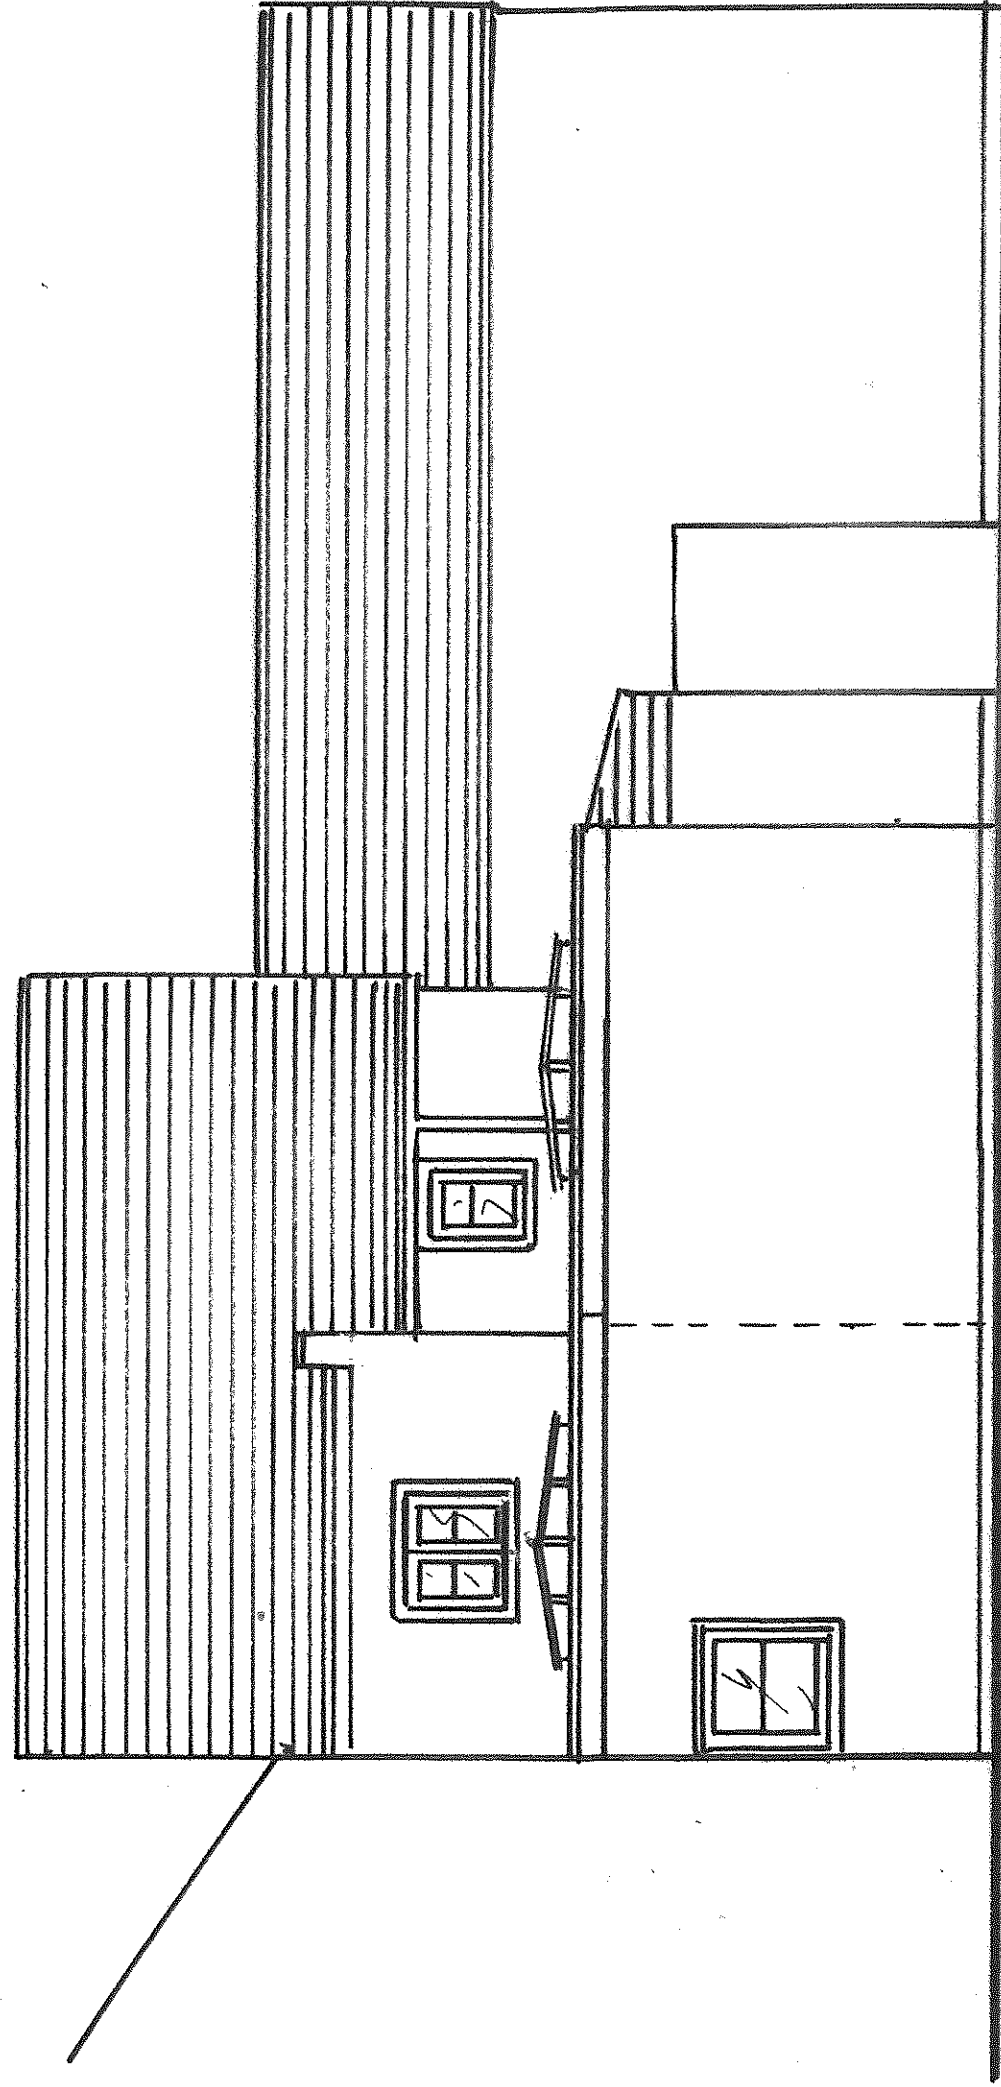

PROPOSED SIDE ELEVATION 1:50