



0 1 2 3 4 5m
DWG NO: MS/2024/002

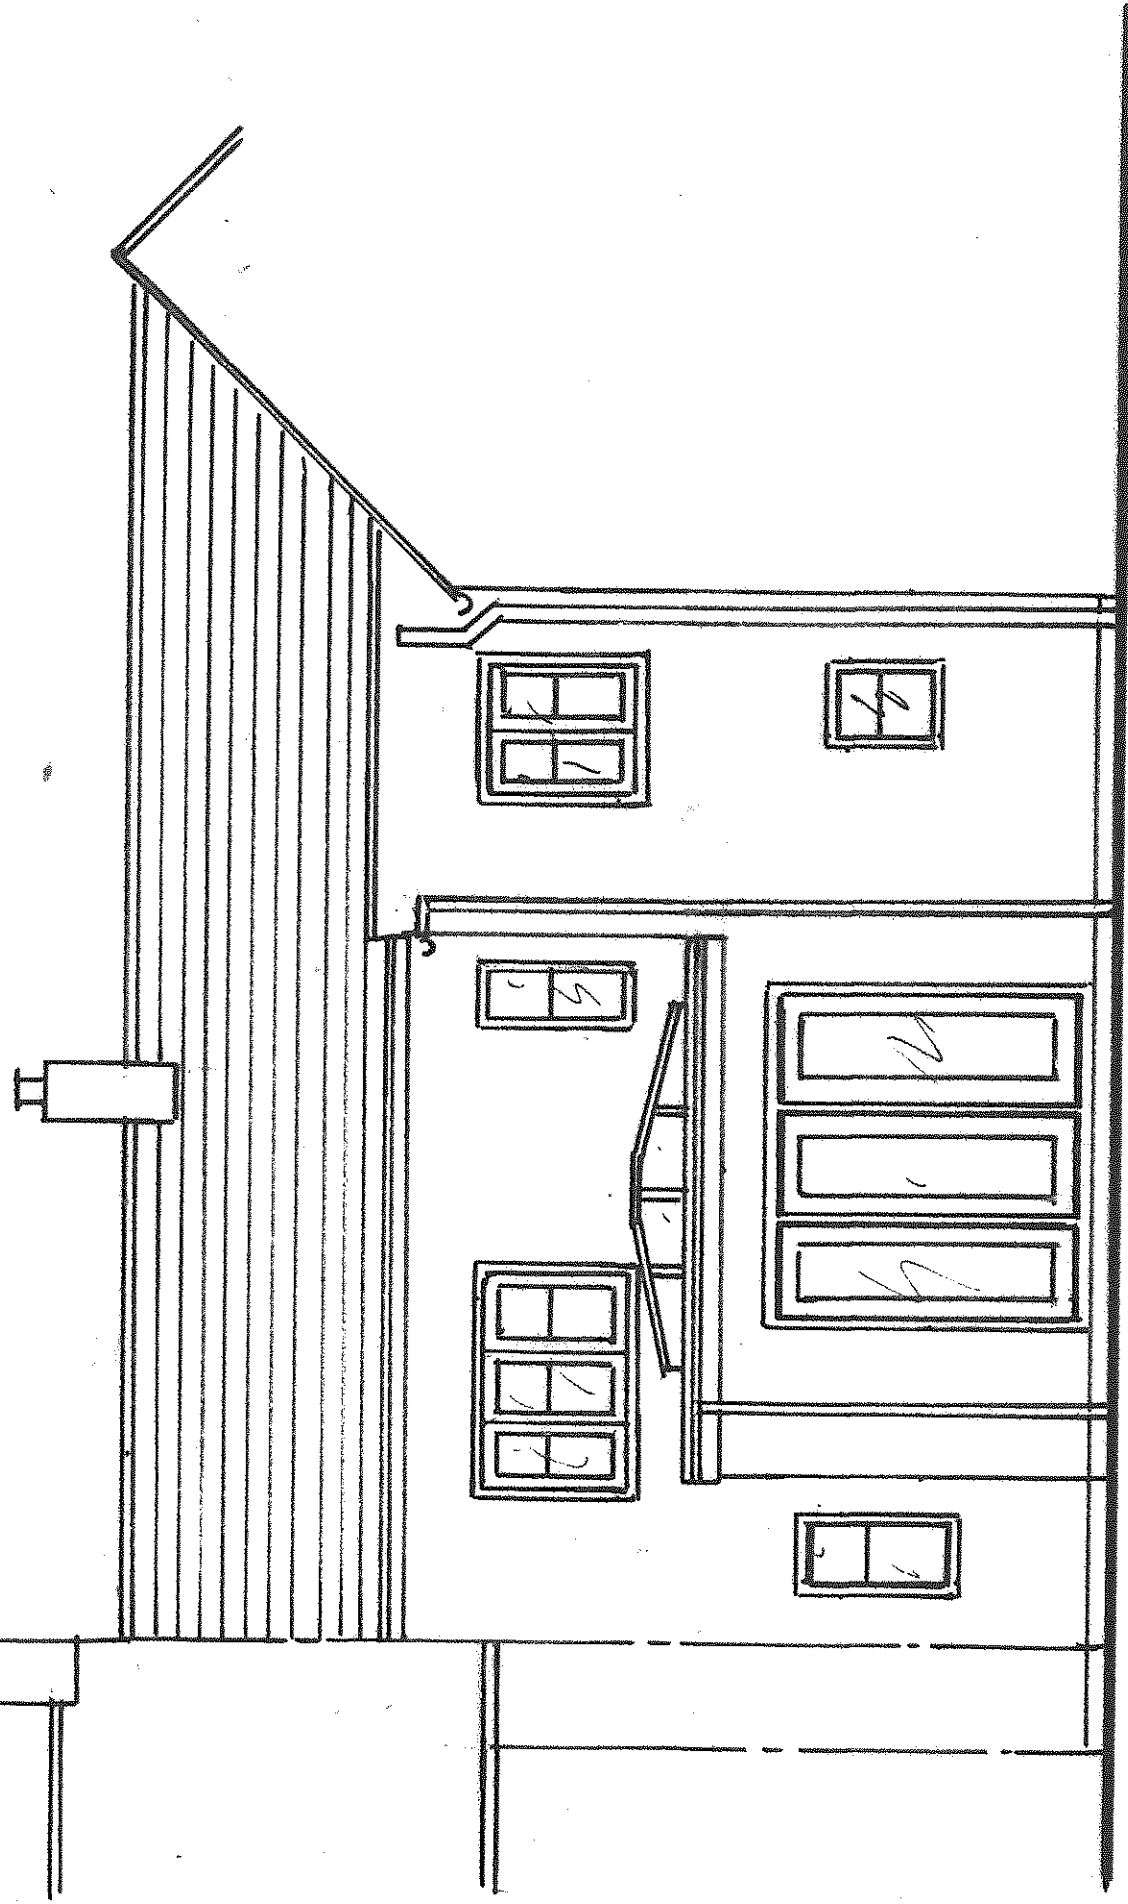

EXISTING REAR ELEVATION 1:50

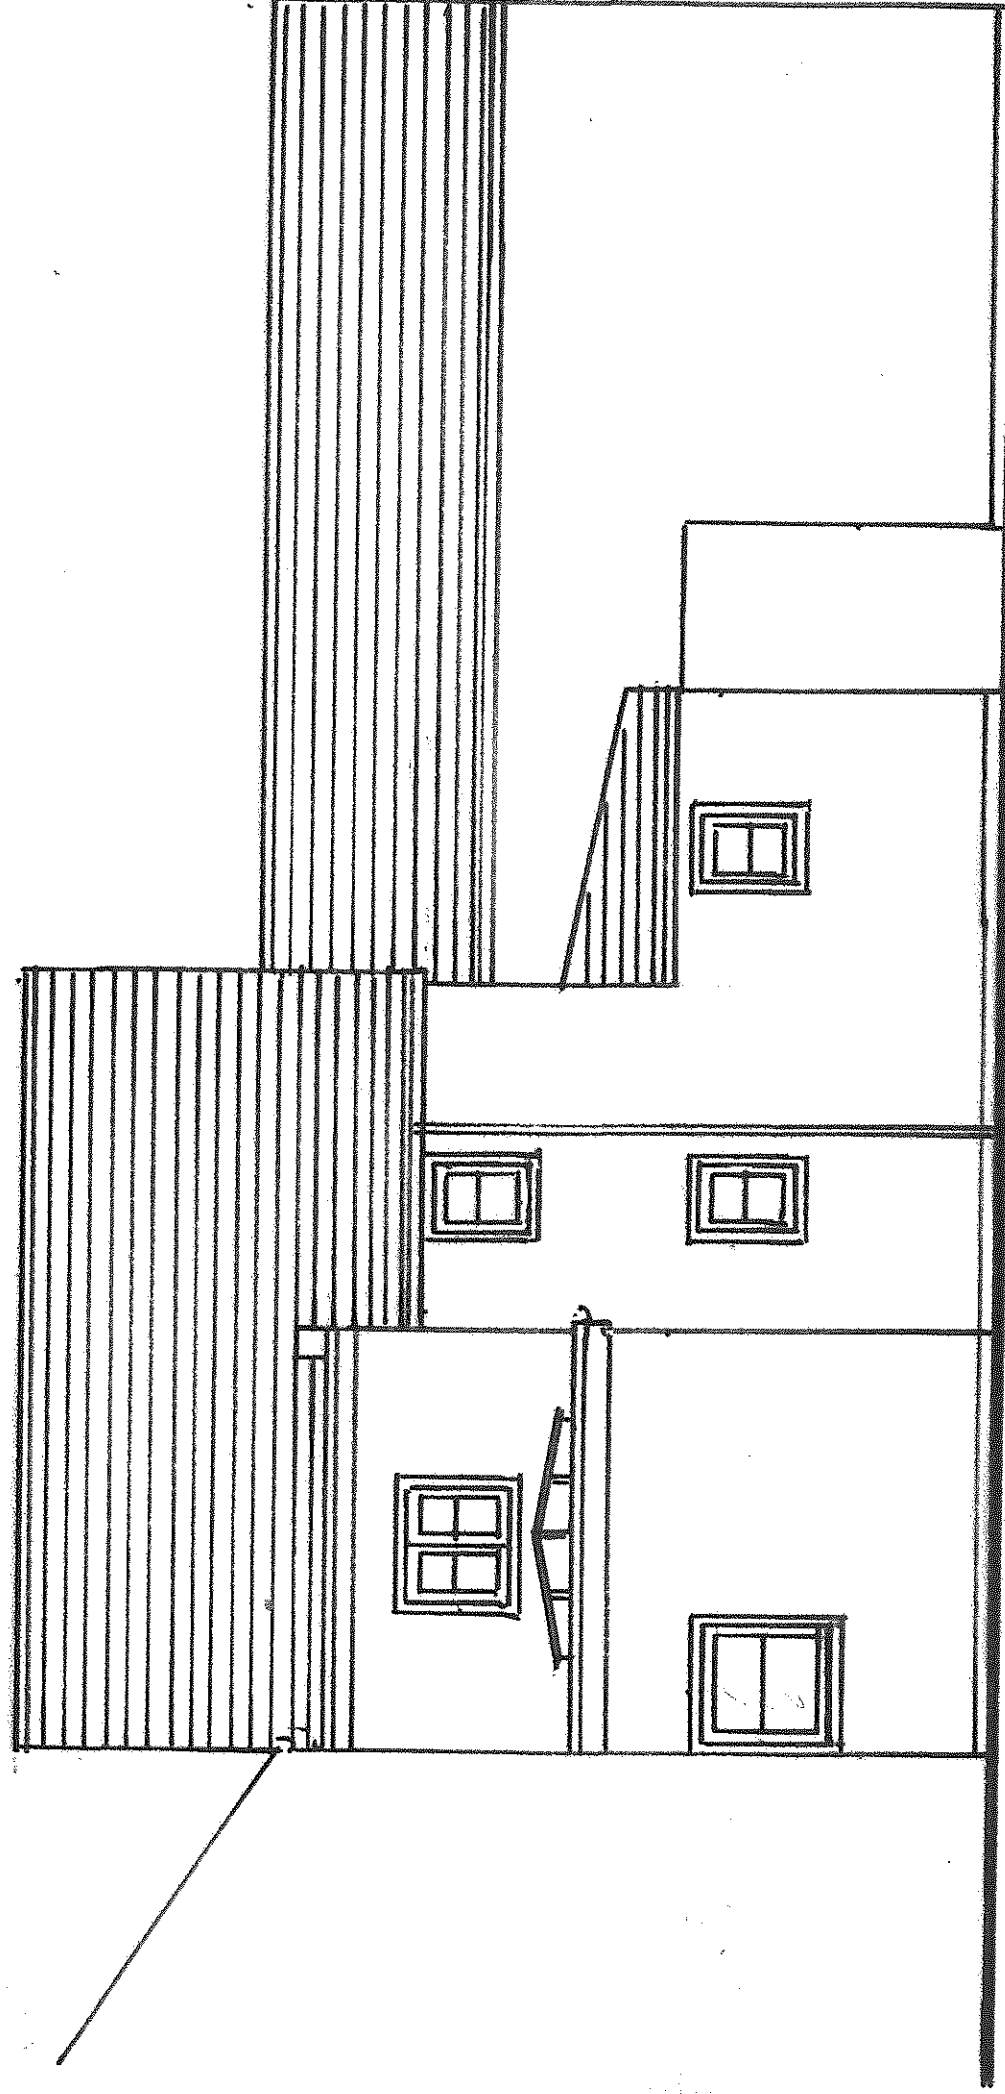

EXISTING SIDE ELEVATION 1:50