




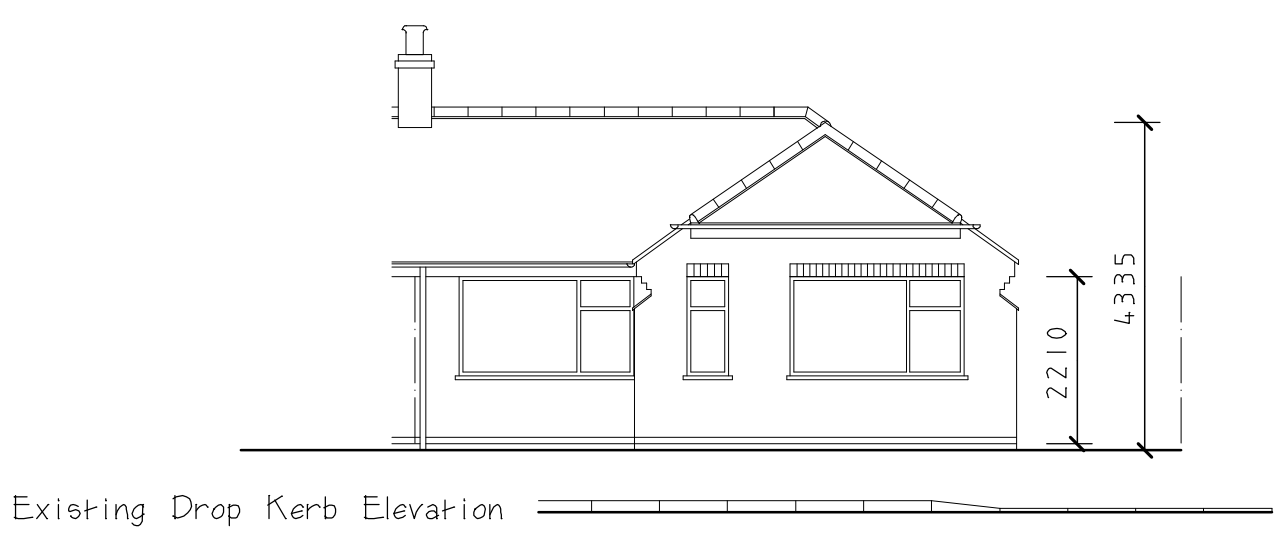

Existing Front Elevation

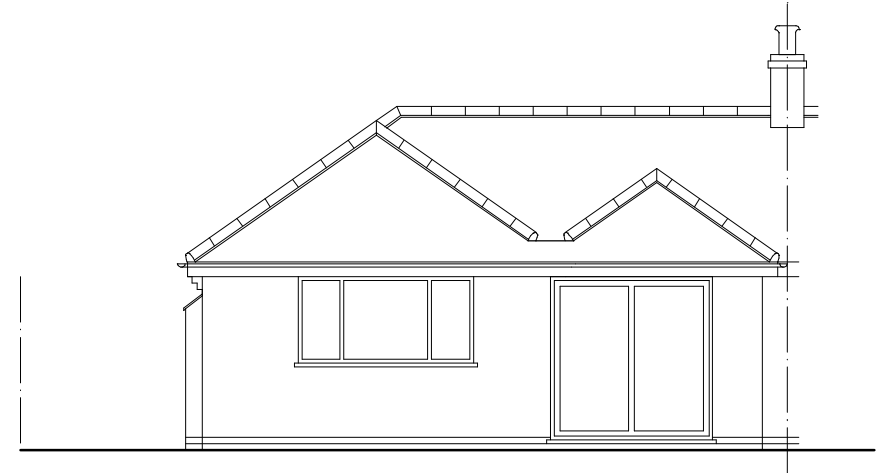


Existing Rear Elevation

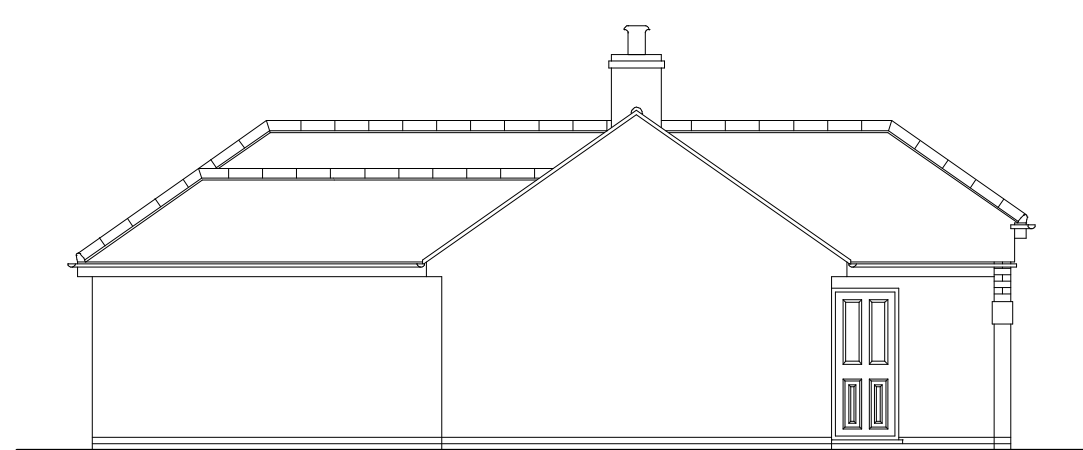


Existing Elevation To No 32




Existing Elevation To No 28

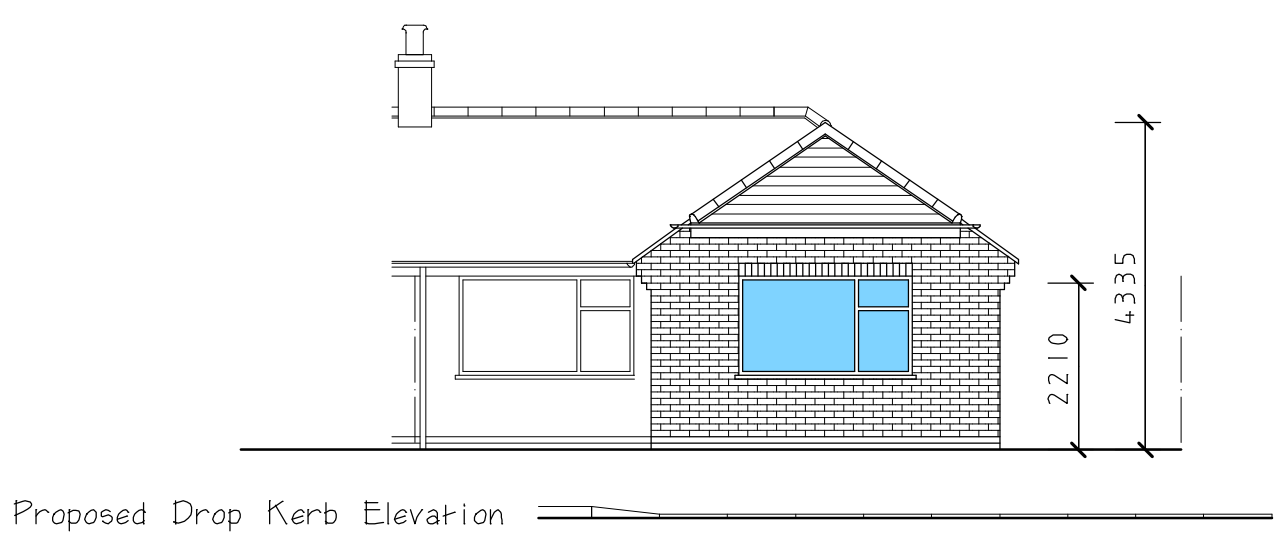


Proposed Front Elevation

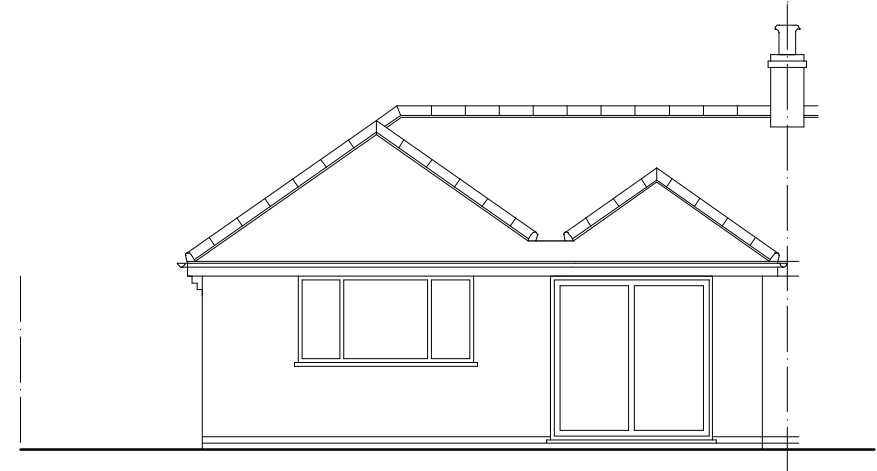


Proposed Rear Elevation

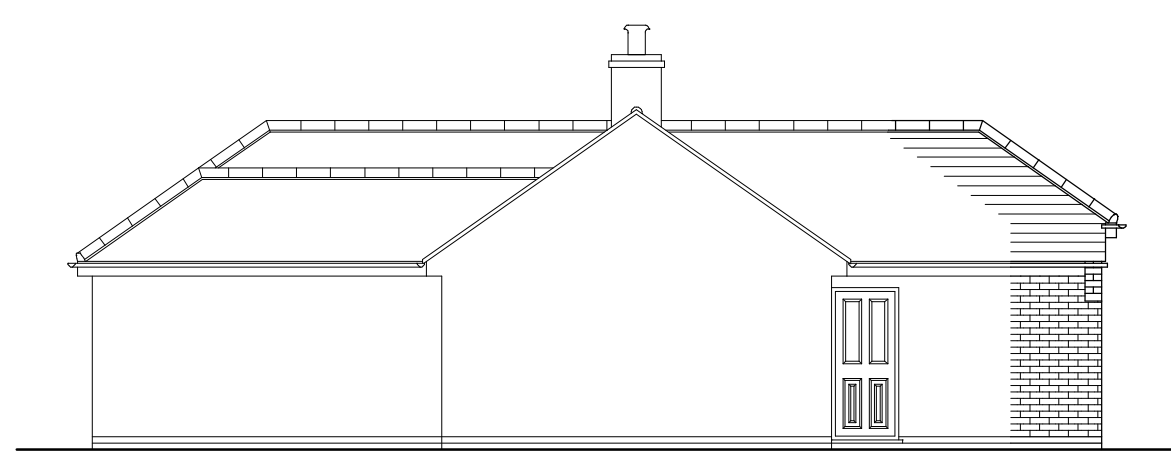


Proposed Elevation To No 32

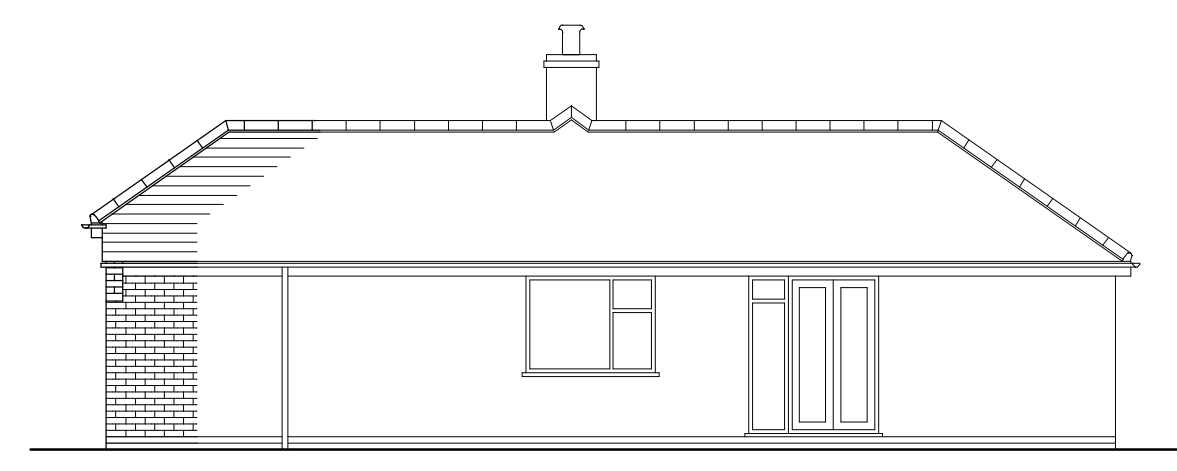


Proposed Elevation To No 28

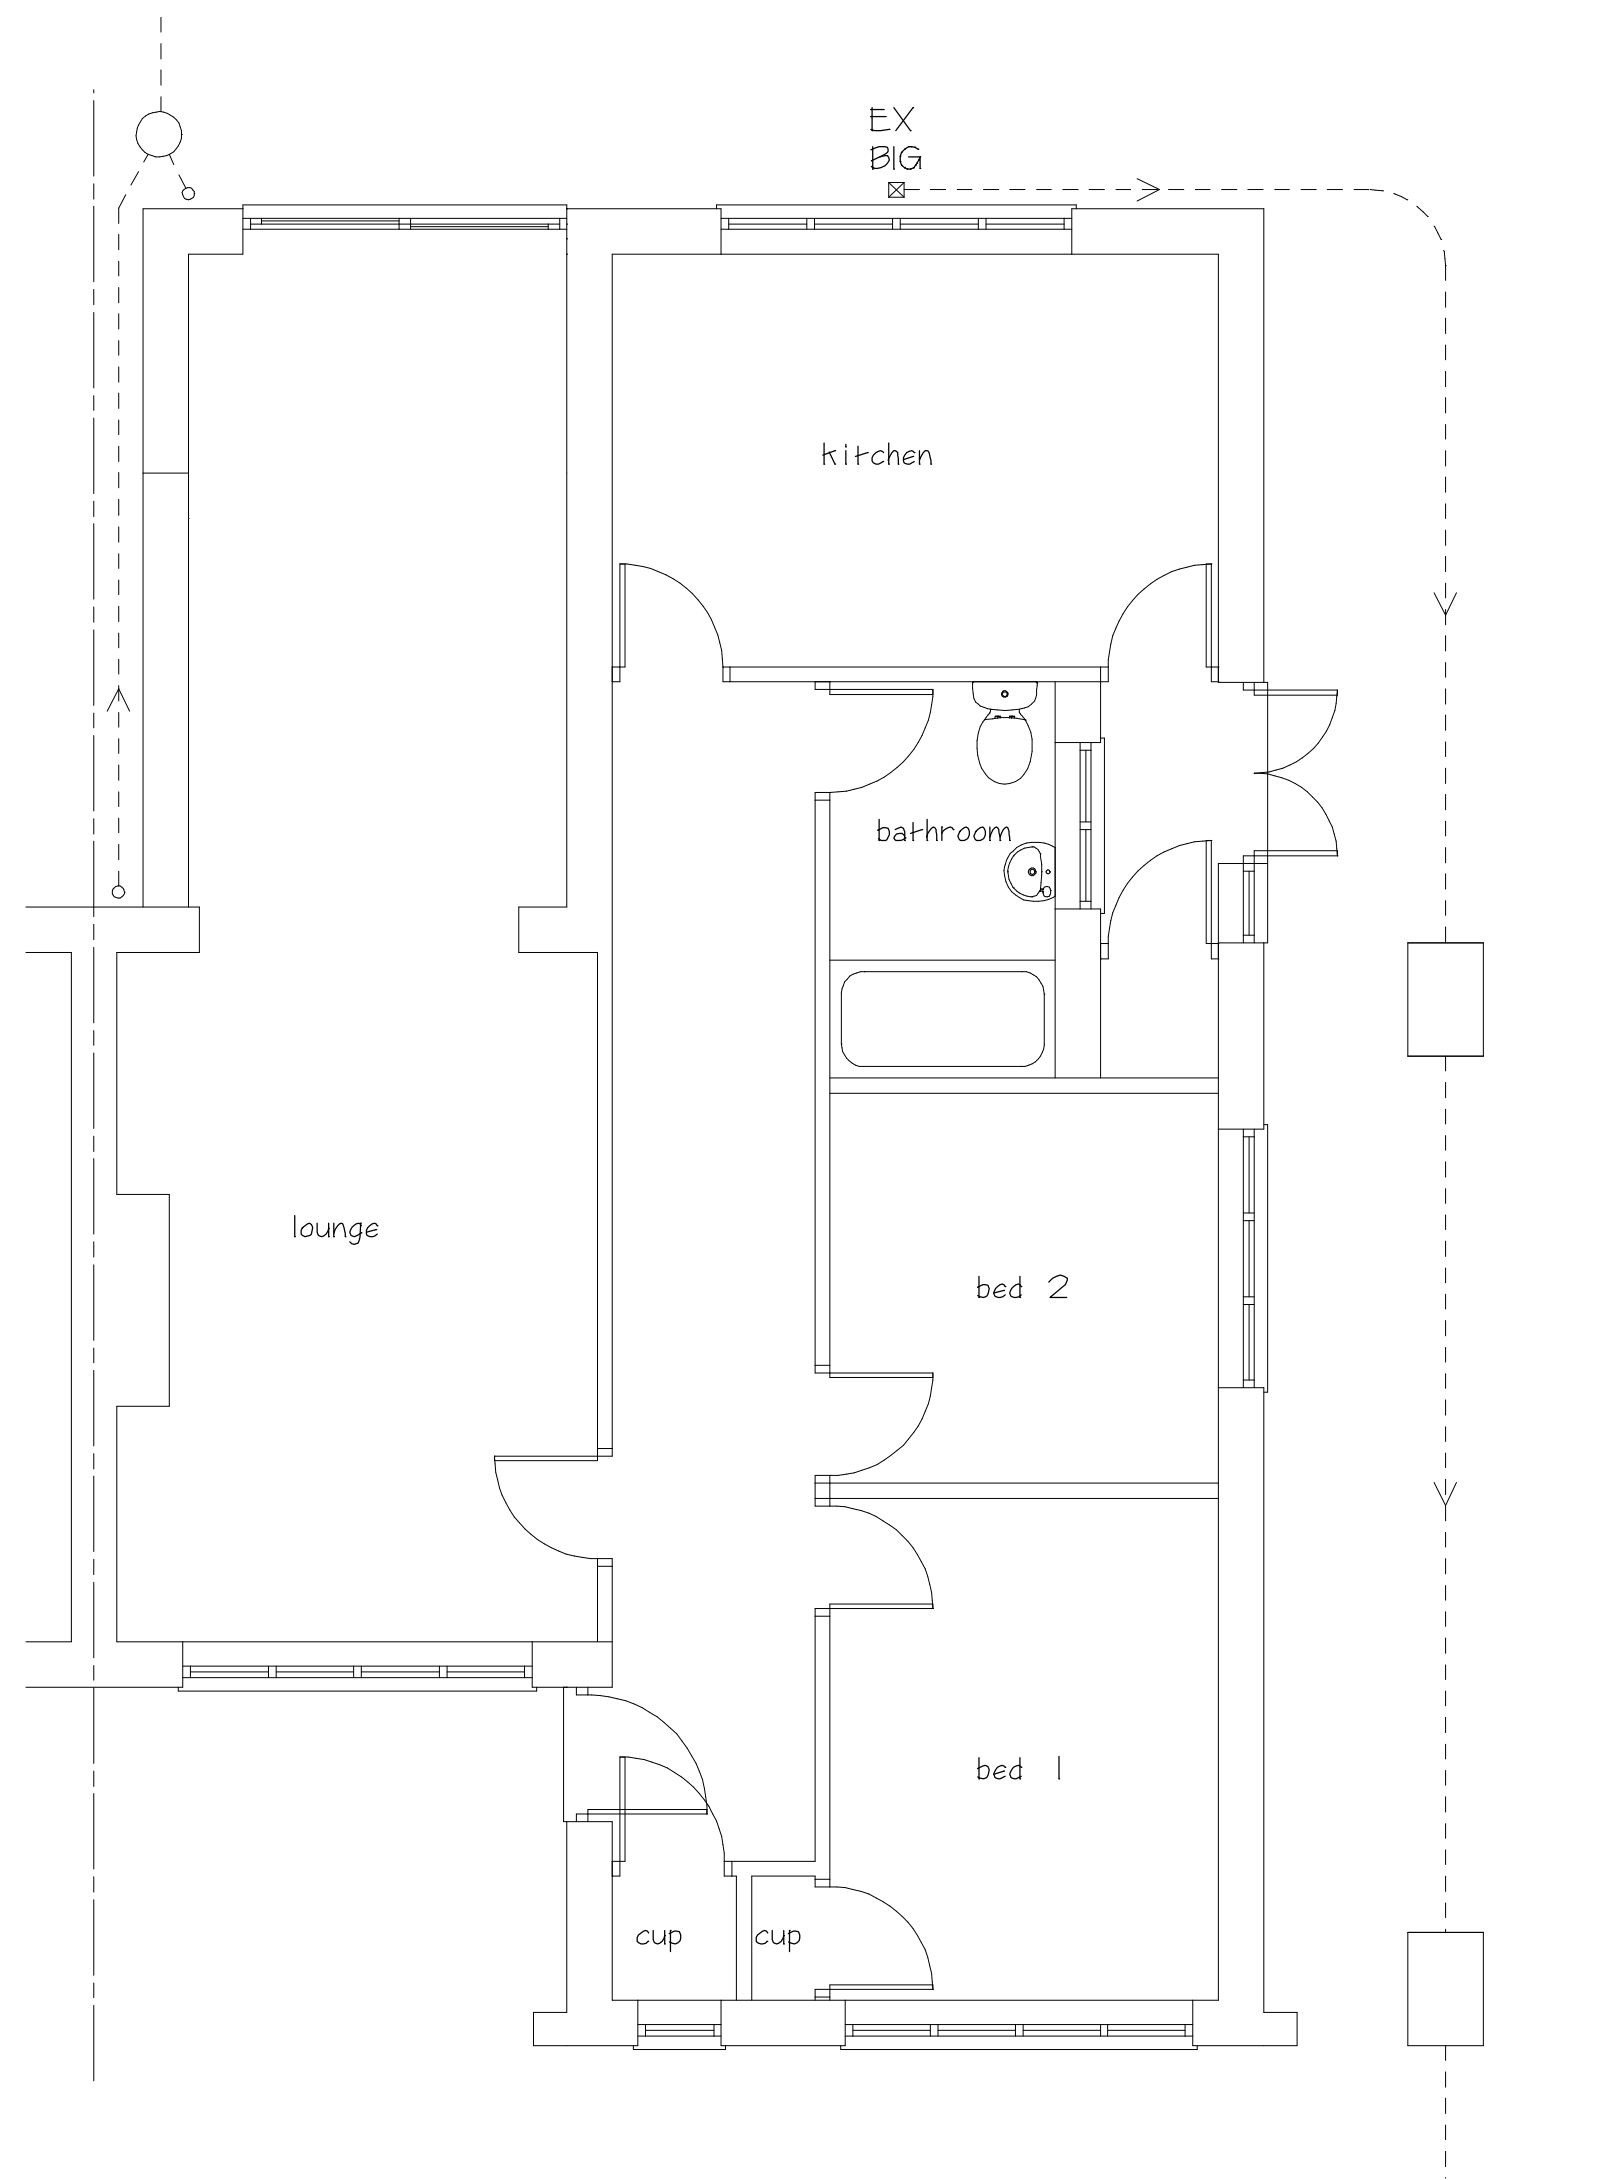

Existing Ground Floor Plan

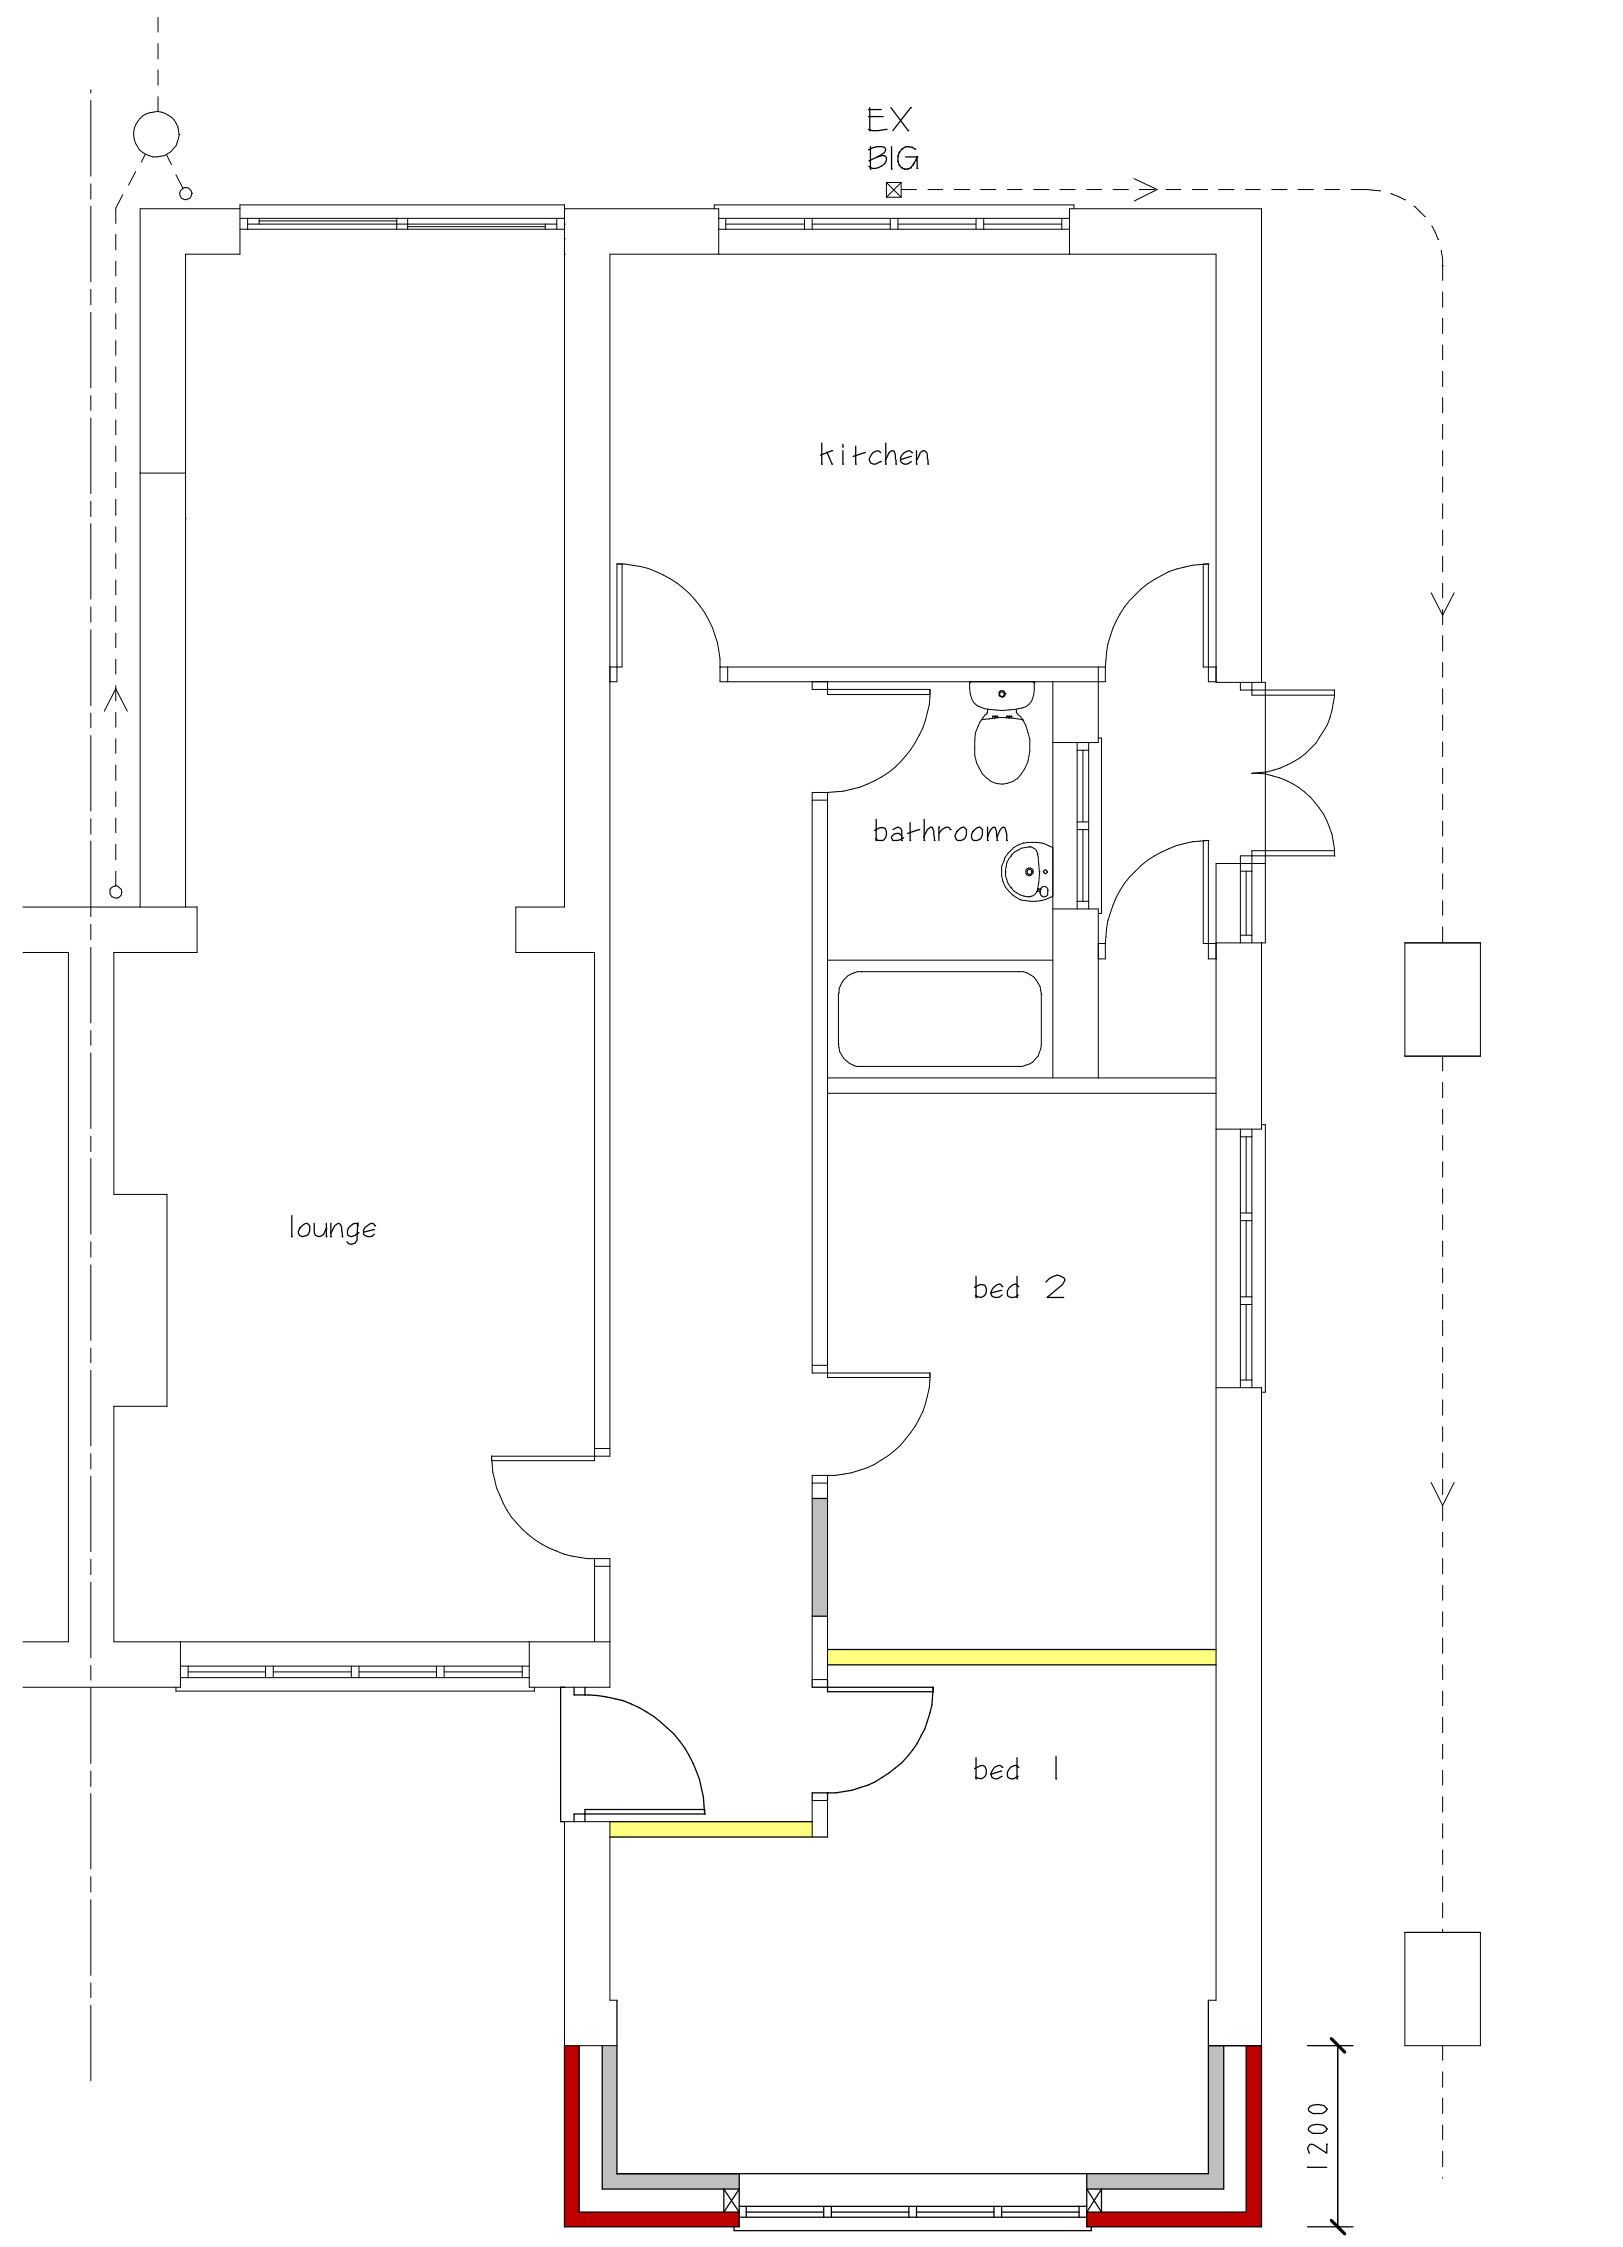

Proposed Ground Floor Plan 2

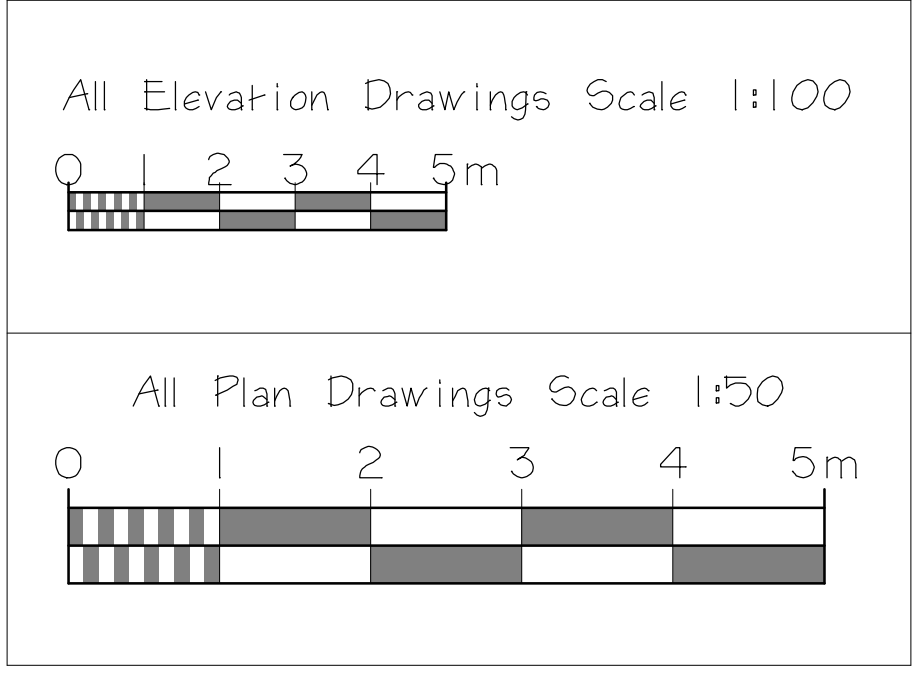

Scale Bars

AMENDED PLAN

REV-A 29/06/2023

Extension projection reduced to 1200mm
Drop kerb details added

CLIENT

Alan Bates

JOB TITLE

**30 Applebee Road
Burbage
Hinckley
LE10 2LJ**

DRAWING TITLE

**Proposed Extension
To The Front Of
Semi Detached
Bungalow**

SCALE 1:50 & 1:100	SHEET A1	DATE Feb 2023	DRAWN BY A Moore
-----------------------	-------------	------------------	---------------------

ANDREW MOORE
ARCHITECTURAL SERVICES
Tel: 07973397765
Email: andrewmoore@workmail.com

DRG NO 1600/REV-A	SHEET NO
-----------------------------	----------