




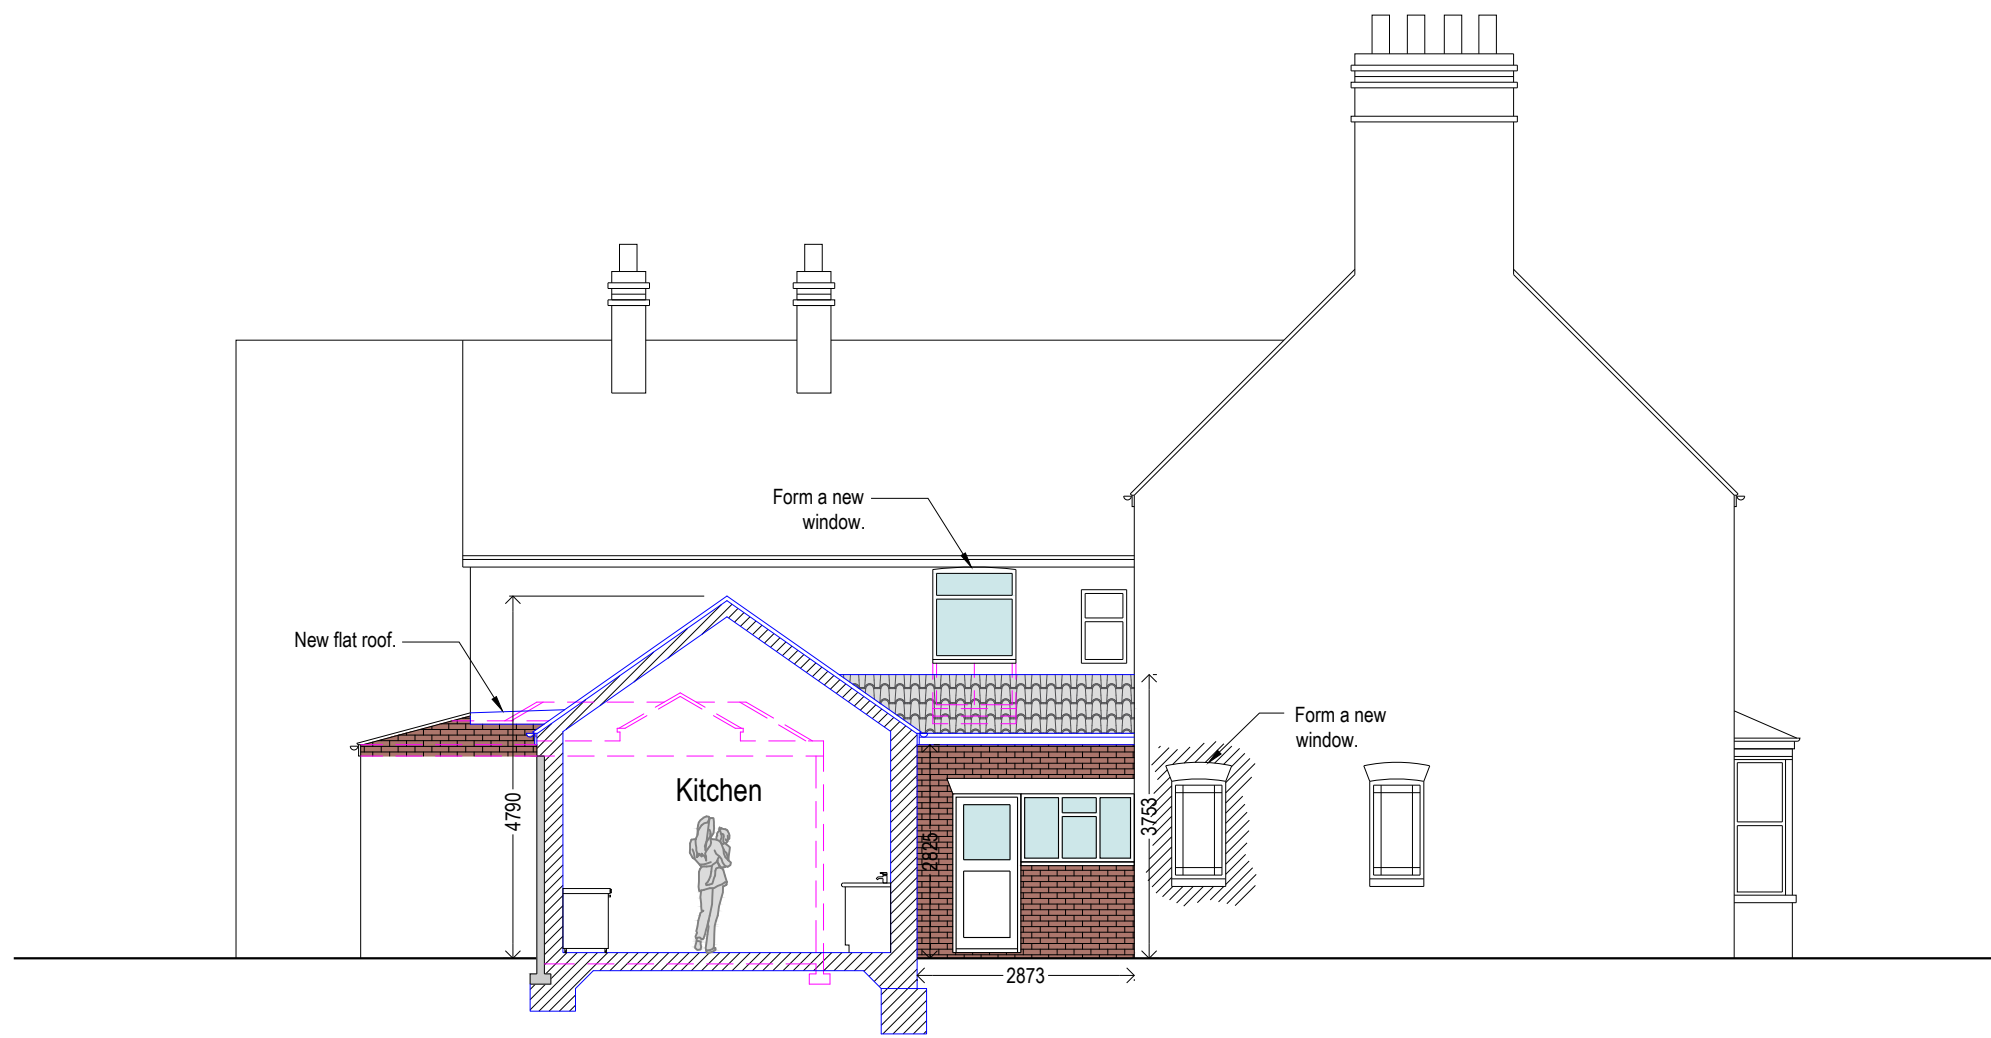

Proposed Elevation A - A

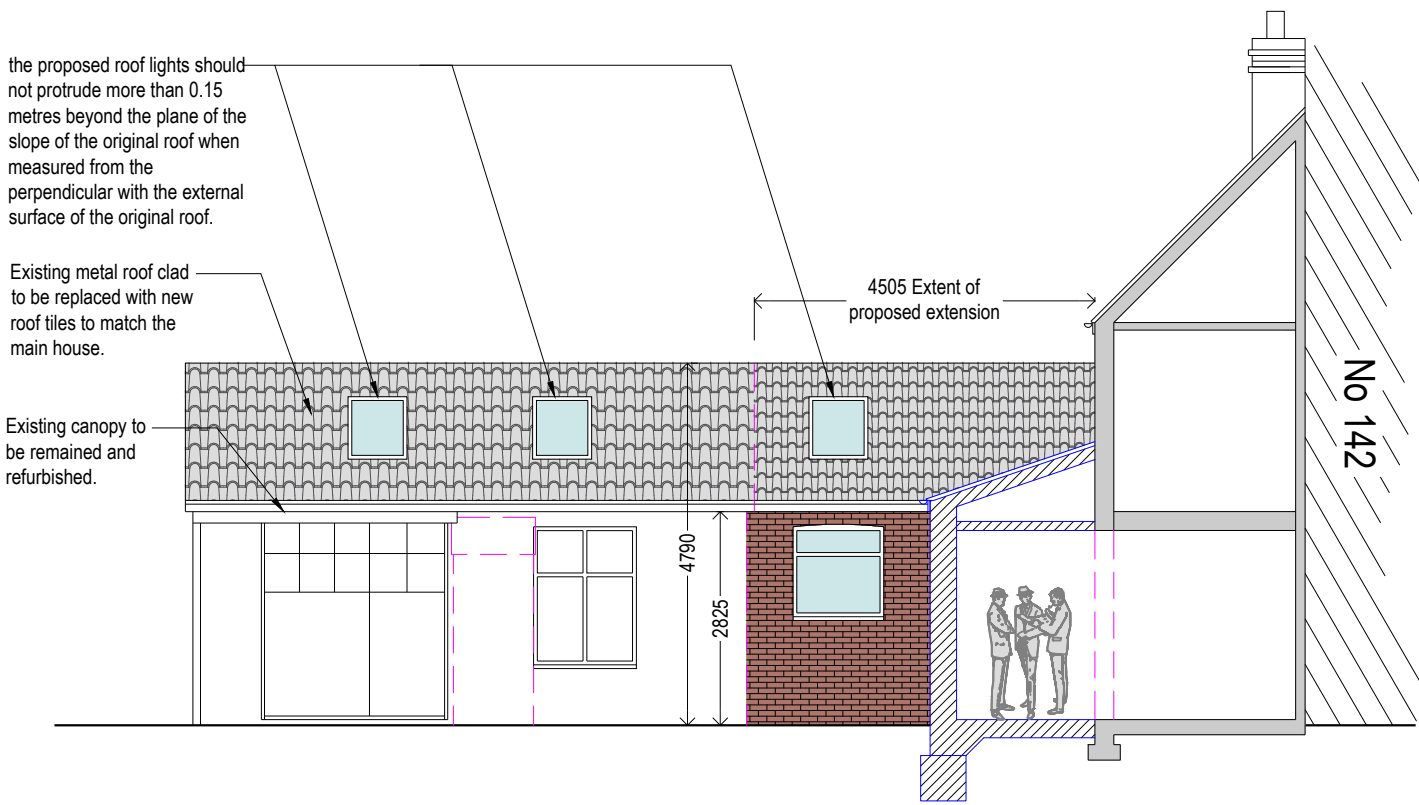


Proposed Elevation B - B

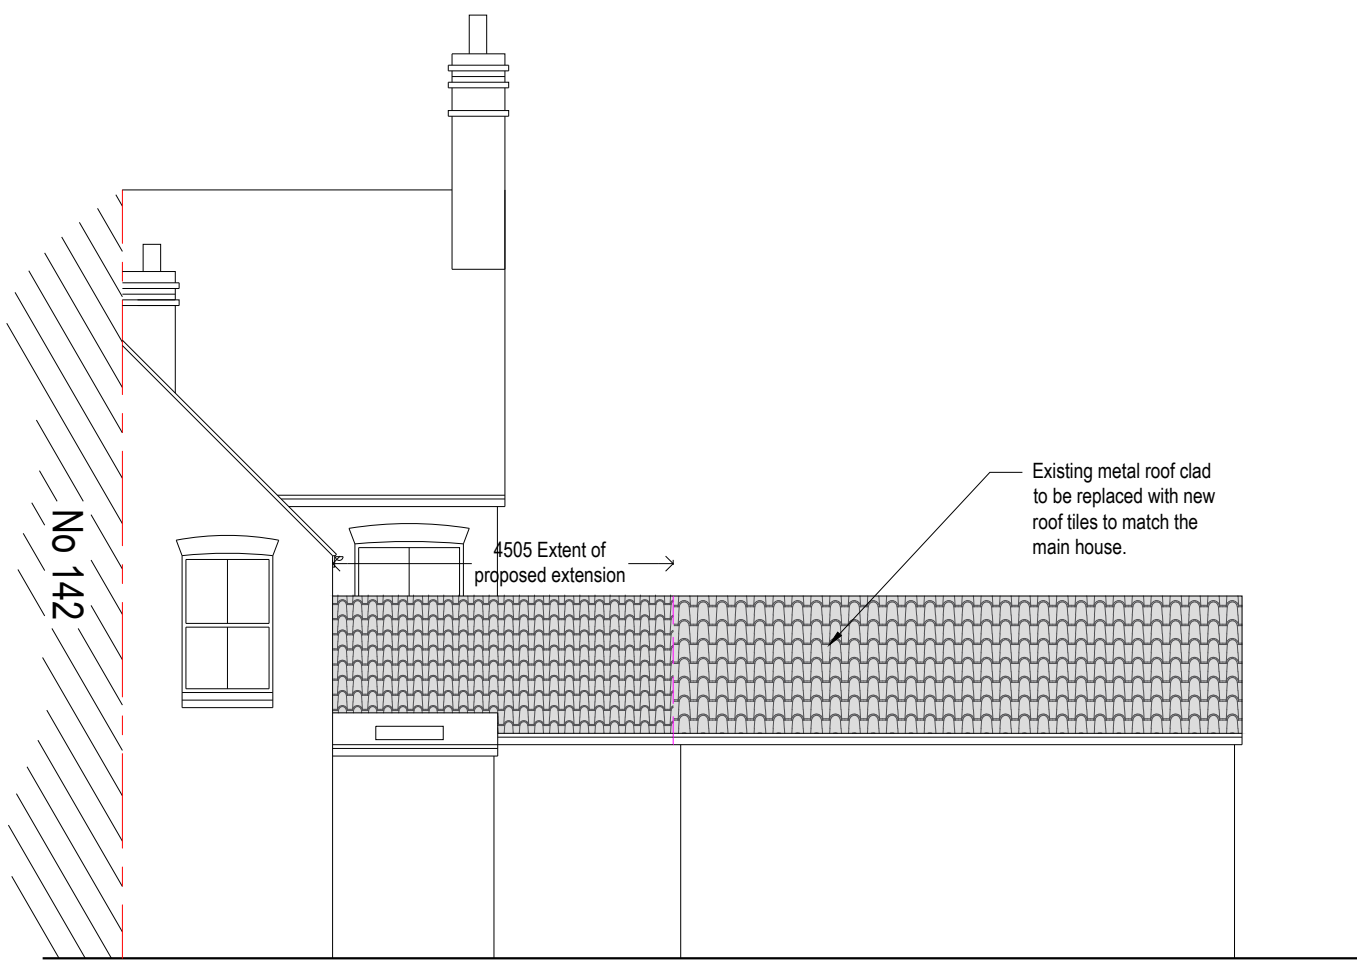


Proposed Elevation C - C




Proposed Elevation D - D

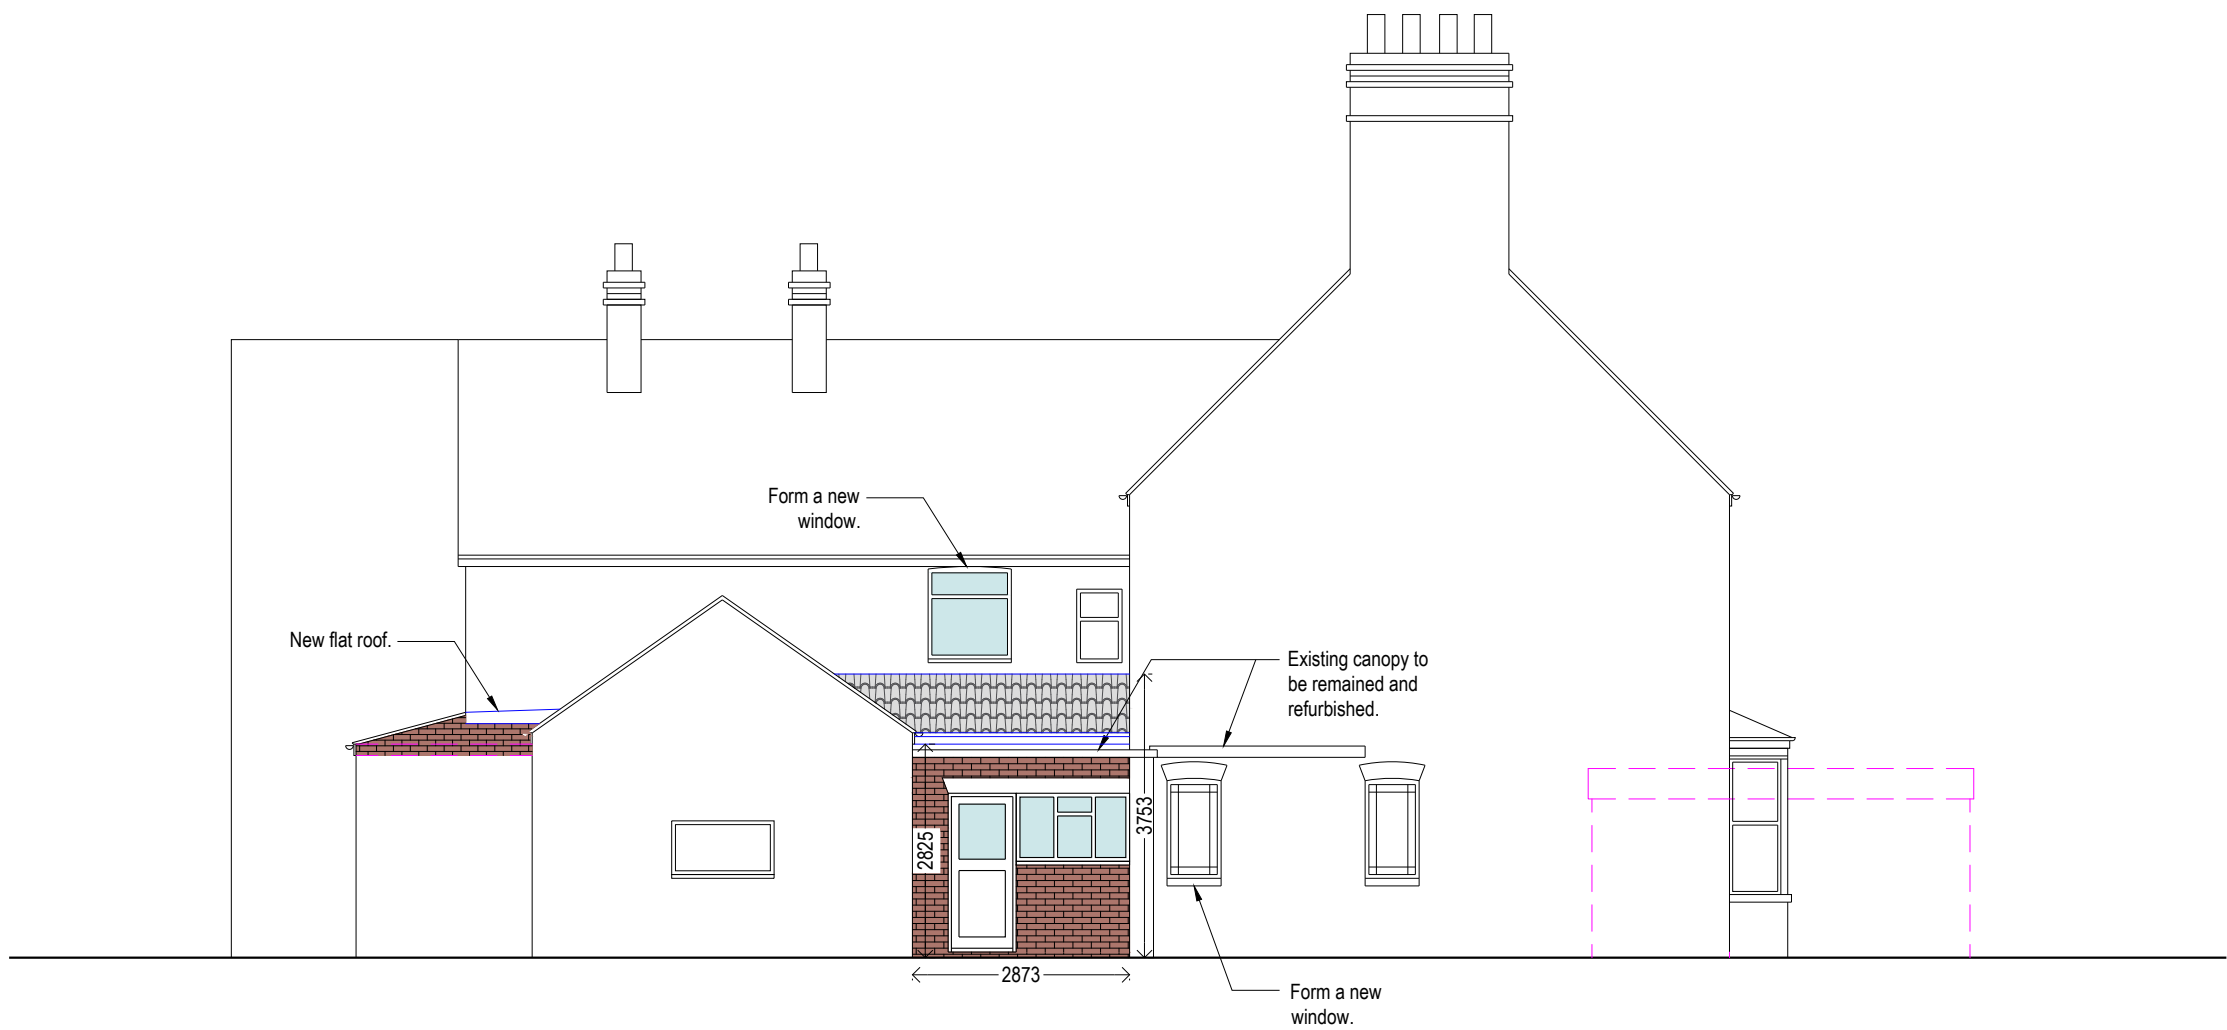



Proposed Elevation E - E

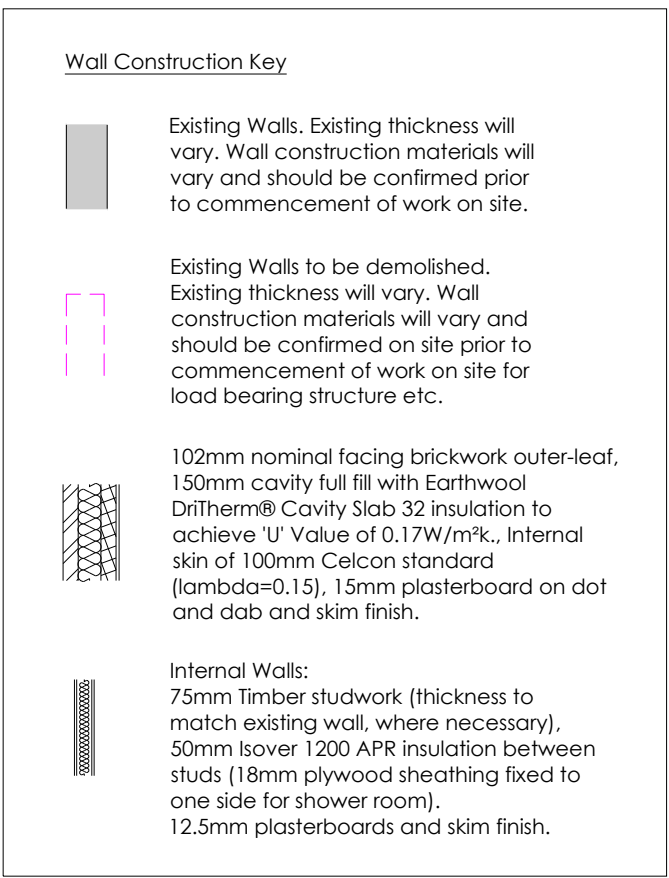


- Notes:
- 1- All dimensions to be checked on site. Printed or electronic copies of the drawings can be scaled for planning purposes only. Any discrepancies with this drawing to be reported and clarified prior to commencing work on site, if in doubt - Ask.
 - 2- All new external finishes will be carried out in materials to match existing facing work, in particular the facing render, bricks and roofing tiles in terms of size, colour and texture.
 - 3- All calculation, general notes, building specifications, details and section will be submitted at building regulations stage.

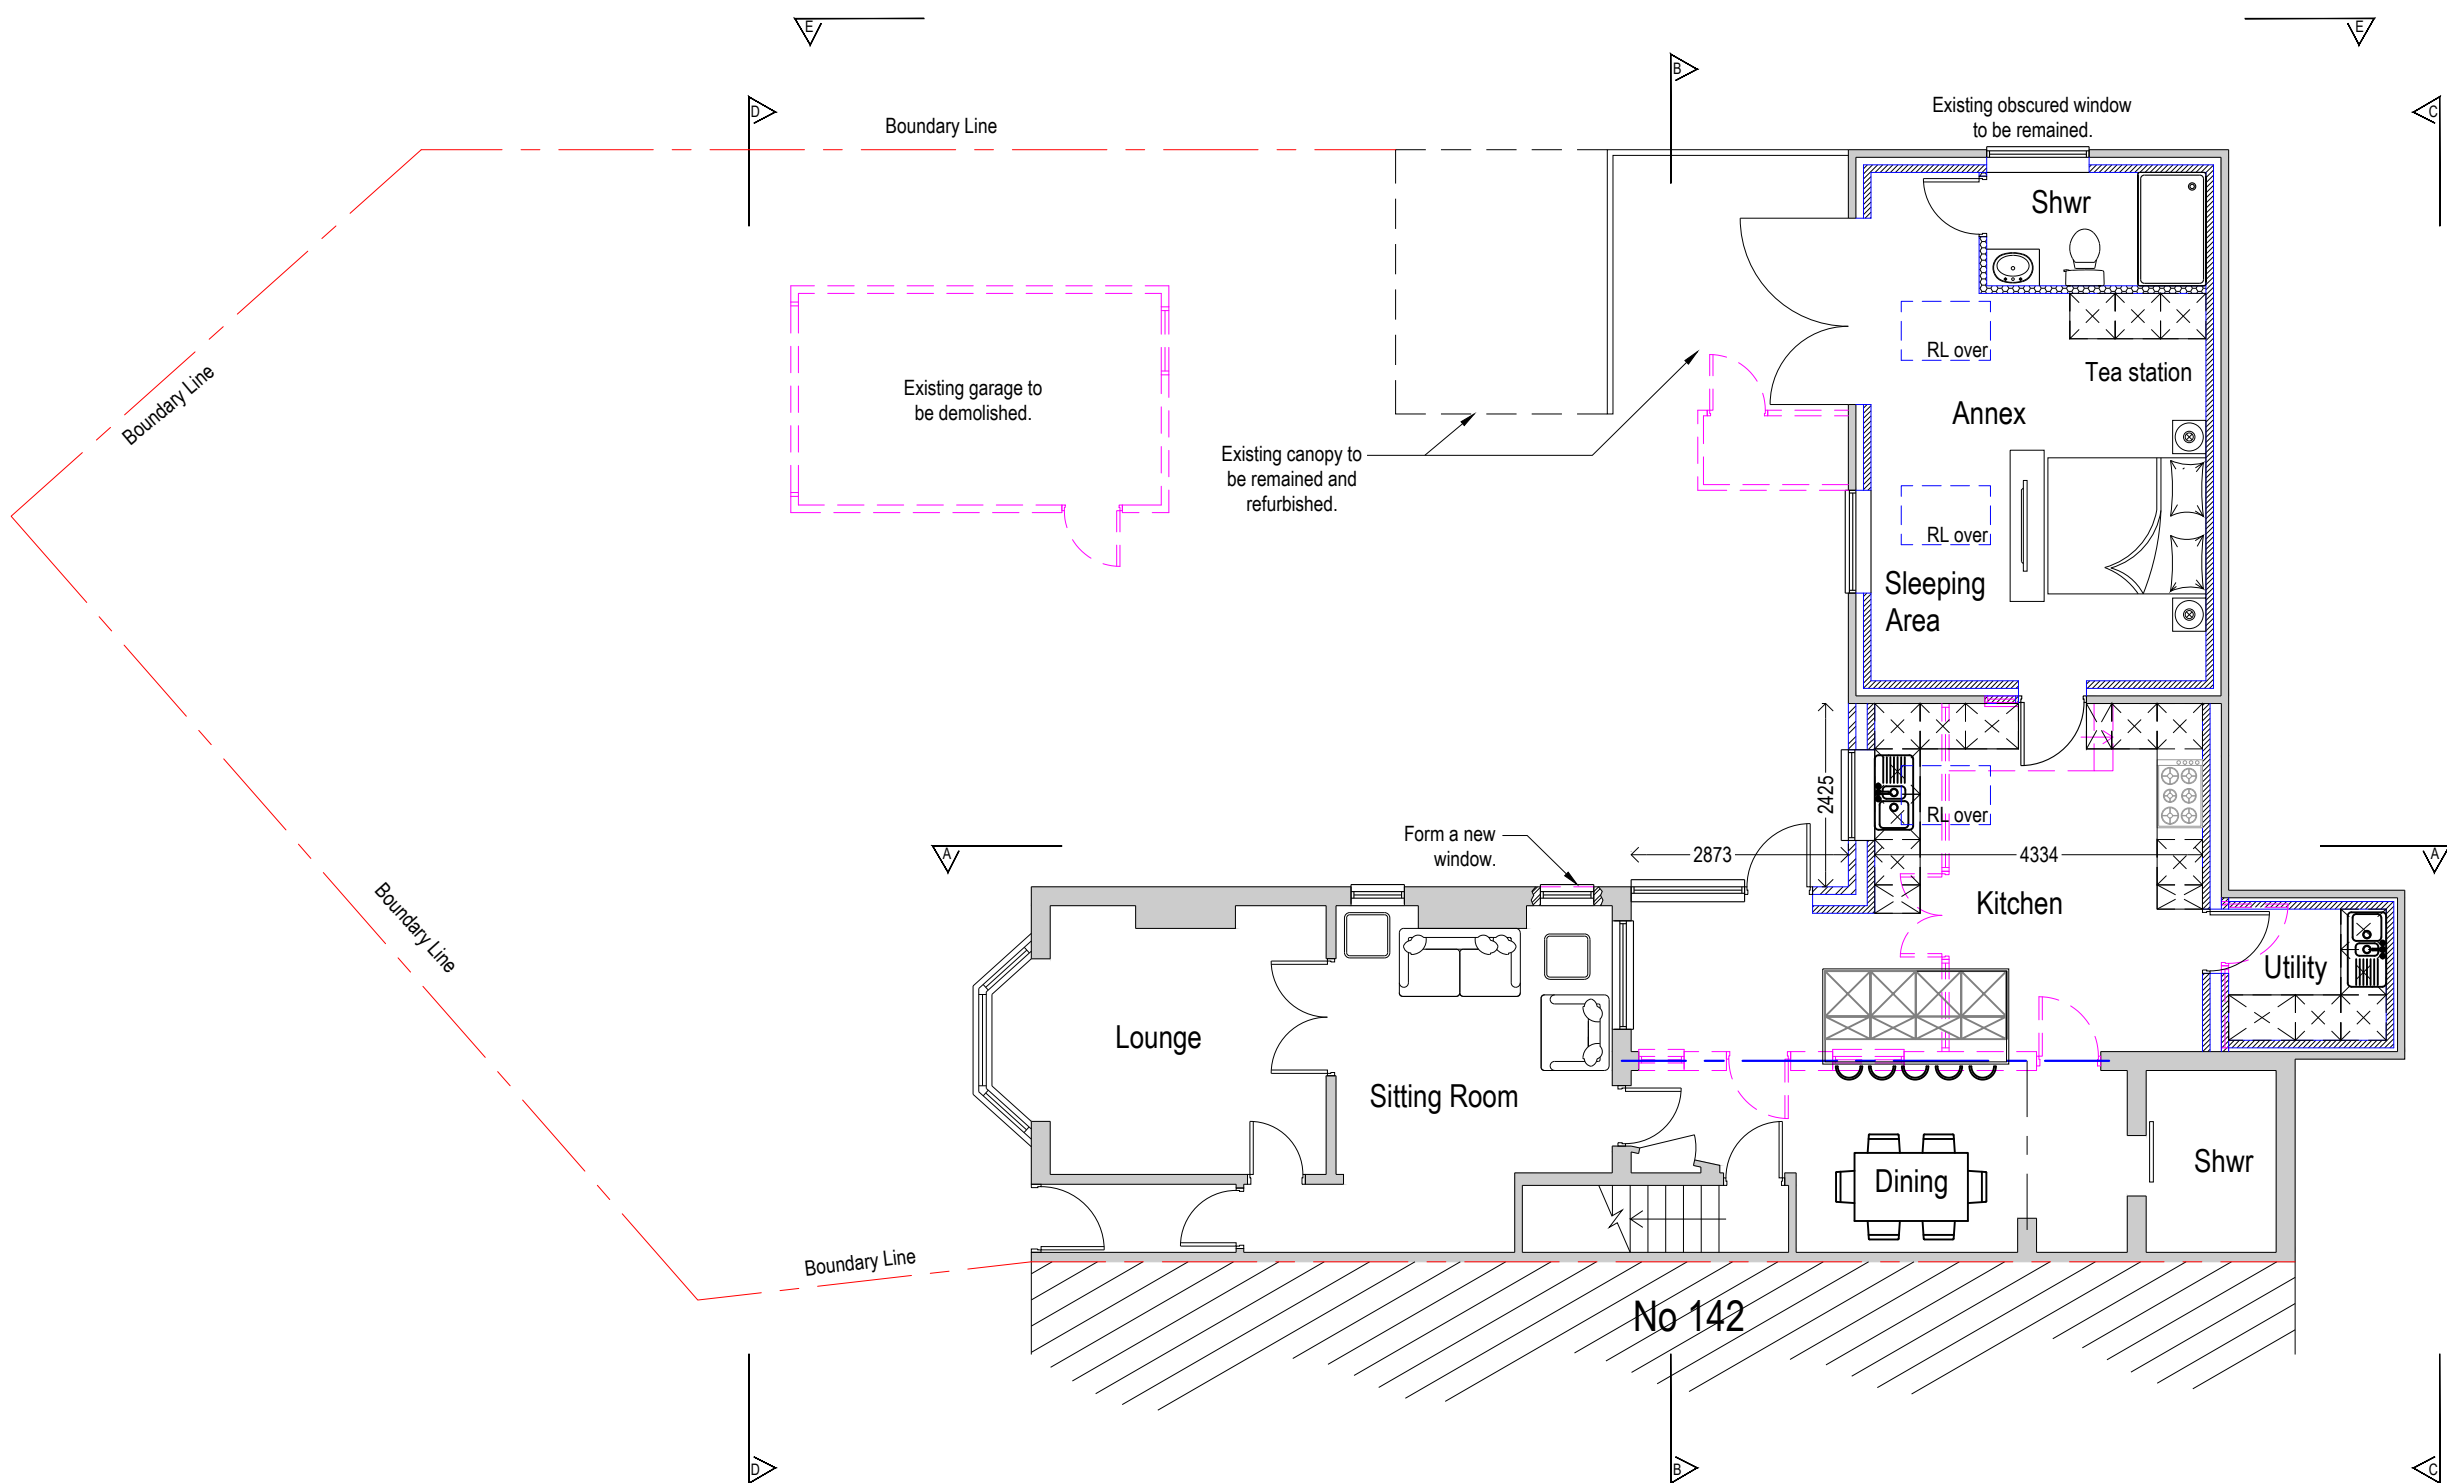

Proposed Ground Floor Plan (1:100)

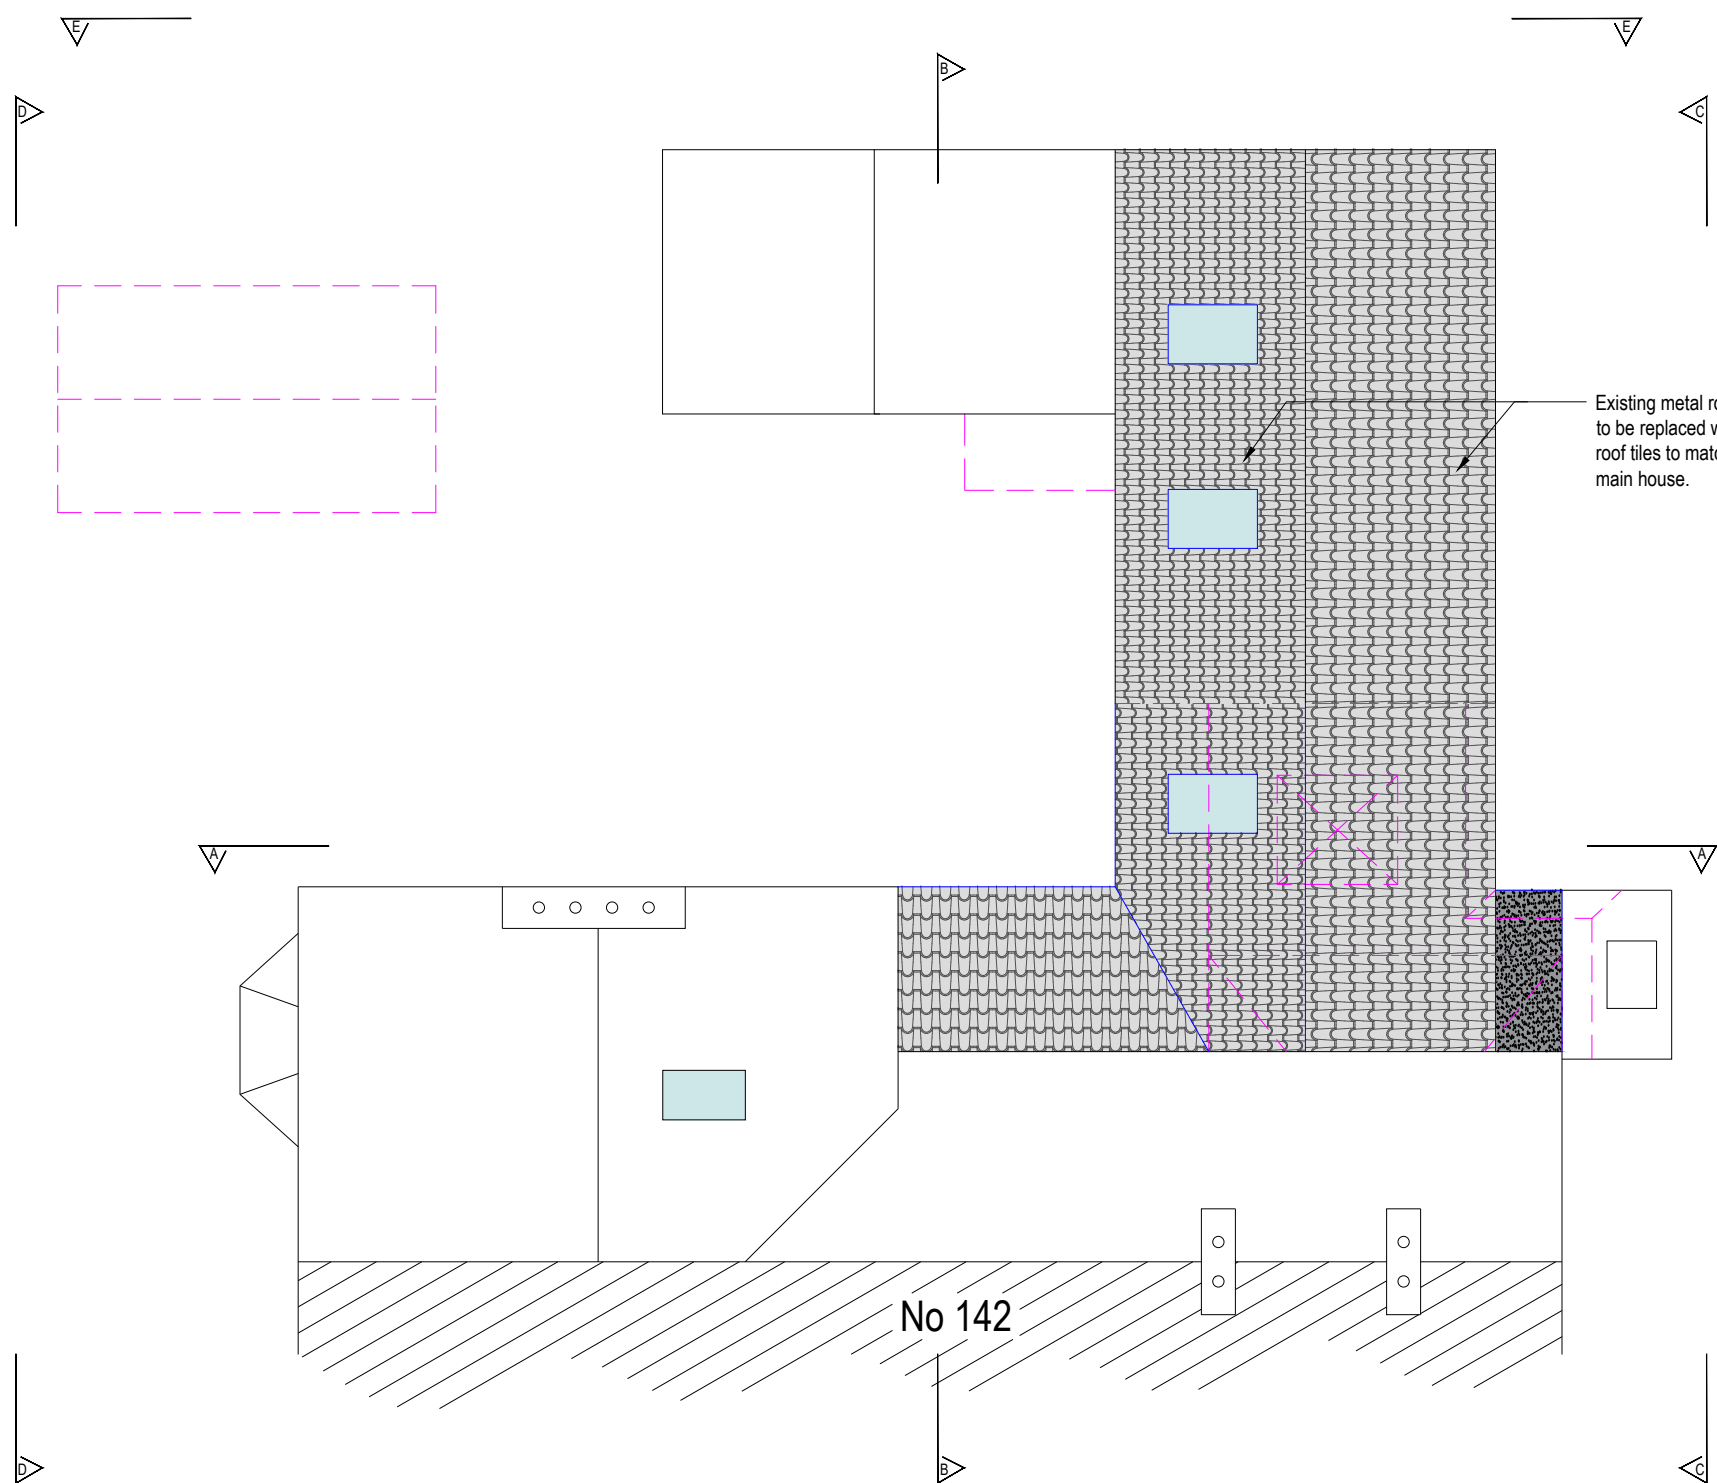 

Proposed Roof Plan (1:100)

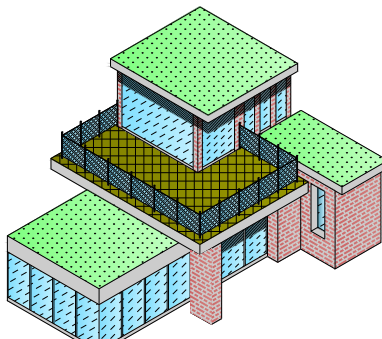

HDI (House Design & Ideas)
Architecture
Tel: 01162547510
Mob: 07773827382

Site Address:
144 Station Road, Ratby,
Leicester, LE6 0JP

Job Title:
Single storey rear extension and
conversion of existing workshop
into granny annex.

DRG: 0201/04A
SCALE: As shown
Size: A1
DATE: 09.04.2025