


DO NOT SCALE - The contractor is responsible for checking all details and dimensions on site and using these in his tender submission and all subsequent work on site.
THIS IS A CAD DRAWING - DO NOT ALTER

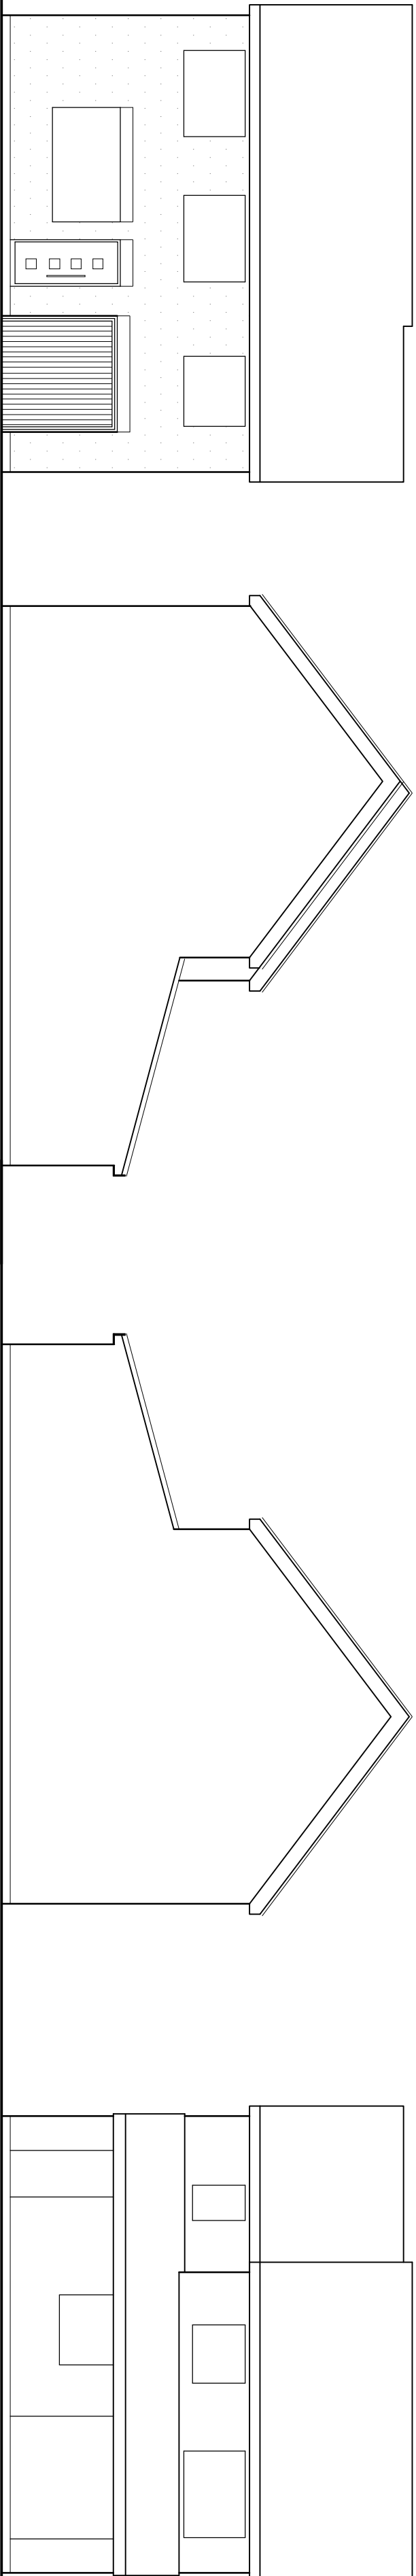


Proposed Front Elevation

Proposed Side Elevation

Proposed Side Elevation

Proposed Rear Elevation

Scale 1:100

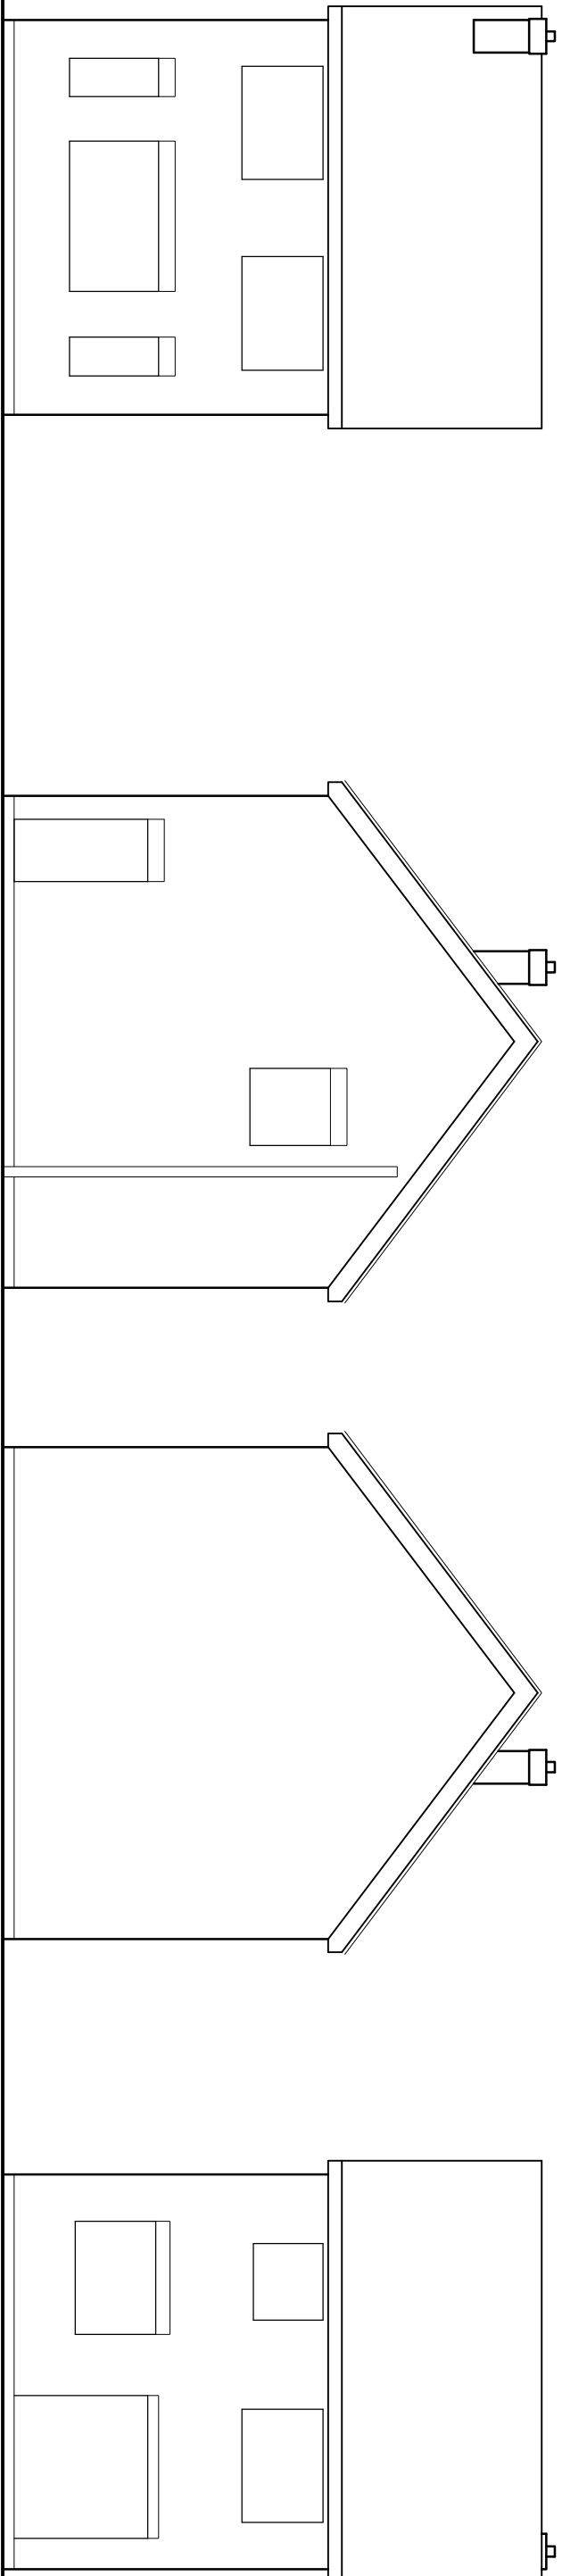

Existing Front Elevation

Existing Side Elevation

Existing Side Elevation

Existing Rear Elevation

Scale 1:100



Scale 1:500
Block Plan

CLIENT				L H Joinery Ltd			
PROJECT				30 Woodlands Drive, Groby Leicestershire, LE6 0BQ			
DRAWING TITLE				Proposed Alterations Existing & Proposed Elevations and Site Layout			
DRAWING No.		LH/03		REV.		B	
SCALE		1:100					
REV.							
DATE							
CHECKED							
DATE		02/26					
APPRD.							
DATE							
DRAWING STATUS				Planning			
REV.		DESCRIPTION		BY		DATE	
O		INITIAL ISSUE					
A		Scale bar added at request of HBBC		TS		03/26	
B		Gable added to replace hip		TS		03/26	