
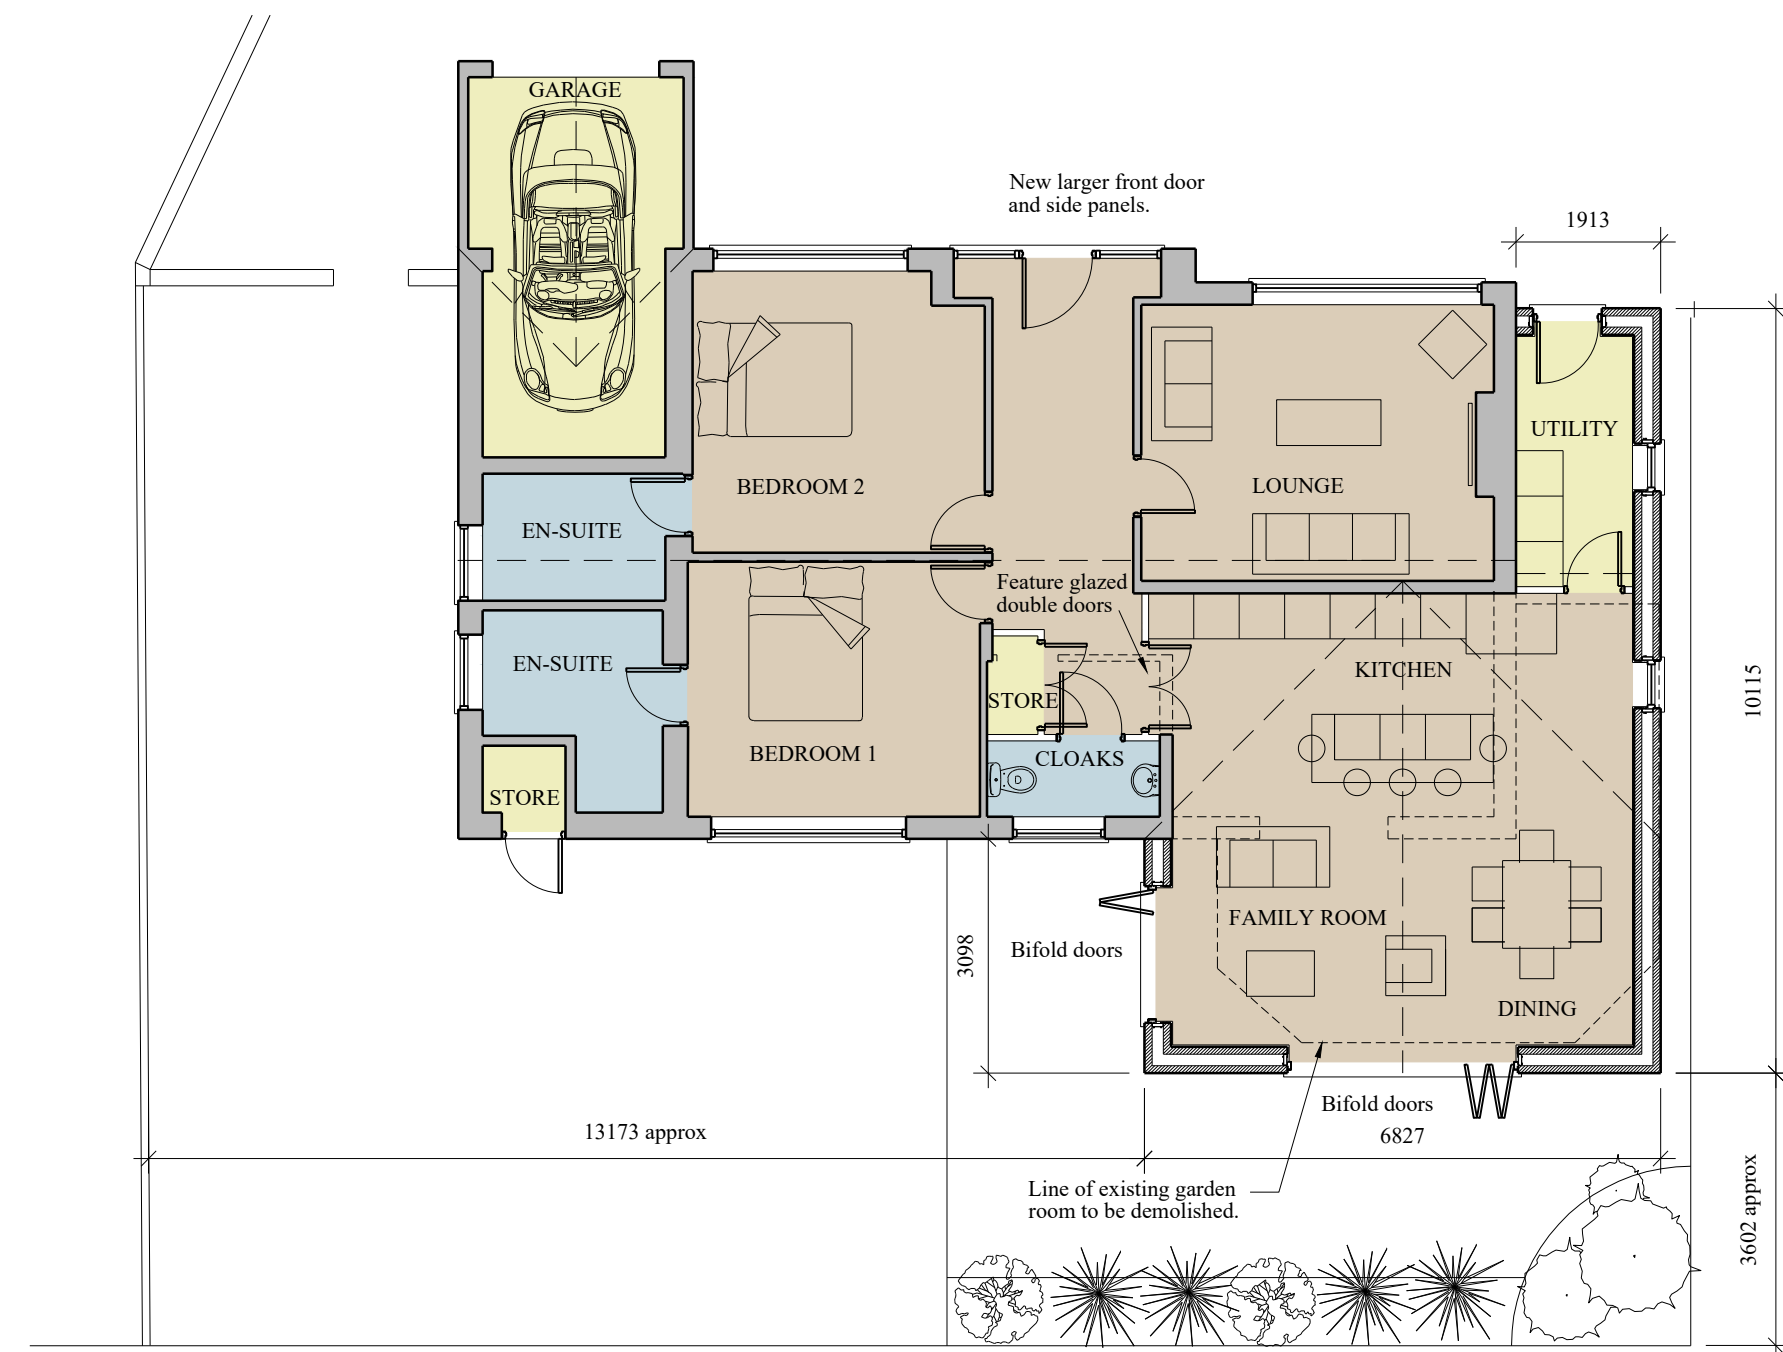


This drawing and the building works depicted are the copyright of Code 6 Developments Limited and may not be reproduced or otherwise used by written permission. No liability will be accepted for amendments made by other persons.



Written dimensions only to be taken from this drawing.

Contractor must check and verify all building levels and site dimensions, all sewer invert levels and road levels at connection points prior to start of works.


All works to comply with the latest revision of the building regulations.

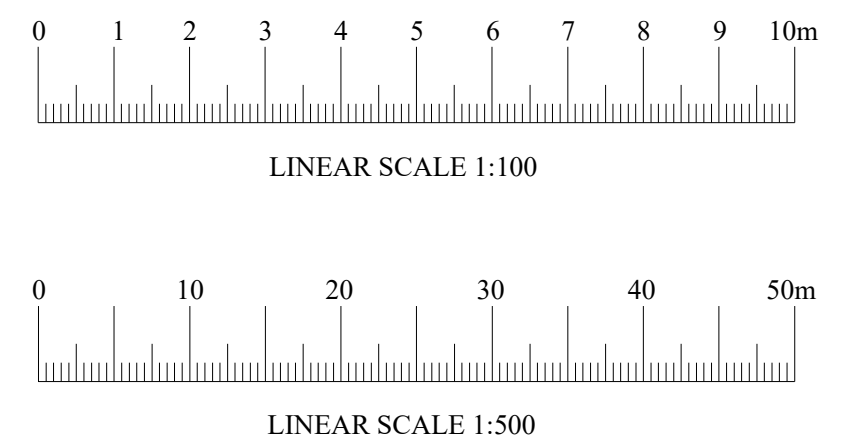


PROPOSED GROUND FLOOR PLAN

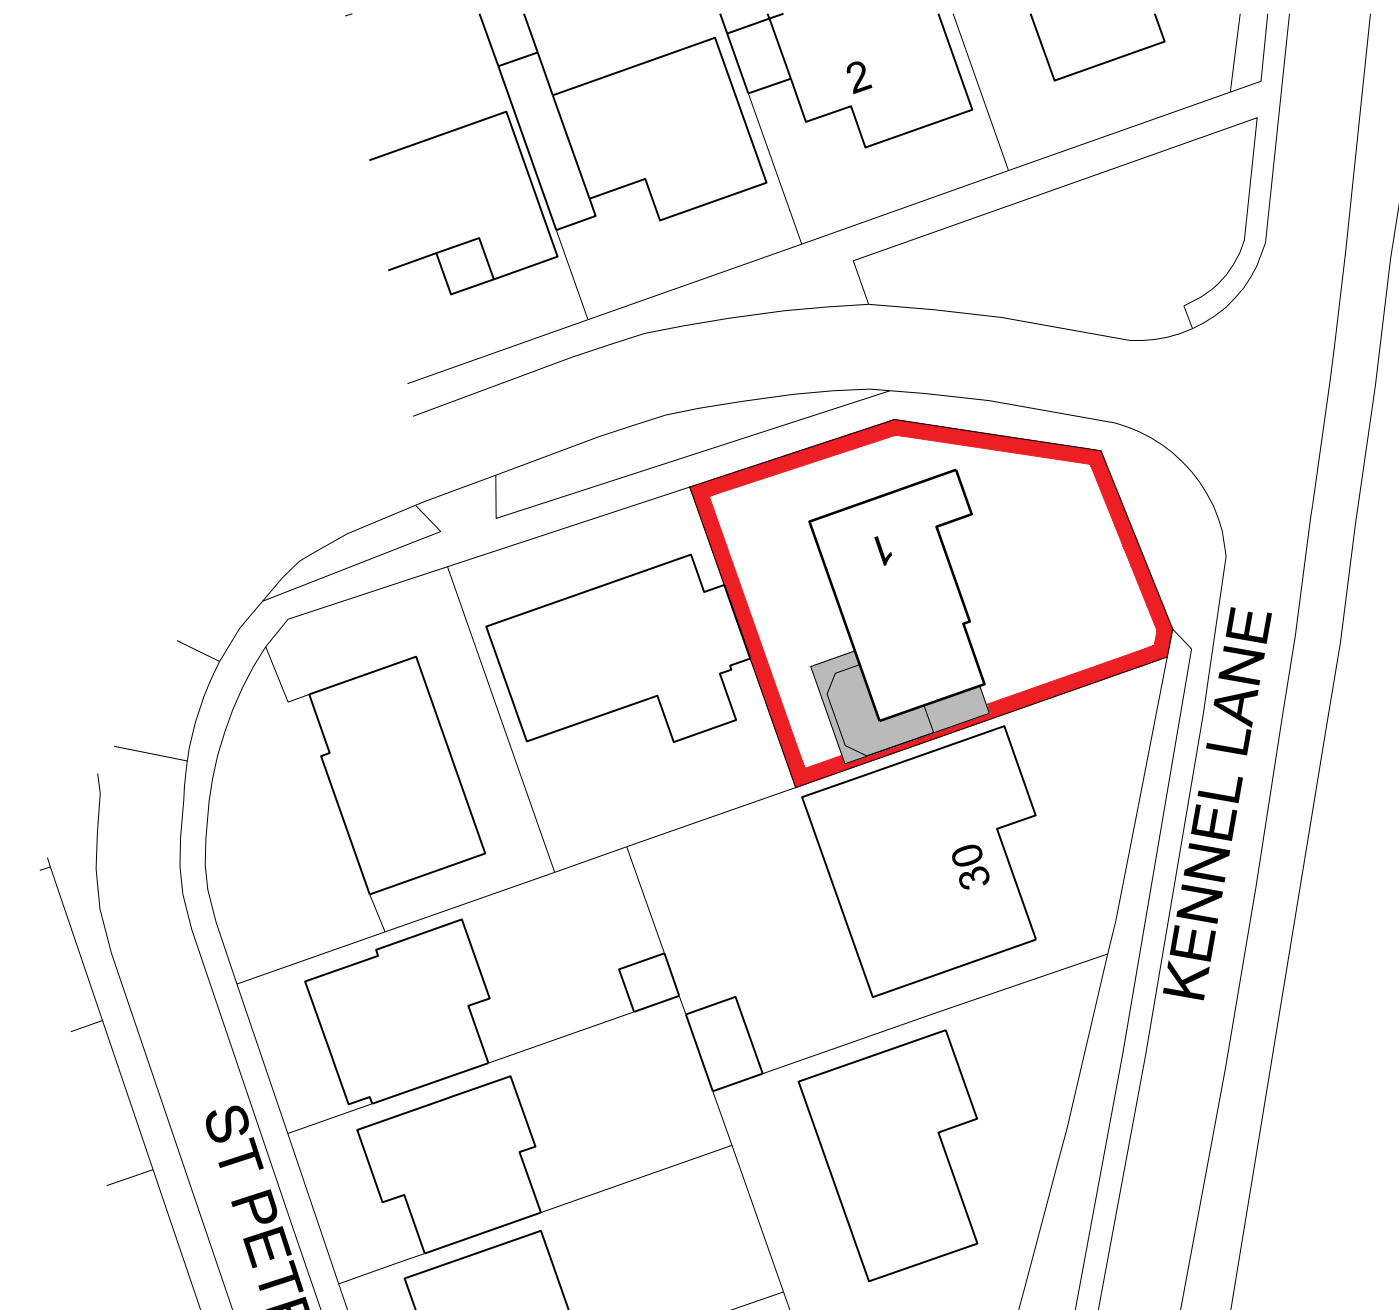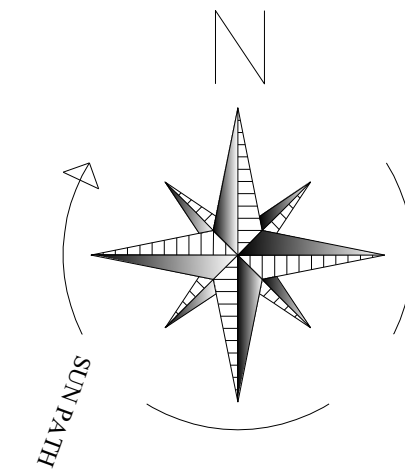


PROPOSED BLOCK PLAN

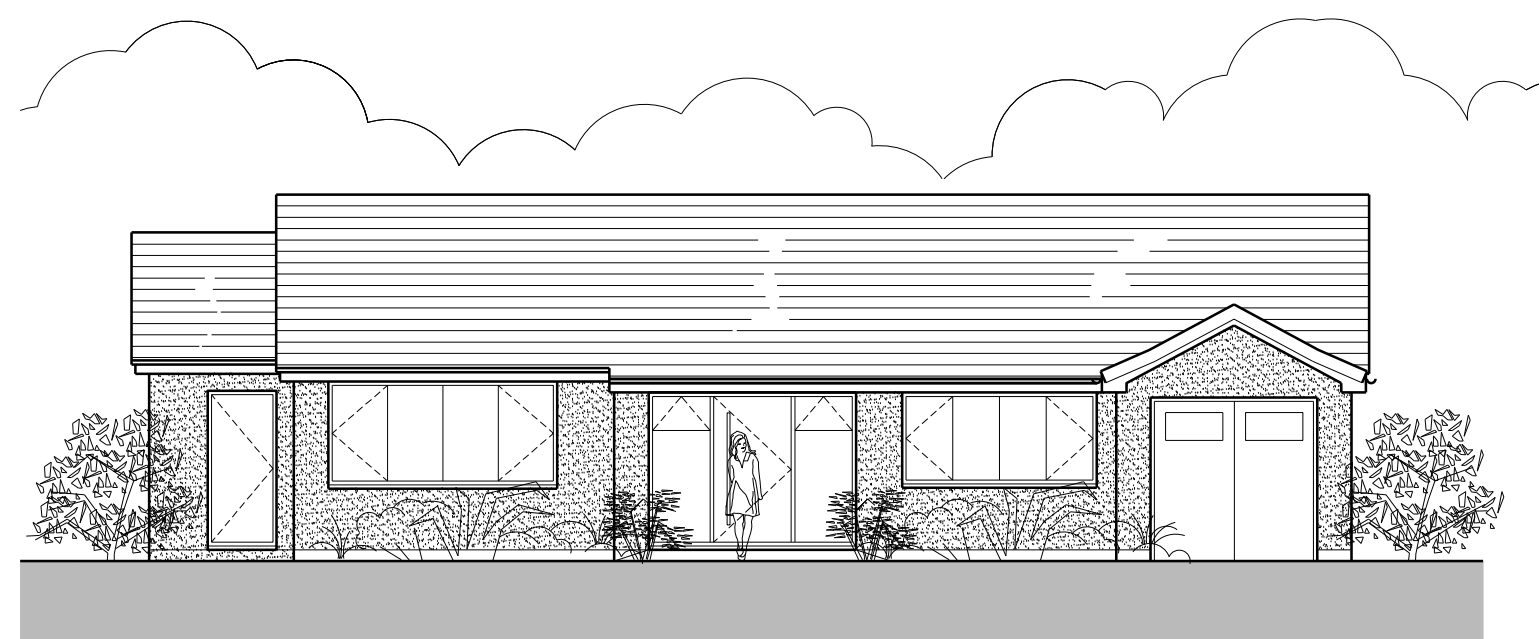


PROPOSED FRONT ELEVATION

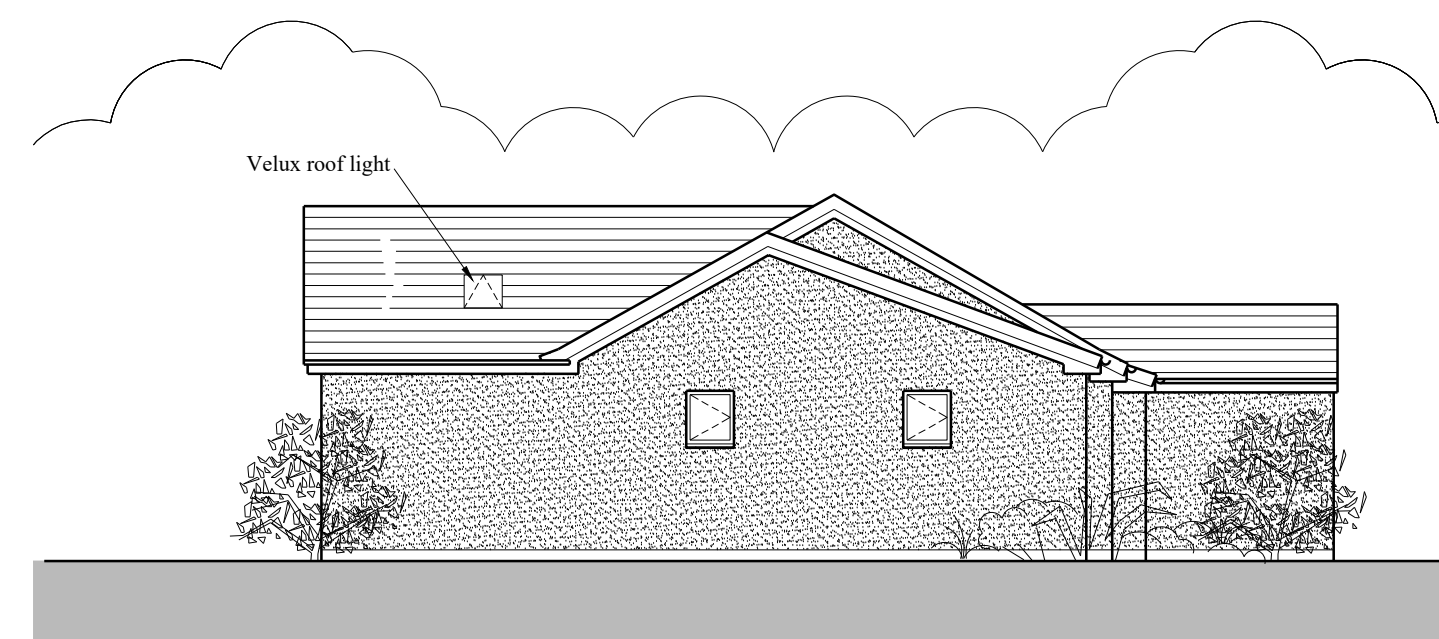

PROPOSED SIDE A ELEVATION

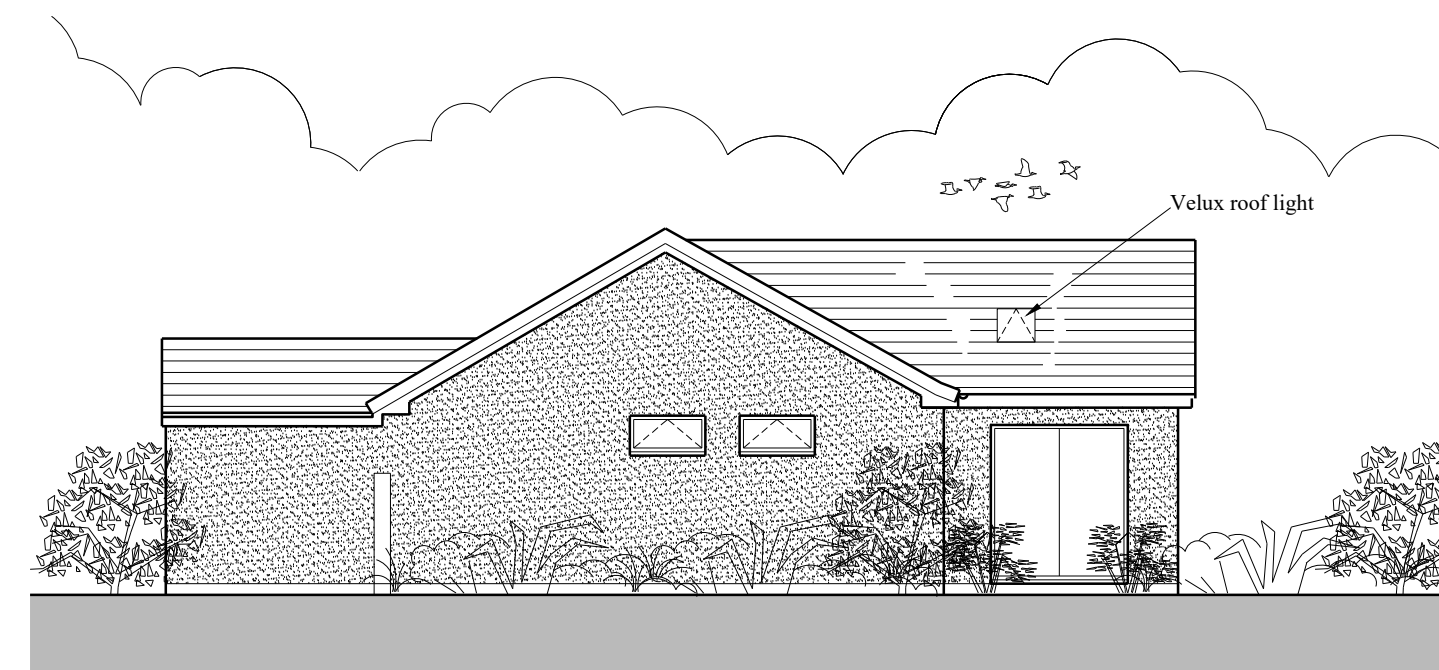

PROPOSED SIDE B ELEVATION

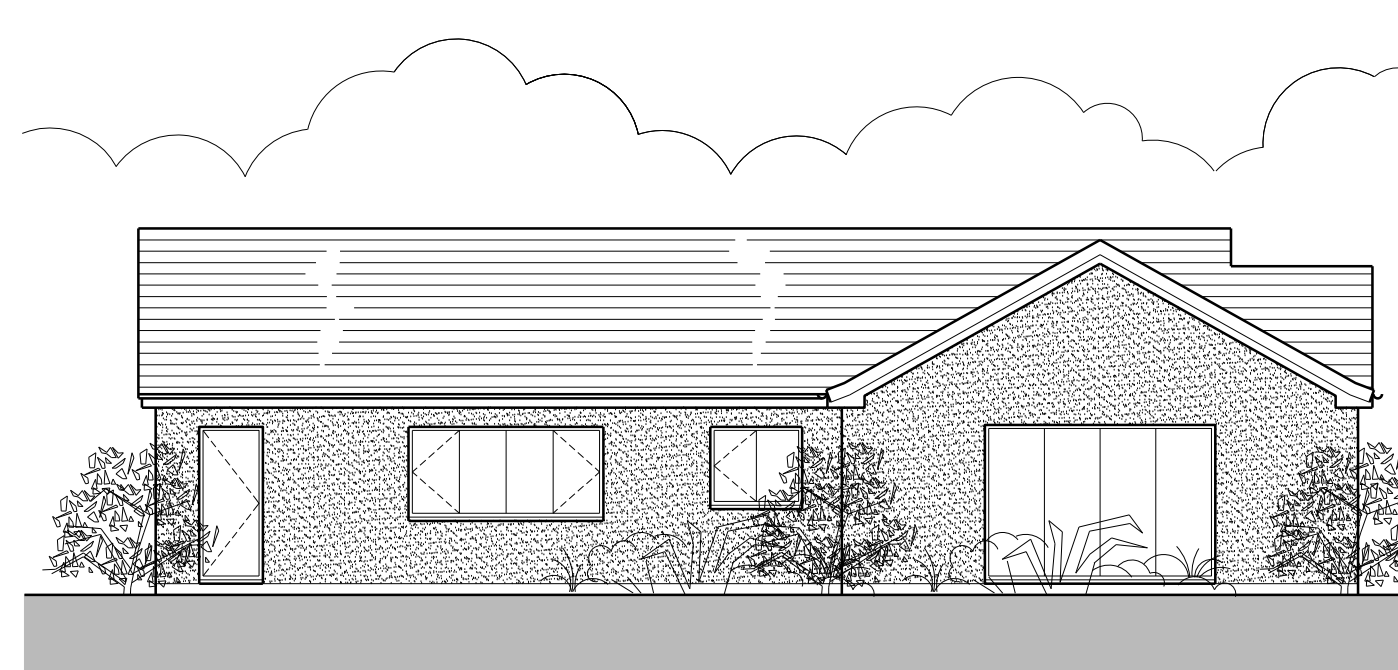

PROPOSED REAR ELEVATION

Render to match existing to Local Authority Approval

Tiles to match existing to Local Authority Approval

Windows and doors to match existing to Local Authority Approval

Soffits and fascias to match existing to Local Authority Approval

Rainwater down pipes and gutters to match existing to Local Authority Approval

Proposed

Rev A Updated to suit planners requirements			
REVISIONS			
CLIENT			
GAY FOSTER			
CODE 6 Code 6 Developments Limited 16 Fox's Covert, Fenny Drayton, CV13 6BG mark@code6developments.co.uk 01827 721653			
PROJECT			
PROPOSED SINGLE STOREY REAR EXTENSION TO 1 ST. PETERS AVENUE, WITHERLEY, LEICESTERSHIRE, CV9 3LN			
DRAWING TITLE			
PROPOSED PLAN, ELEVATIONS AND BLOCK PLAN			
SCALE	1:100 1:500	DATE	MARCH 2025
DRAWN	STAGE	PLANNING	
DRAWING NUMBER	1413_02	REV.	A