



Rear Elevation

without retaining wall



Side Elevation



Side Elevation



Front Elevation




Rear Elevation


with retaining wall



Frontal 3D View

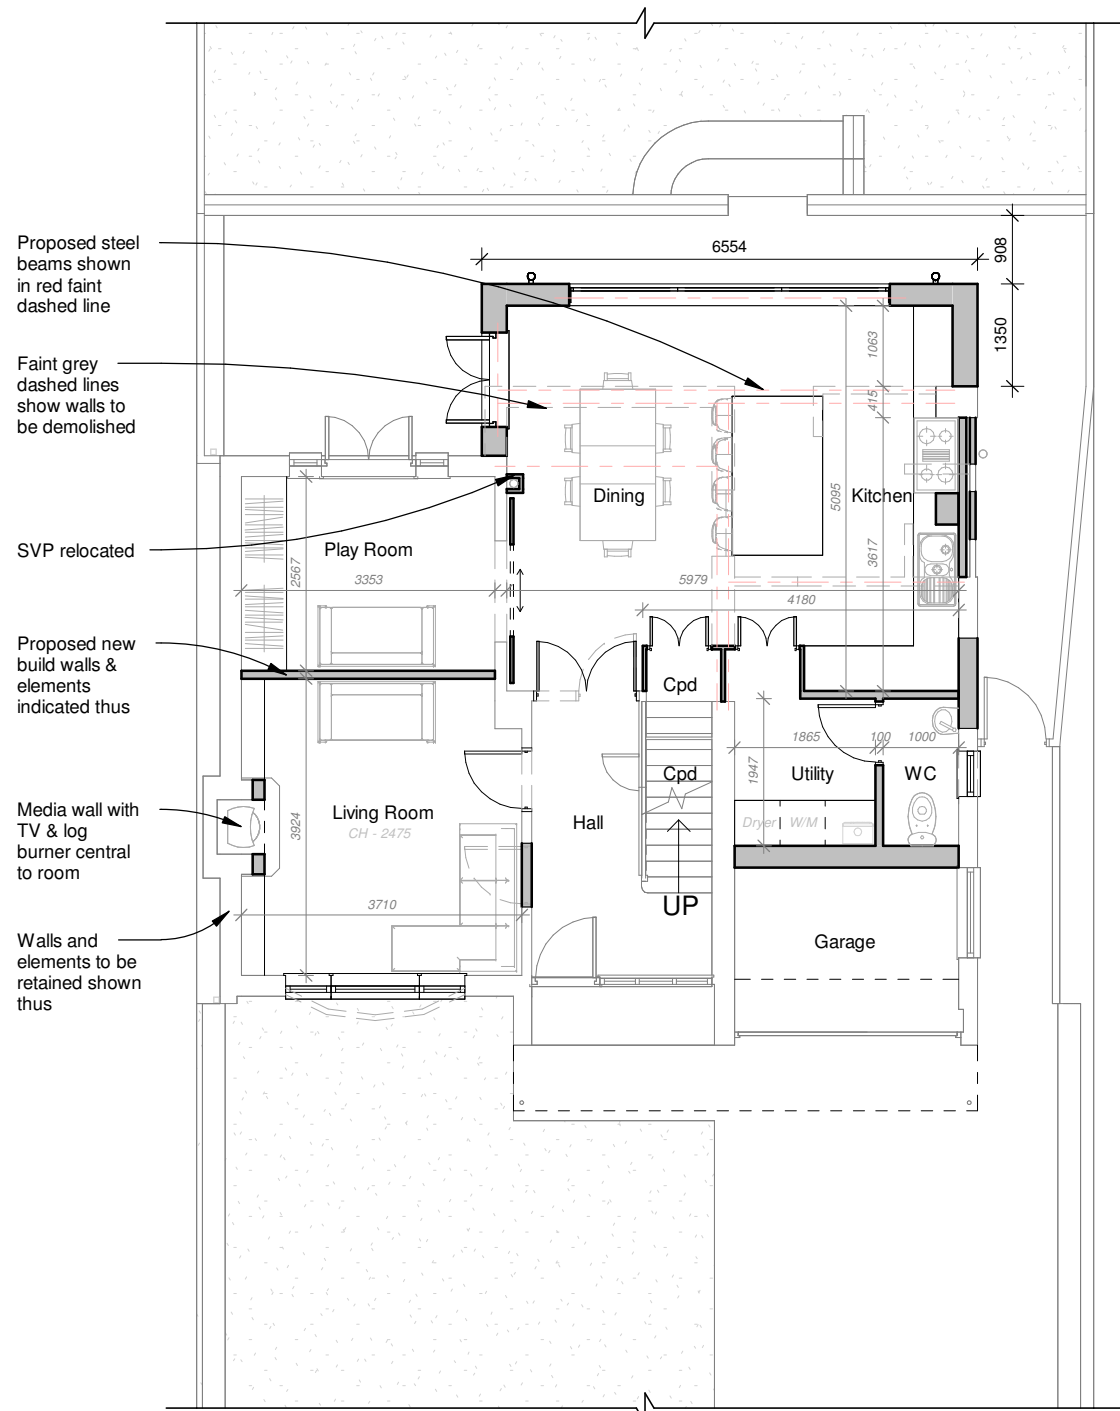


Ground Floor Plan

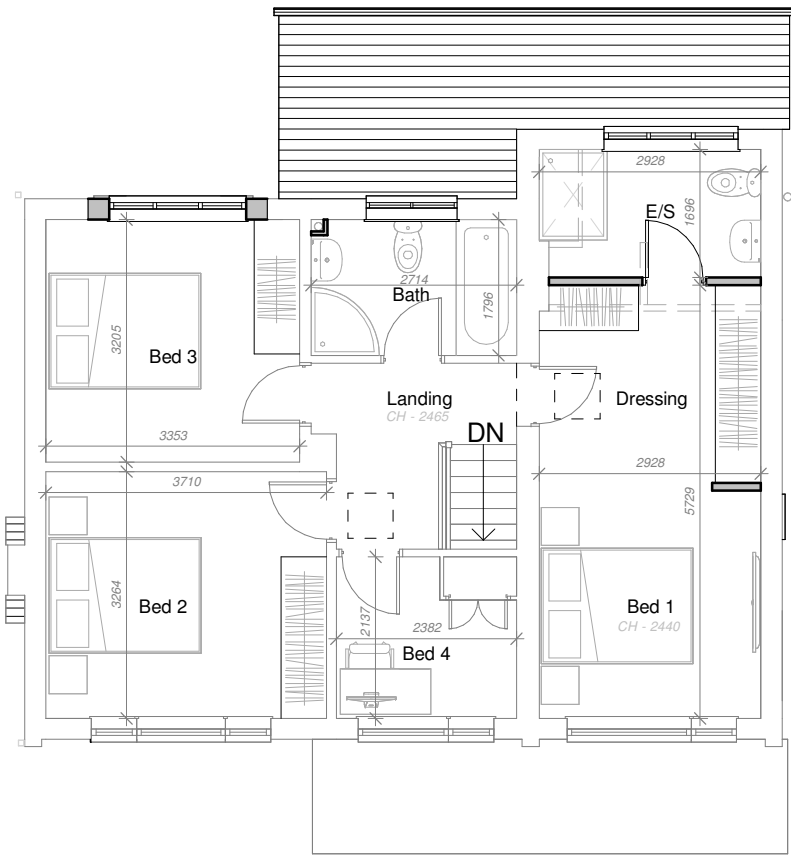

First Floor Plan



Rear 3D View

 

Client	Mr & Mrs Spencer		
Address	37 Sharpless Road, Burbage, LE10 2QG		
Drawing Title	Proposed - Scheme 03		
Scale	1:100	Date	10/2025
Drawing No.	003C	Sheet	A2