



Rear Elevation
without retaining wall



Side Elevation



Side Elevation



Front Elevation




Rear Elevation
with retaining wall




Frontal 3D View




Rear 3D View

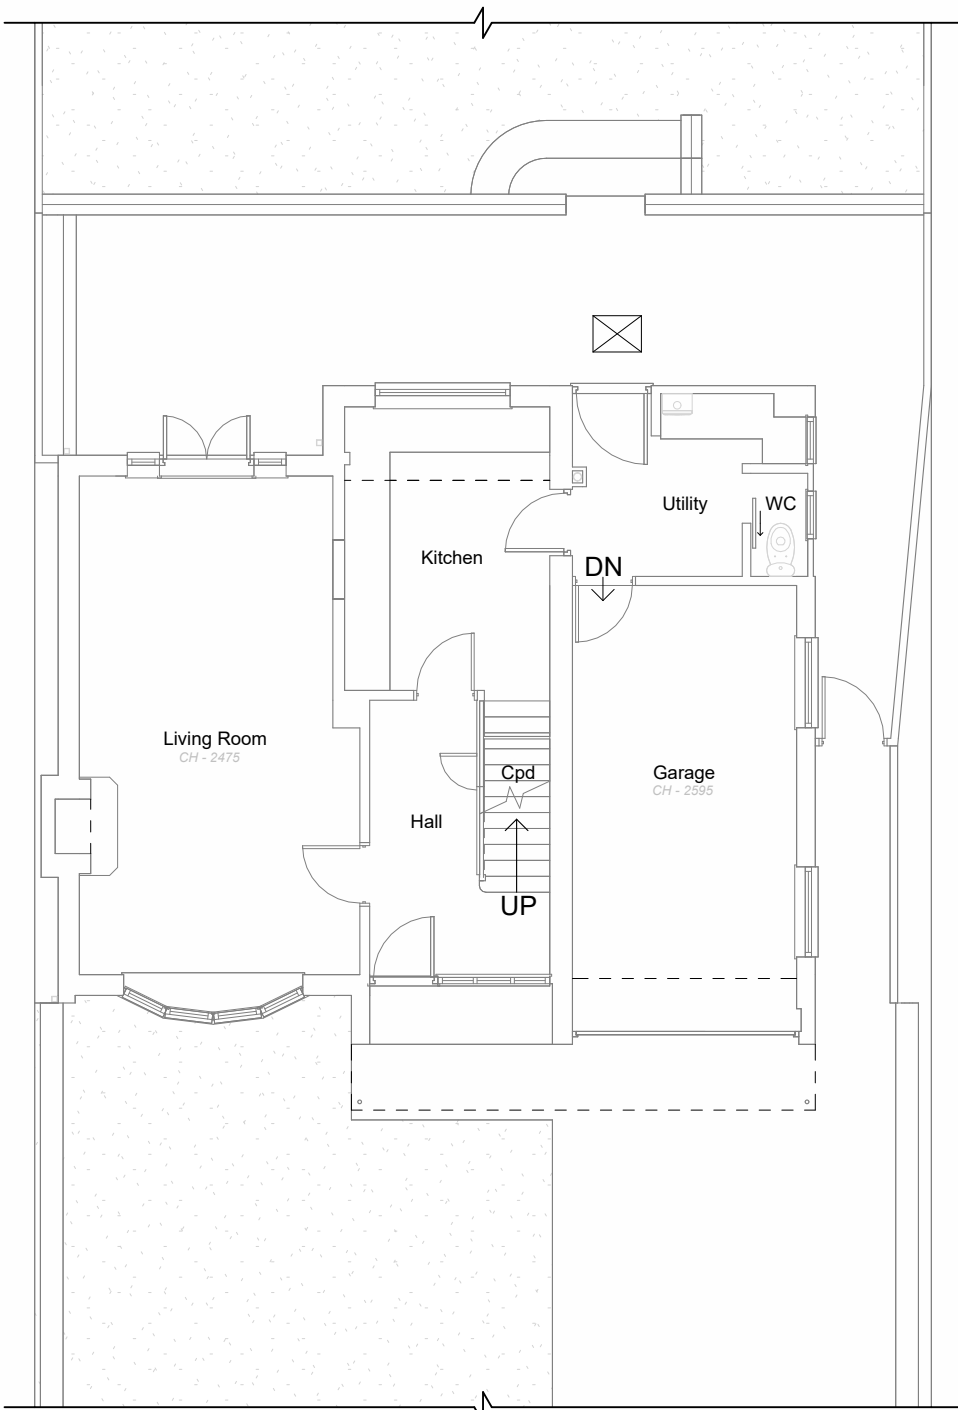

Ground Floor Plan

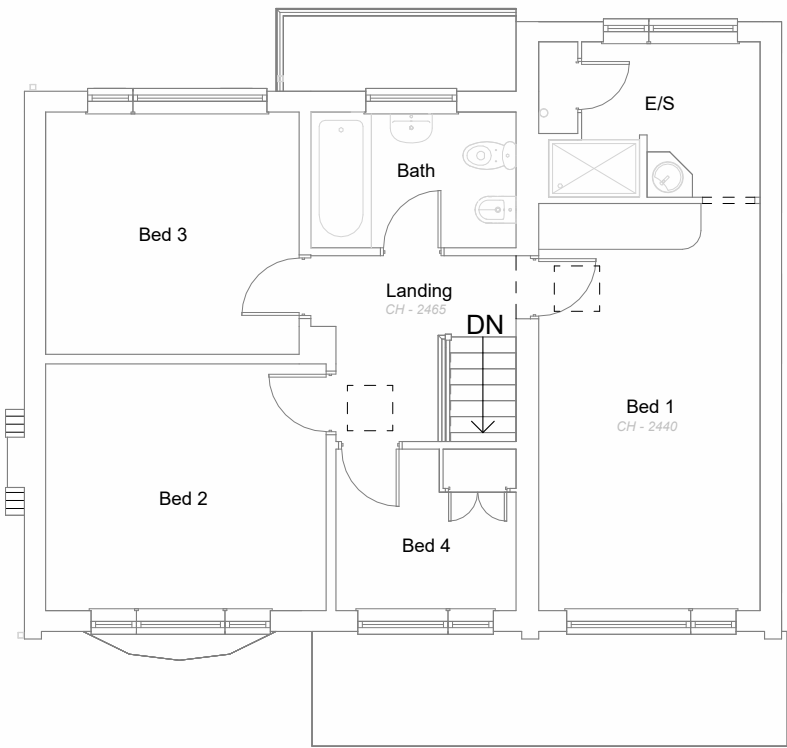

First Floor Plan

 

Client	Mr & Mrs Spencer		
Address	37 Sharpless Road, Burbage, LE10 2QG		
Drawing Title	Existing - Survey		
Scale	1:100	Date	10/2025
Drawing No.	000	Sheet A2	