

F

E

D

C

B


A

4


3

2

1

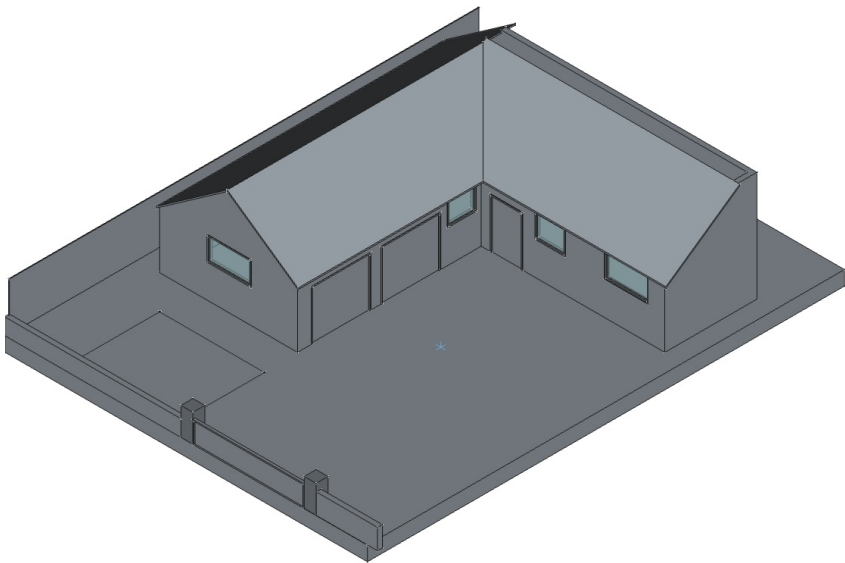

Before

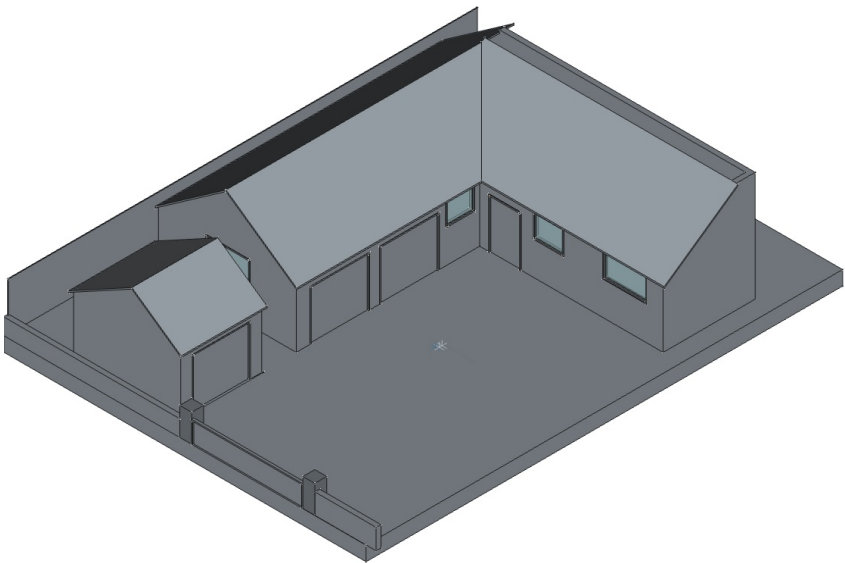

After

4

3

2

1

F

E

D

DESIGNED BY: H Al-Delfi		22 The Square, LE67 1DQ Garage Planning Application		G	—
DATE: 15/12/2025				F	—
SIZE A4				E	—
				D	—
SCALE	WEIGHT (kg)			C	—
		DRAWING NUMBER 1 Perspective	SHEET 1 / 4	B	—
All rights reserved				A	—

F

E

D

C

B

A

4

4

3


3

2


2

1

1

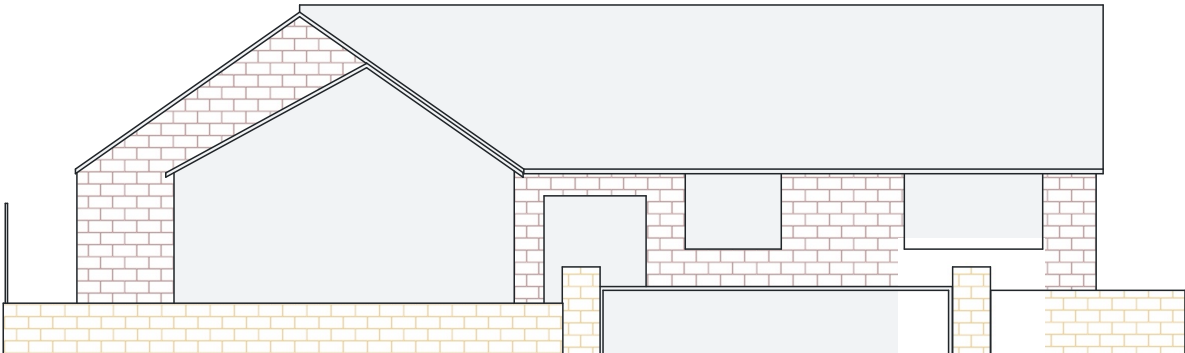


Front Elevation

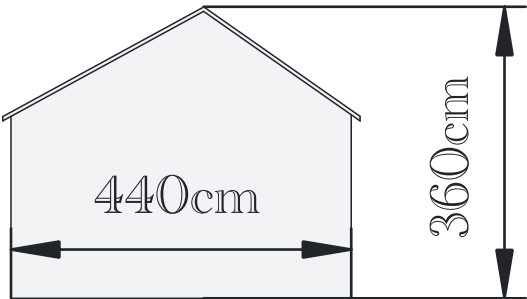

Garage Front Elevation

DESIGNED BY: H Al-Delfi		22 The Square, LE67 1DQ		G	—
DATE: 15/12/2025		Garage Planning Application		F	—
SIZE A4				E	—
				D	—
SCALE 1 : 100	WEIGHT (kg)	DRAWING NUMBER 2 Front Elevation		C	—
22 The Square		SHEET 2 / 4		B	—
				A	—

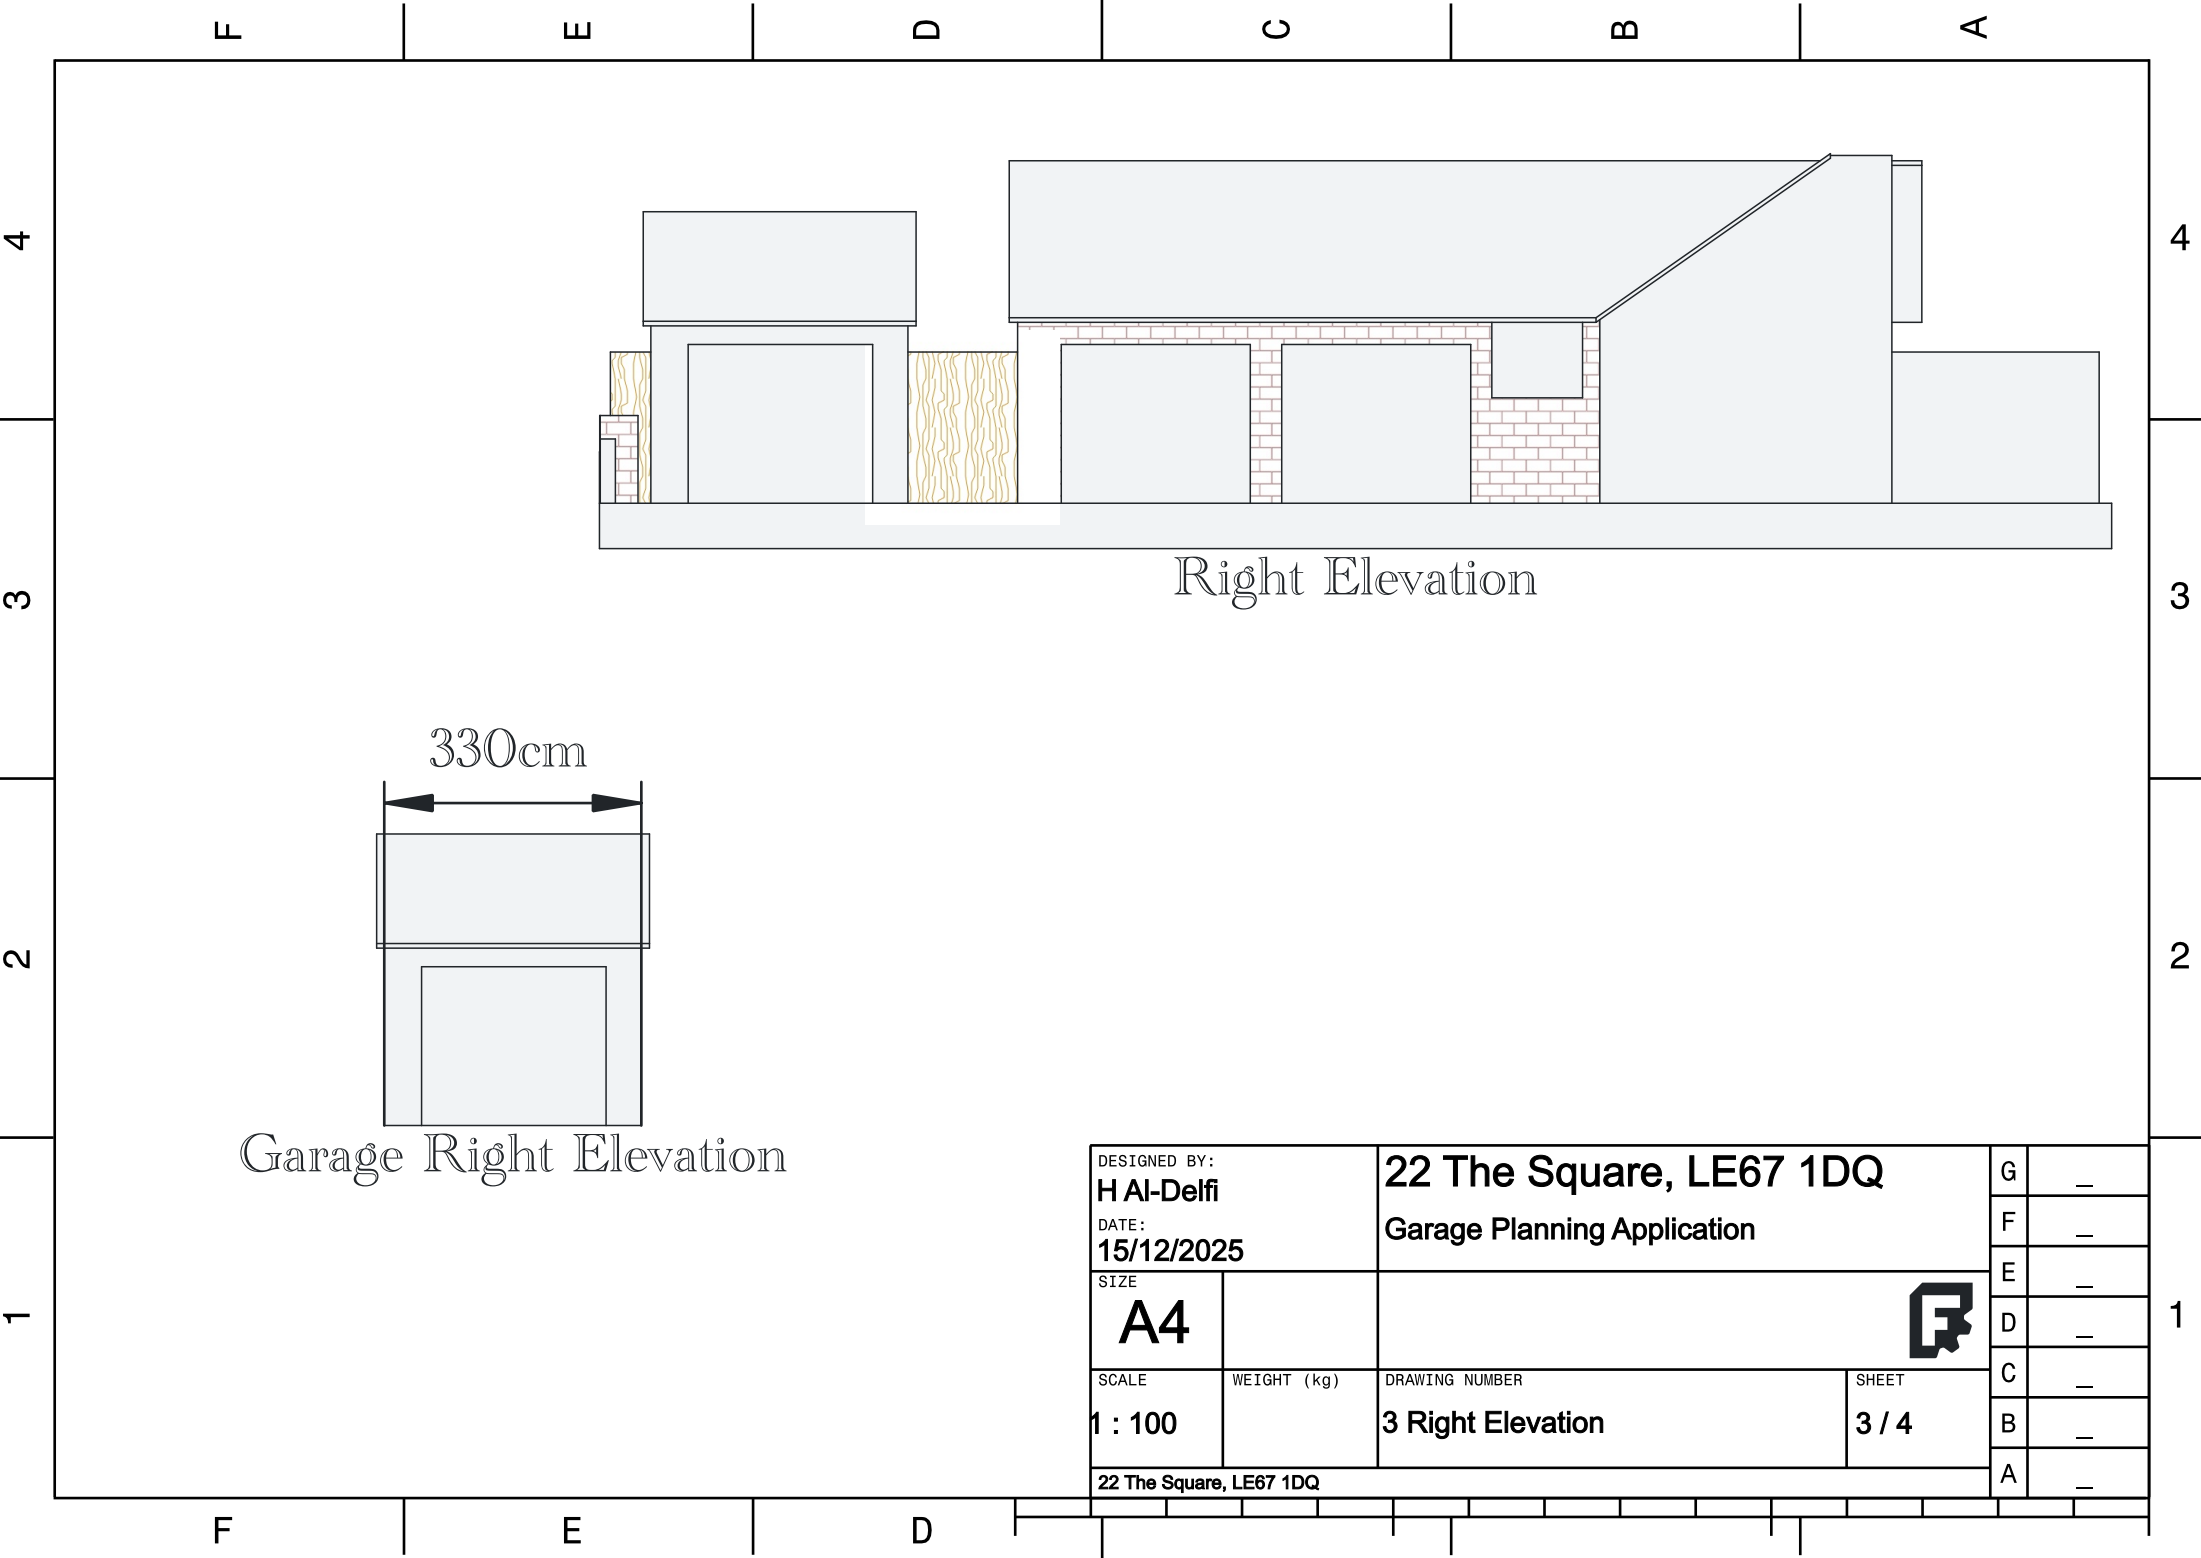

Garage Right Elevation

Right Elevation

DESIGNED BY: H Al-Delfi		22 The Square, LE67 1DQ Garage Planning Application		G	—
DATE: 15/12/2025				F	—
SIZE A4				E	—
				D	—
SCALE 1 : 100	WEIGHT (kg)	DRAWING NUMBER 3 Right Elevation	SHEET 3 / 4	C	—
				B	—
22 The Square, LE67 1DQ				A	—

