


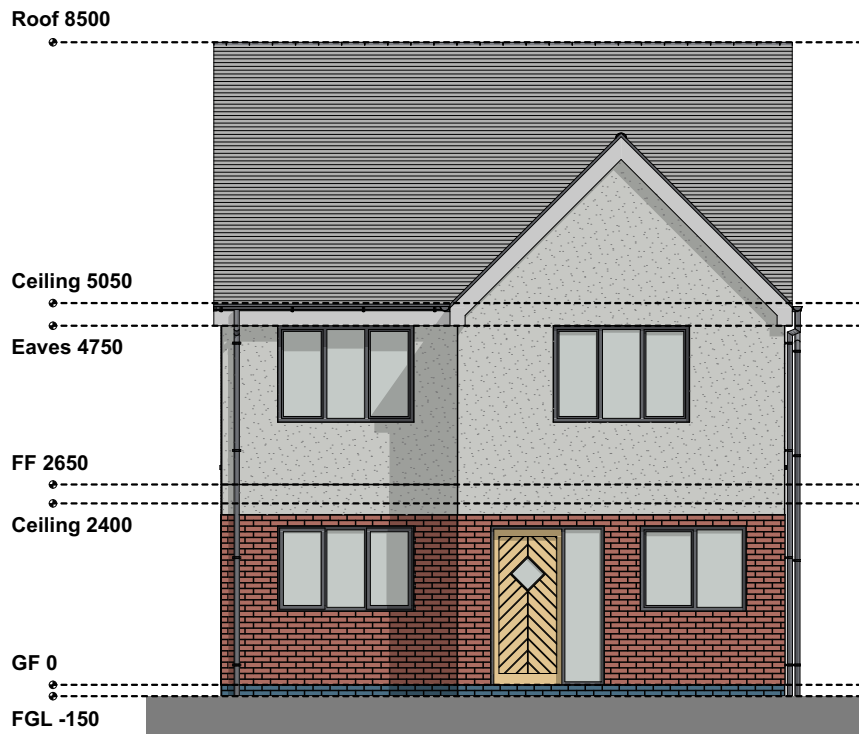


Front Elevation




Side Elevation




Rear Elevation

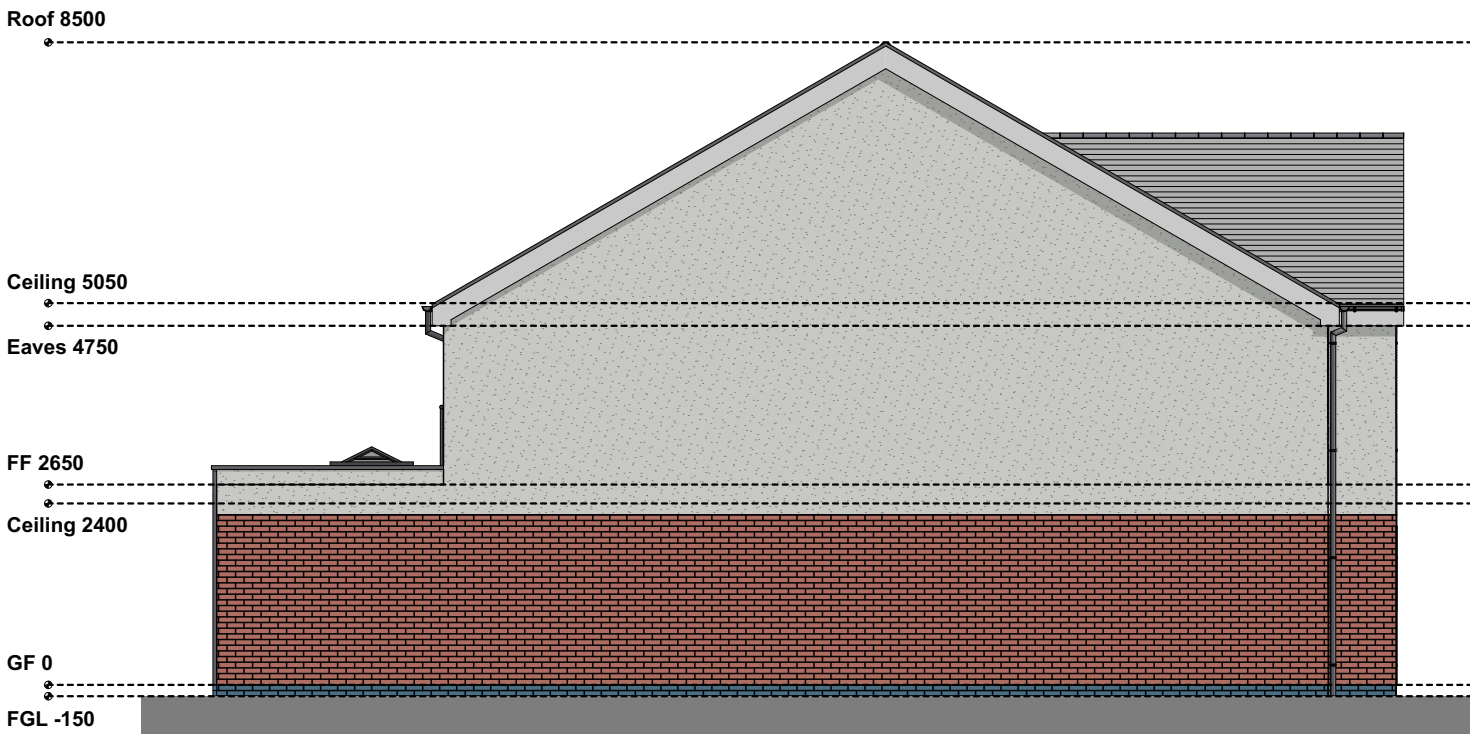


Side Elevation

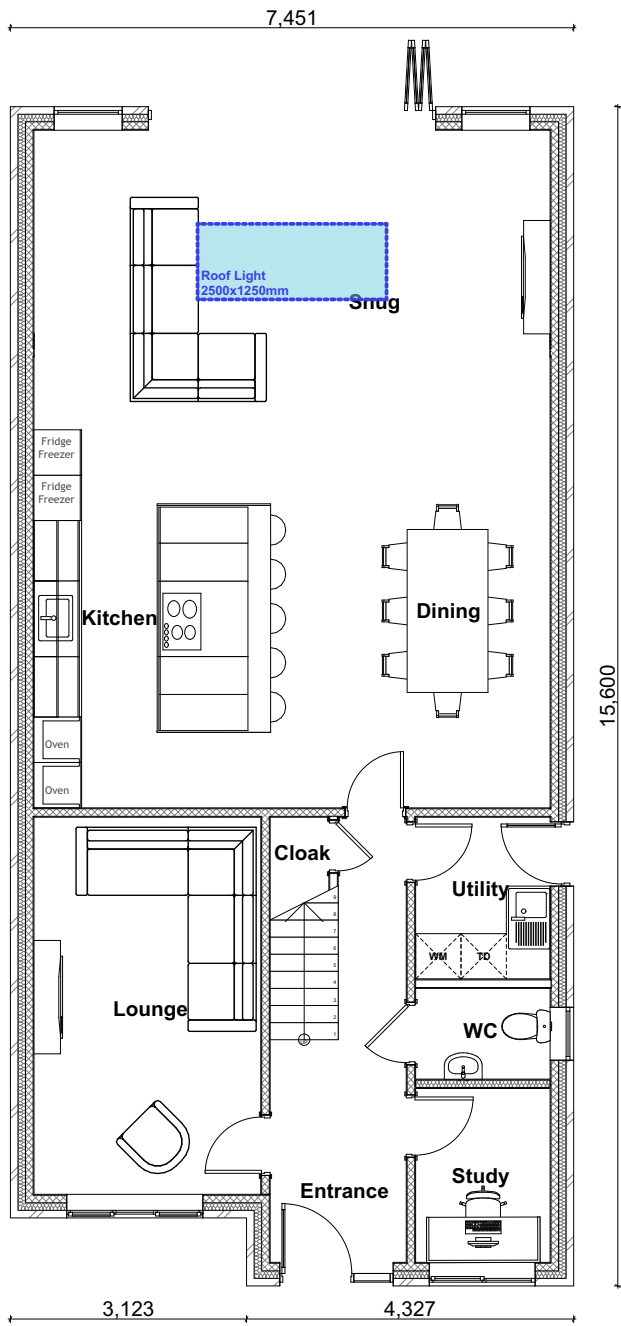

Ground Floor

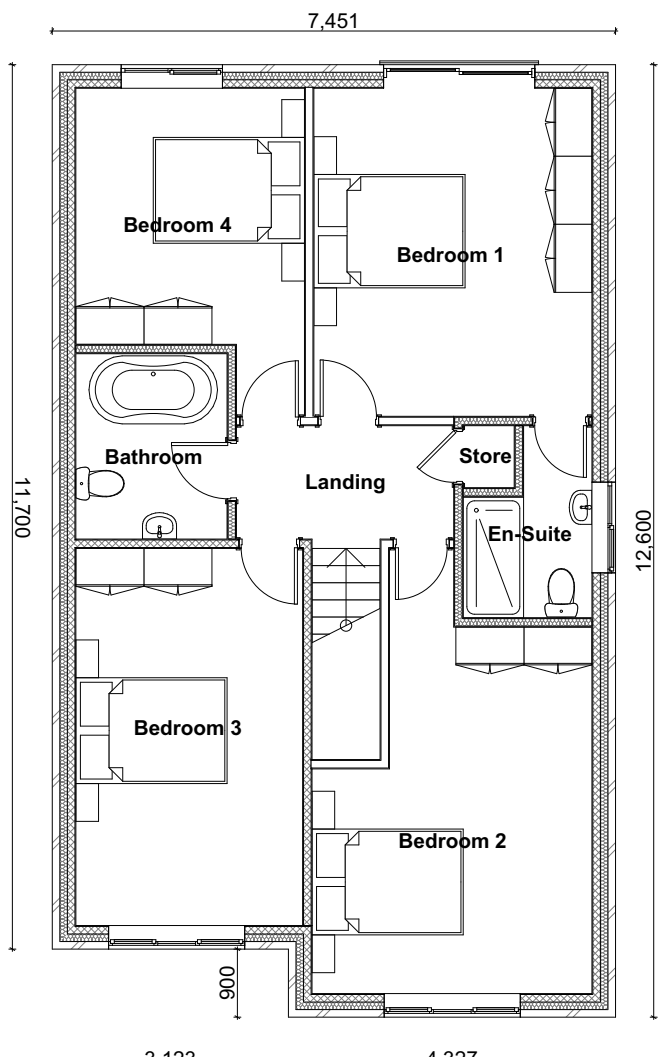

First Floor

 

Scale Bar 1:100



Indicative 3D Visual (nts)



Indicative 3D Visual (nts)



Indicative 3D Visual (nts)

Please Note:

- This drawing may be printed and scaled FOR PLANNING PURPOSES.
- All dimensions to be CHECKED ON SITE and any DISCREPANCY reported to Design Three Sixty.
- The site boundary shown is the best assumed from available data & does NOT represent legal ownership.
- All dimensions in mm unless otherwise stated.

Revisions.

DESIGN THREE SIXTY

E: info@designthreesixty.co.uk
T: +44 (0) 7904 224864
W: www.designthreesixty.co.uk

Project:
New Build Scheme

Land at
12 Park Road,
Ratby,
Leicester,
LE6 0JJ

Client:
Mr Kane O'Donnell

Drawing Title:
Floor Plans and Elevations

Drawing by: IG / KF
Checked by: IG / KF

Date: 15-04-2024
Scale: 1:100 @A2

Drawing Number: 137-003
Revision: 0/A/B/C/D/E/F/G/H/I/J/K