


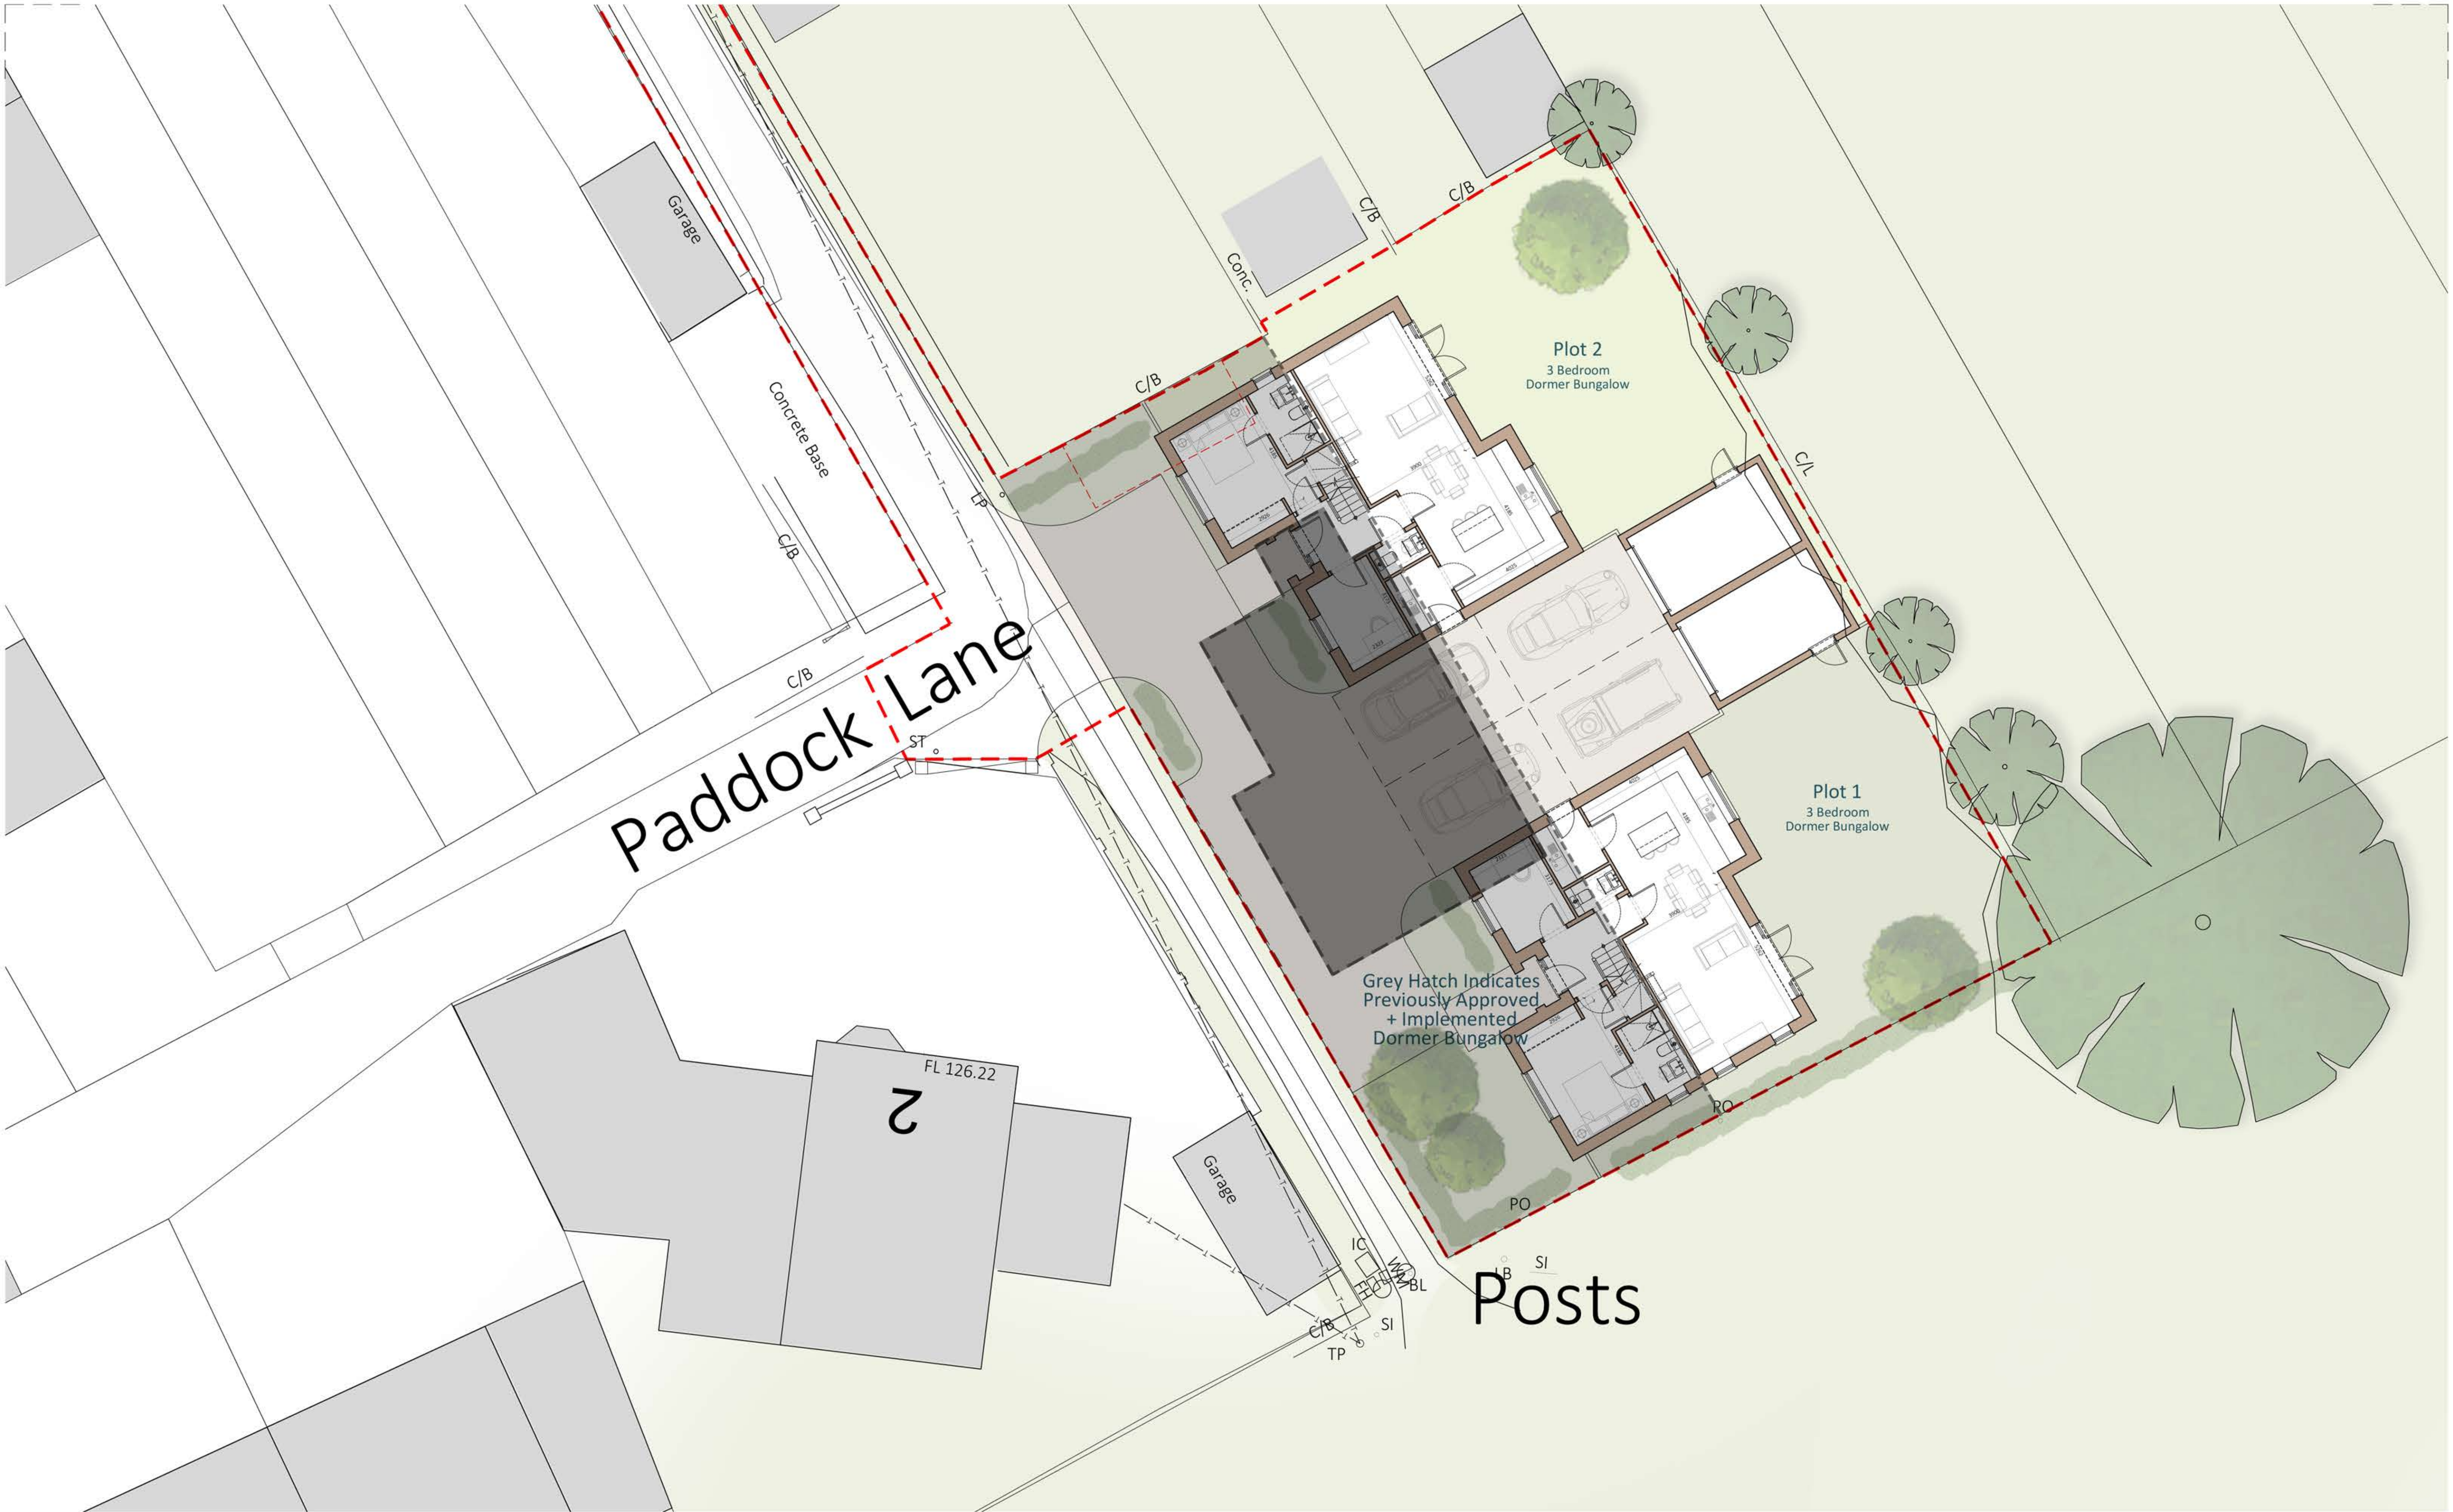

Paddock Lane

Plot 2
3 Bedroom
Dormer Bungalow

Plot 1
3 Bedroom
Dormer Bungalow

Grey Hatch Indicates
Previously Approved
+ Implemented
Dormer Bungalow

Posts



01 5 10 20 40

Disclaimer

© This drawing is the copyright of Lawrence & Finley Architects Ltd. and may not be reproduced or used except by written permission.
Figured dimensions to have precedence over scaling.
Please read this drawing in conjunction with the specification.
Check all site dimensions prior to any construction.
Refer any discrepancies found to the Architects.

Revisions

Contact + Location

T 07974 834305
E kristian@lfarchitects.co.uk

Lawrence & Finley Architects Ltd.
27 Templar Road,
Ashby-De-La-Zouch,
Leicestershire, LE65 2AD

Details

Job Title	Land Adj 2 Paddock Lane, Burbage
Job Type	New Residential Development
Drawing Title	Proposed Site Floor Plan + Implemented Dormer Bungalow
Job Number	265
Drawing Number	PL-14
Scale	1:200 A1
Status	PLANNING

