



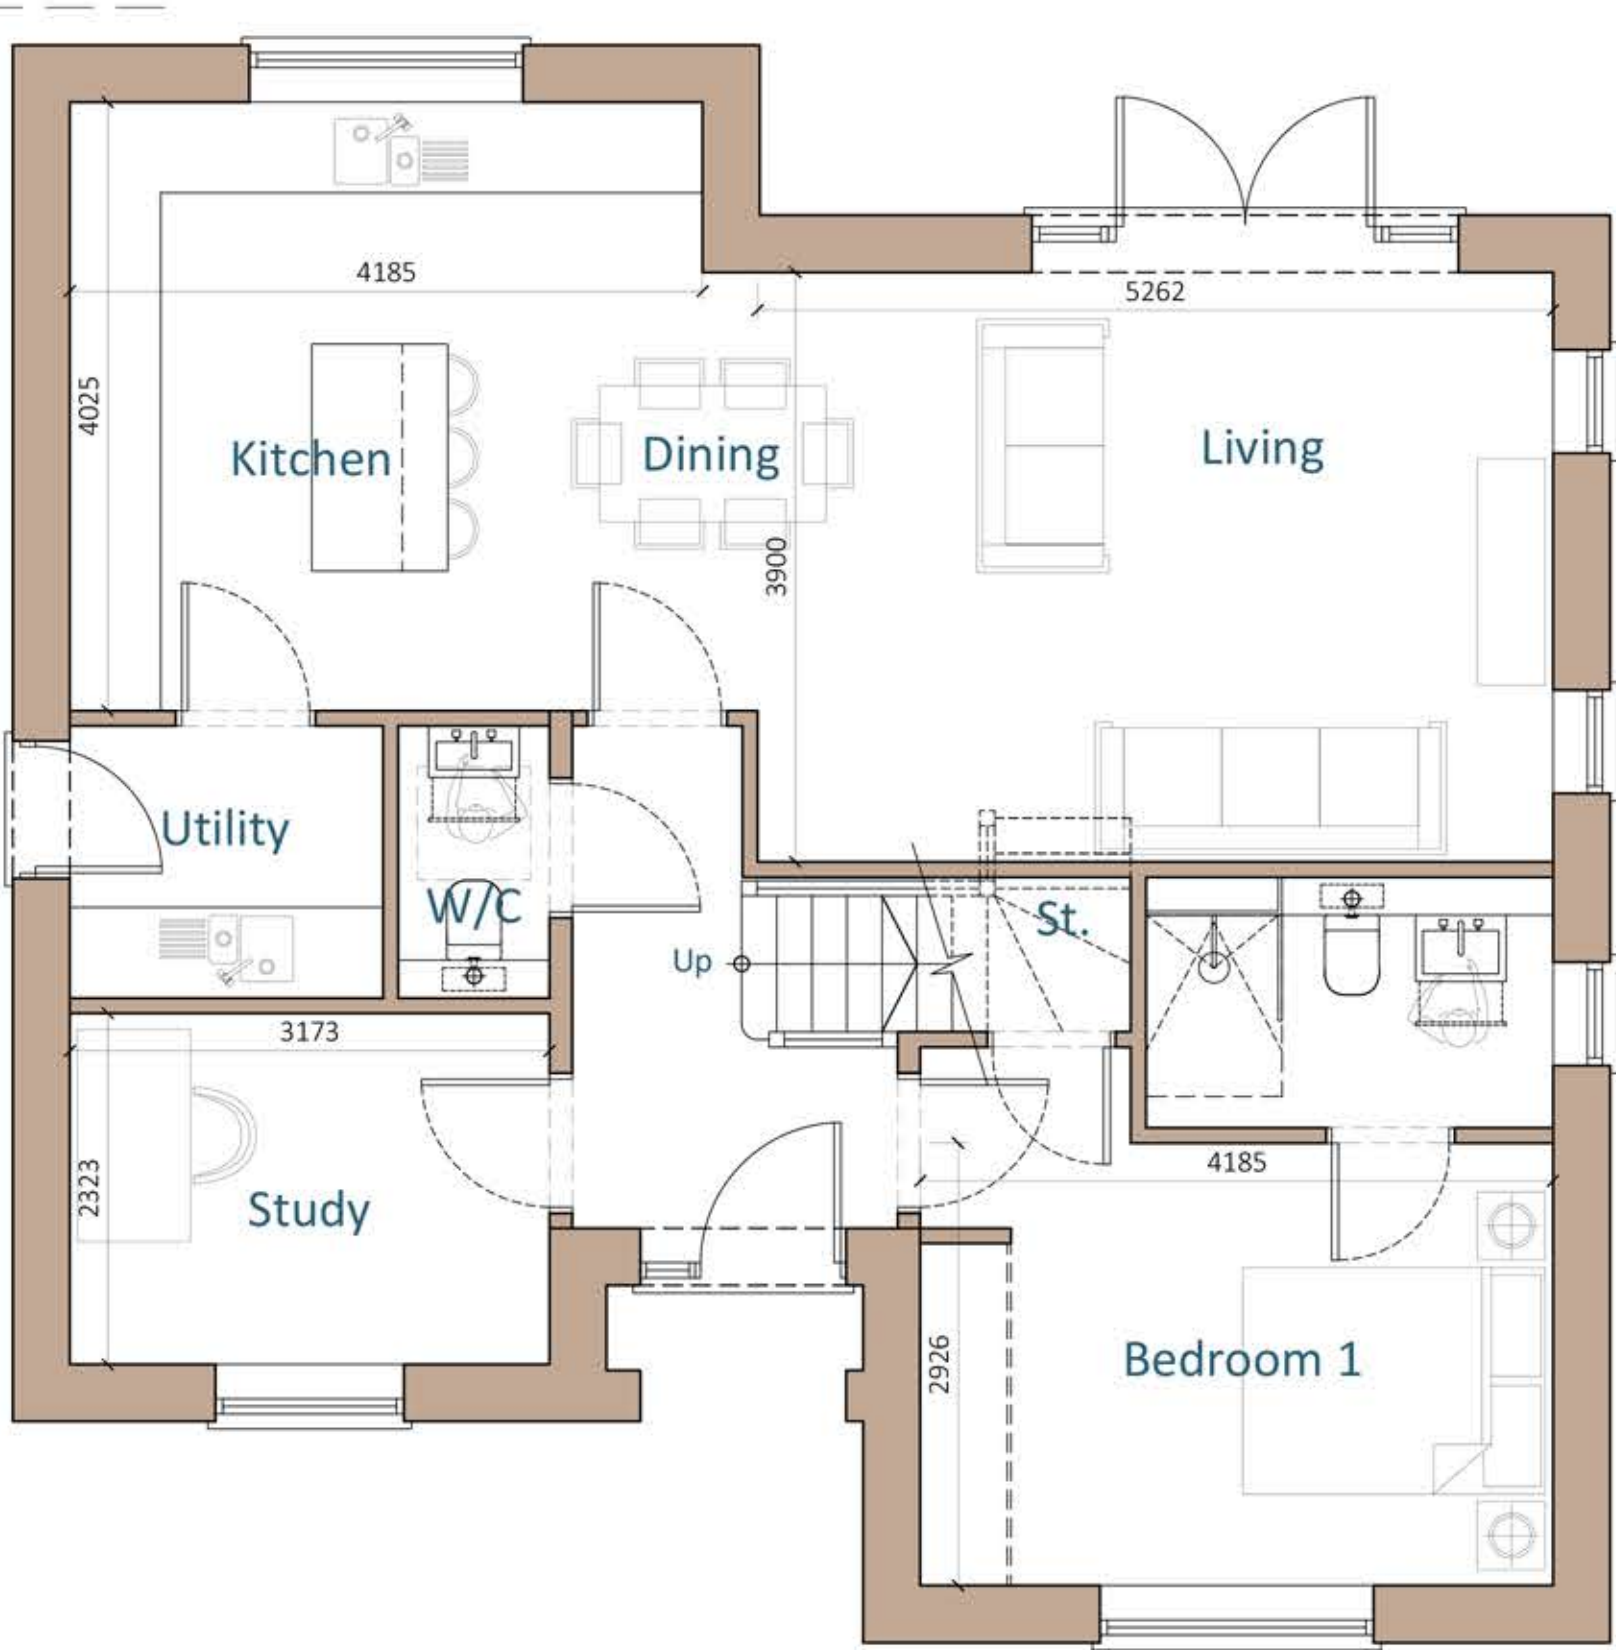

Proposed Ground Floor Plan
Scale 1:50

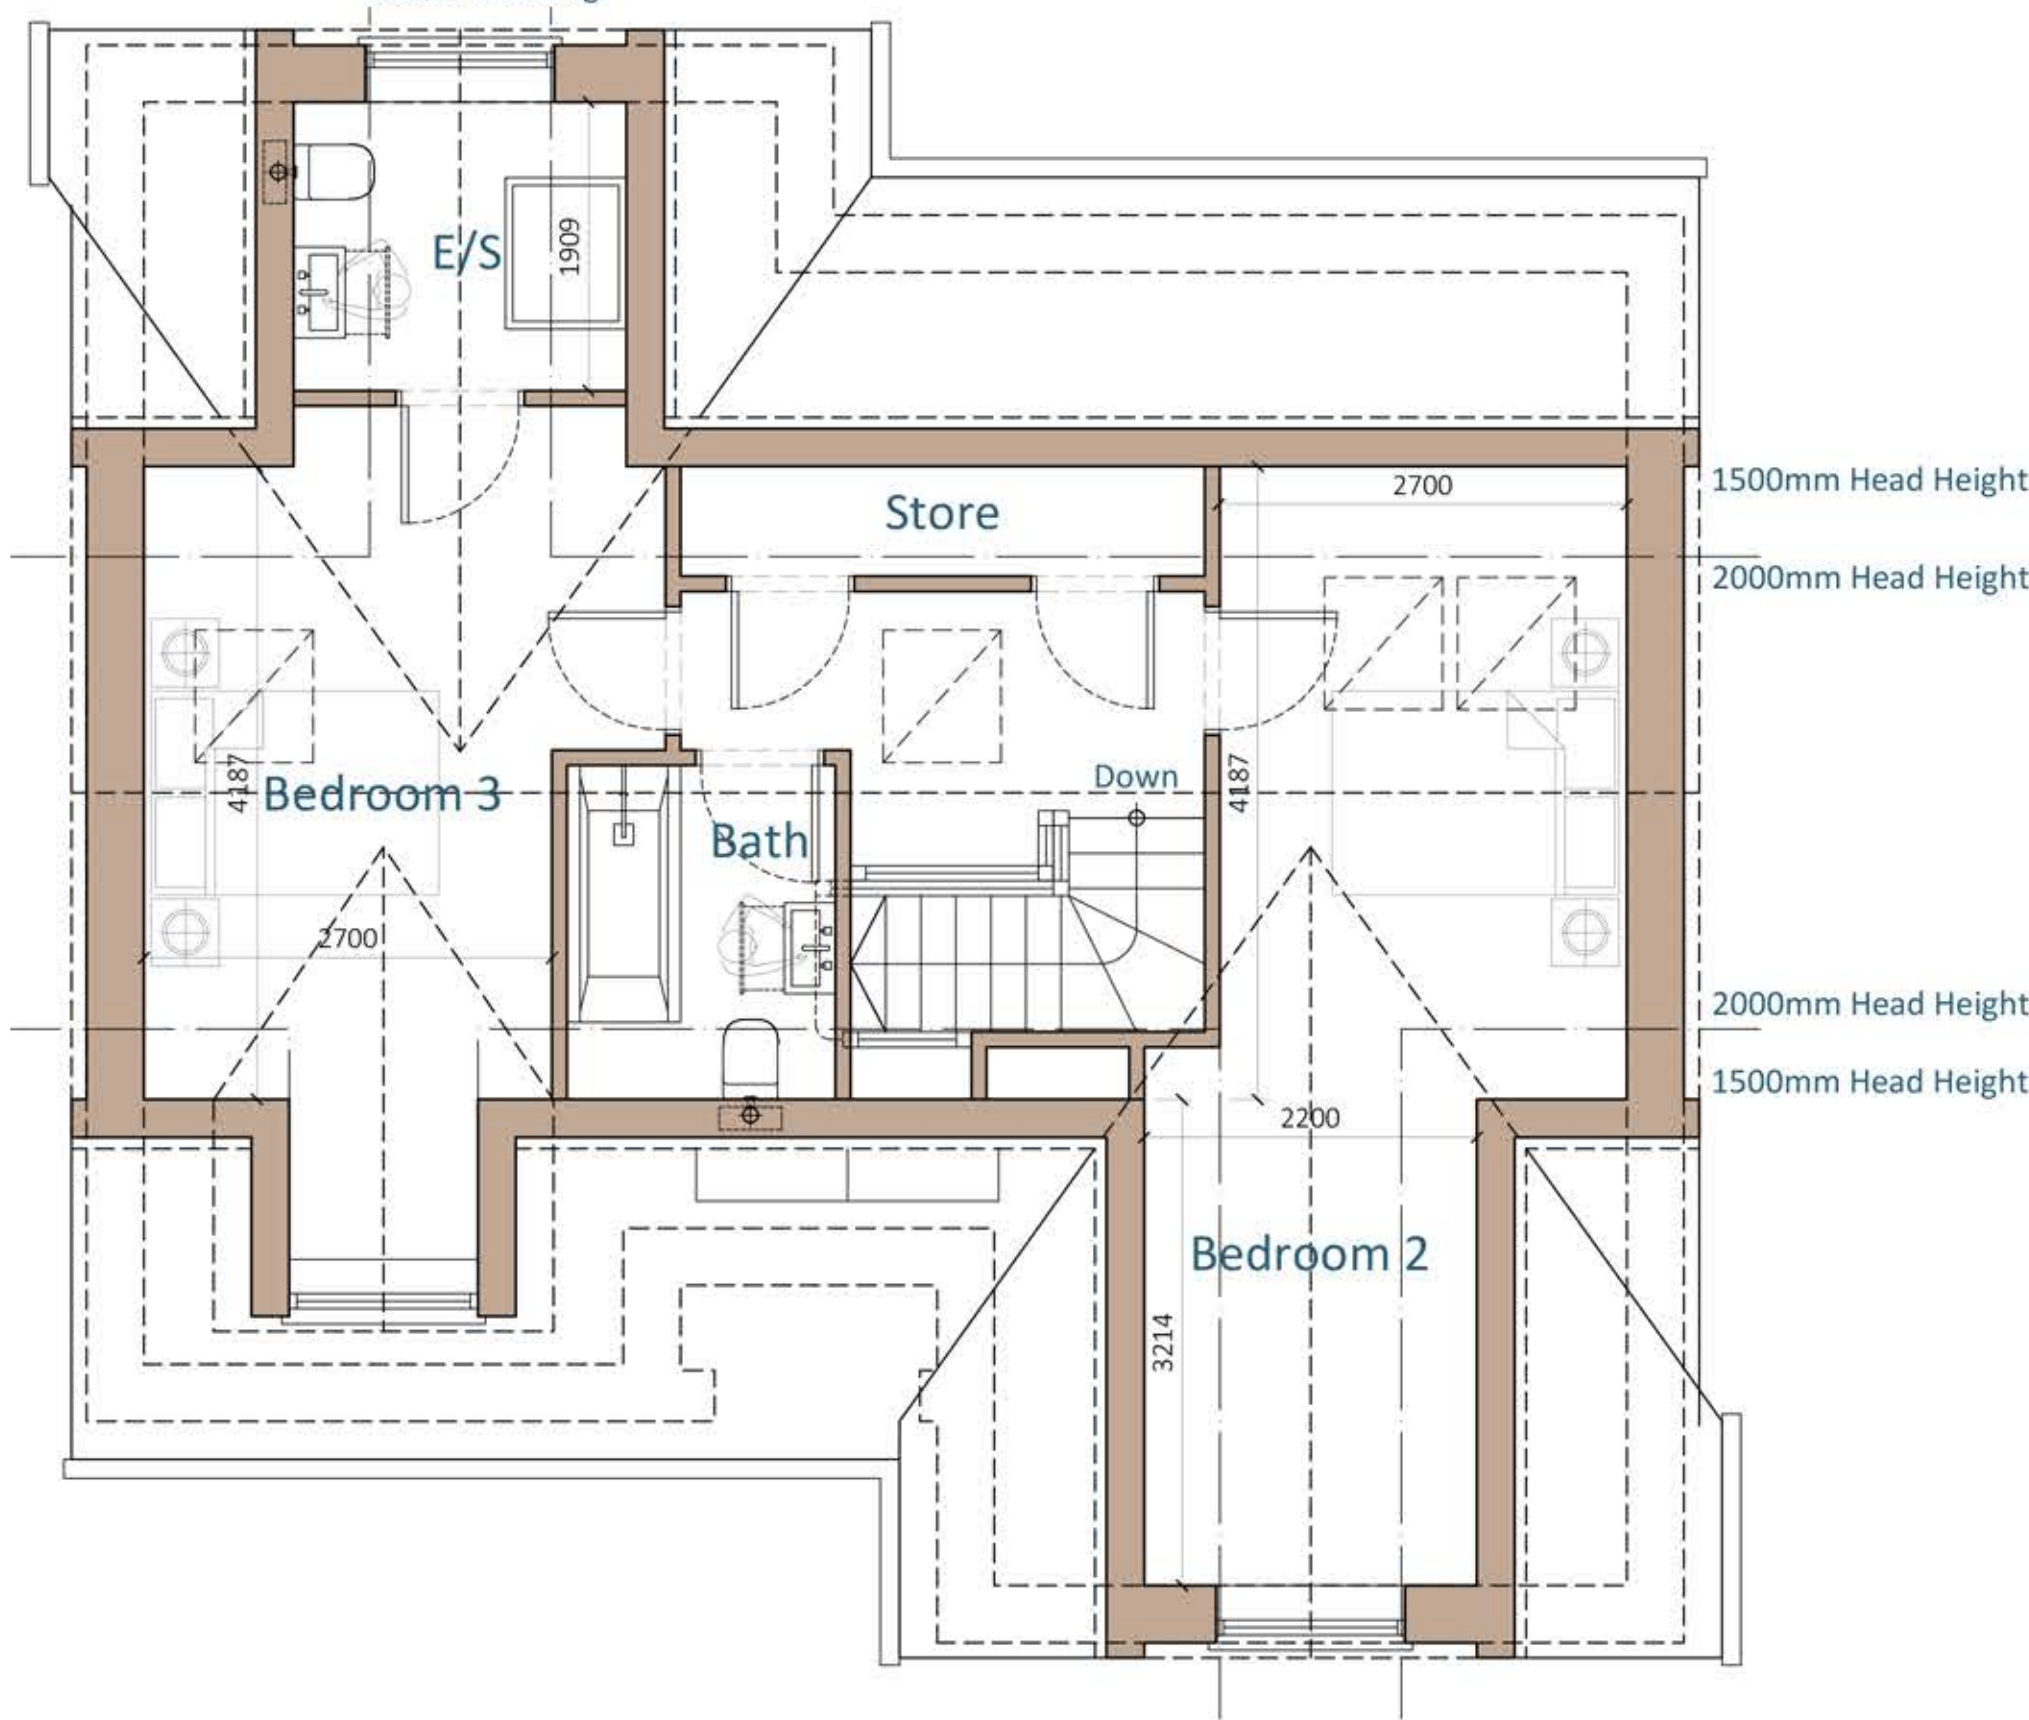

Proposed First Floor Plan
Scale 1:50

Notes

GIA = 133sq/m [1431sq/ft]
3 Bedroom Detached
Dormer Bungalow



Proposed Rear Elevation
Scale 1:50



Proposed Front Elevation
Scale 1:50



Proposed Side Elevation
Scale 1:50



Proposed Side Elevation
Scale 1:50



0 1 5 10 20

Disclaimer

© This drawing is the copyright of Lawrence & Finley Architects Ltd. and may not be reproduced or used except by written permission.
Figured dimensions to have precedence over scaling.
Please read this drawing in conjunction with the specification.
Check all site dimensions prior to any construction.
Refer any discrepancies found to the Architects.

Revisions

Contact + Location

T 07974 834305
E kristian@lfarchitects.co.uk

Lawrence & Finley Architects Ltd.
27 Templar Road,
Ashby-De-La-Zouch,
Leicestershire, LE65 2AD

Details

Job Title
Job Type
Drawing Title

Job Number
Drawing Number
Scale
Status

Land Adj 2 Paddock Lane, Burbage
New Residential Development
Plot 1 Plans + Elevations

265
PL-20
1:50 A1
PLANNING



LAWRENCE | FINLEY
ARCHITECTS