



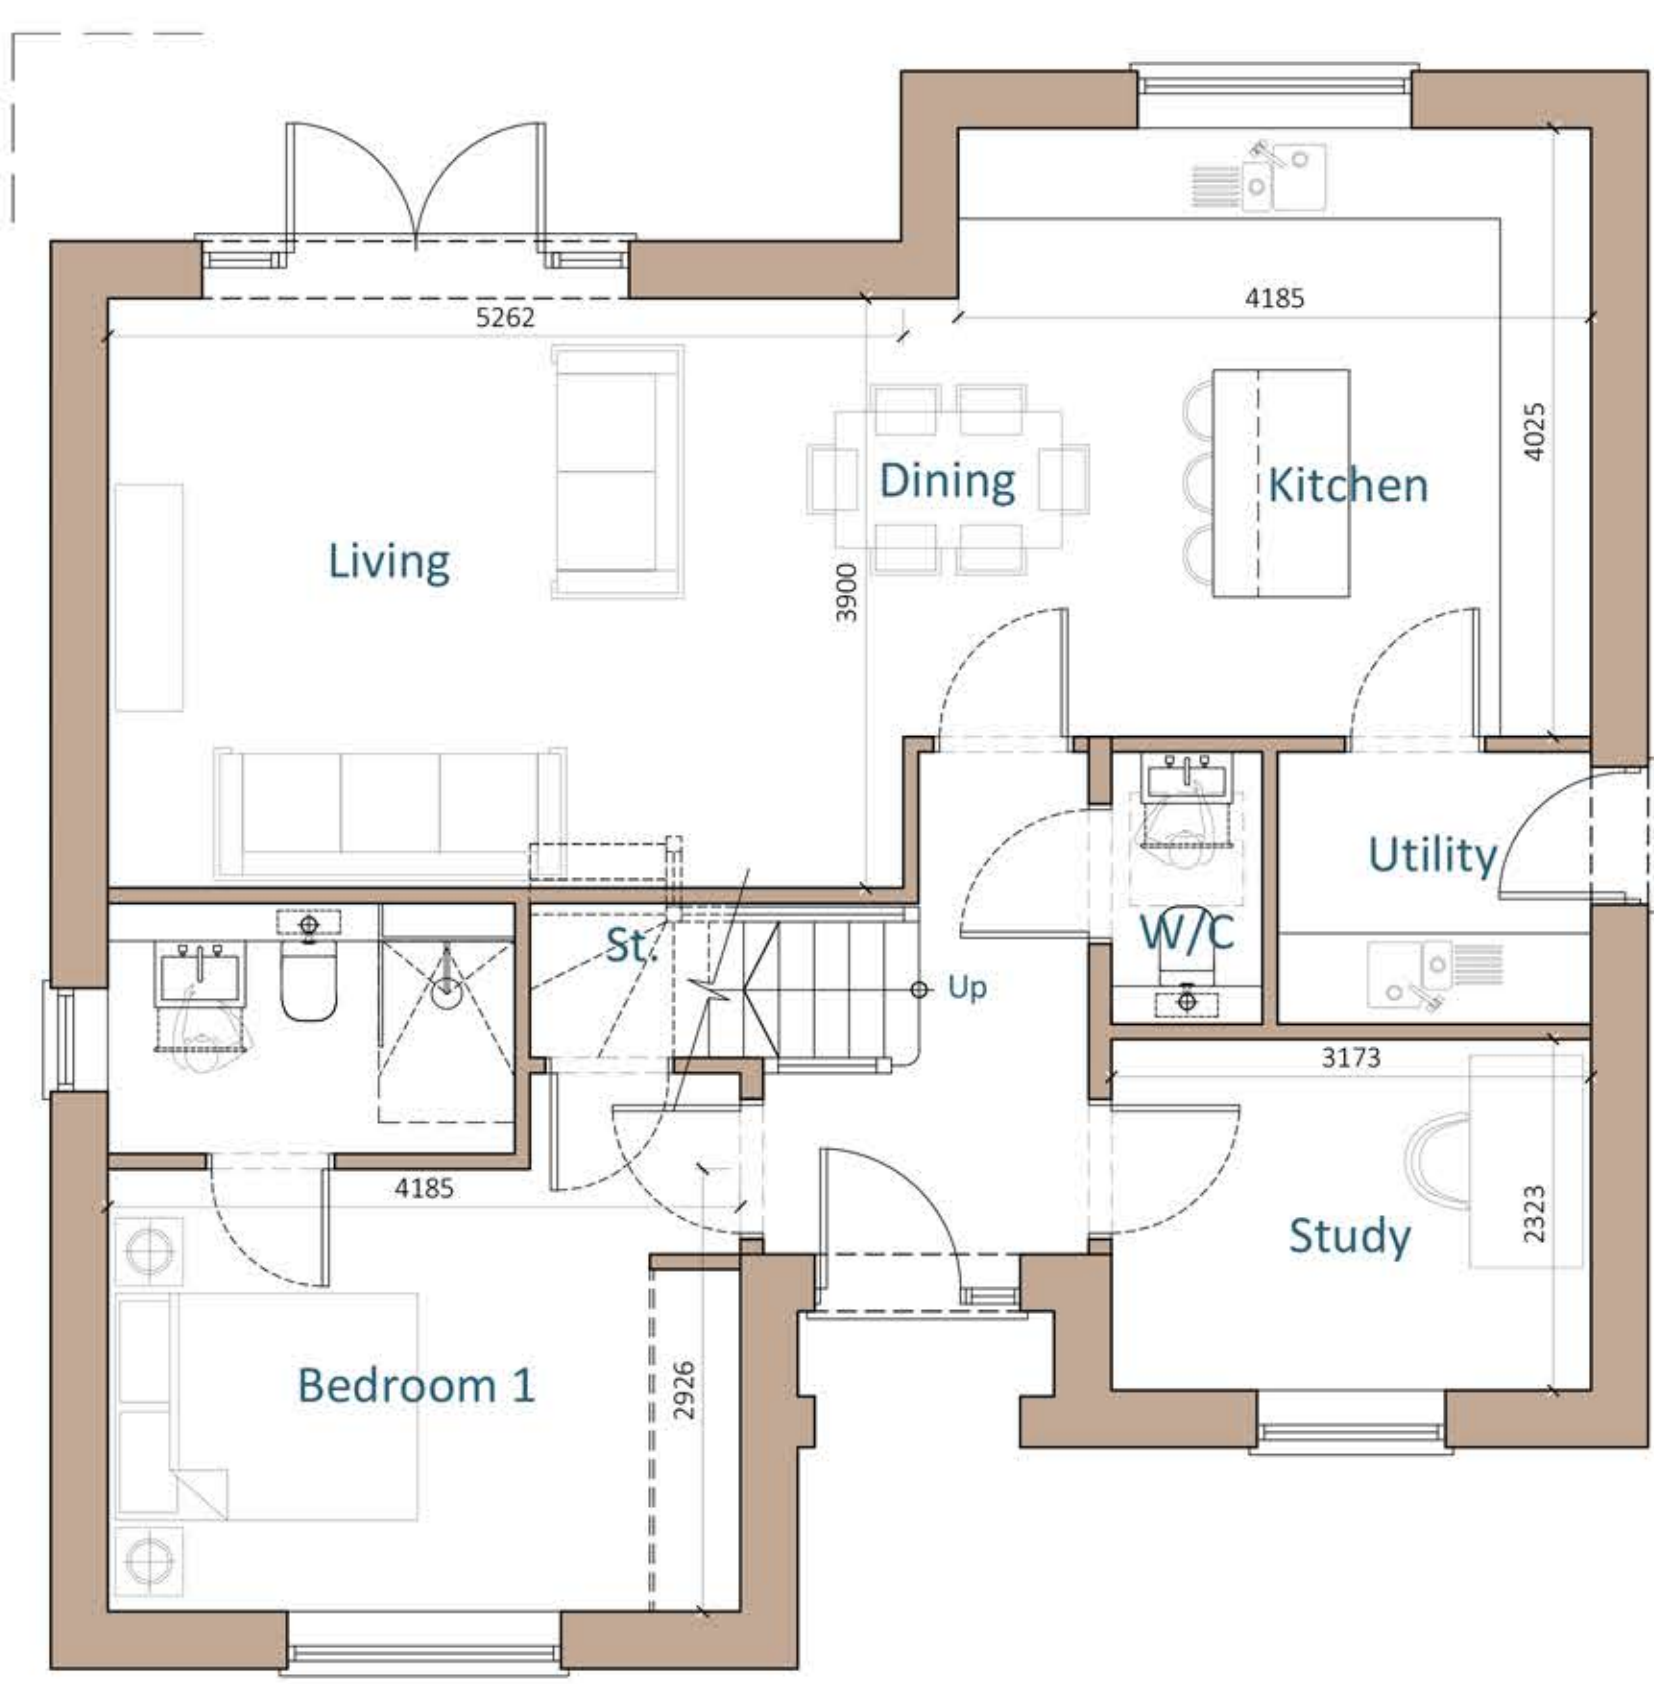

Proposed Ground Floor Plan
Scale 1:50

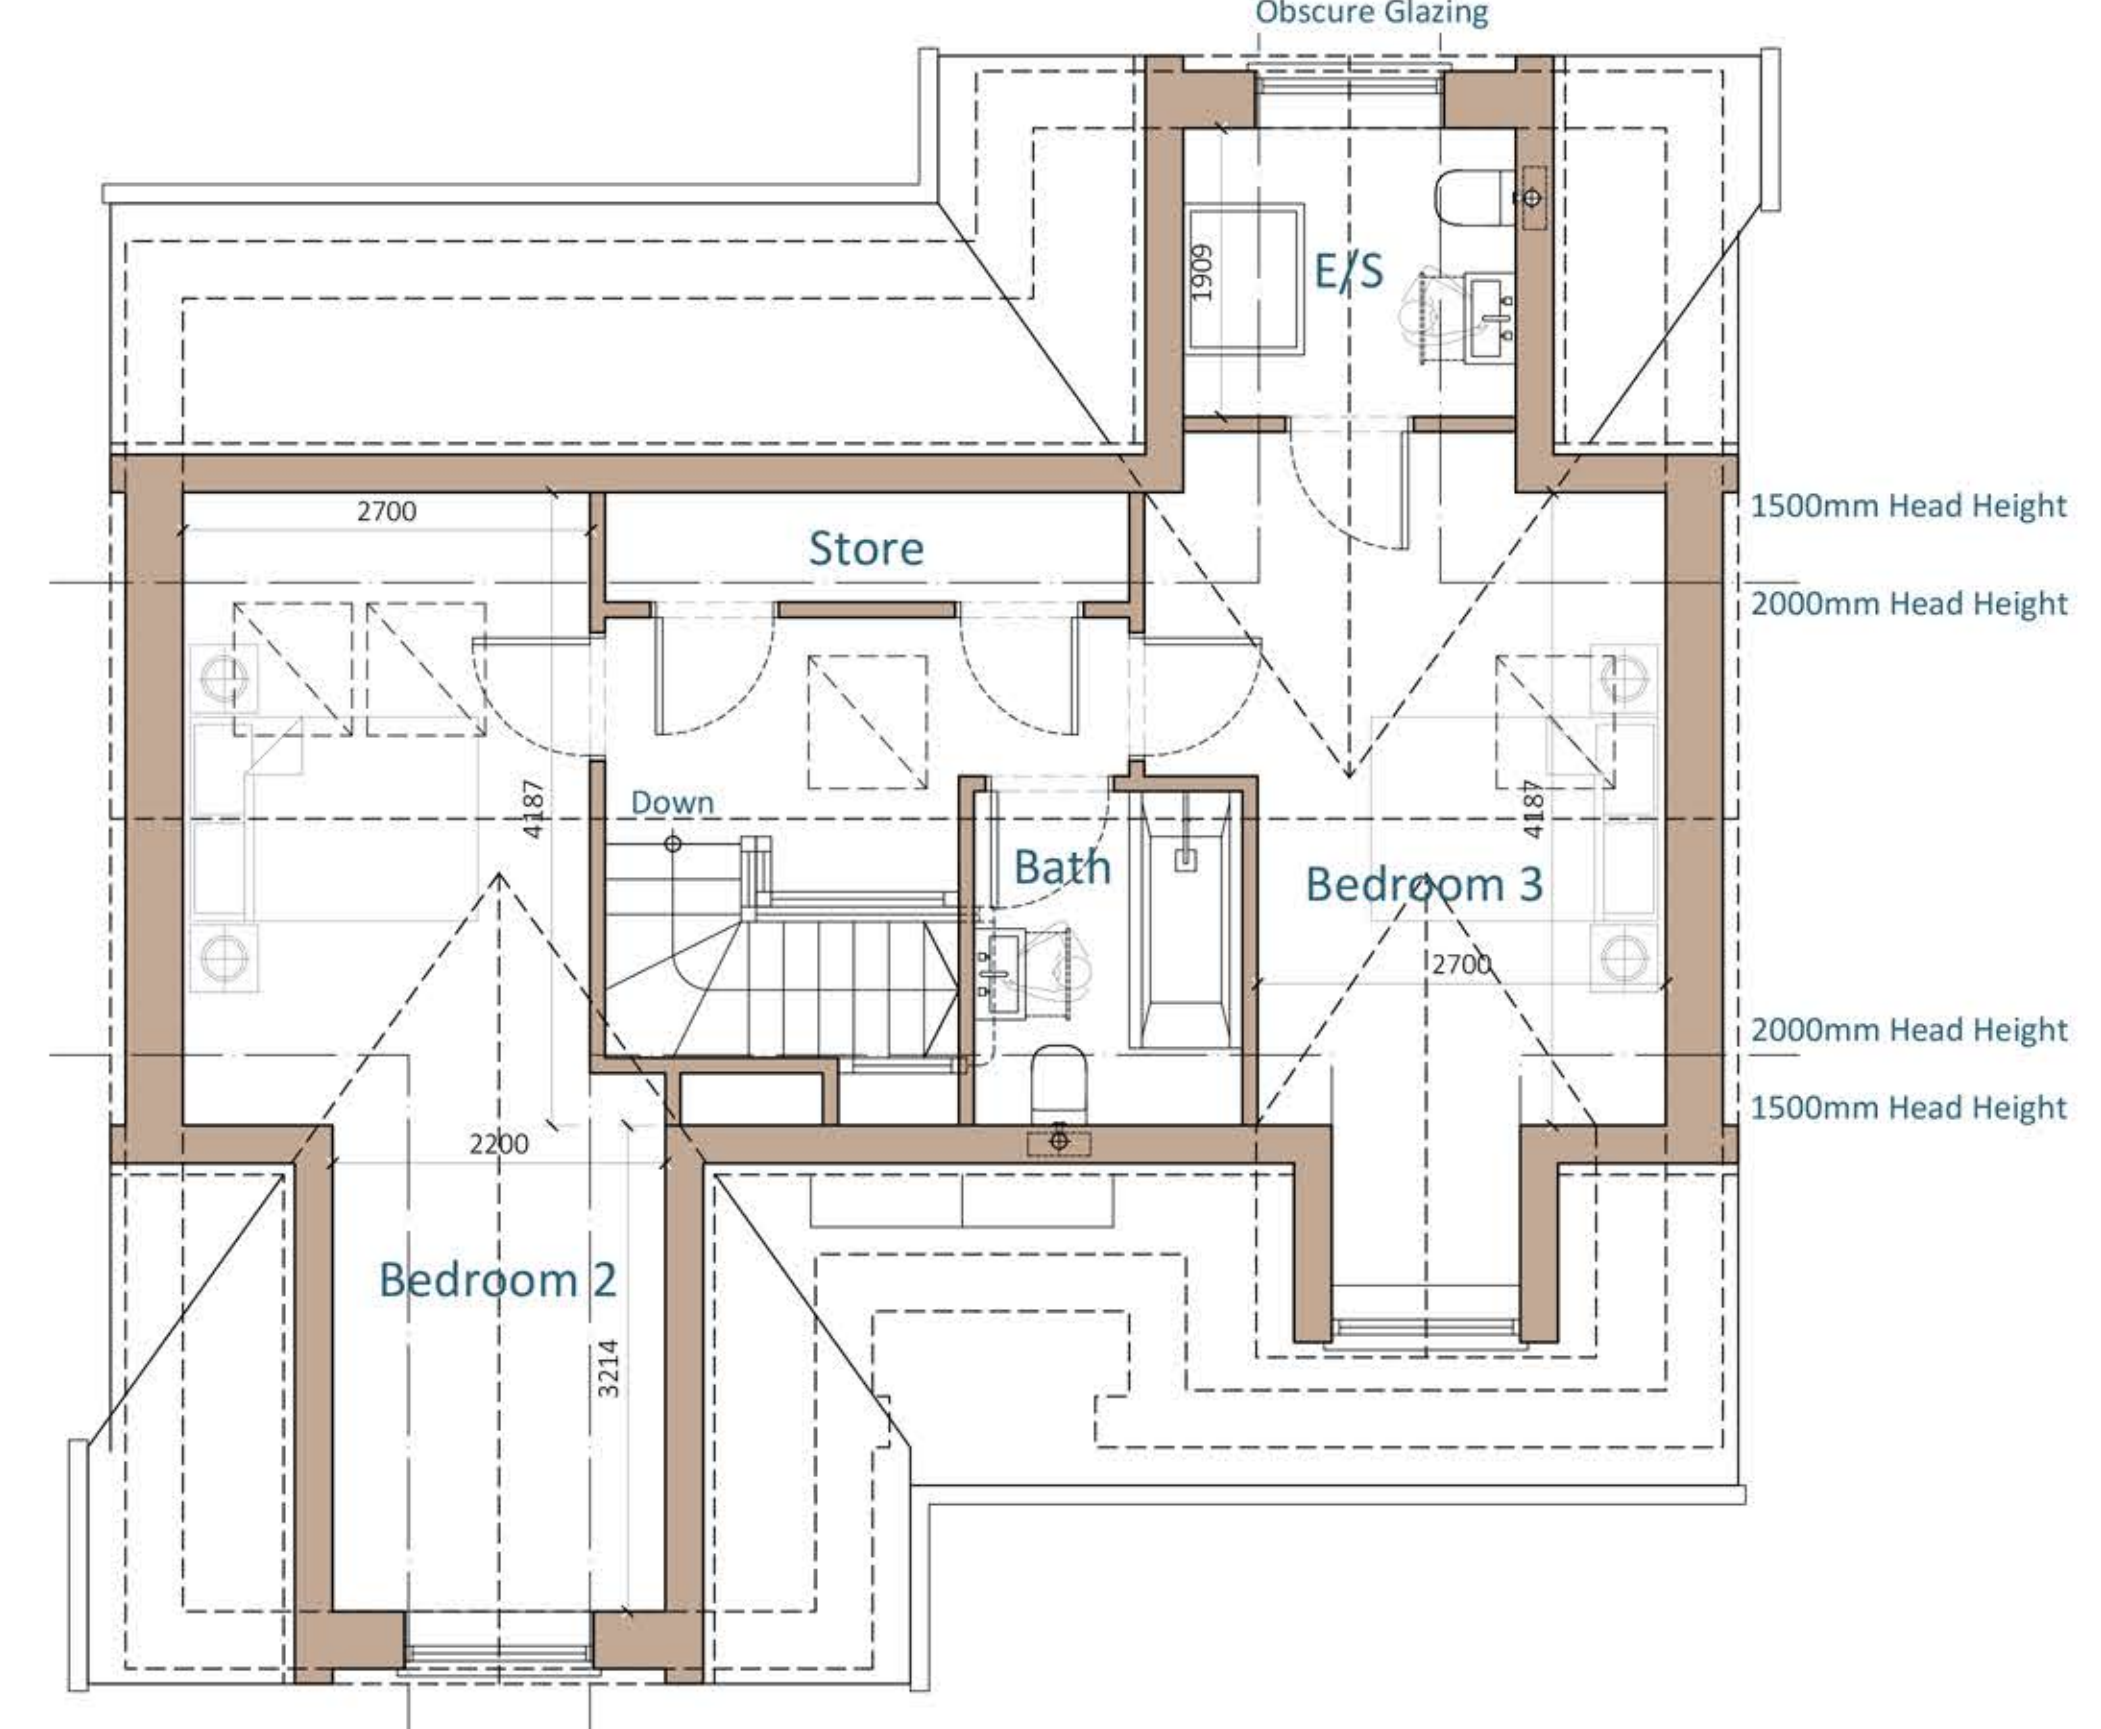

Proposed First Floor Plan
Scale 1:50

Notes
GIA = 133sq/m [1431sq/ft]
3 Bedroom Detached
Dormer Bungalow



Proposed Rear Elevation
Scale 1:50




Proposed Front Elevation
Scale 1:50



Proposed Side Elevation
Scale 1:50



Proposed Side Elevation
Scale 1:50

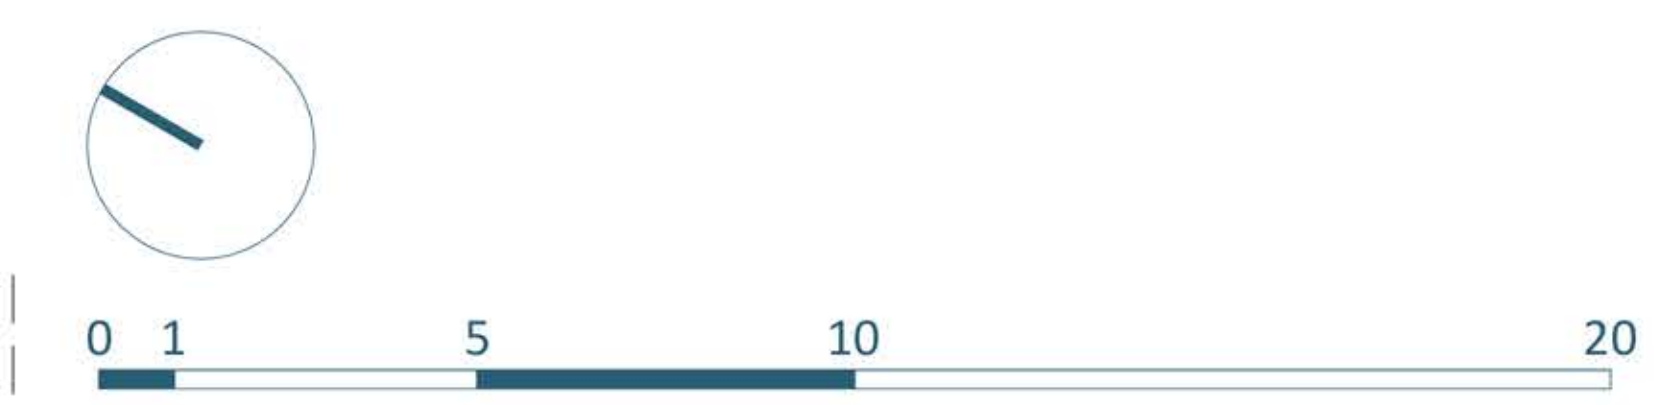

Disclaimer
© This drawing is the copyright of Lawrence & Finley Architects Ltd. and may not be reproduced or used except by written permission.
Figured dimensions to have precedence over scaling.
Please read this drawing in conjunction with the specification.
Check all site dimensions prior to any construction.
Refer any discrepancies found to the Architects.

Revisions

Contact + Location
T 07974 834305
E kristian@lfarchitects.co.uk

Lawrence & Finley Architects Ltd.
27 Templar Road,
Ashby-De-La-Zouch,
Leicestershire, LE65 2AD

Details	
Job Title Job Type Drawing Title	Land Adj 2 Paddock Lane, Burbage New Residential Development Plot 2 Plans + Elevations
Job Number Drawing Number Scale Status	265 PL-21 1:50 A1 PLANNING

