



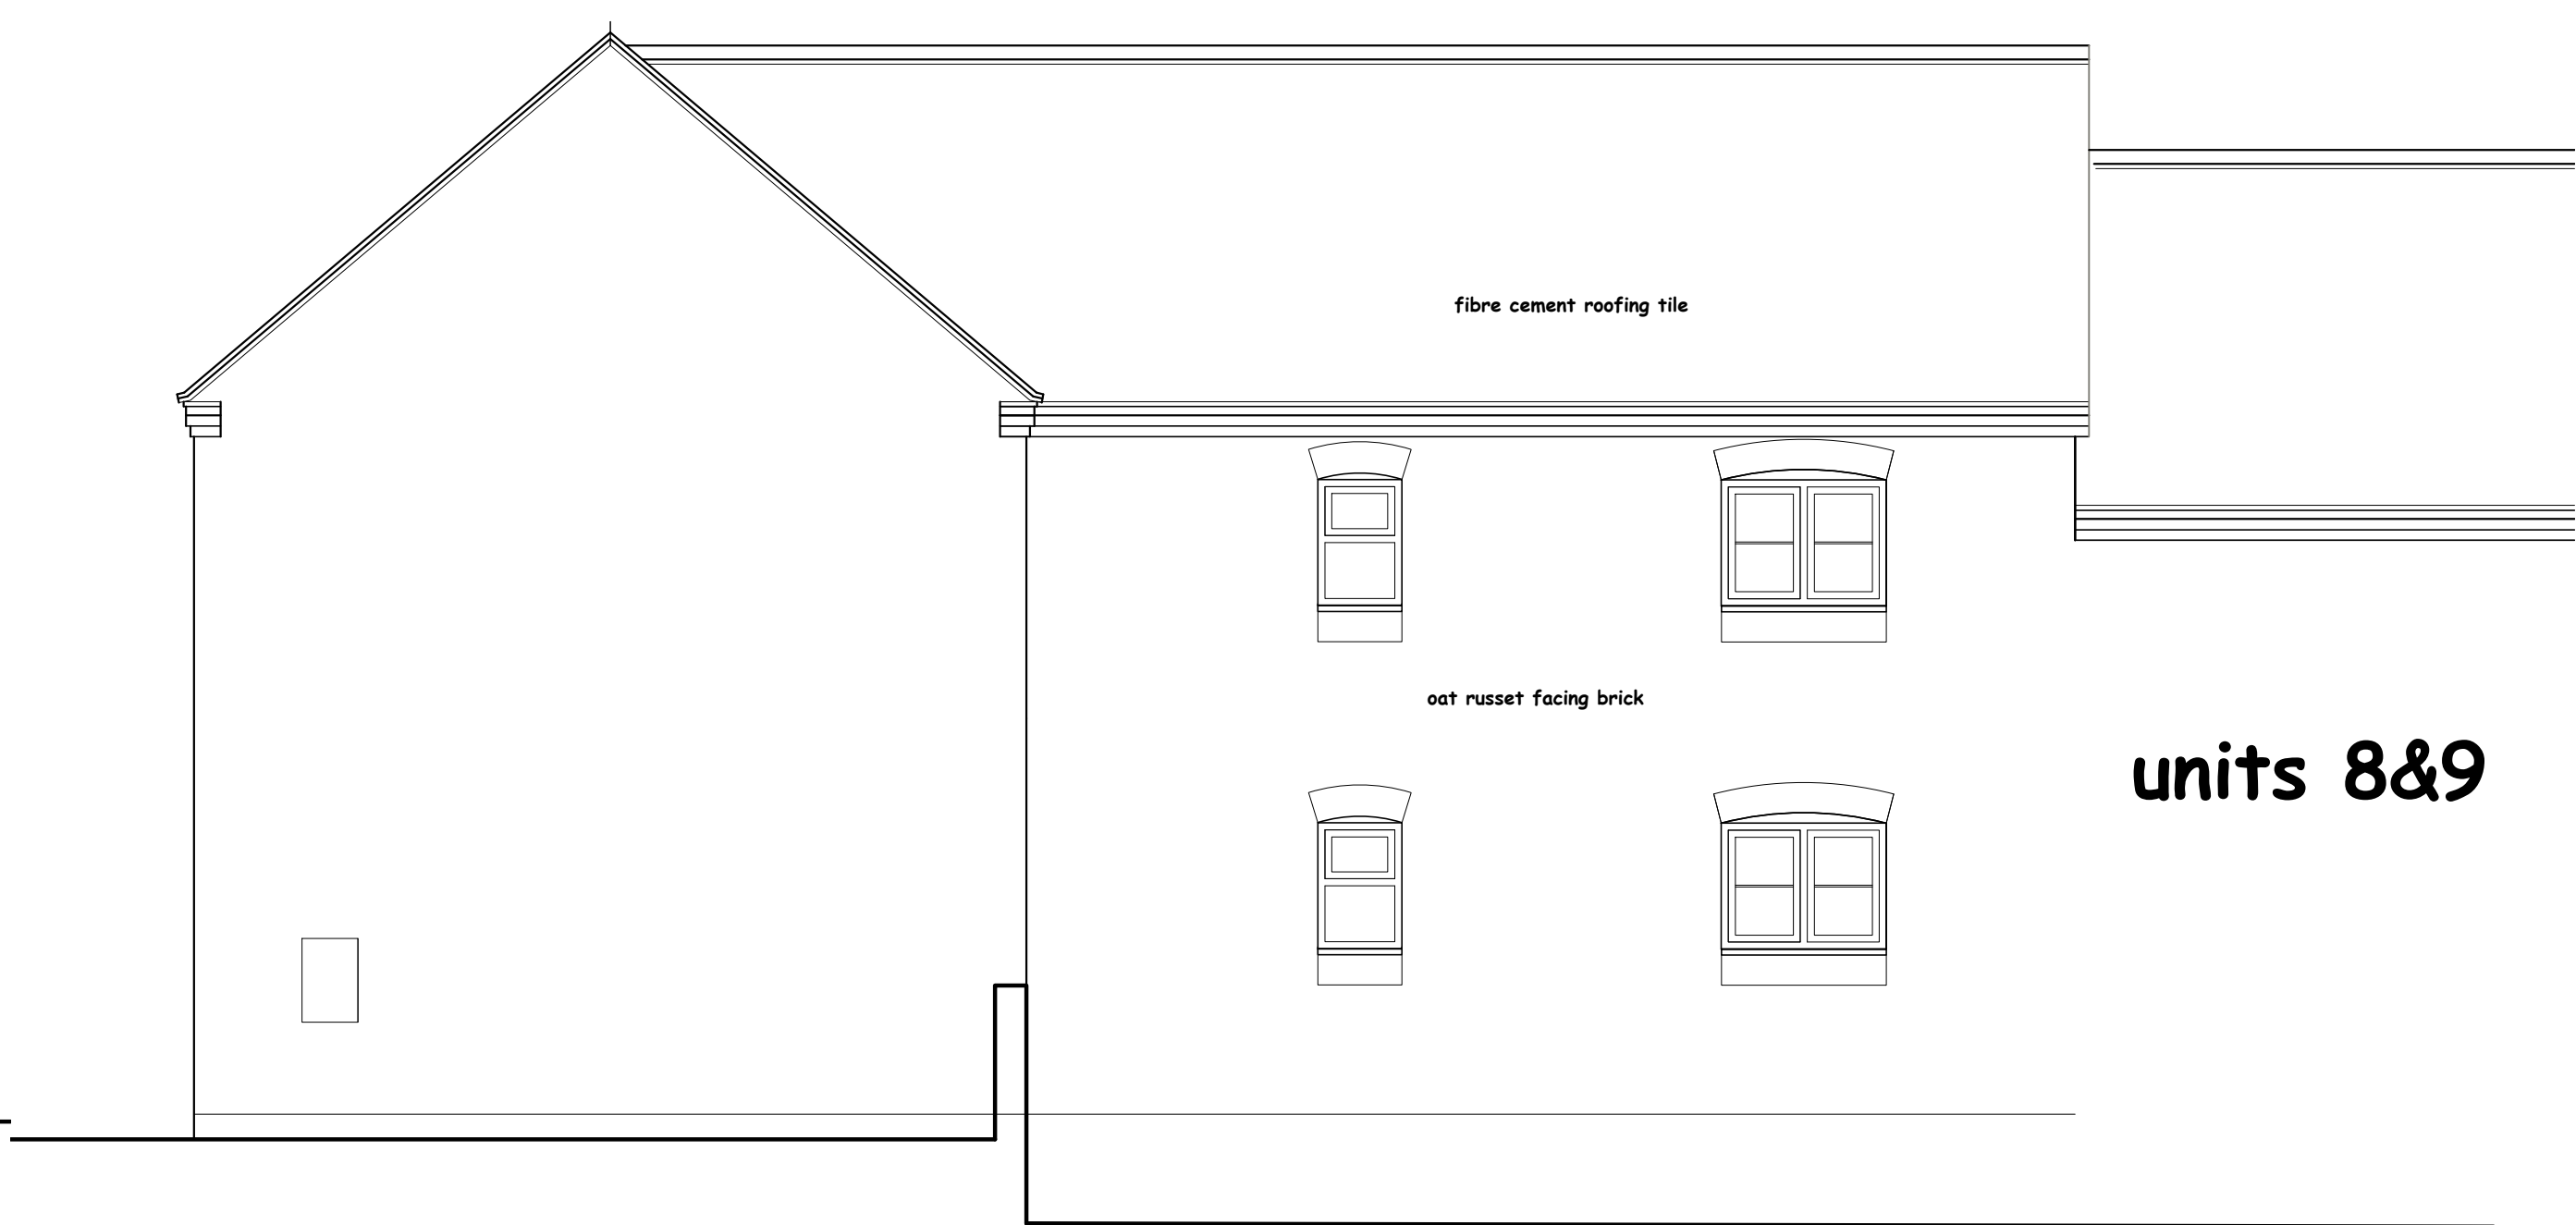

ELEVATION GEORGE STREET




END/ REAR ELEVATION NORTH

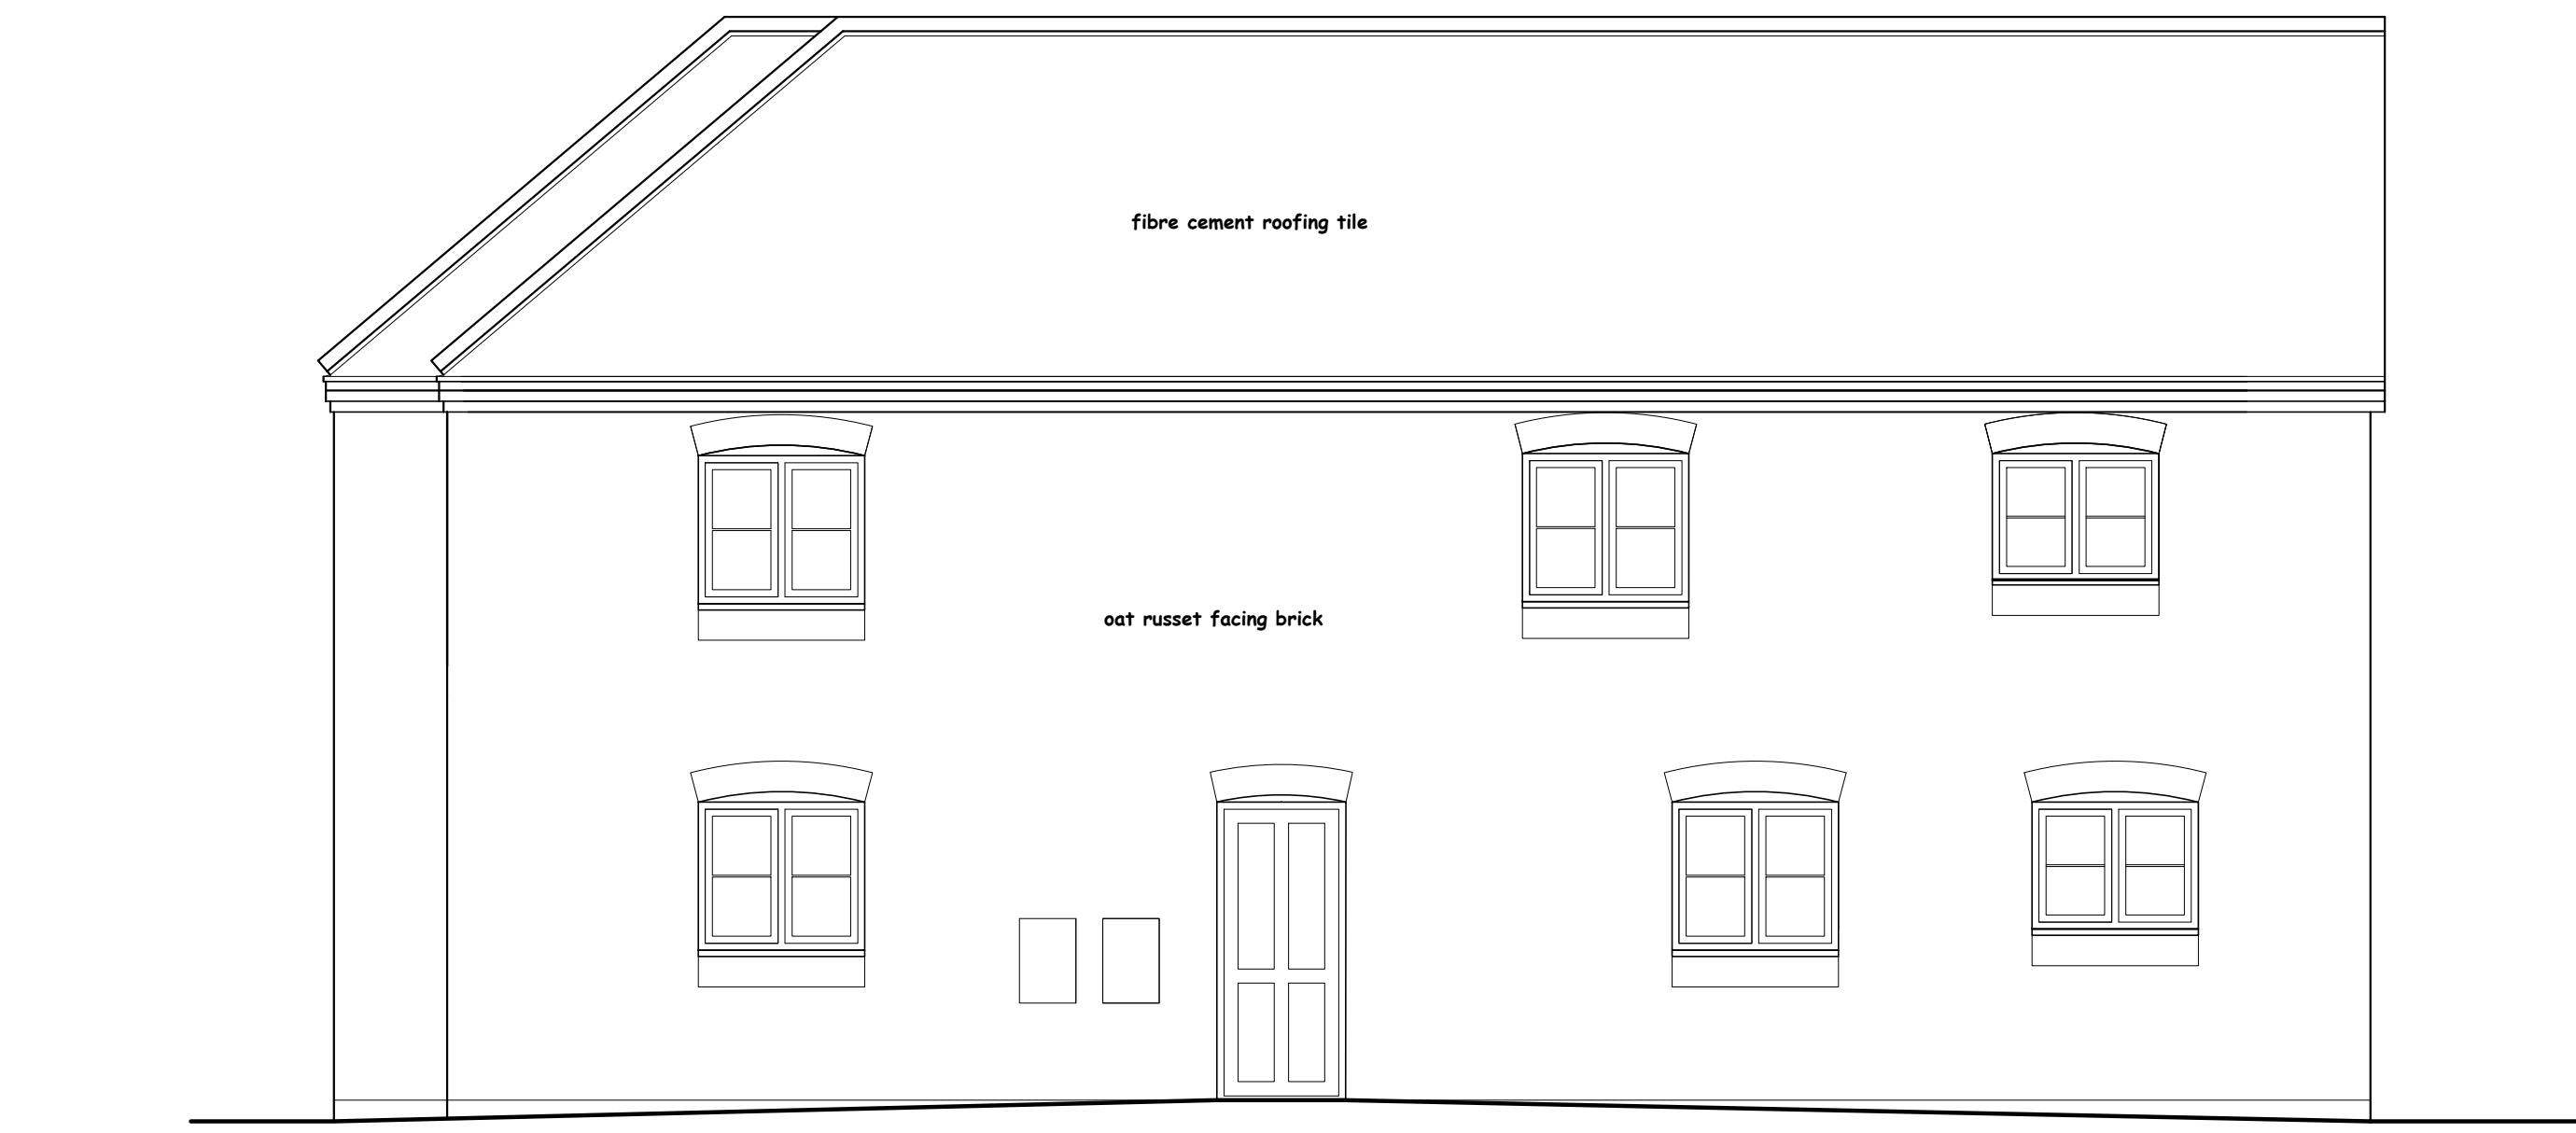

ELEVATION ARTHUR STREET



REAR ELEVATION WEST

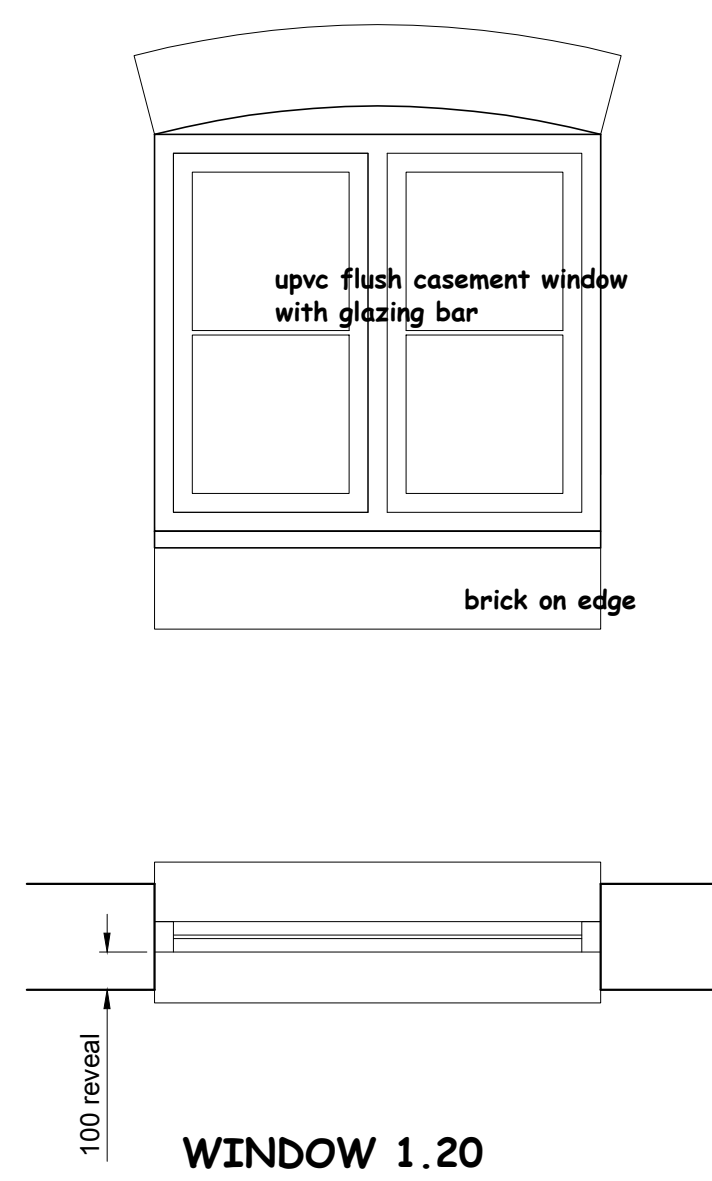

NIGEL DUTTON
49 FALCON ROAD, ANSTEY , LE7 7FY

TEL: 07760 160572
0116 2365663
nigel.dutton88@gmail.com

A1

this drawing is the copyright of NIGEL DUTTON and should not be reproduced without permission.

client
THE NOVA CROWD

project
SITE
ARTHUR STREET, BARWELL

title
GENERAL ARRANGEMENT
UNITS 1-3, & 6-7.
3 OF 3

scale 1:50	date DEC 2020	drg. no ND.19.190.103	rev e
---------------	------------------	--------------------------	----------