


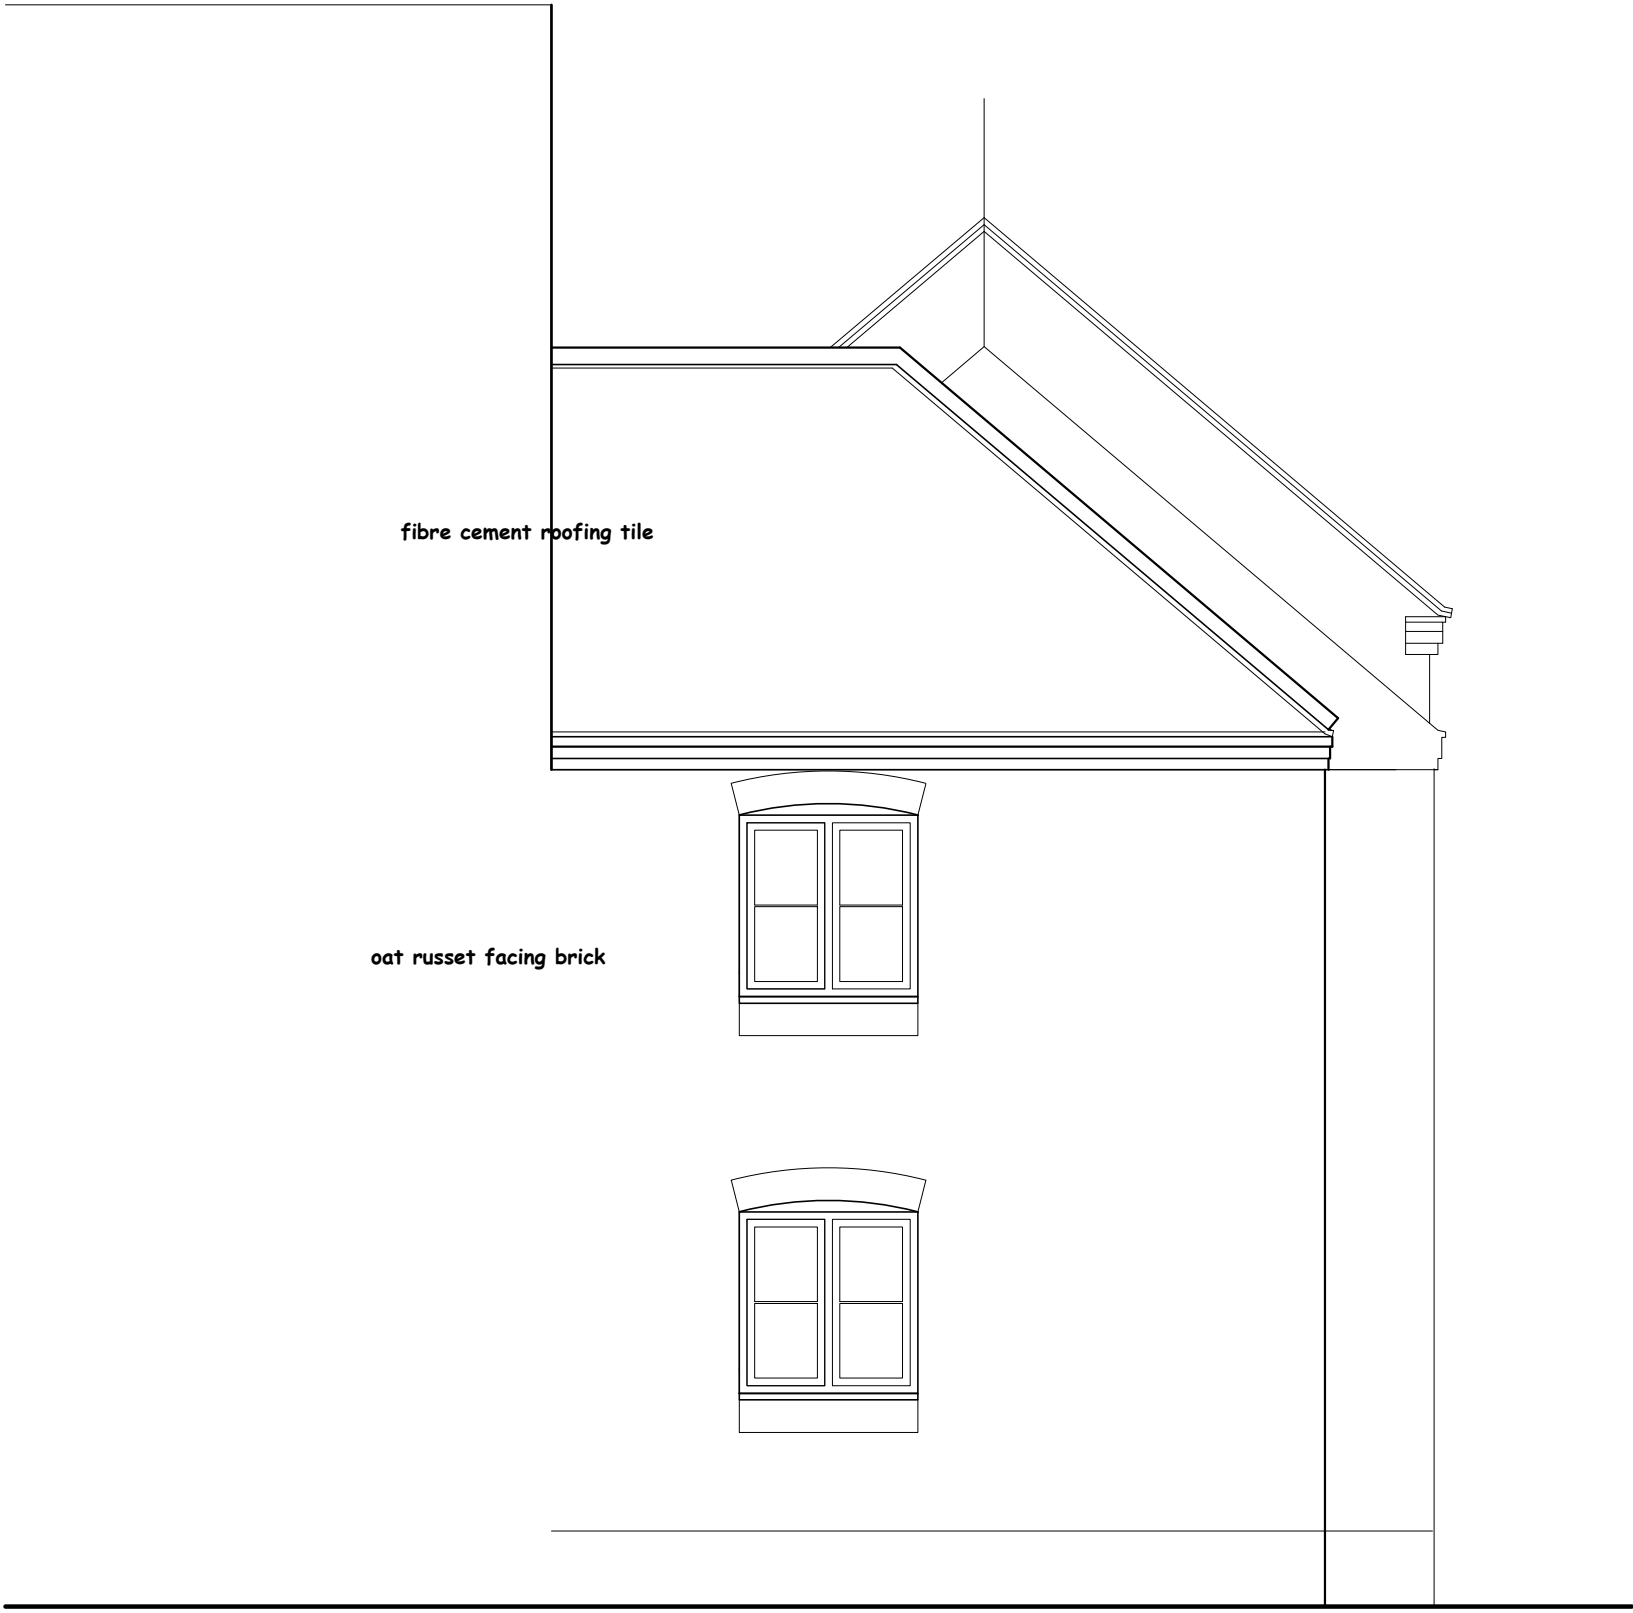



REAR ELEVATION/NORTH



ELEVATION KING STREET



ELEVATION GEORGE STREET

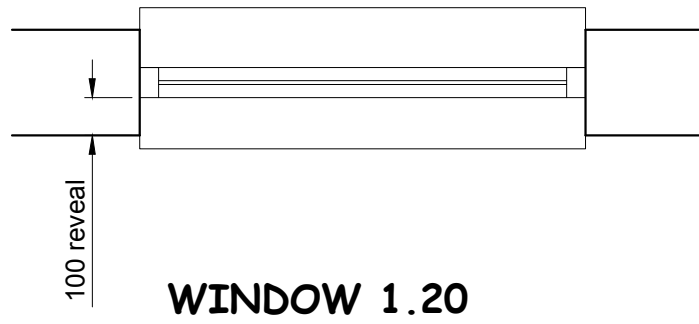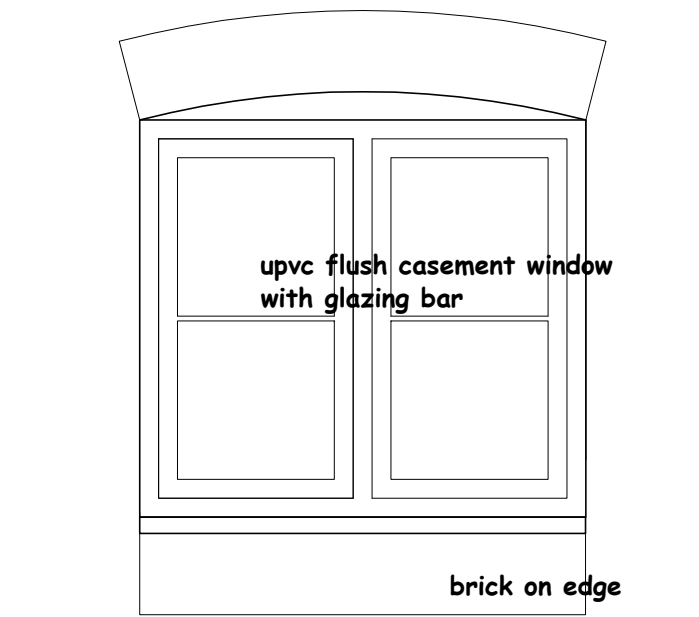

NIGEL DUTTON
49 FALCON ROAD, ANSTEY, LE7 7FY

TEL: 07760 160572
0116 2365663
nigel.dutton88@gmail.com

A1

this drawing is the copyright of NIGEL DUTTON
and should not be reproduced without permission.

client
THE NOVA CROWD

project
SITE
ARTHUR STREET, BARWELL

title
GENERAL ARRANGEMENT
UNITS 4, 5, 10 & 11
2 OF 2

scale 1:50	date DEC 2020	drg. no ND.19.190.107	rev. E
---------------	------------------	--------------------------	-----------