



1 : 100 Front Elevation



1 : 100 Side Elevation




1 : 100 Rear Elevation

180x250mm steps to ground level to be checked on site once building shell is completed.




1 : 100 Side Elevation


The Green

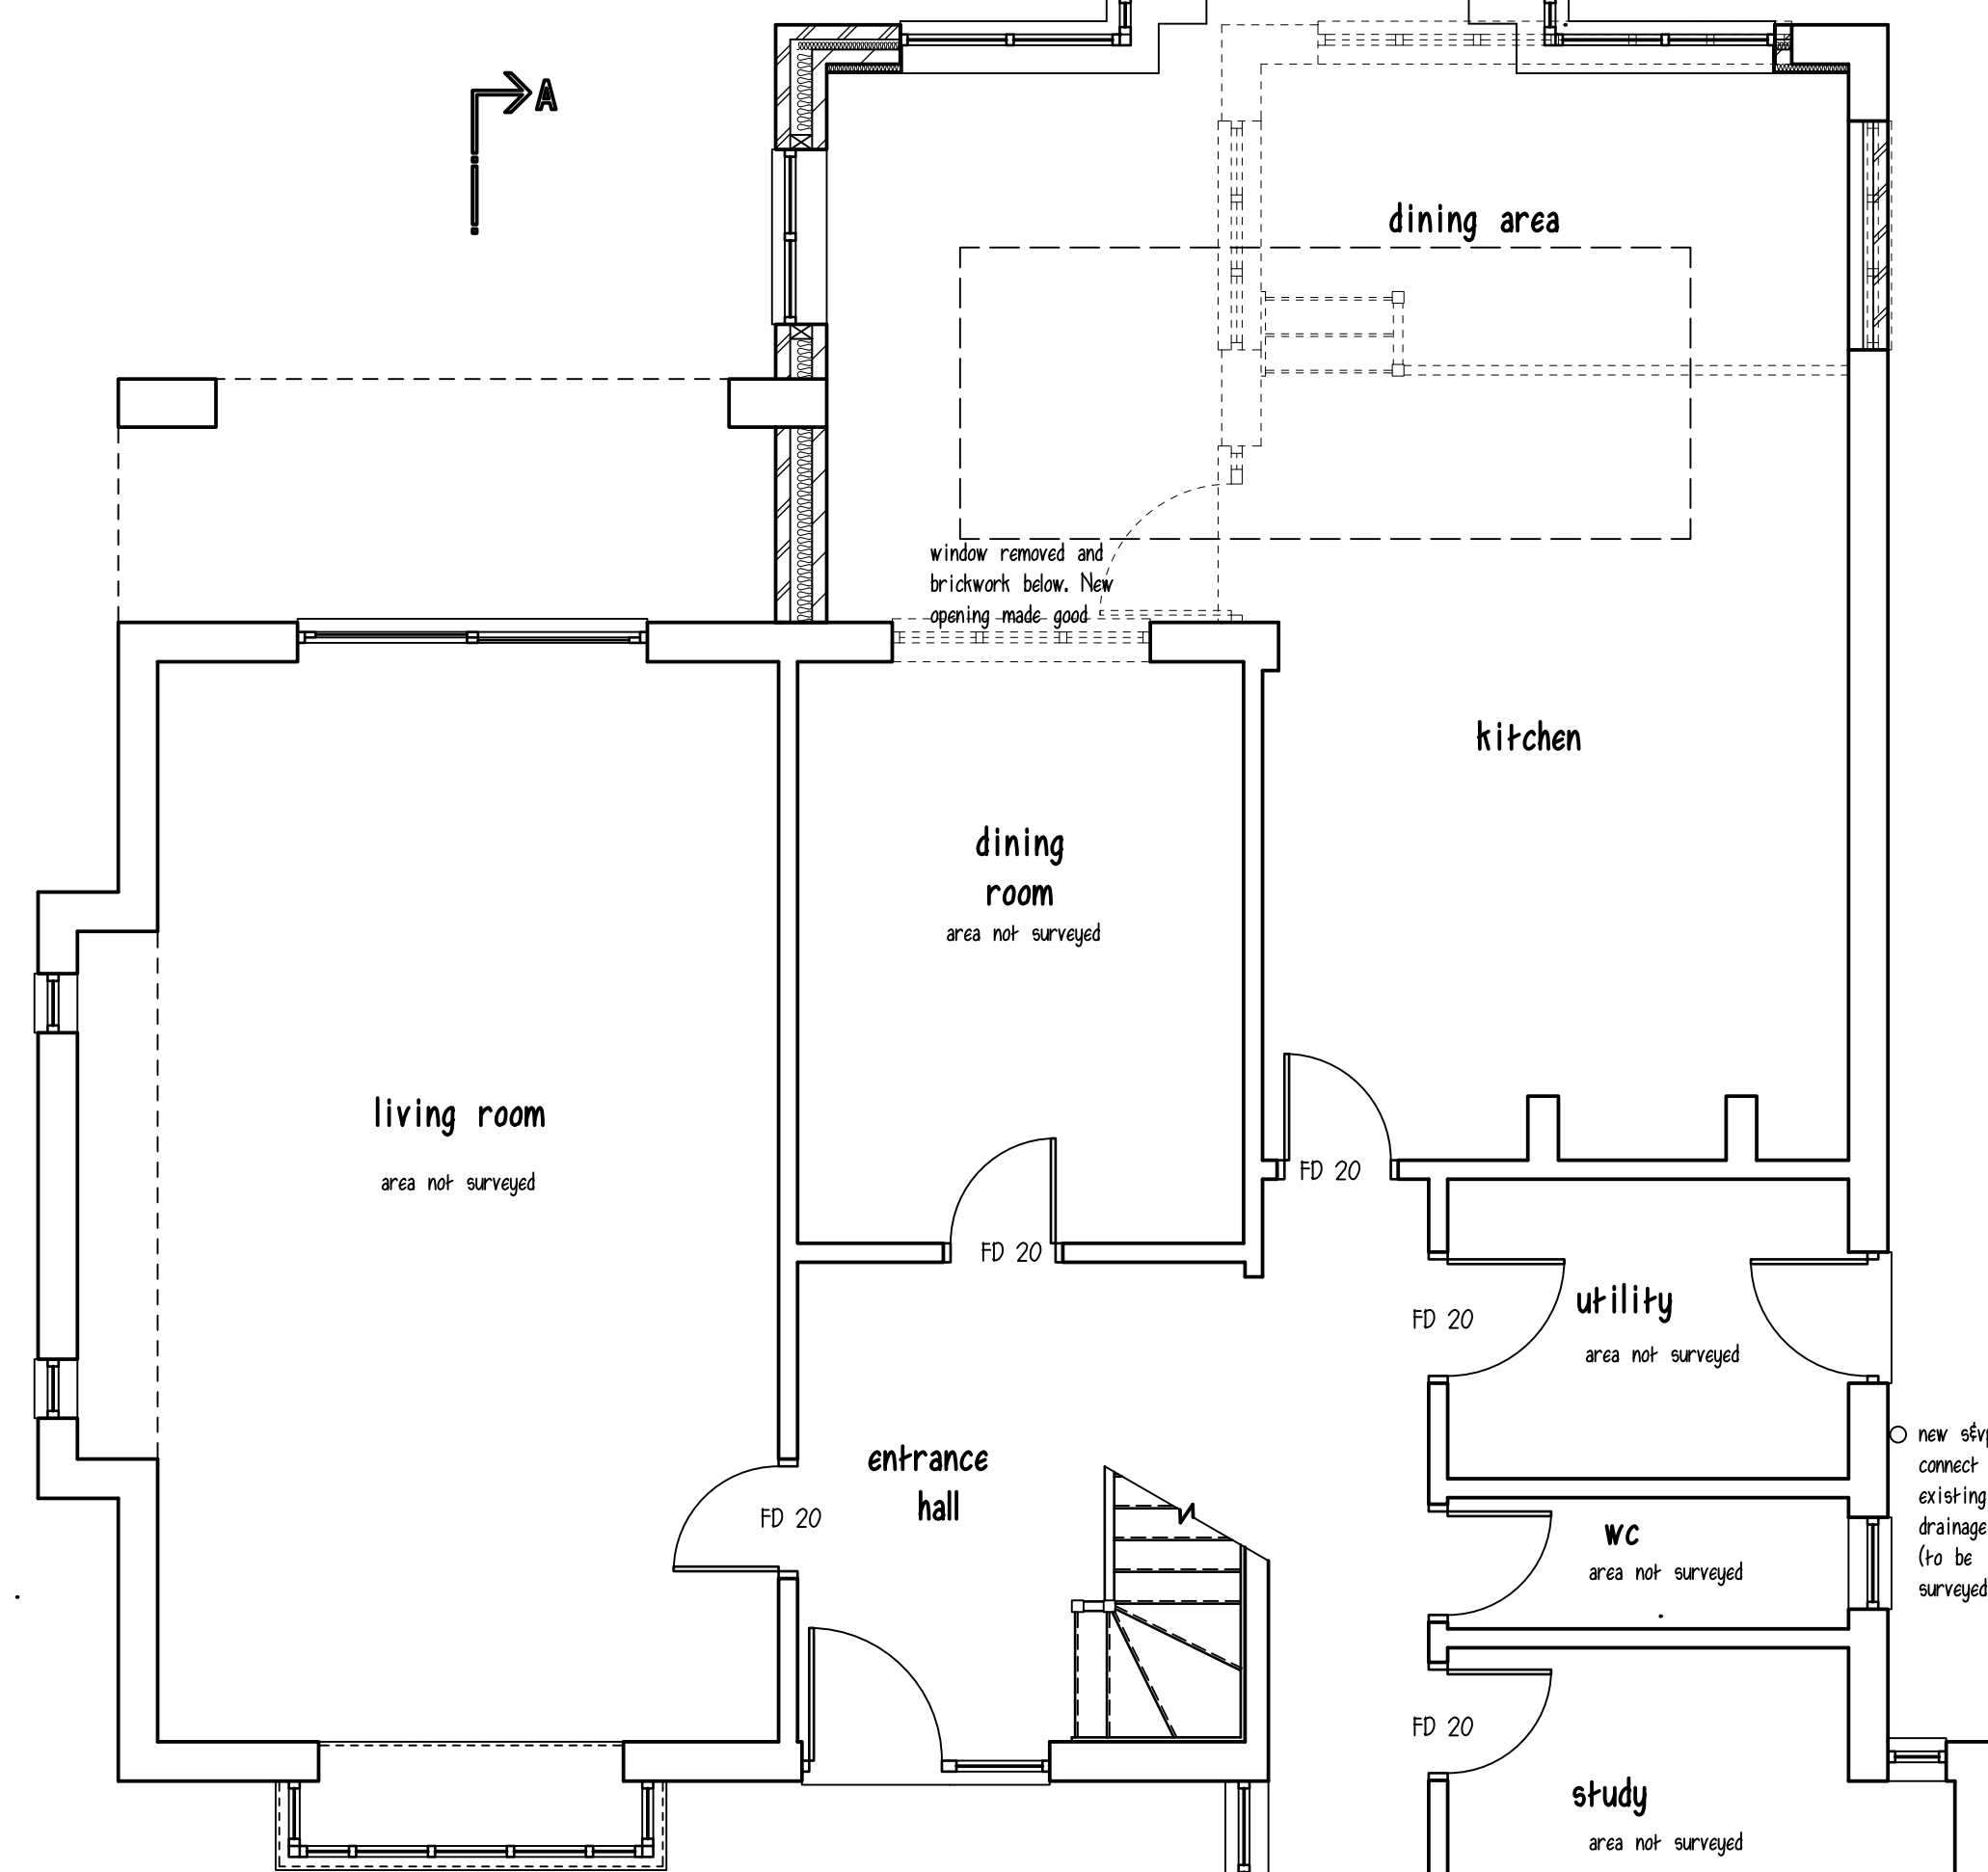

1 : 50 Ground Floor Plan

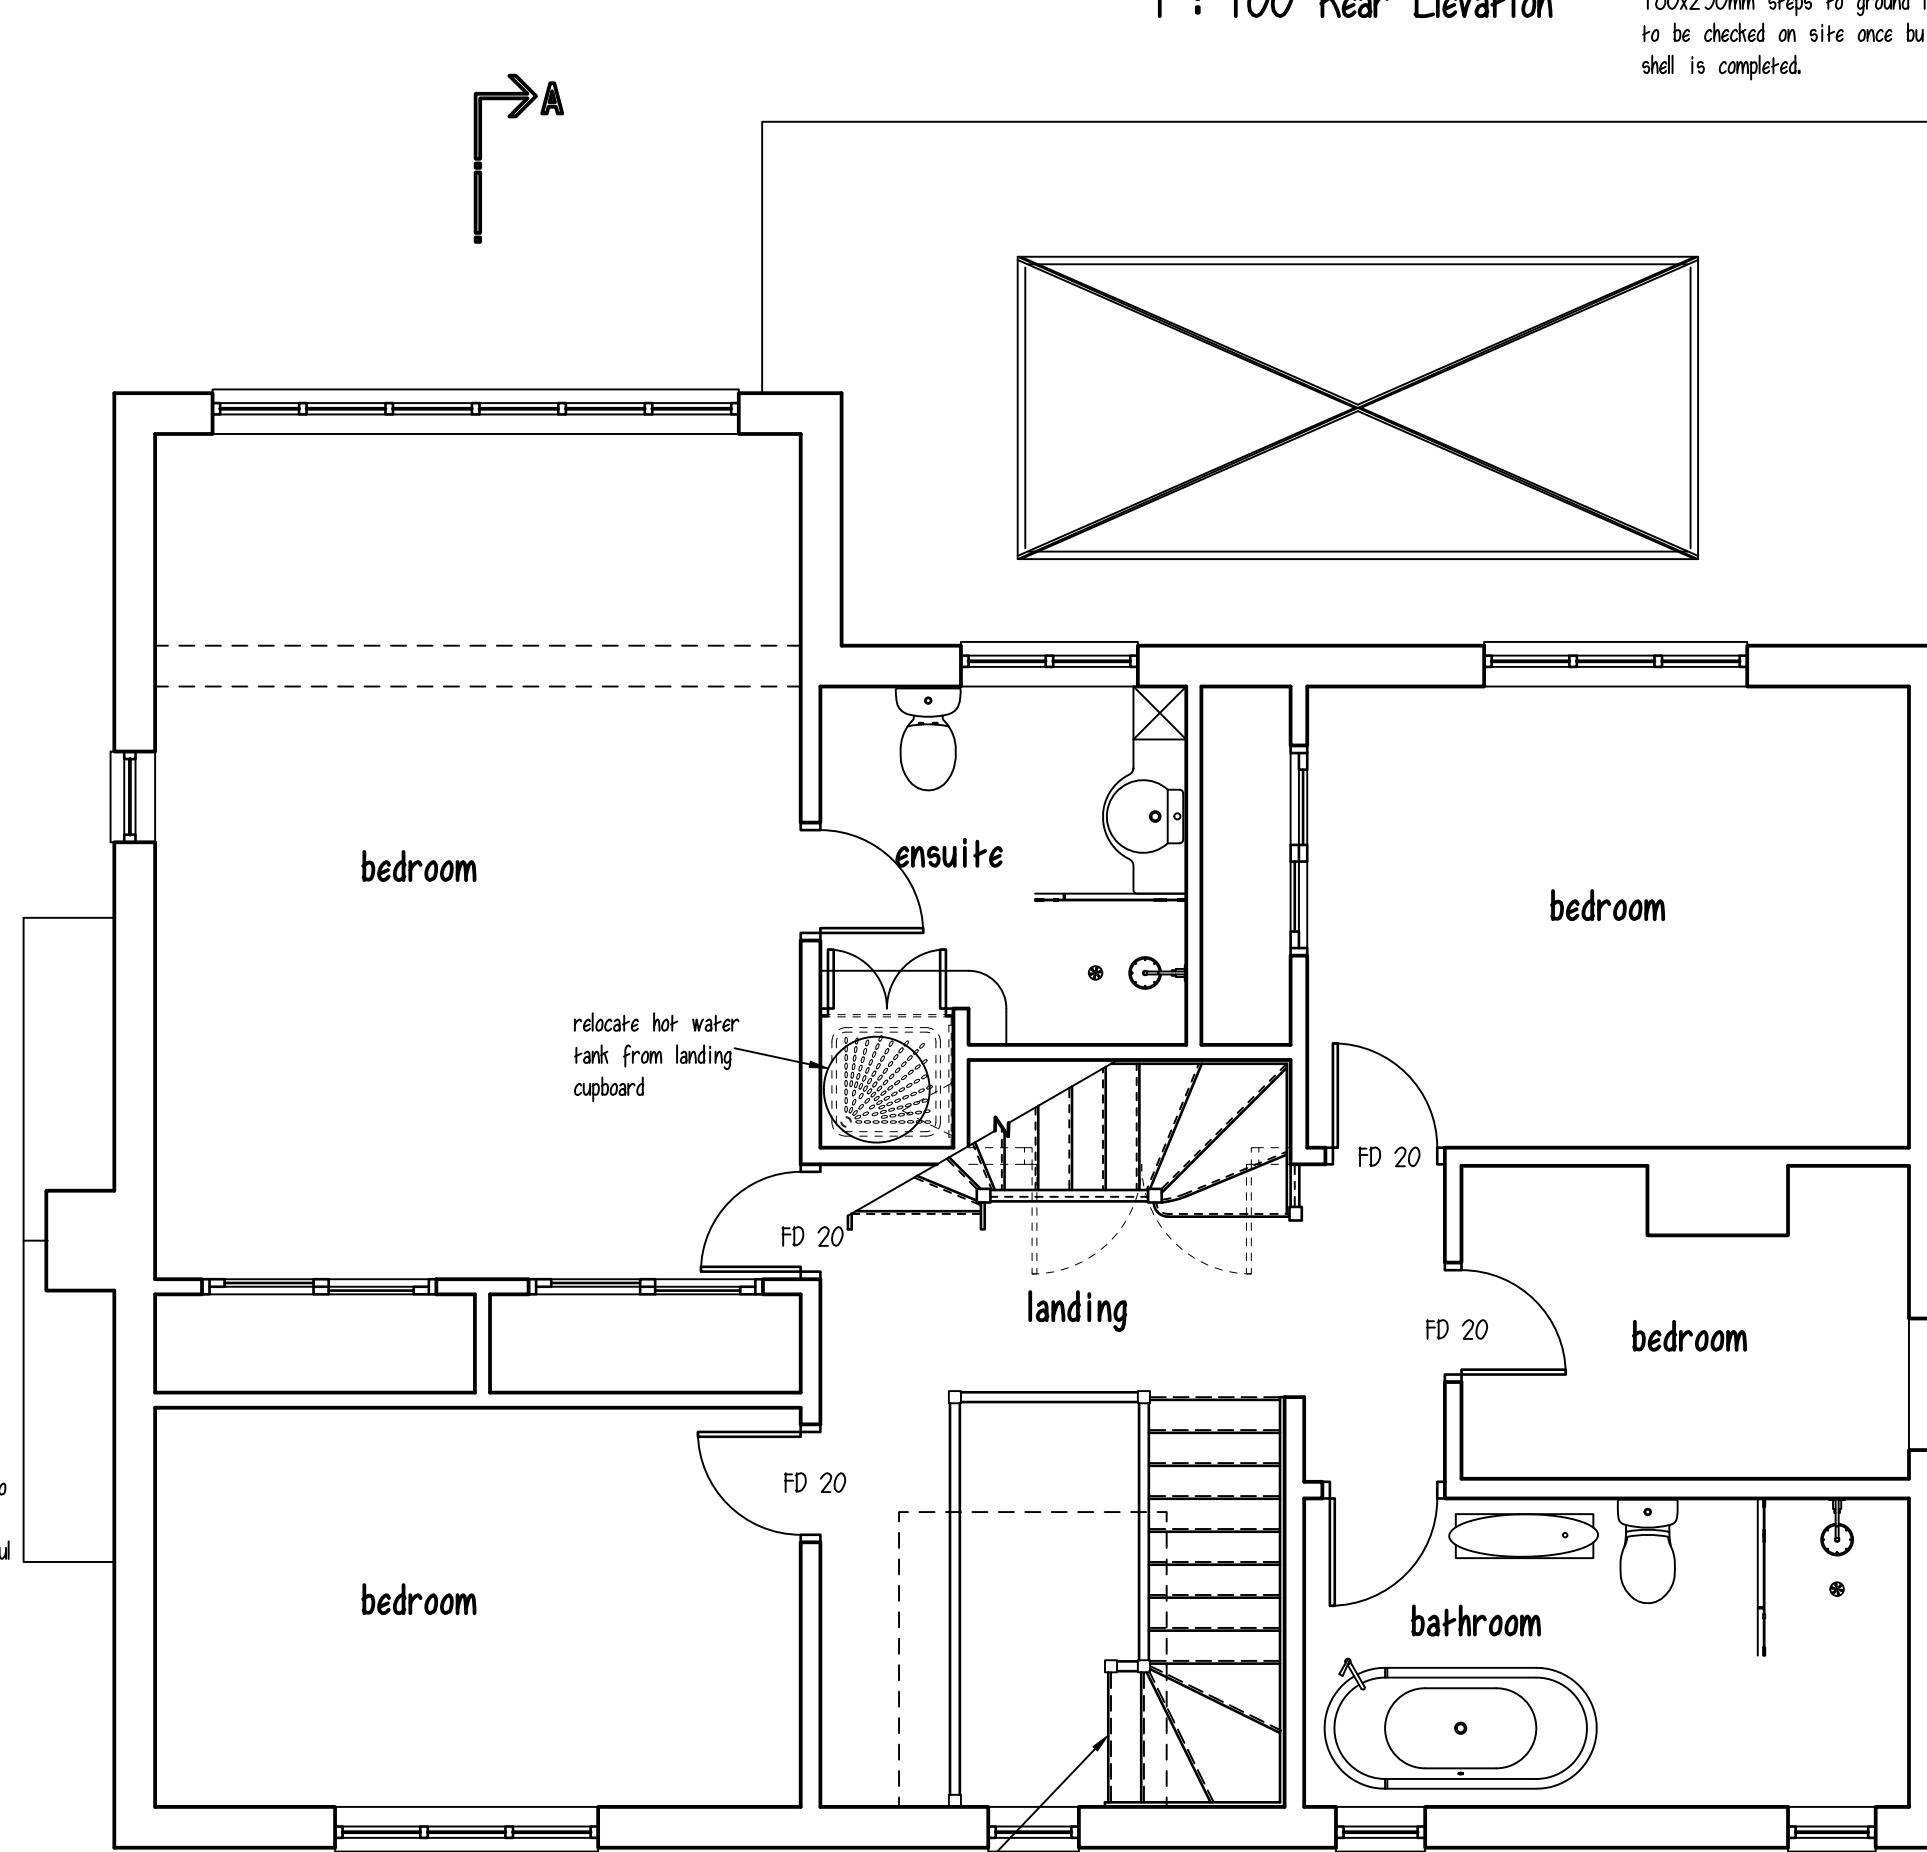

1 : 50 First Floor Plan

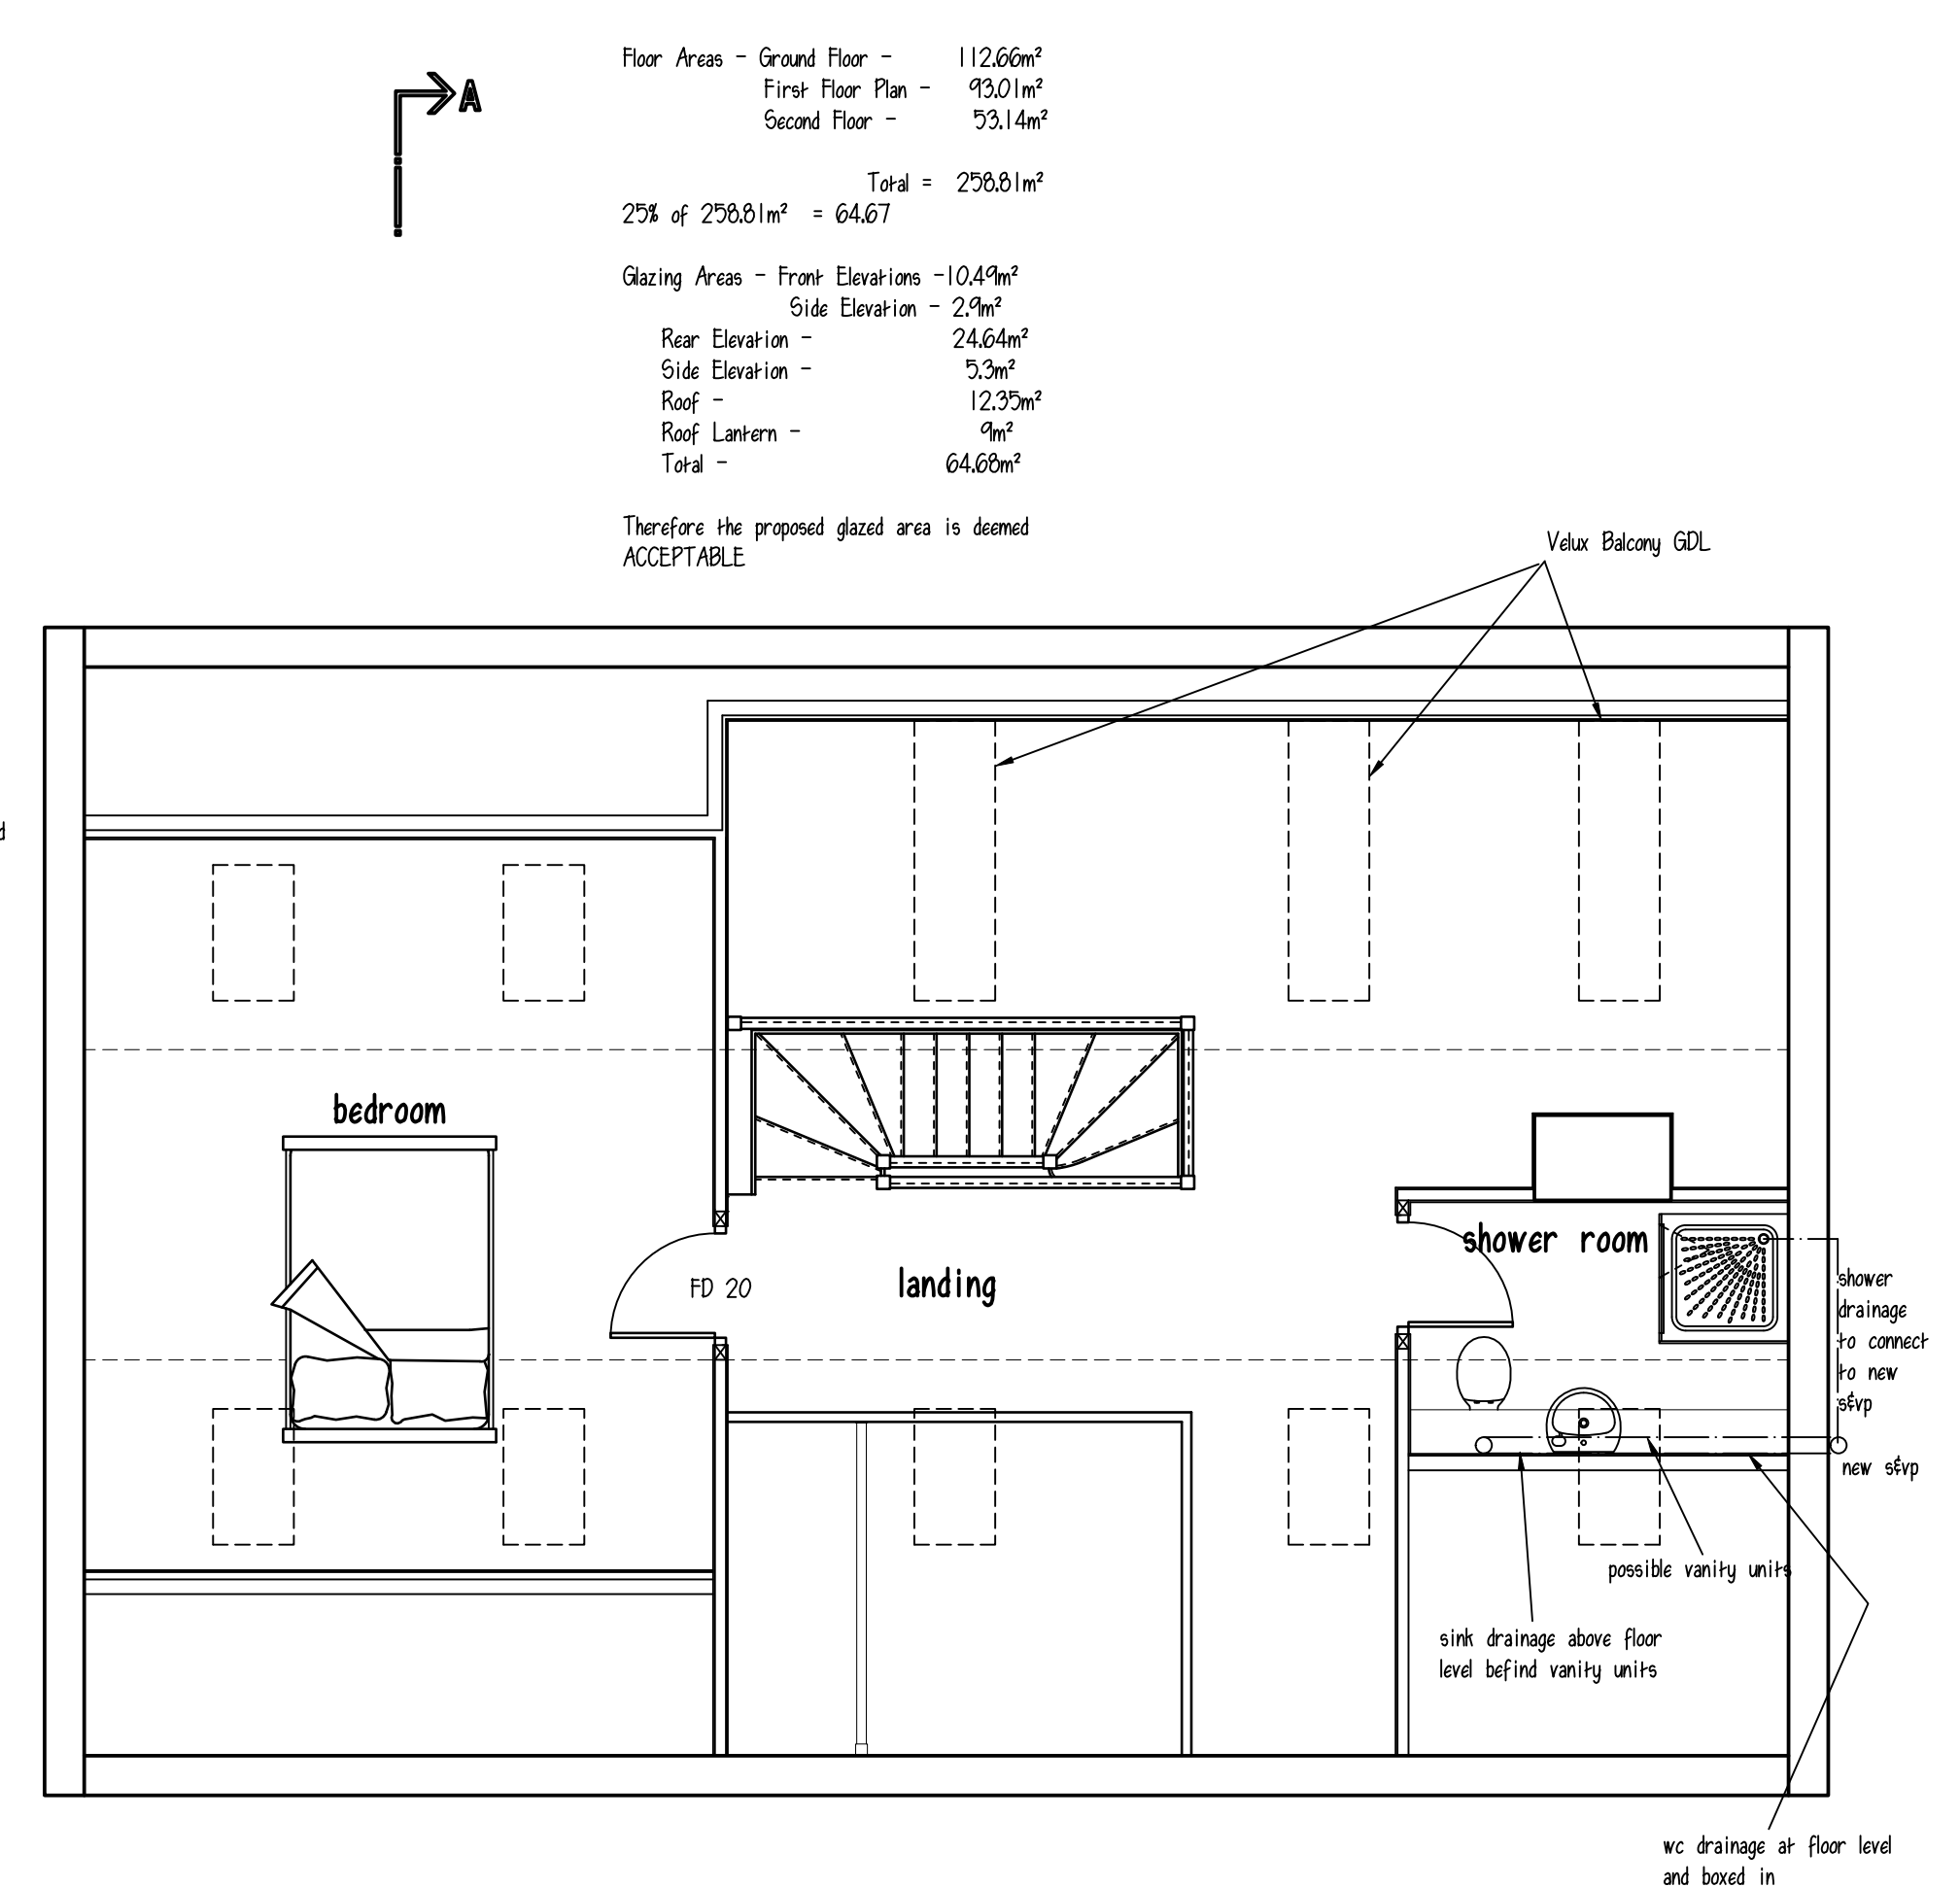


1 : 50 Scale Bar

Disclaimer
This drawing is accurate from the information that was available at the time of survey and is by no means a detailed representation. Due to the subterranean nature of storm and foul drainage, any drainage shown is an educated assessment of the drainage runs. All drainage shown to be assessed and confirmed on site before works commence.
DO NOT SCALE FROM THIS DRAWING

Going 226.8894
Riser 198.5154
Total GO 2772.8848
Total Rt 2582
Treads 13
Angle 41.3099

TeleBeam
TBB.4
w x h x l
70x22x5.5

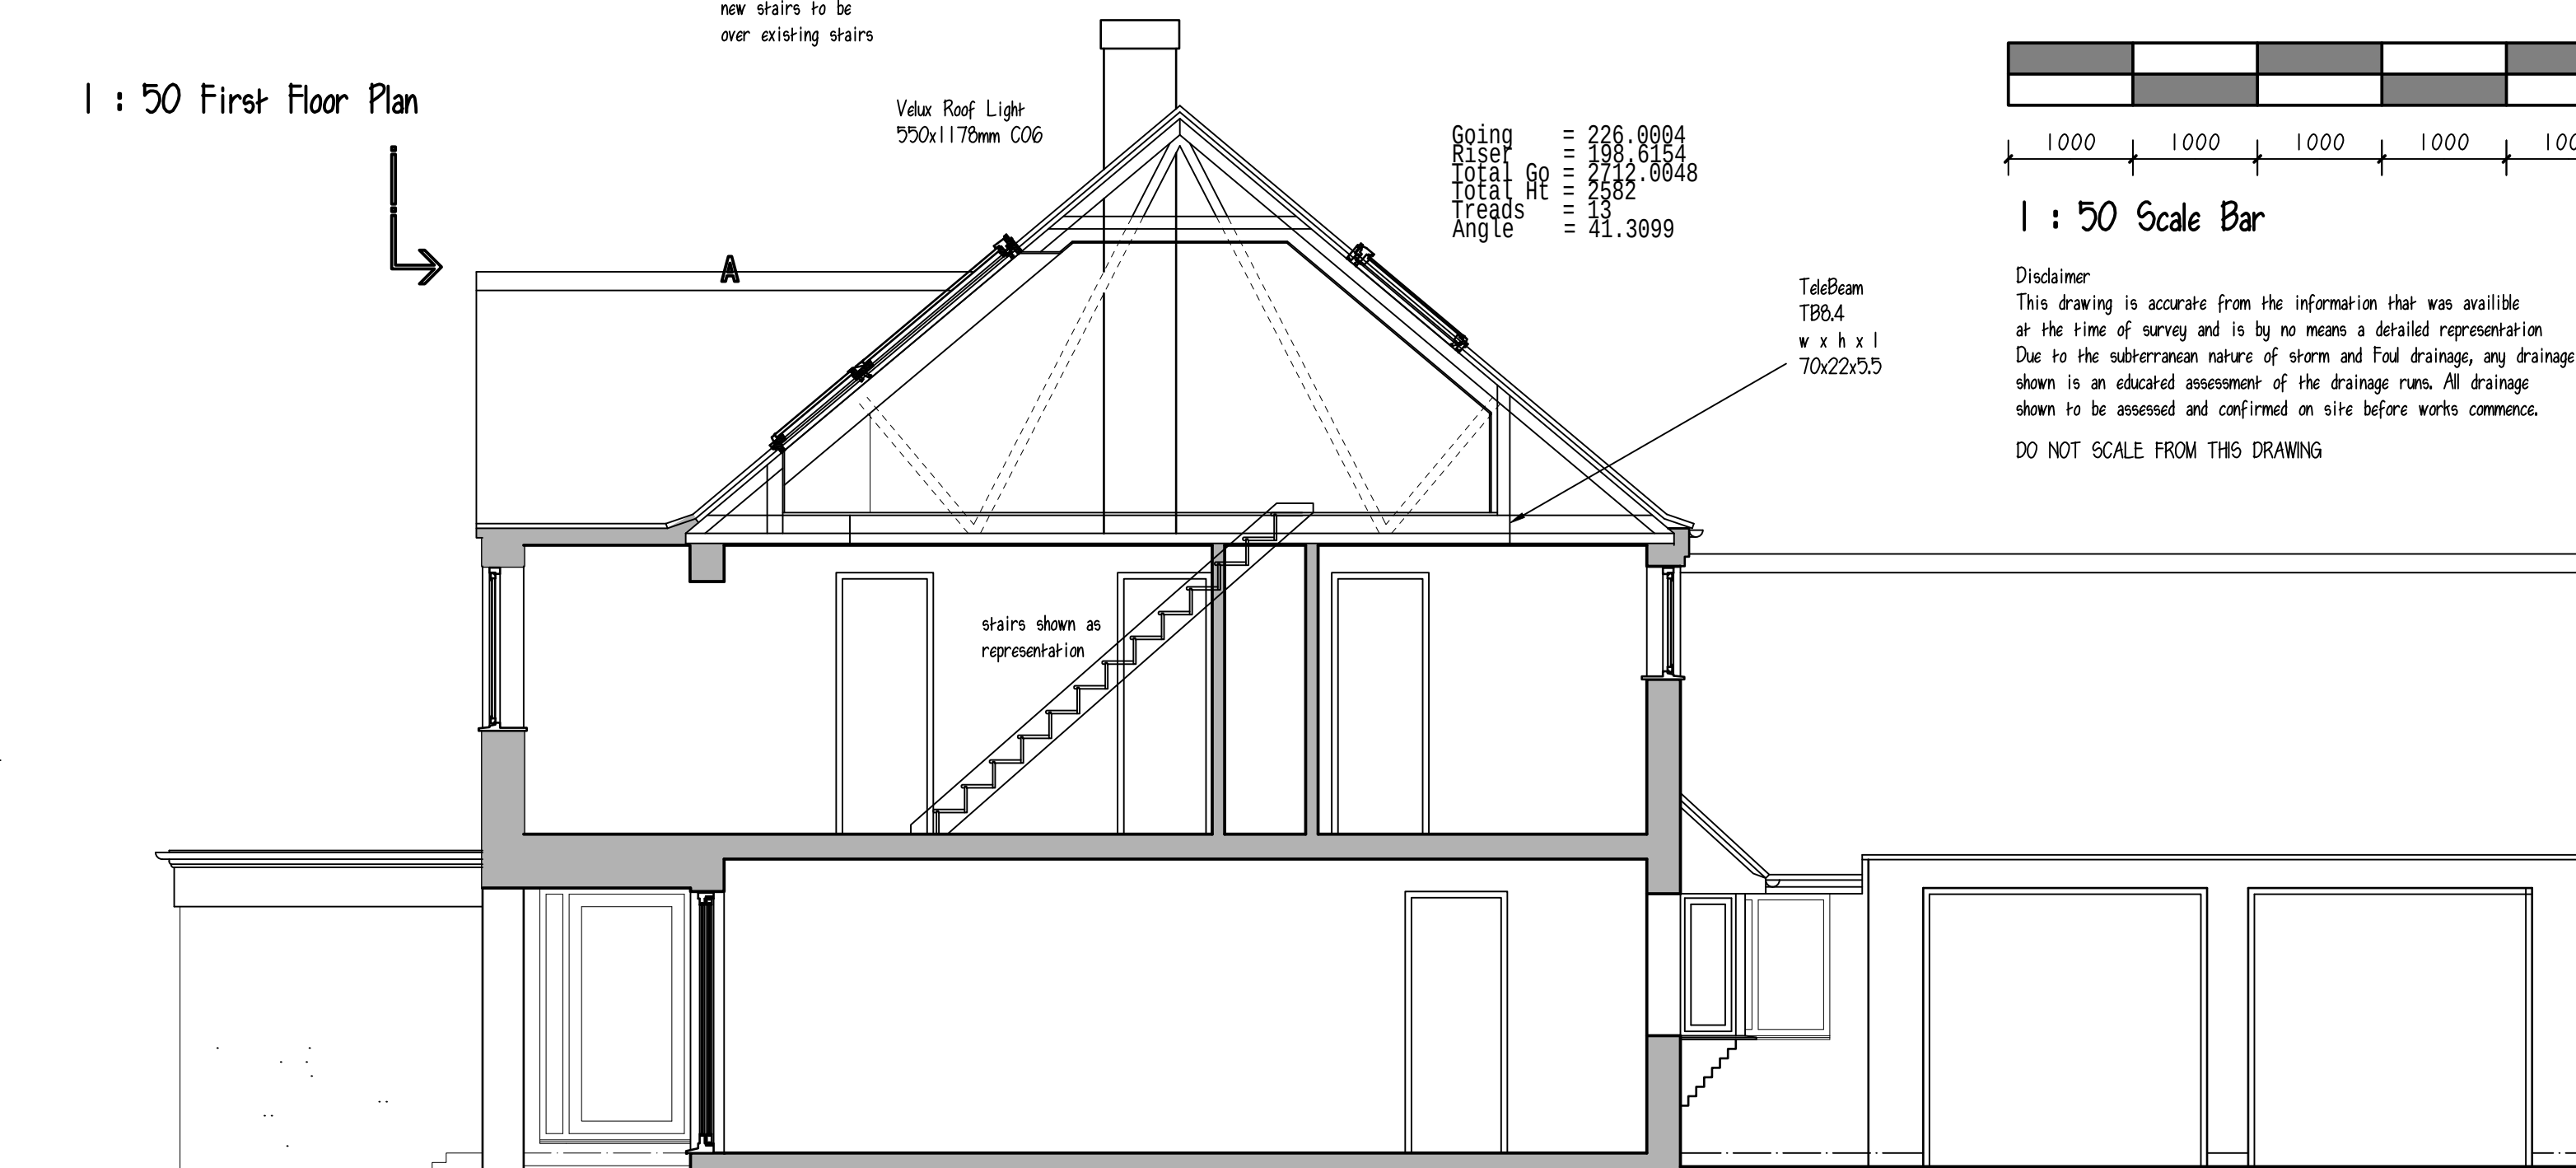

1 : 50 Section A-A

Project PROPOSED EXTENSIONS 8 THE GREEN DADLINGTON NUNEATON CV13 6JB		
Client MR & MRS ROLLINS		
Drawing Title SKETCH SCHEME A		
Drawing No 1260-02	Revision H	Date 03-03-2023
Scale		
Drawn by : RMT		Checked by : ____
A.R.Taylor Ltd 7 Greenway, Nuneaton arwicksire CV11 6NL tel: 024 7638 6997 enquiries@taylorltd.co.uk		

© copyright
This drawing is the property of A.R.Taylor Ltd until the full payment of the client.
If the drawings are used with our payment they have been miss used and the client is liable for legal proceedings.