



1 : 100 Front Elevation



1 : 100 Side Elevation




1 : 100 Rear Elevation




1 : 100 Side Elevation


The Green

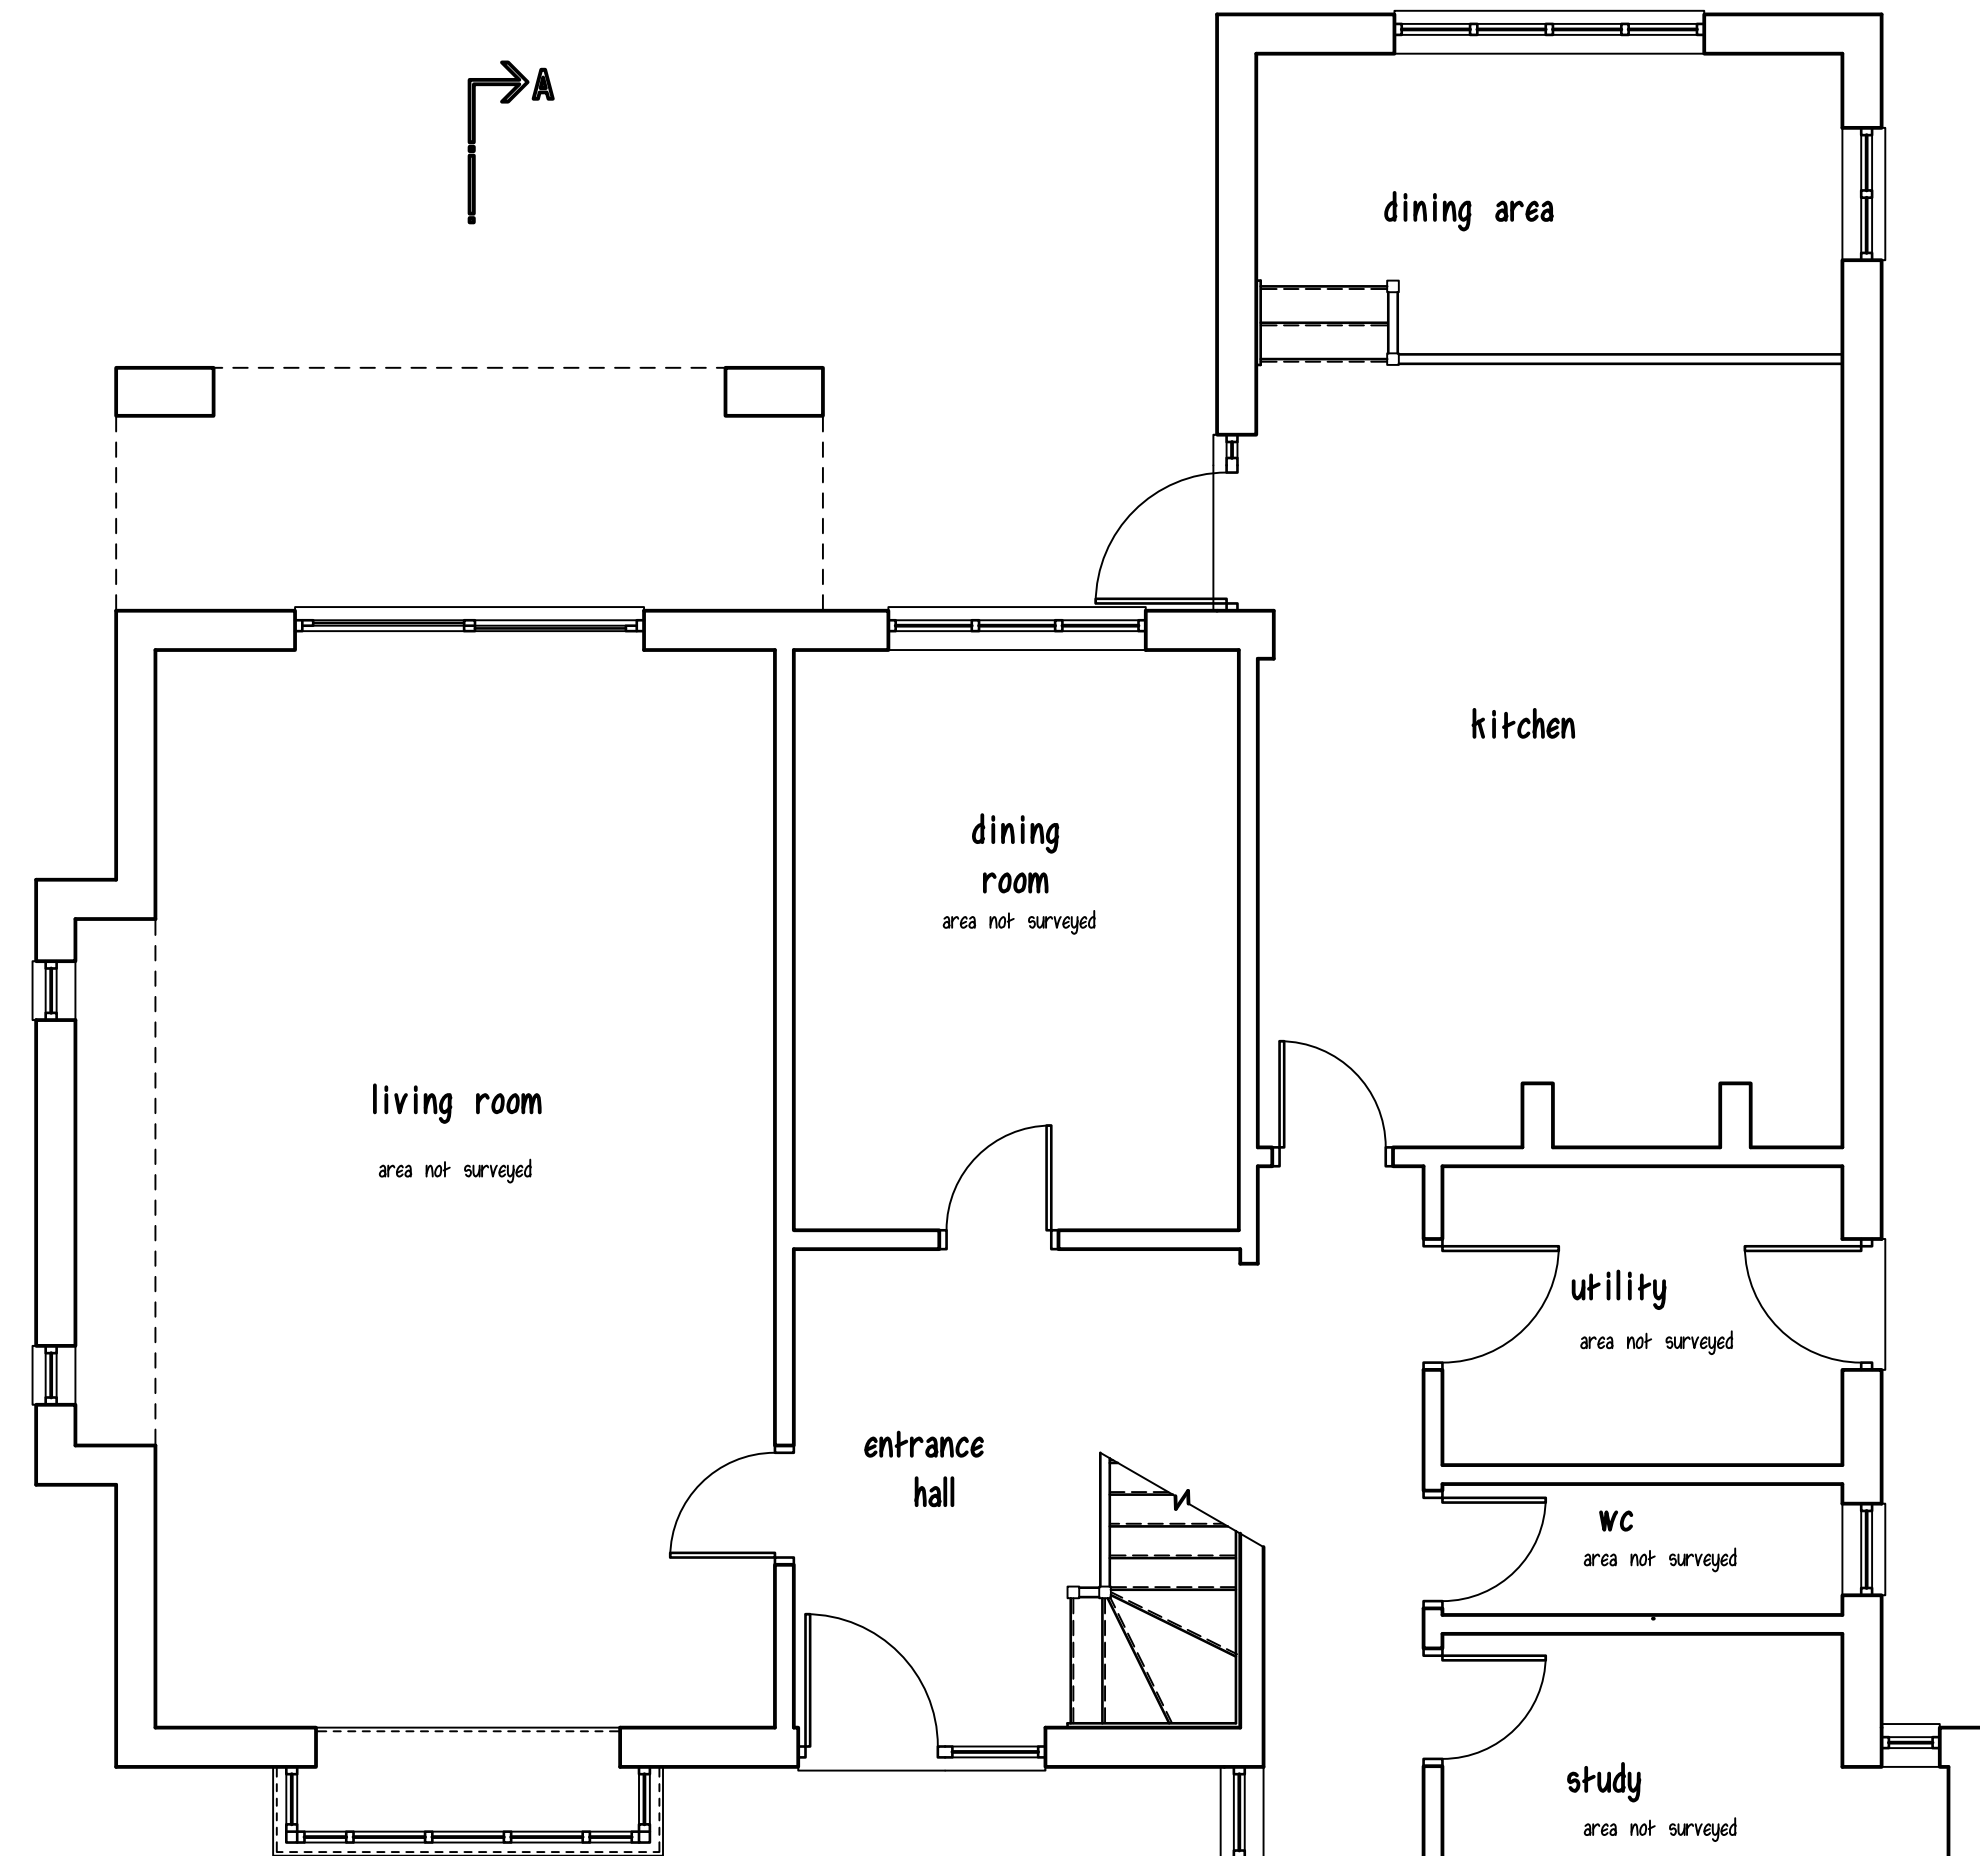

1 : 50 Ground Floor Plan

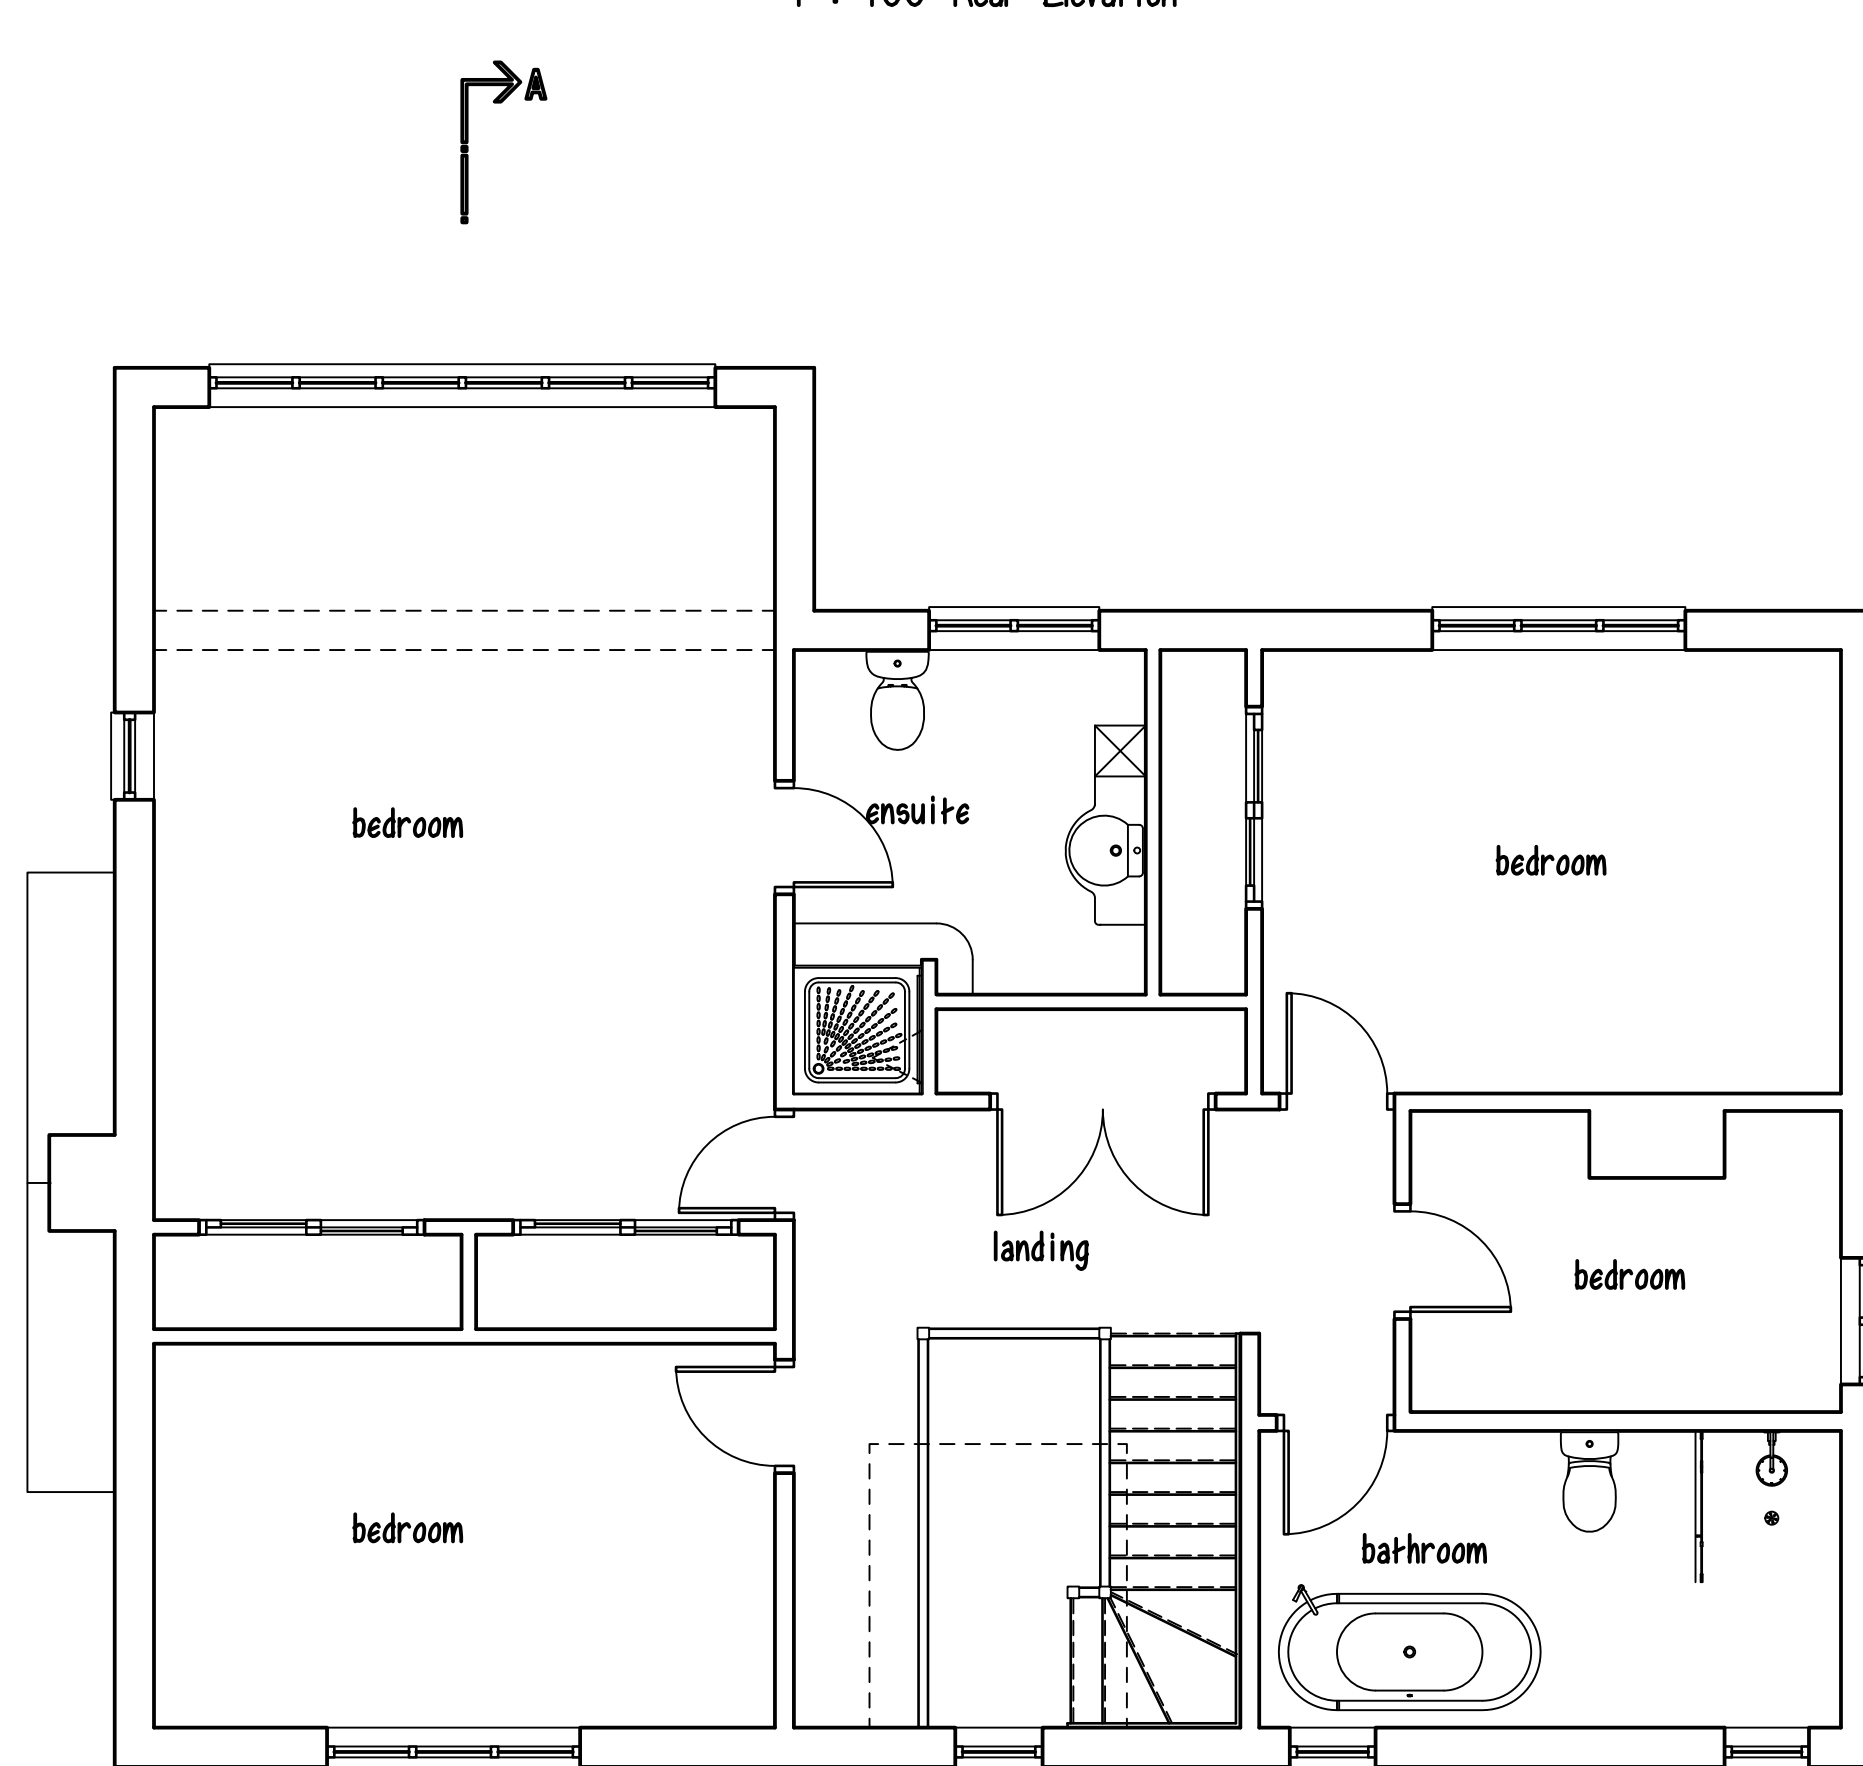


1 : 50 First Floor Plan

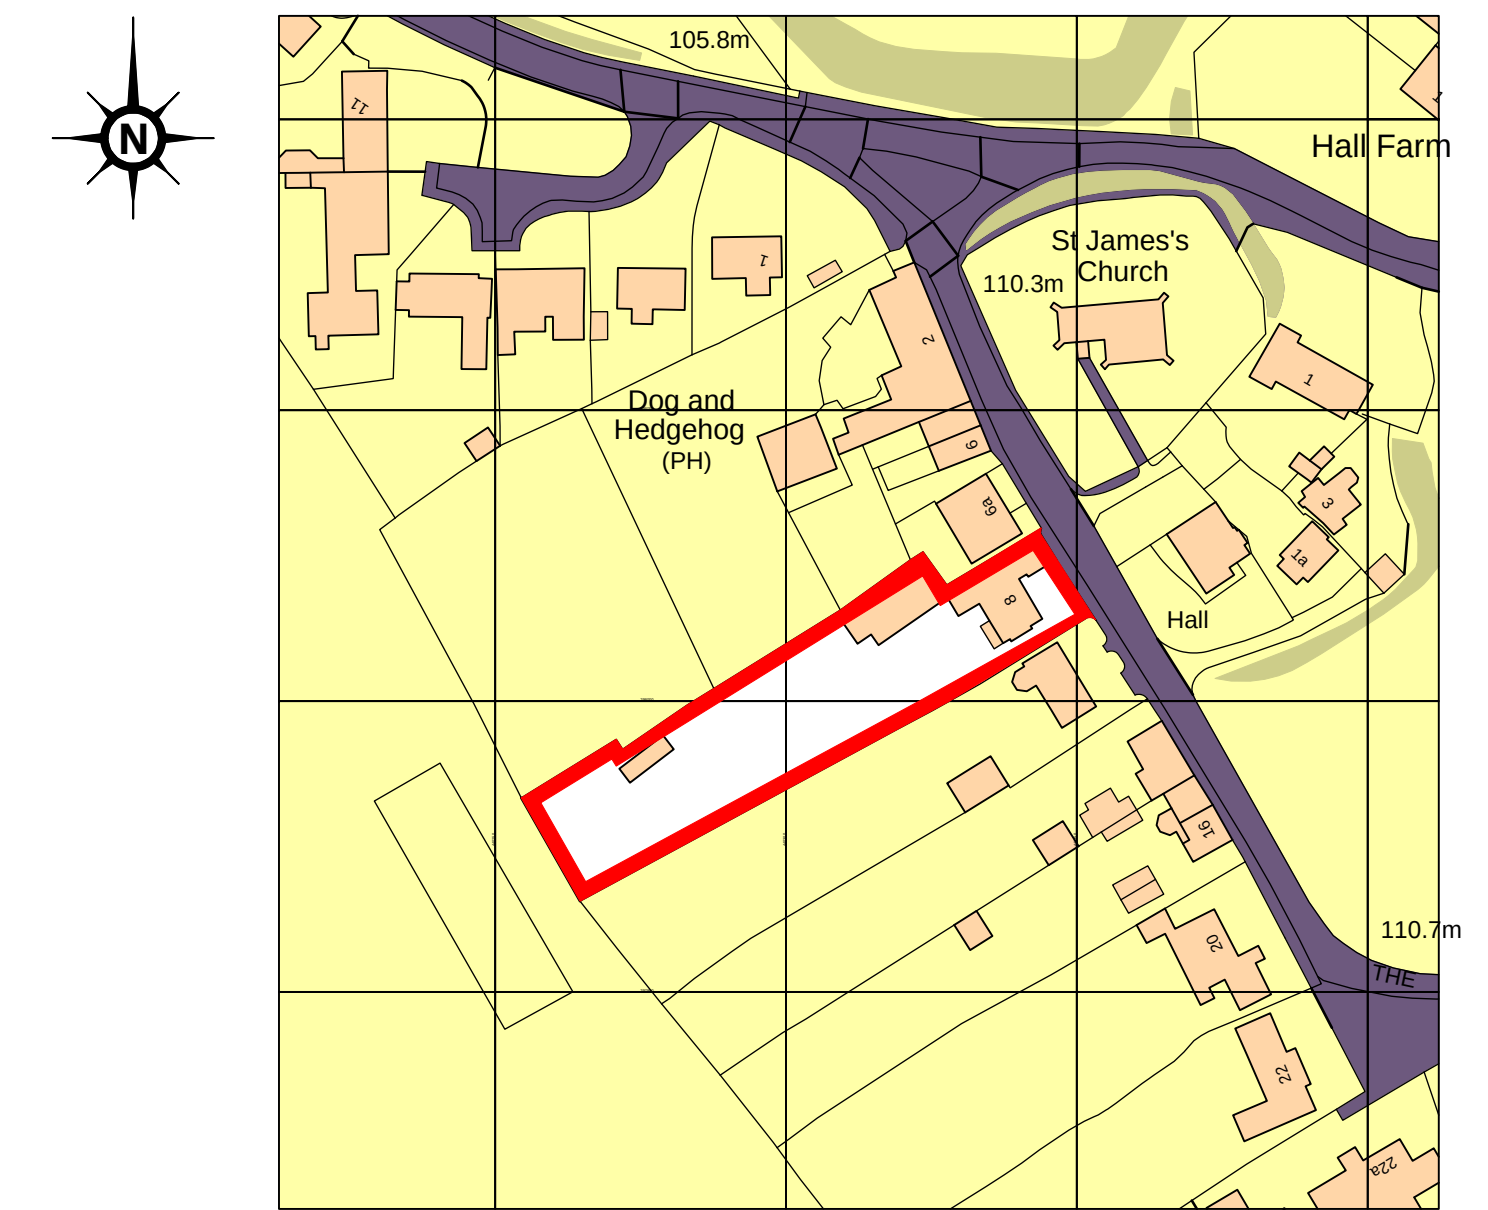

Ordnance Survey, (c) Crown Copyright 2022. All rights reserved. Licence number 100022432

1 : 1250 Location Plan

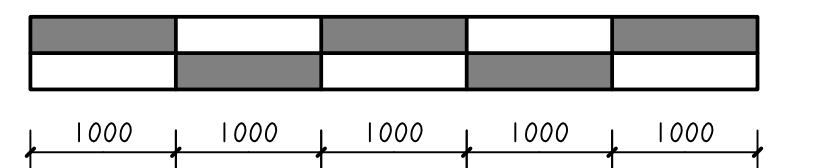

1 : 50 Scale Bar

Disclaimer
This drawing is accurate from the information that was available at the time of survey and is by no means a detailed representation. Due to the subterranean nature of storm and foul drainage, any drainage shown is an educated assessment of the drainage runs. All drainage shown to be assessed and confirmed on site before works commence. DO NOT SCALE FROM THIS DRAWING

Project PROPOSED EXTENSIONS 8 THE GREEN DADLINGTON NUNEATON CV13 6JB		
Client MR & MRS ROLLINS		
Drawing Title SURVEY DRAWING		
Drawing No 1260-01	Revision	Date 30-09-2022
Scale		
Drawn by : RMT		Checked by : ____

A.R.Taylor Ltd
7 Greenway, Nuneaton
arwickshire CV11 6NL
tel: 024 7638 6997
enquiries@taylorsdesignltd

© copyright
This drawing is the property of A.R.Taylor Ltd until the full payment of the client. If the drawings are used with our payment they have been mis used and the client is liable for legal proceedings.



1 : 50 Section A-A



1 : 500 Block Plan