


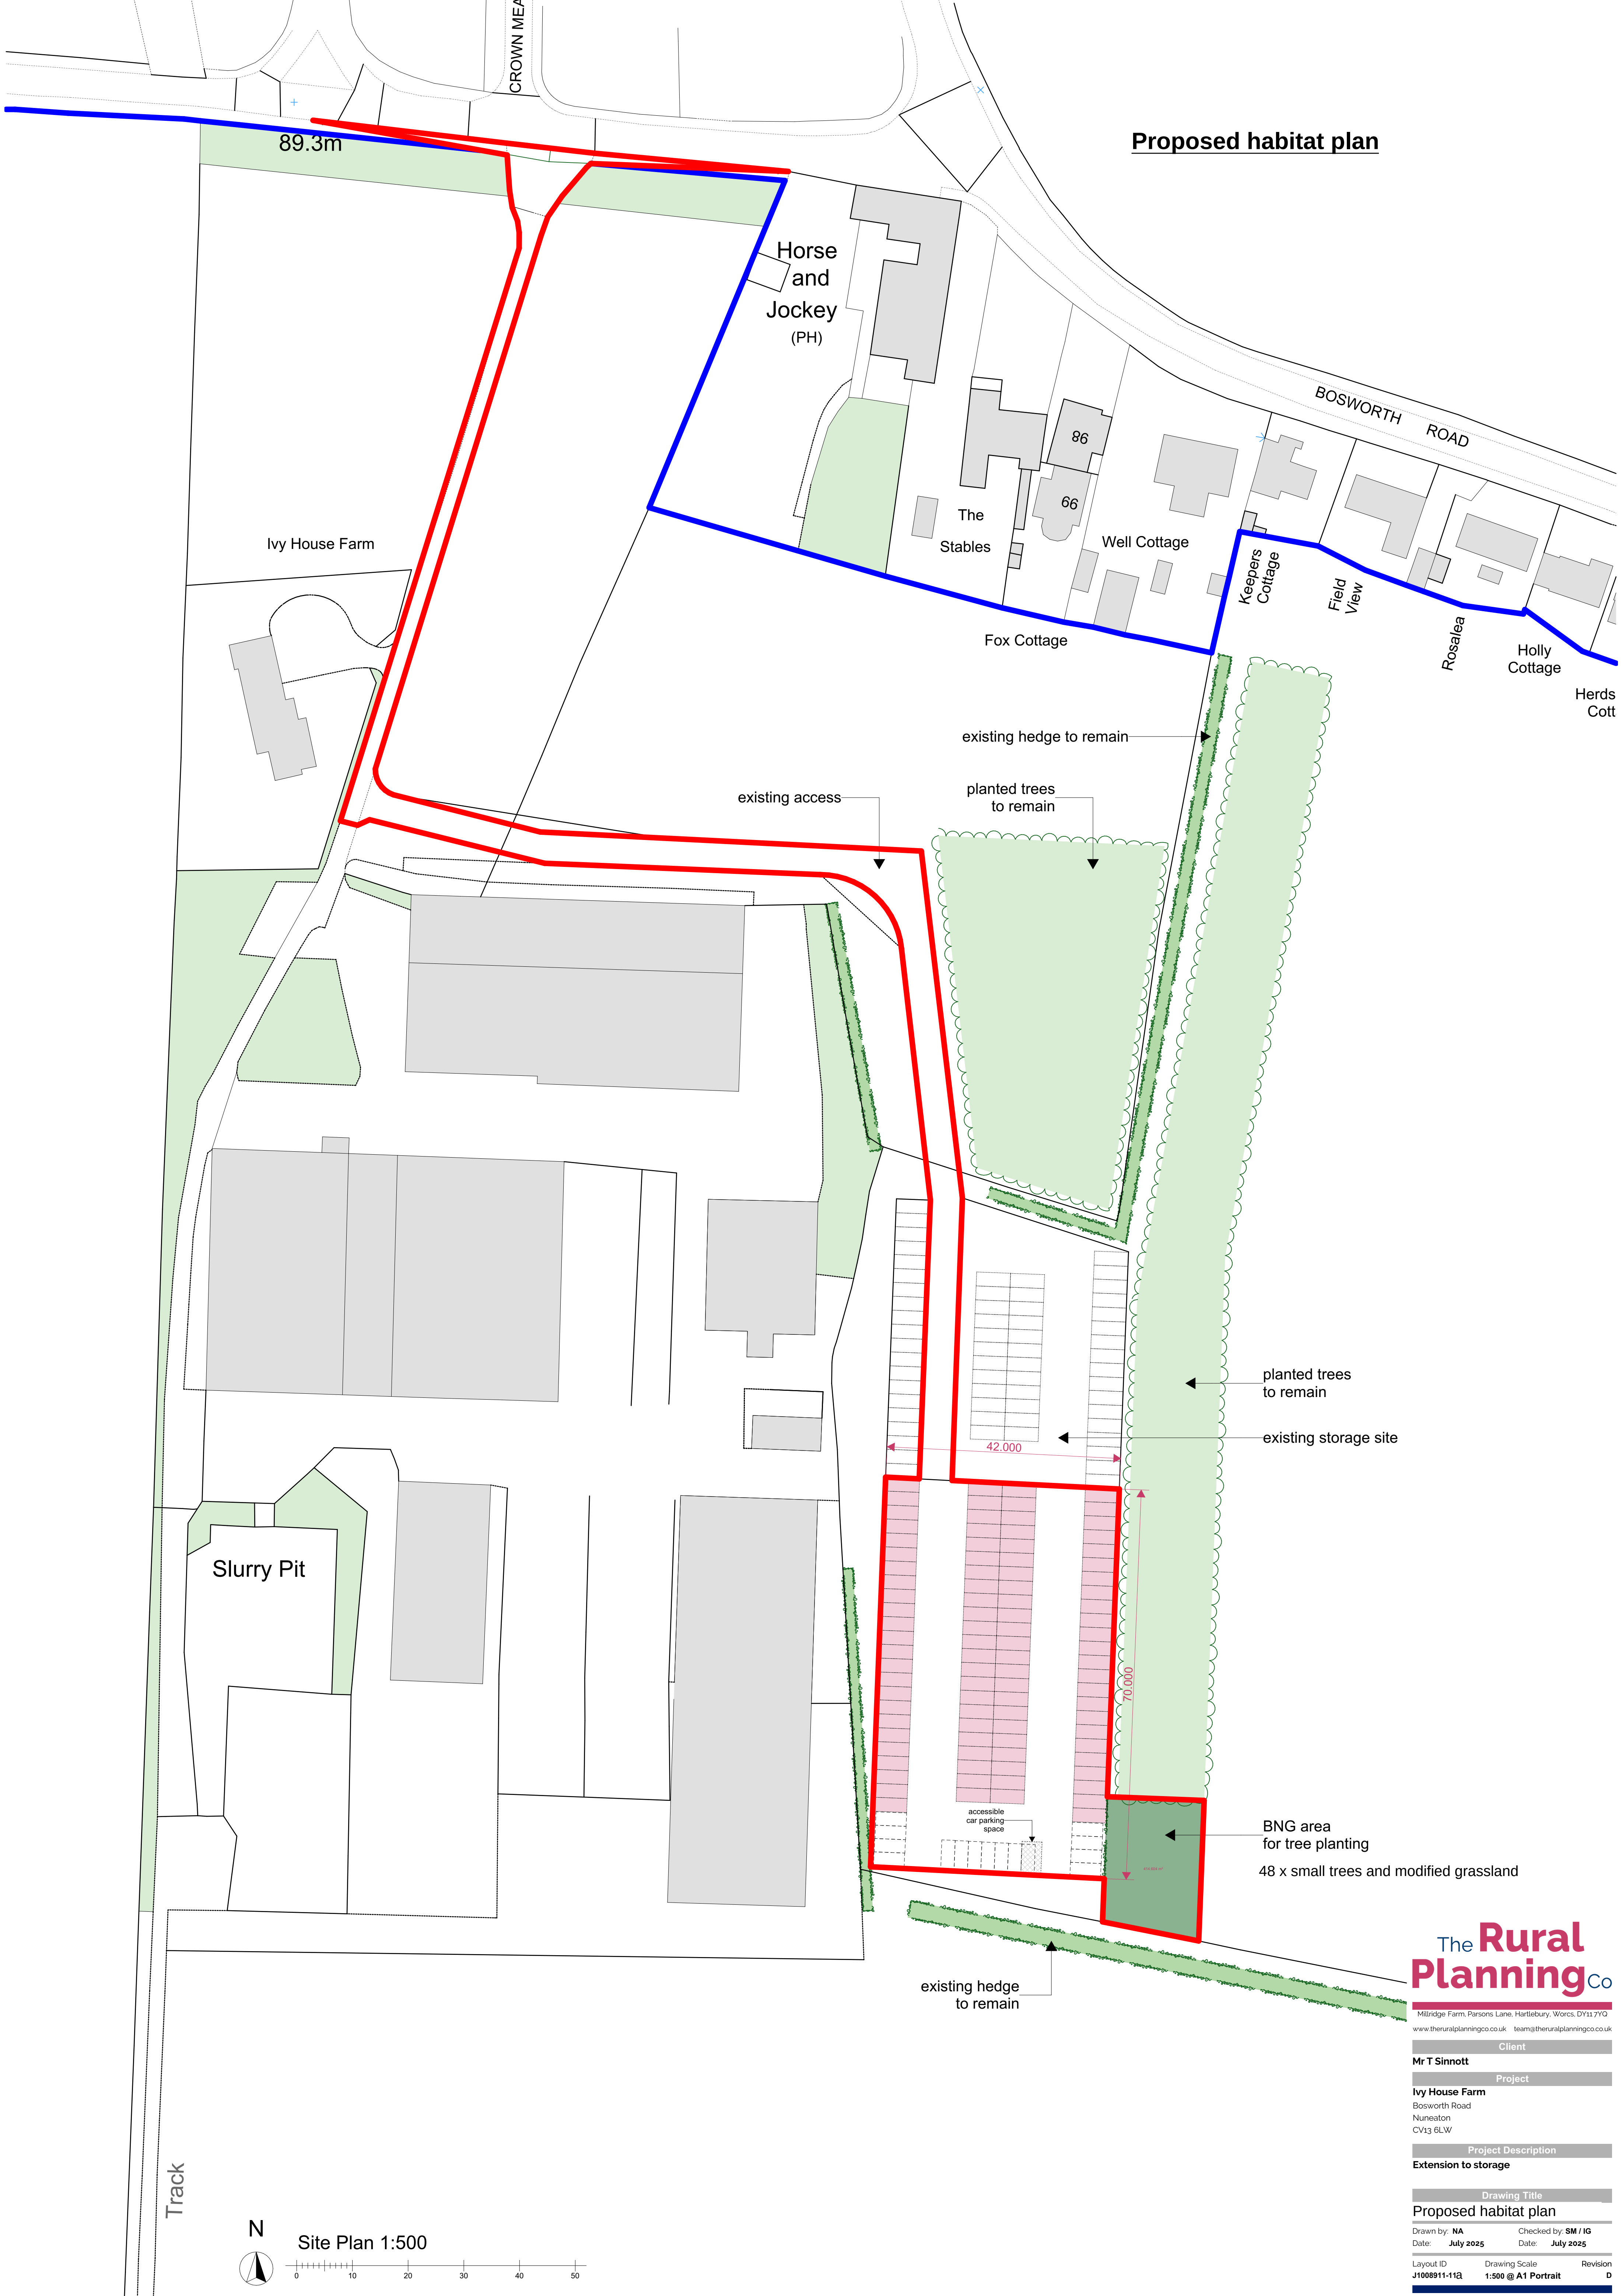

Proposed habitat plan

Track



Site Plan 1:500



The Rural Planning Co

Millridge Farm, Parsons Lane, Hartlebury, Worcs, DY11 7YQ  
www.theruralplanningco.co.uk team@theruralplanningco.co.uk

Client

Project

Ivy House Farm  
Bosworth Road  
Nuneaton  
CV13 6LW

Project Description

Extension to storage

Drawing Title

Proposed habitat plan

Drawn by: NA Checked by: SM / IG  
Date: July 2025 Date: July 2025

Layout ID Drawing Scale Revision  
J1008911-11a 1:500 @ A1 Portrait D