




## Notes

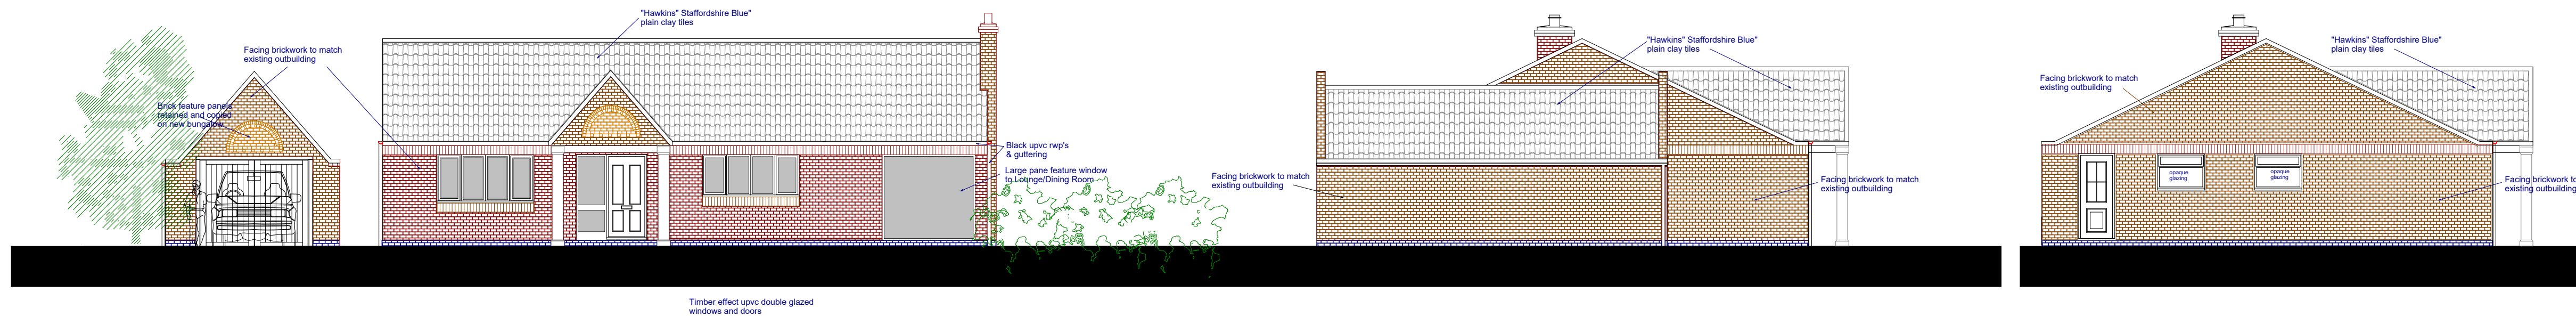

## Proposed Front Elevation

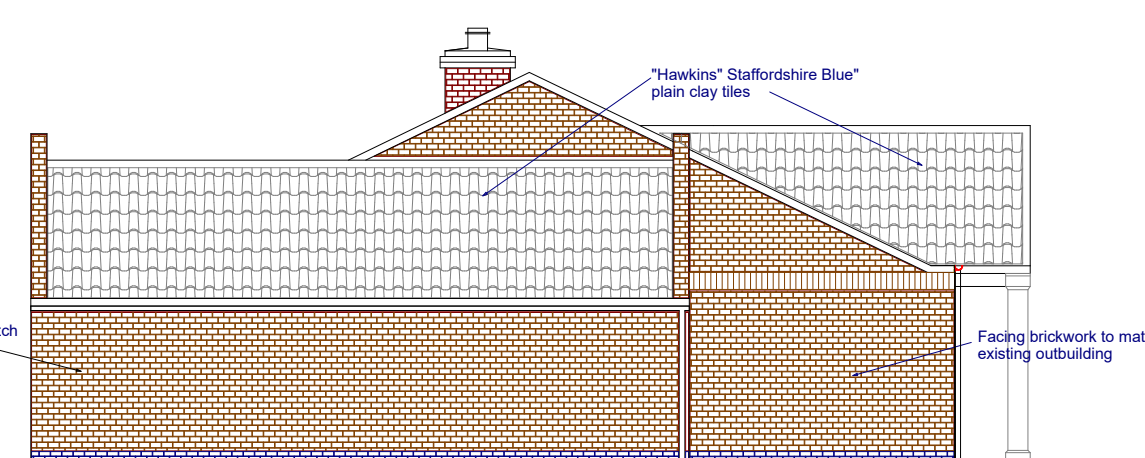


## Proposed Side Elevation

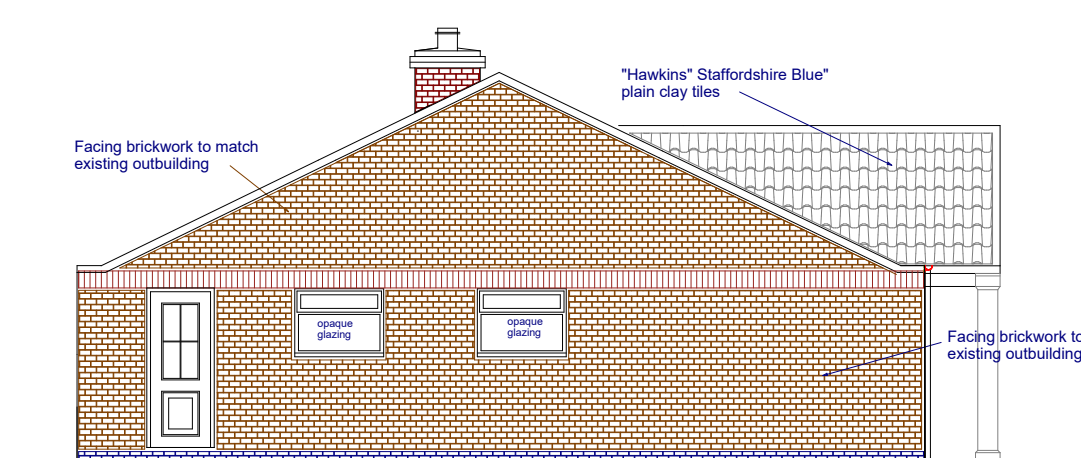


### Proposed Side Elevation (excluding garage)




## Proposed Rear Elevation

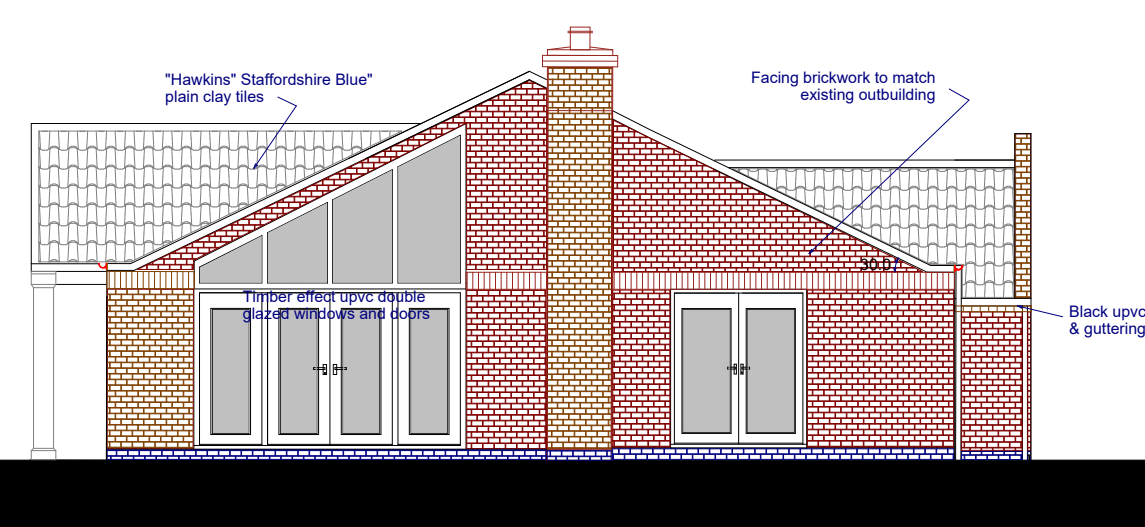


## Proposed Side Elevation

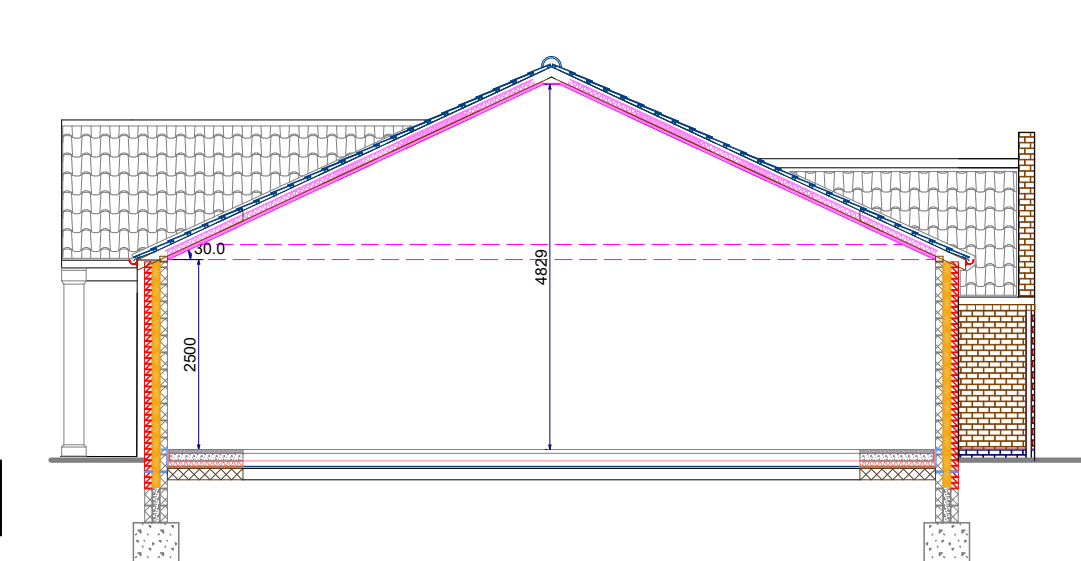

## Proposed Section

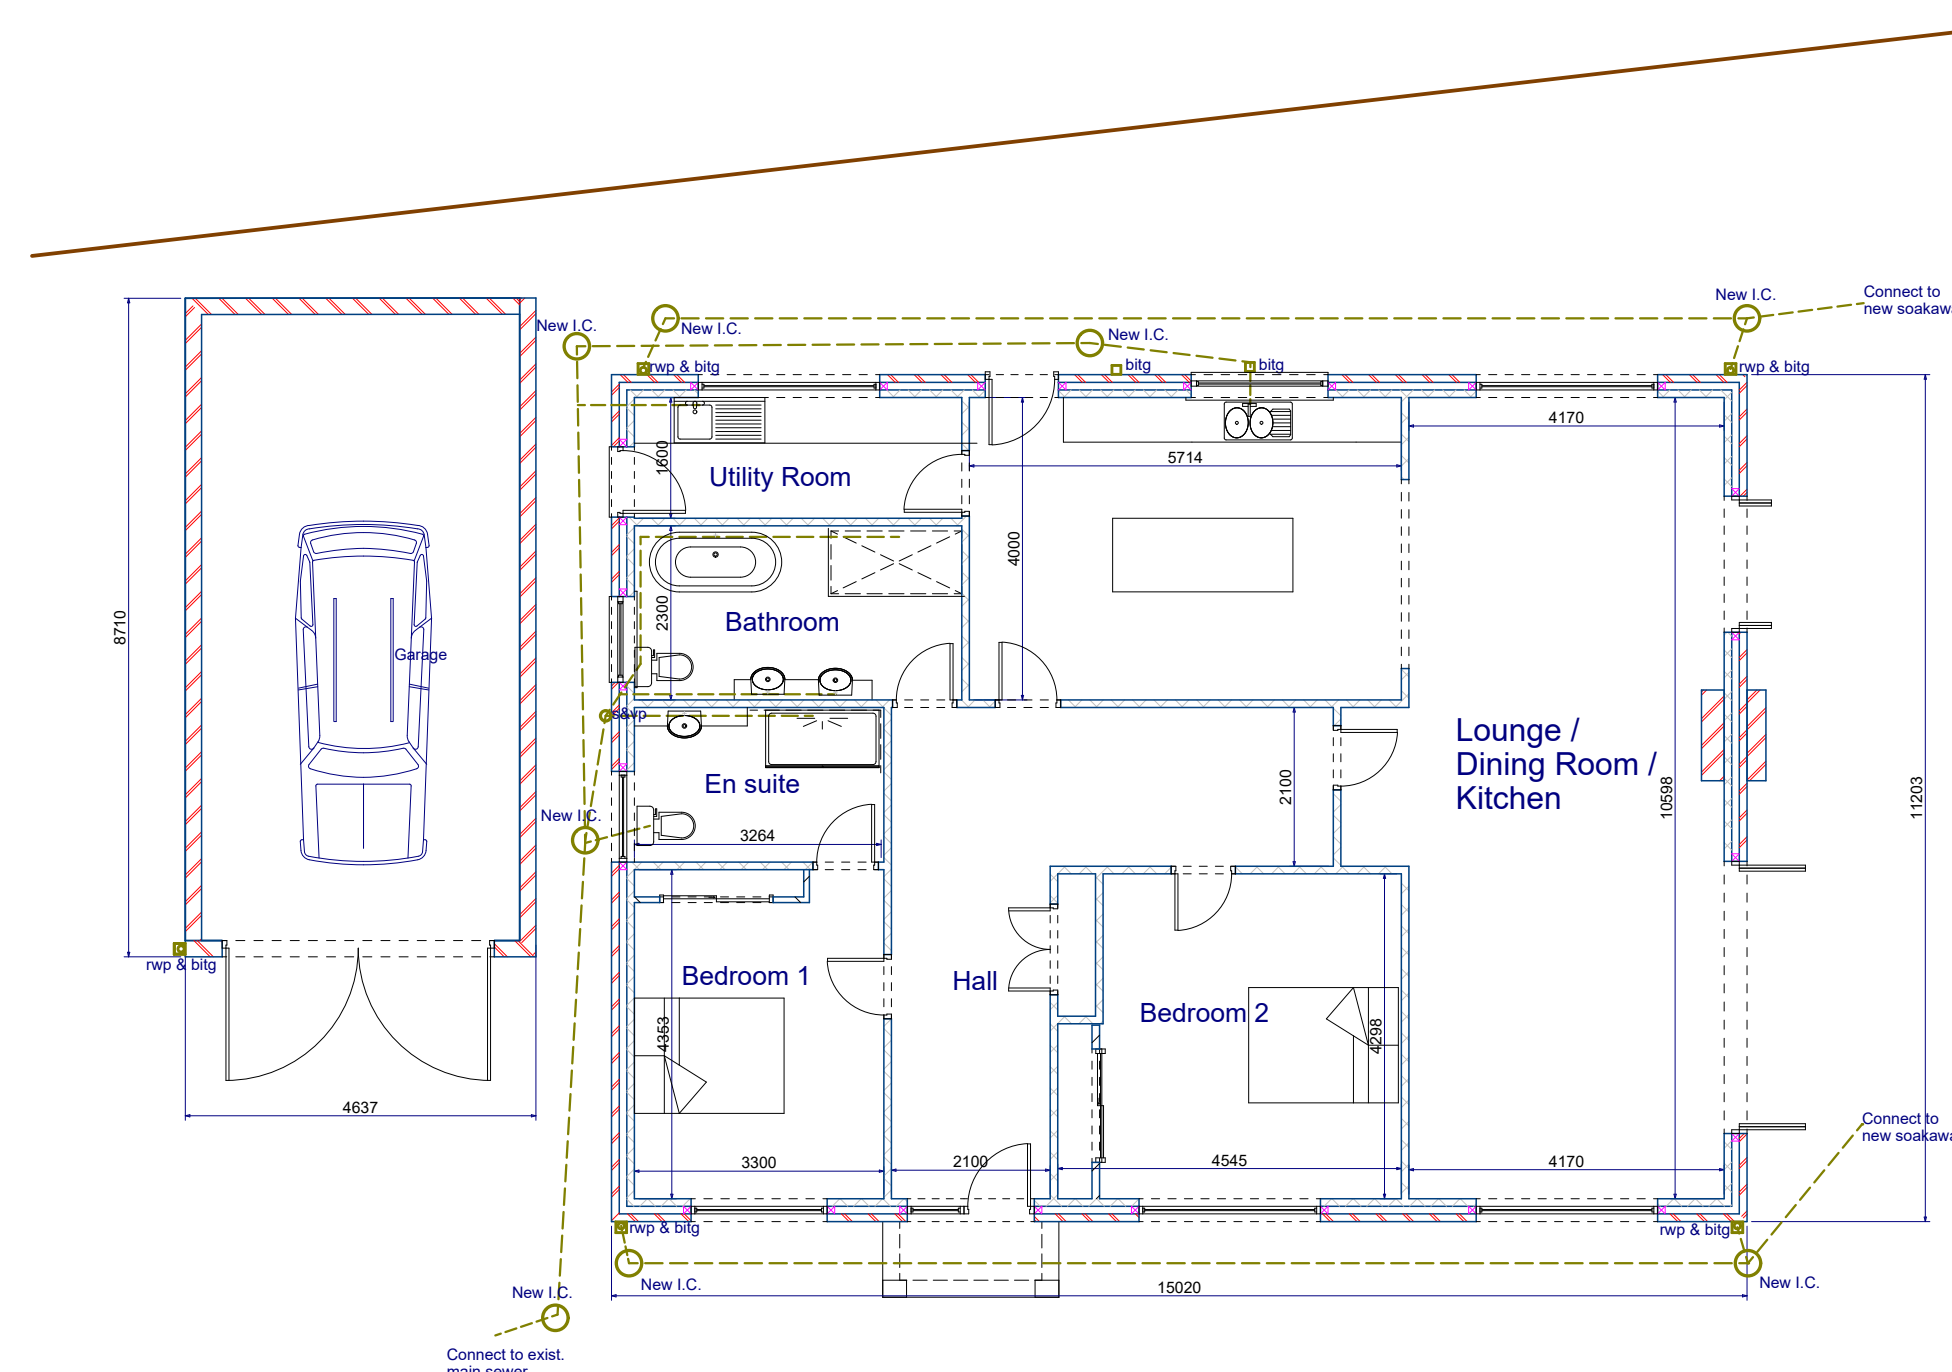

## Proposed Ground Floor Plan

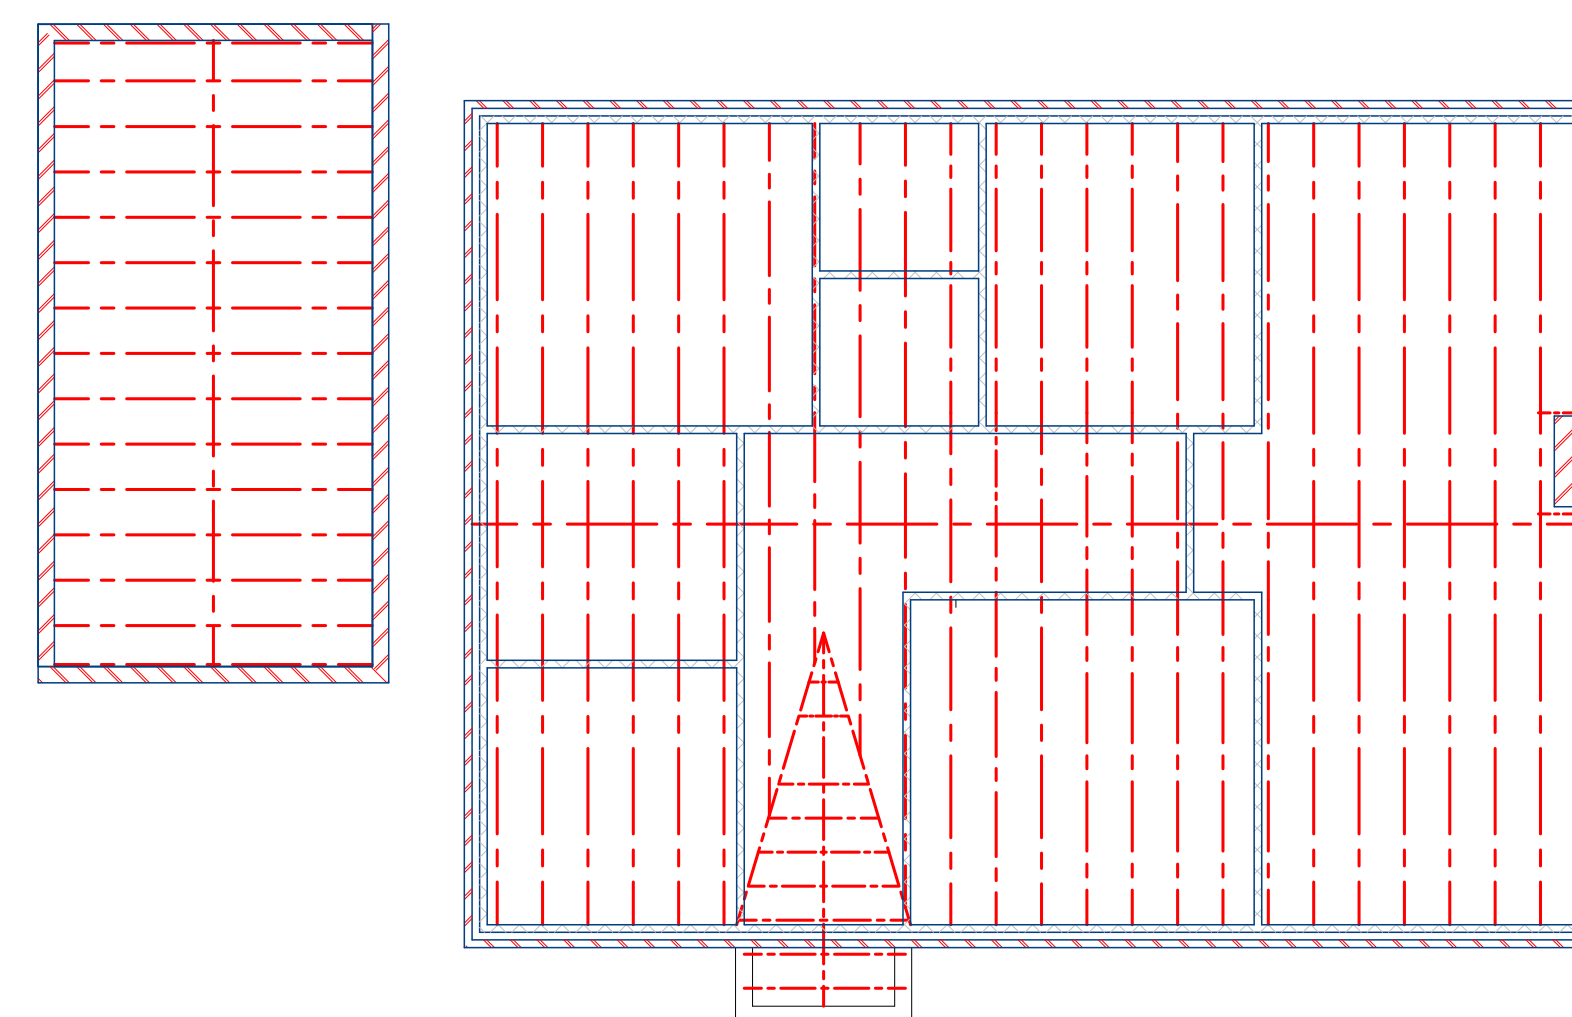

## Proposed Roof Plan



Project  
Proposed Detached Bungalow  
Land behind  
42-44 Main Street  
Carlton  
Nuneaton  
CV13 OE2

Client  
Mr D.Bream

Drawing No.  
DPM936/02 rev B

|               |       |
|---------------|-------|
| Date          | Scale |
| November 2024 | 1:100 |

Drawn by  
D.P.

Page Size - A1



5000 mm

DPM (Design Project Management) Services Limited  
Tel: 01510 563968 Mob: 07827 949313  
Email: [dps@dpm-services.co.uk](mailto:dps@dpm-services.co.uk)  
Website: <http://dpm-services.co.uk>

DPM (Design Project Management) Services Ltd drawings and specifications remain the property of DPM (Design Project Management) Services Ltd.  
No reproduction shall be permitted without prior permission.  
Do not scale off the drawing for setting out and/or the manufacture of specialist items.

