


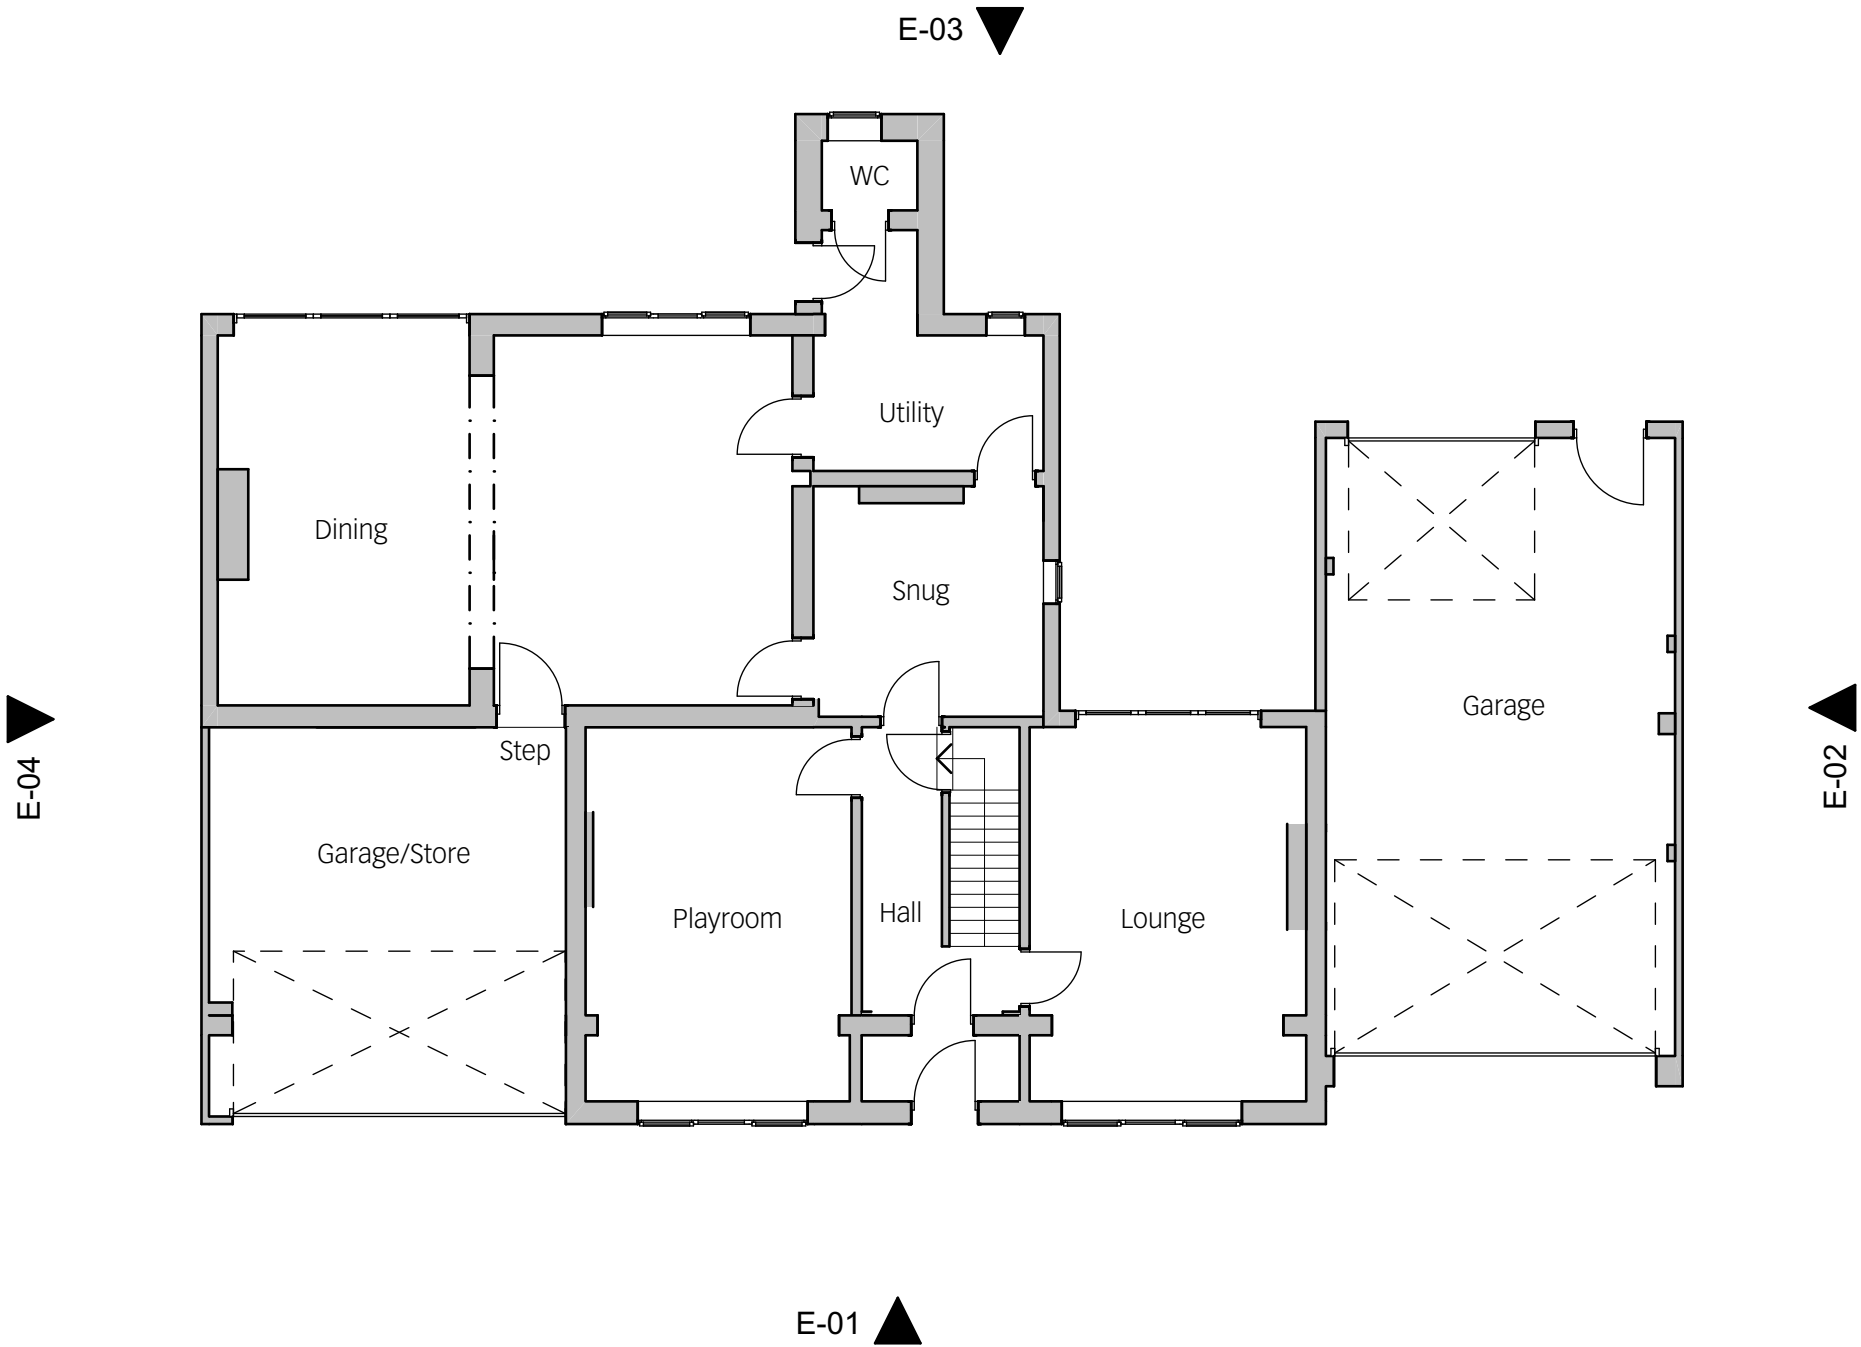

1 Ground Floor Plan 1:100

Purpose of Issue		notes		architect	
1:100 2m 0 2m 4m 6m 8m 10m 2 Scale Bar		HAYWARD MCMULLAN ARCHITECTS The Stables, Braeside, 67 Burton Road, Melton Mowbray, LE13 1DL T.01664 566997 t. 01664 566997 info@haywardmcmullan.com		project	
		drawing title		drawing title	
		Existing Ground Floor		scale @ A3	
		client		drawn by	
<CLIENT_COMPANY>		1:100,		<ORG>	
Project No.		Drawing Number		rev	
2256		X001A			