


E-03 ▼

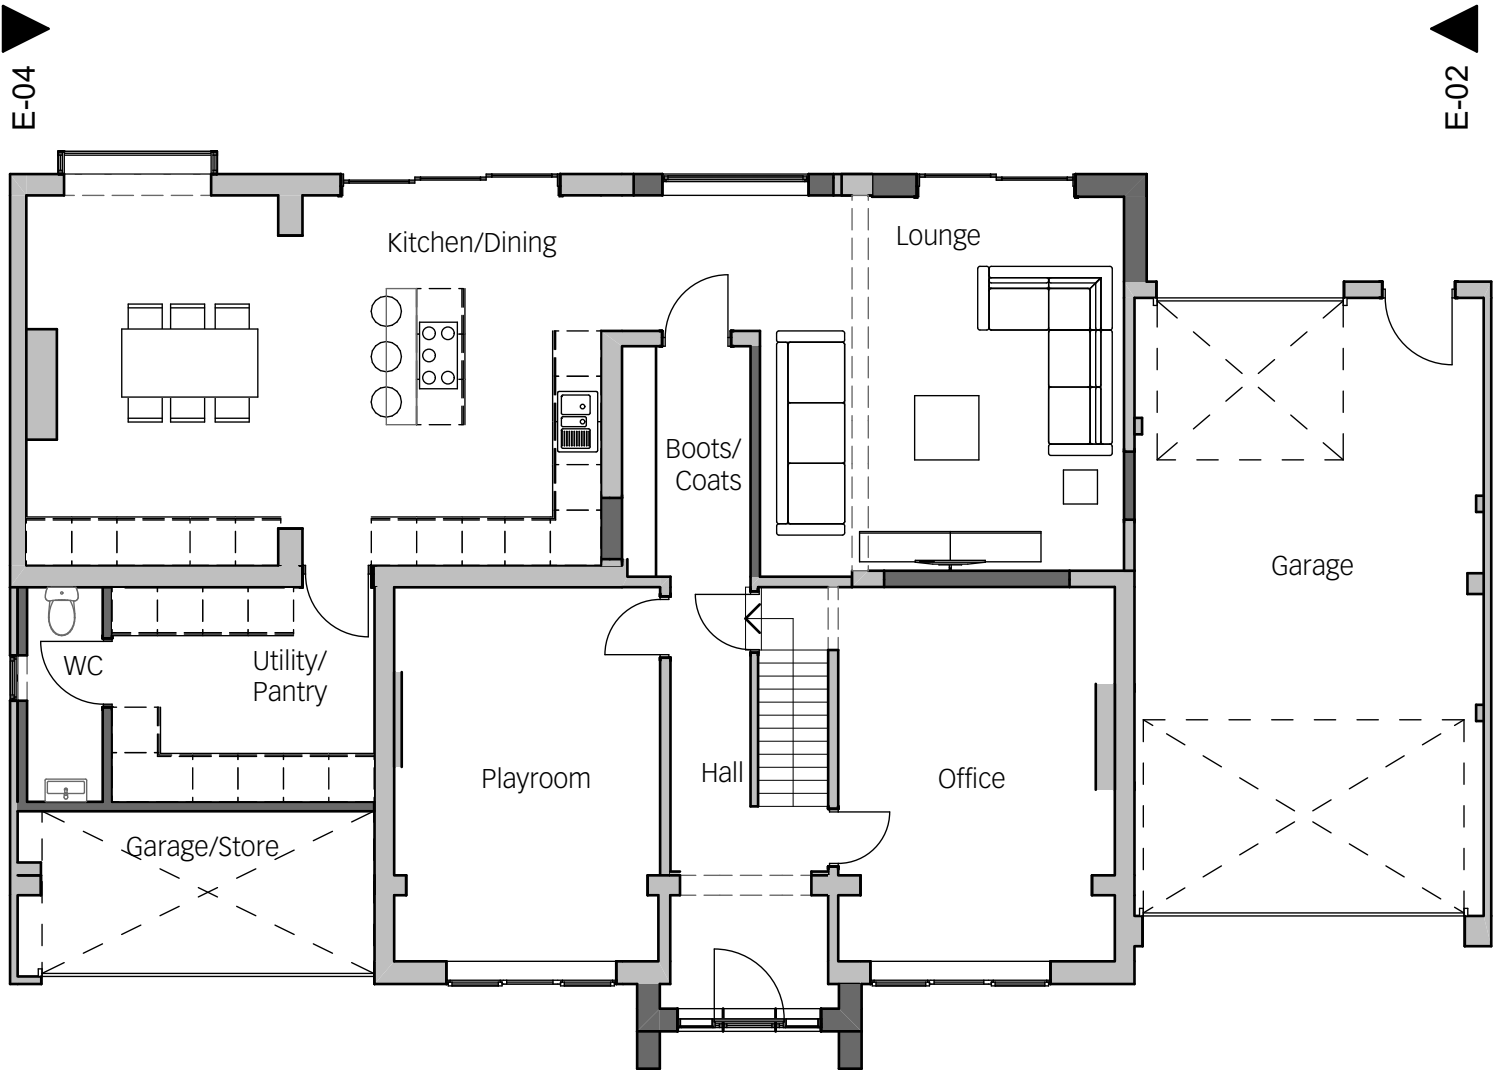


E-01 ▲

1 Ground Floor

1:100 2

E-03 ▼

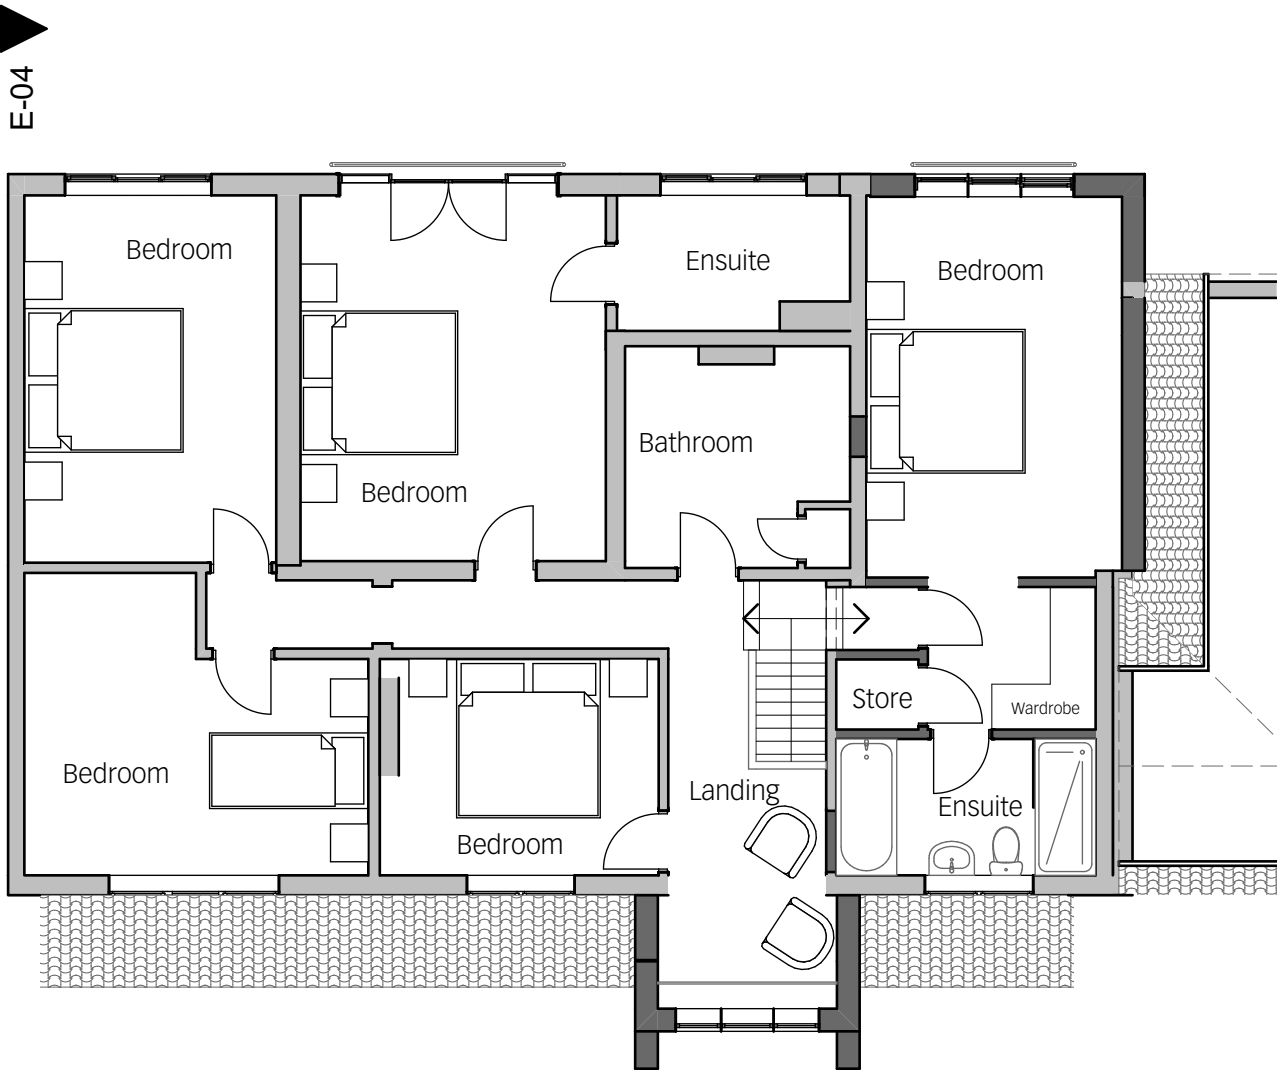

E-01 ▲

First Floor

1:100

Purpose of Issue

WIP

notes

architect

HAYWARD MCMULLAN ARCHITECTS

The Stables, Braeside, 67 Burton Road, Melton Mowbray, LE13 1DL T.01664 566997 t. 01664 566997 info@haywardmcmullan.com

project

59 Desford Road, Newbold Verdon

drawing title

Proposed Floor Plans

client

<CLIENT_COMPANY>

scale @ A3

1:100,

Project No.

2256

drawn by


<ORG>

Drawing Number

PL100A

rev

1:100

 

3 Scale Bar