




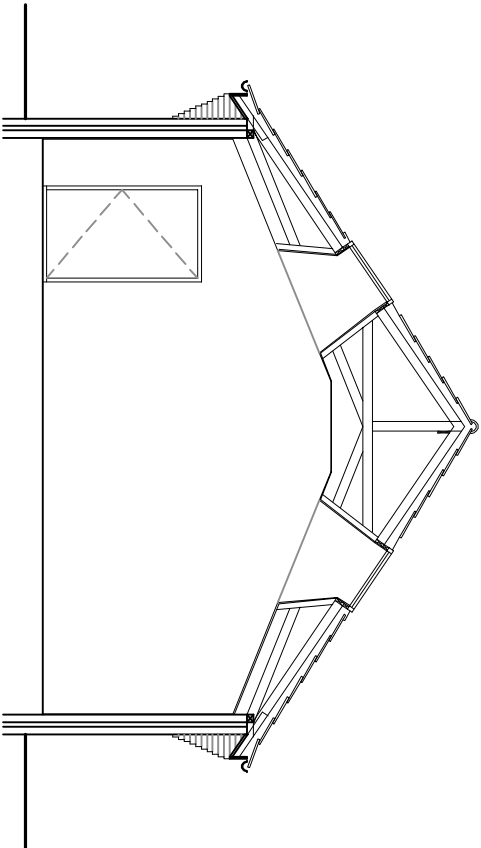

Section A-A - as existing
1:50 scale @ A1

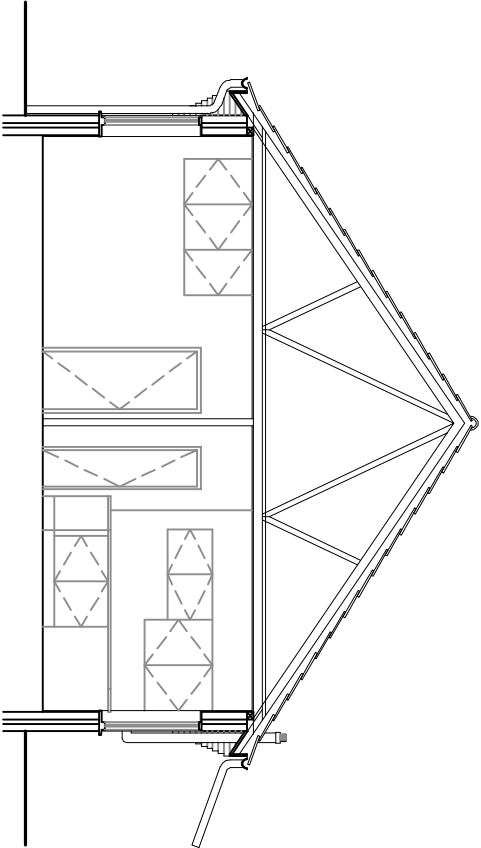

Section B-B - as existing
1:50 scale @ A1

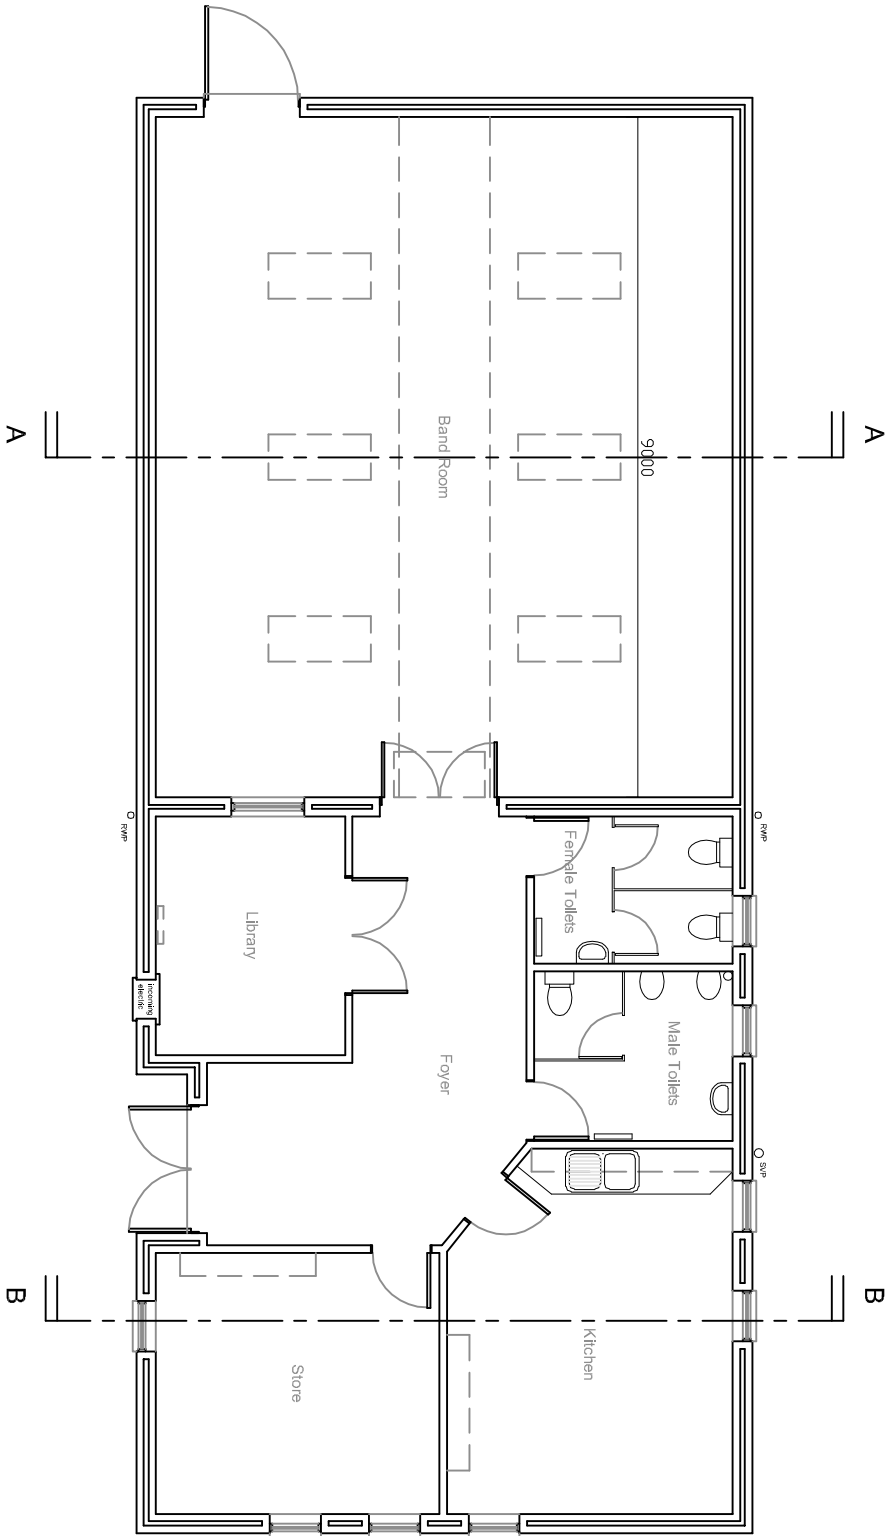

Floor Plan - as existing
1:50 scale @ A1



Project:	Ratby Band Room	Scale:	1:50@A1
Drawing Title:	Existing Plan & Sections	Drawn by:	GH
Date:	23rd August 2021	Status:	Planning
Drawing No:	RBR/21/03	Revisions:	-