




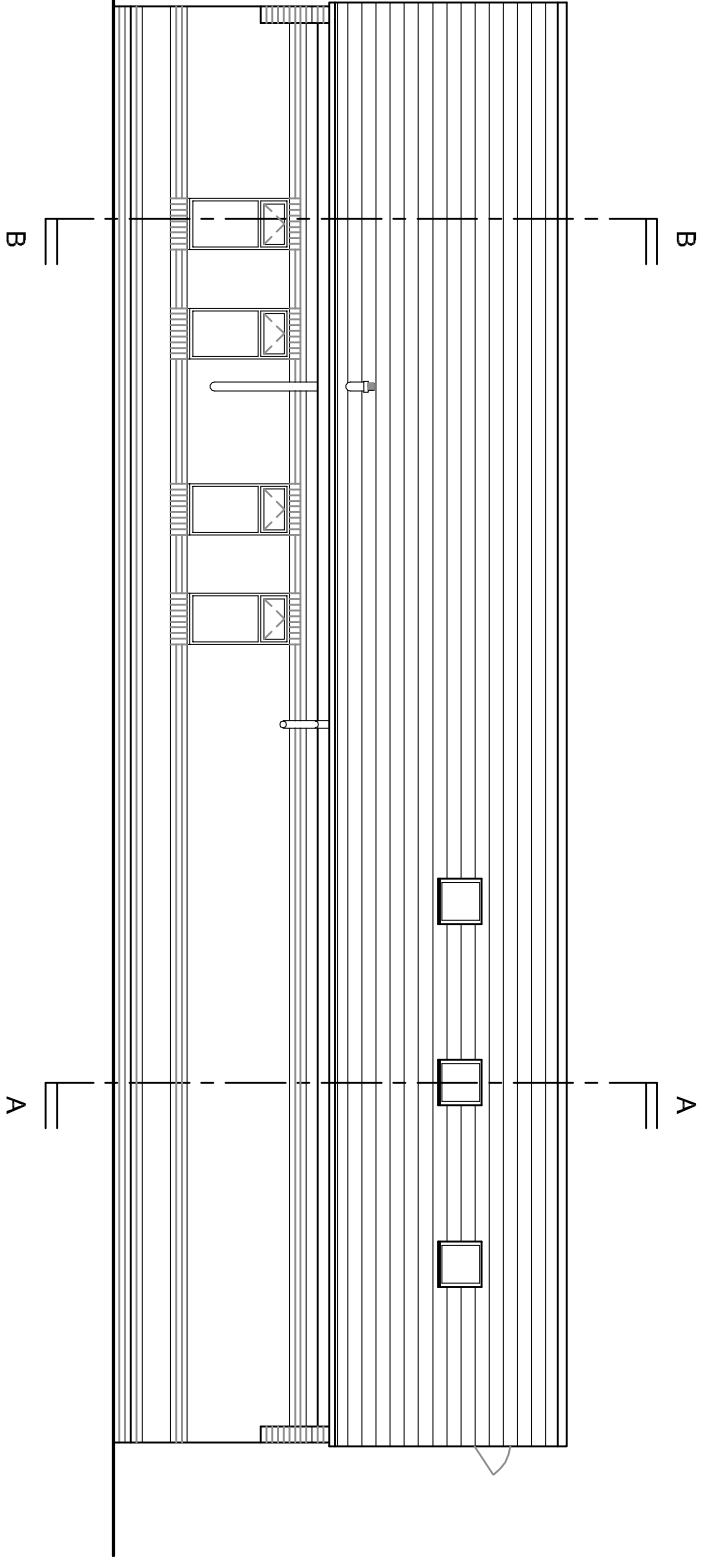


South West Elevation - as existing
1:50 scale @ A1

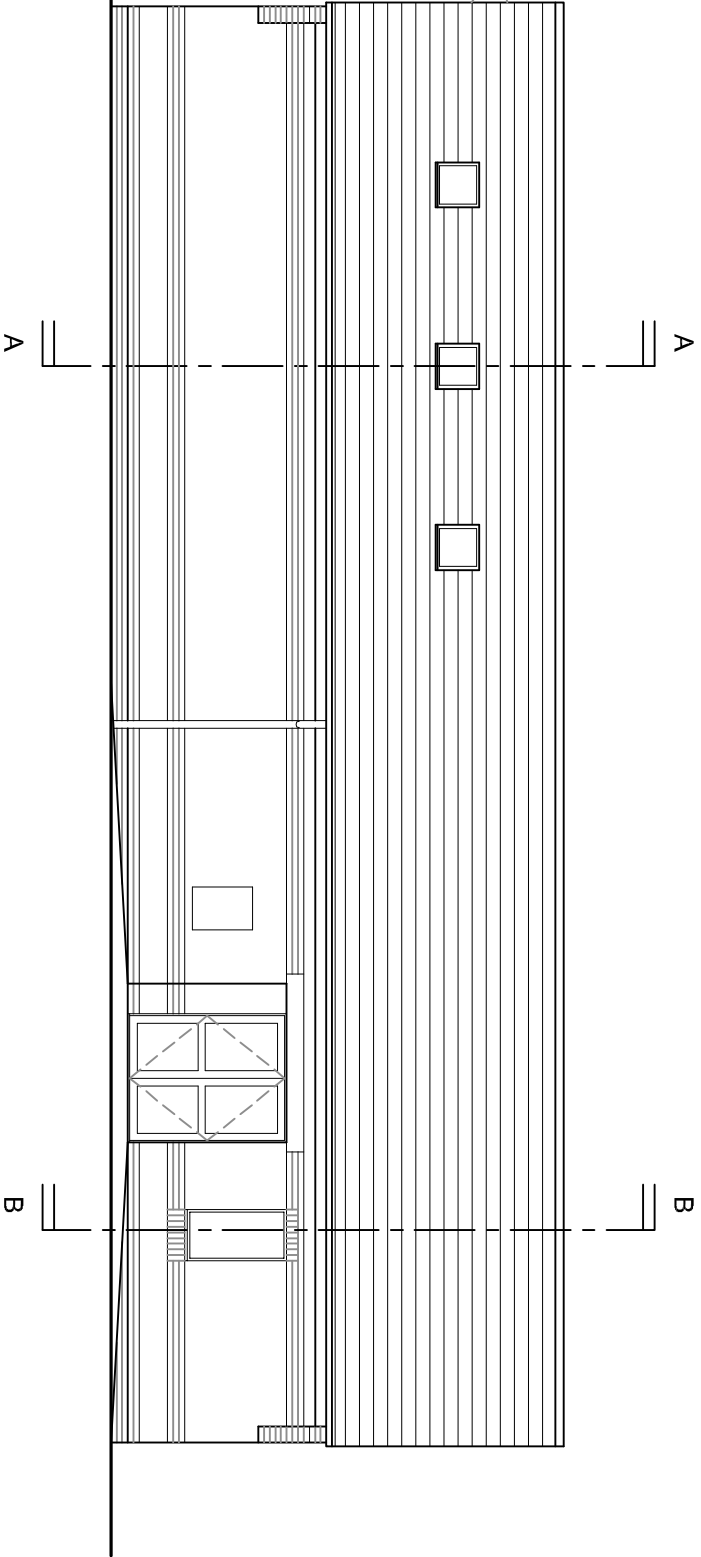

North East Elevation - as existing
1:50 scale @ A1

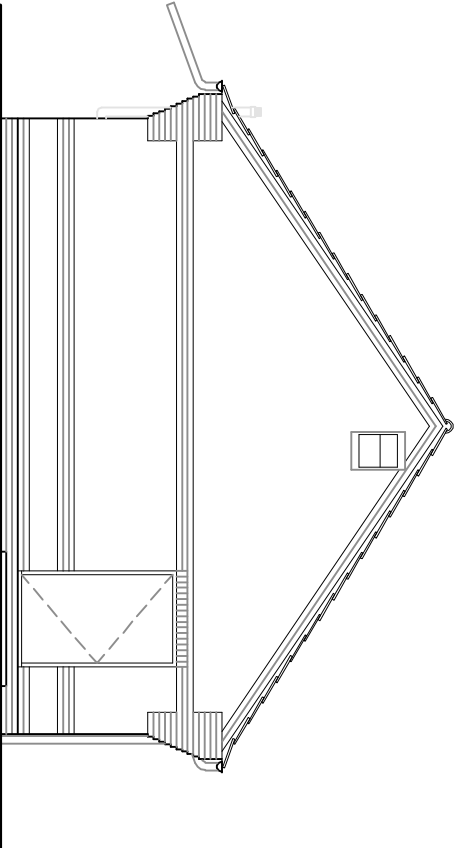

South East Elevation - as existing
1:50 scale @ A1

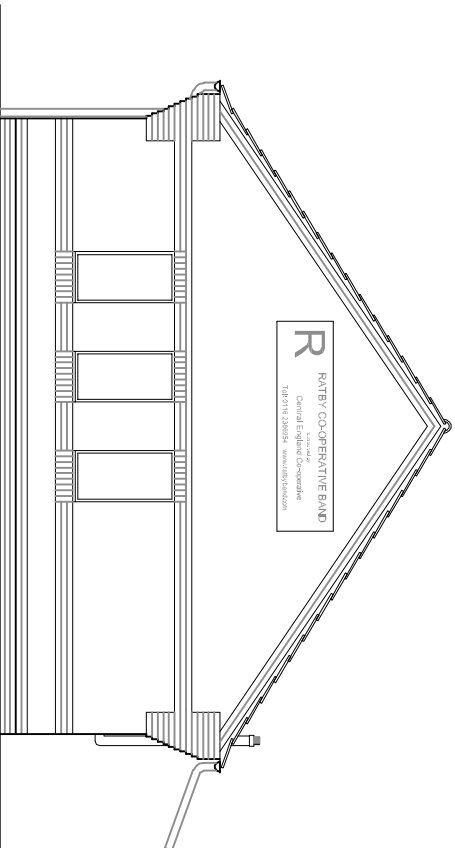

North West Elevation - as existing
1:50 scale @ A1



Project:	Ratby Band Room	Scale:	1:50@A1
Drawing Title:	Existing Elevations	Drawn by:	GH
Date:	23rd August 2021	Status:	Planning
Drawing No:	RBR/21/04	Revisions:	-