



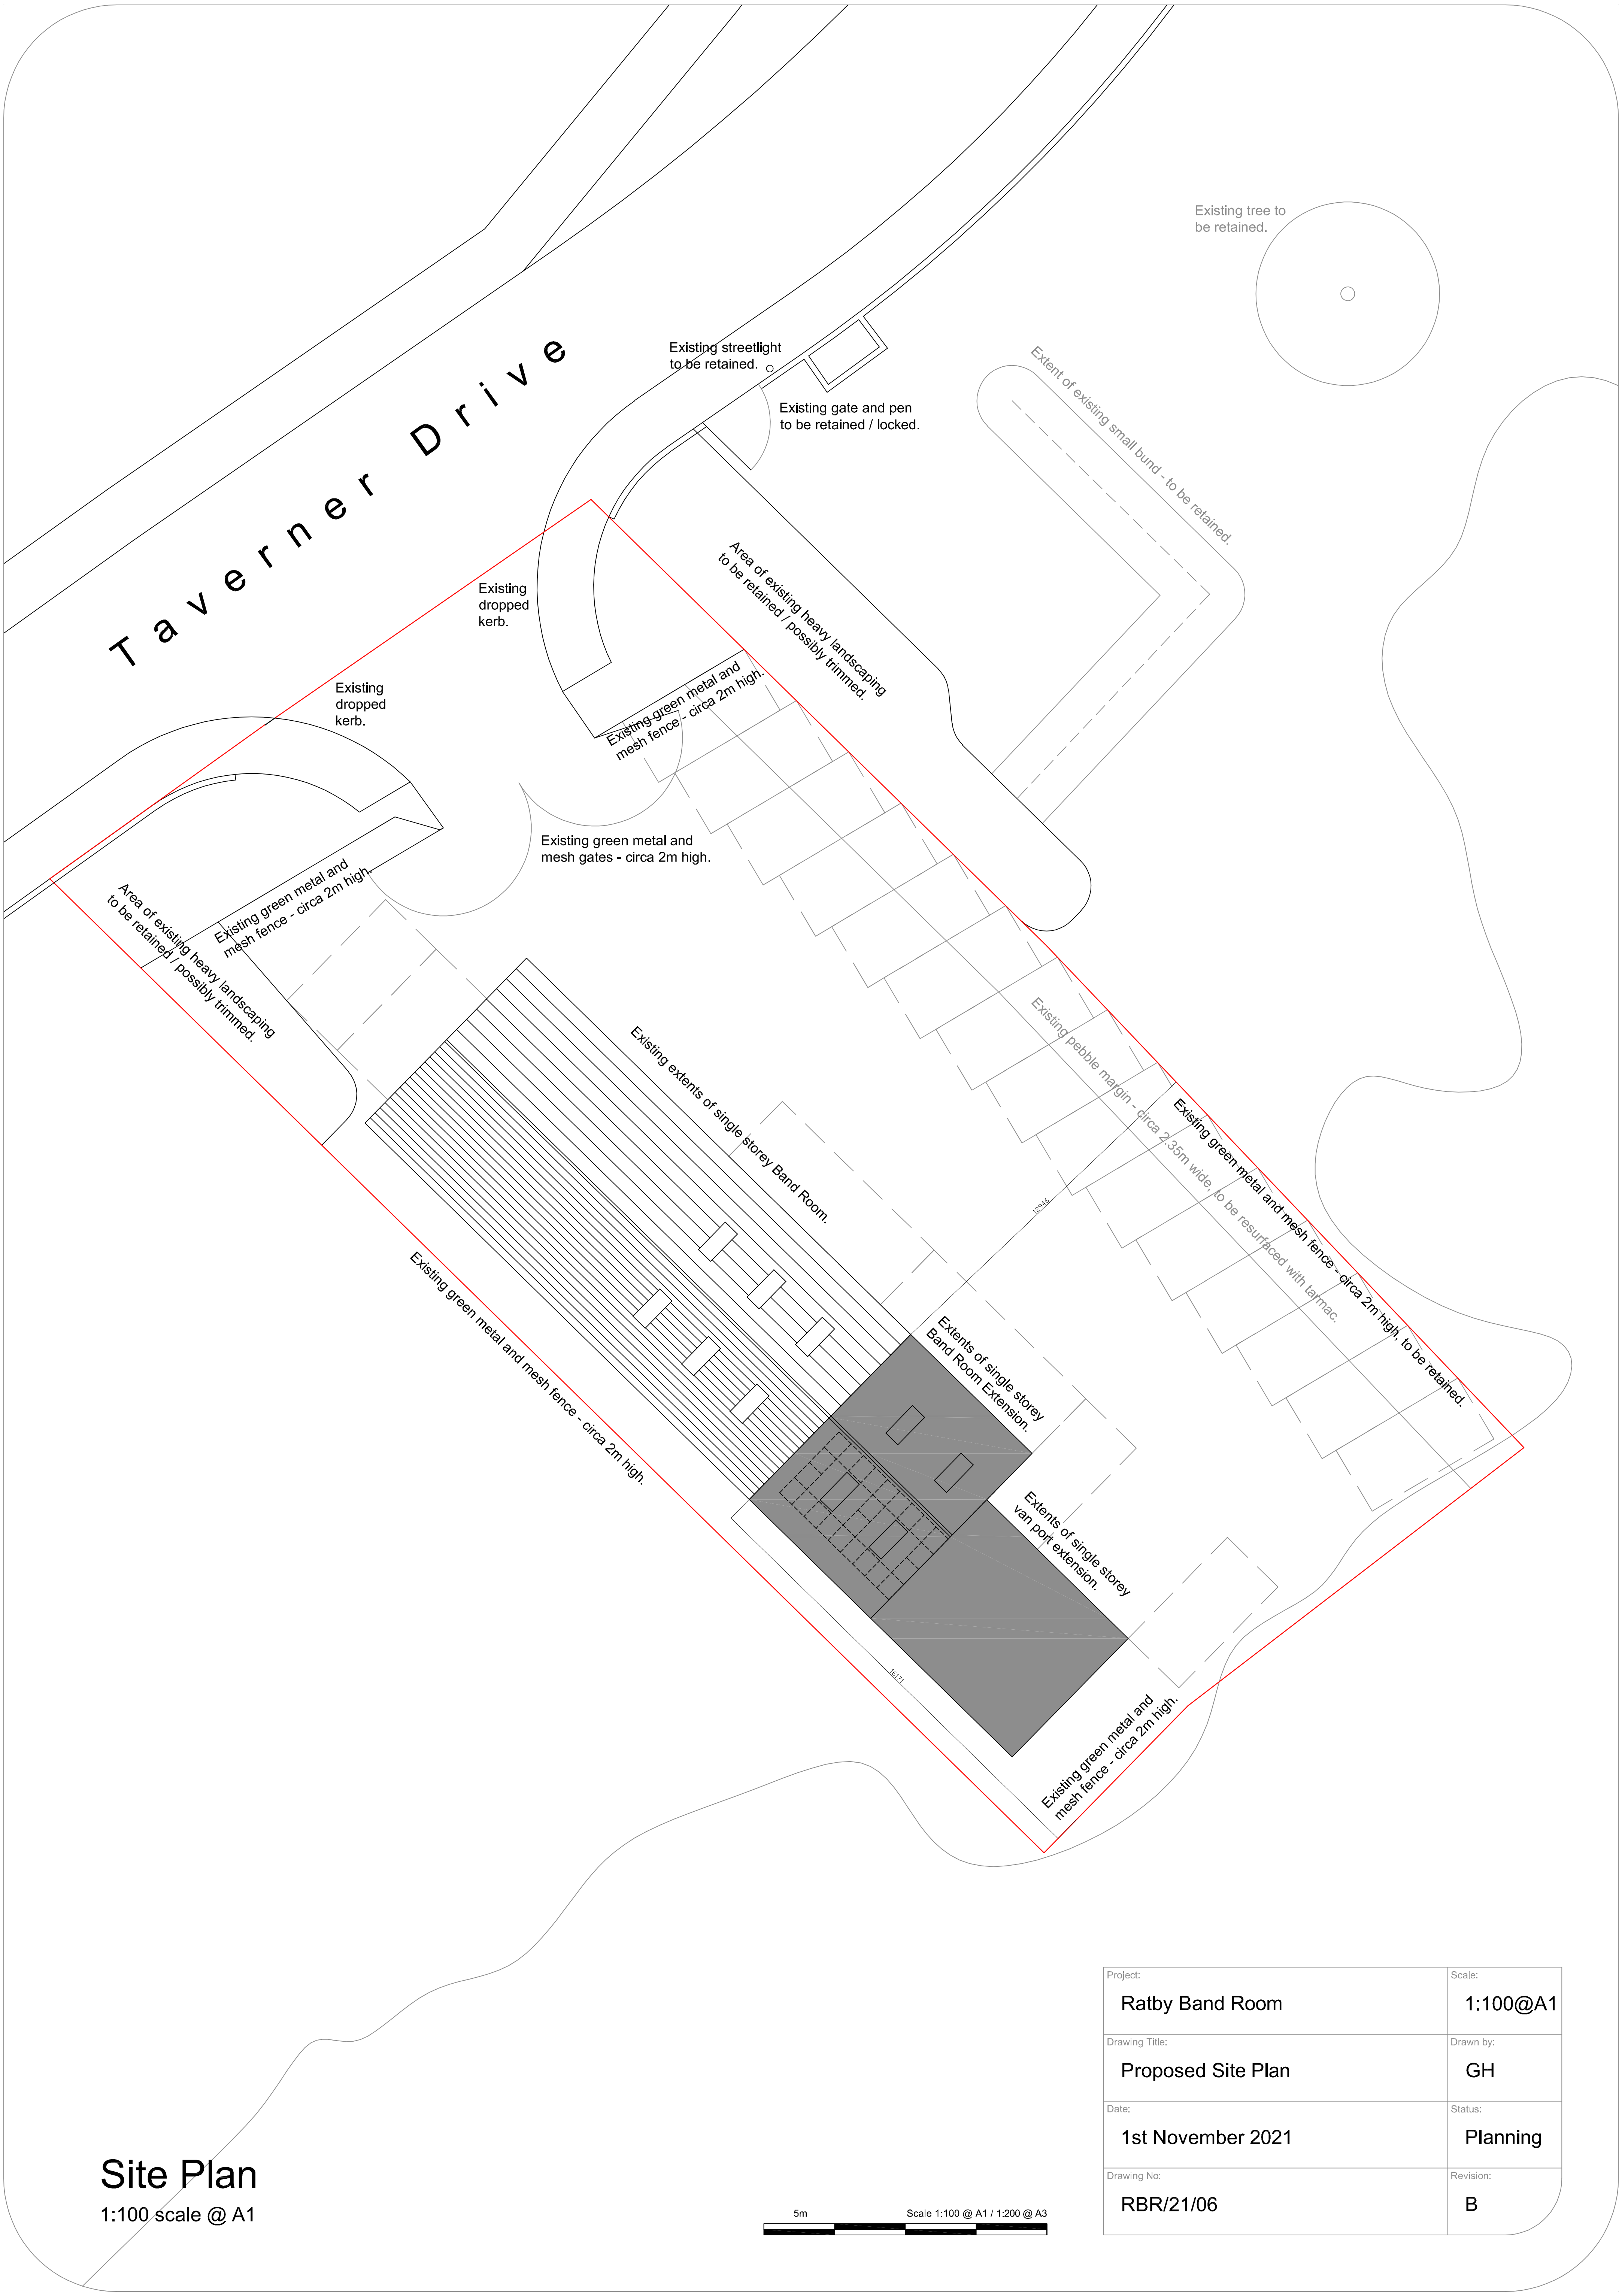

Site Plan
1:100 scale @ A1

 

Project:	Ratby Band Room	Scale:	1:100@A1
Drawing Title:	Proposed Site Plan	Drawn by:	GH
Date:	1st November 2021	Status:	Planning
Drawing No:	RBR/21/06	Revision:	B