


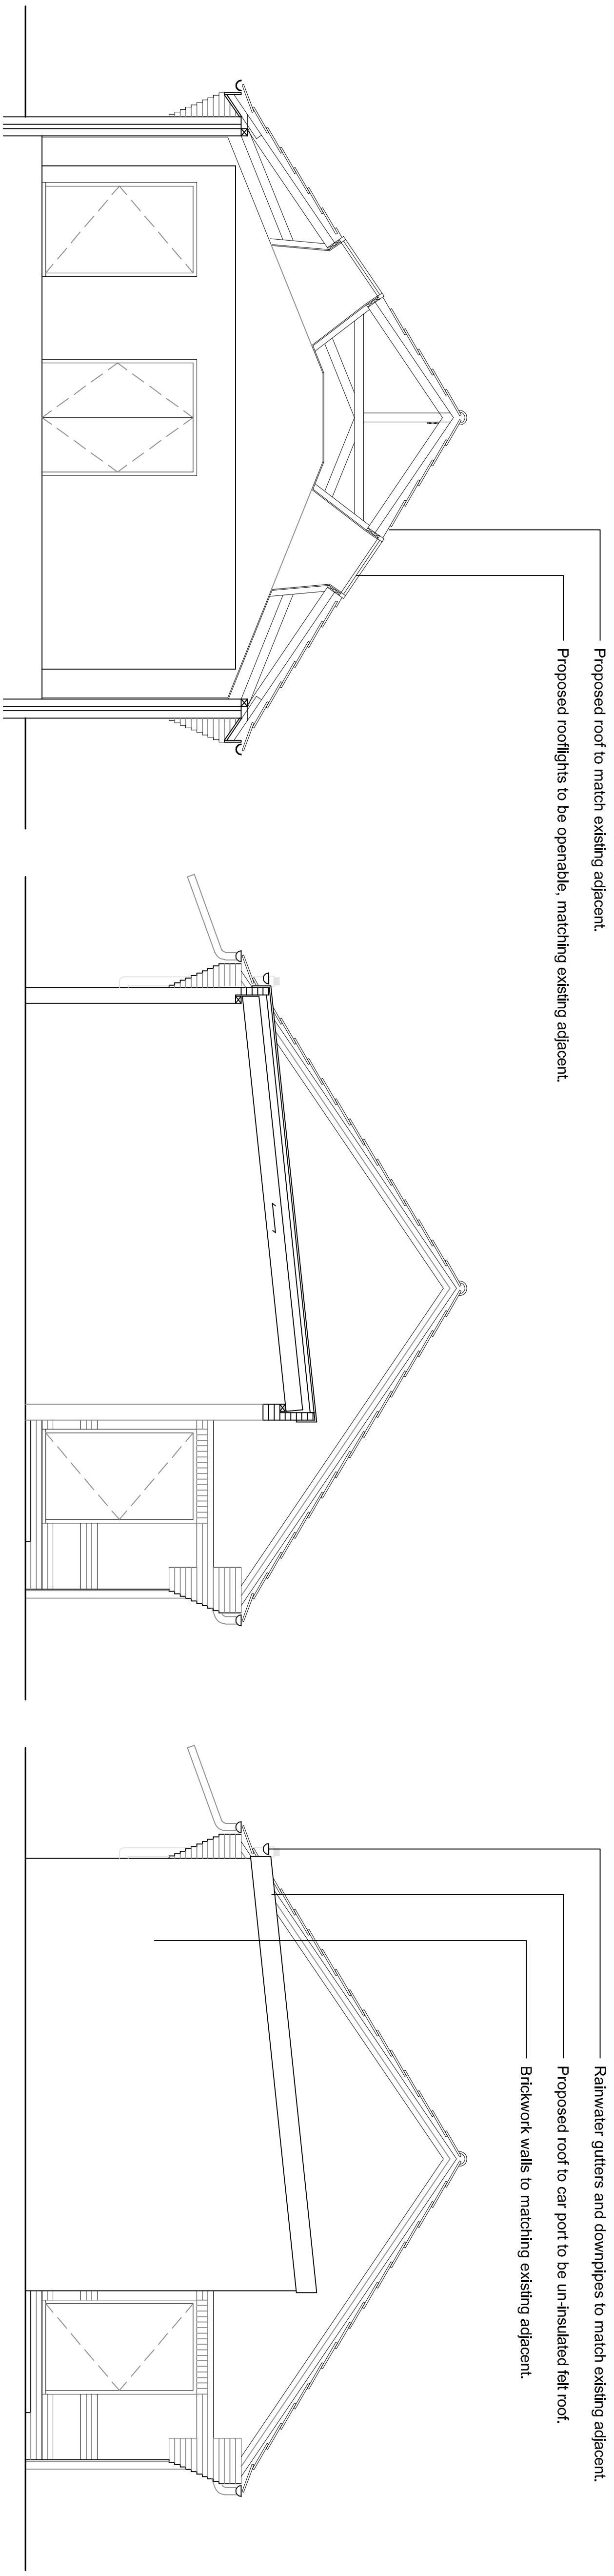

Section A-A - as proposed


1:50 scale @ A1

Section C-C - as proposed

1:50 scale @ A1

South East Elevation - as proposed

1:50 scale @ A1

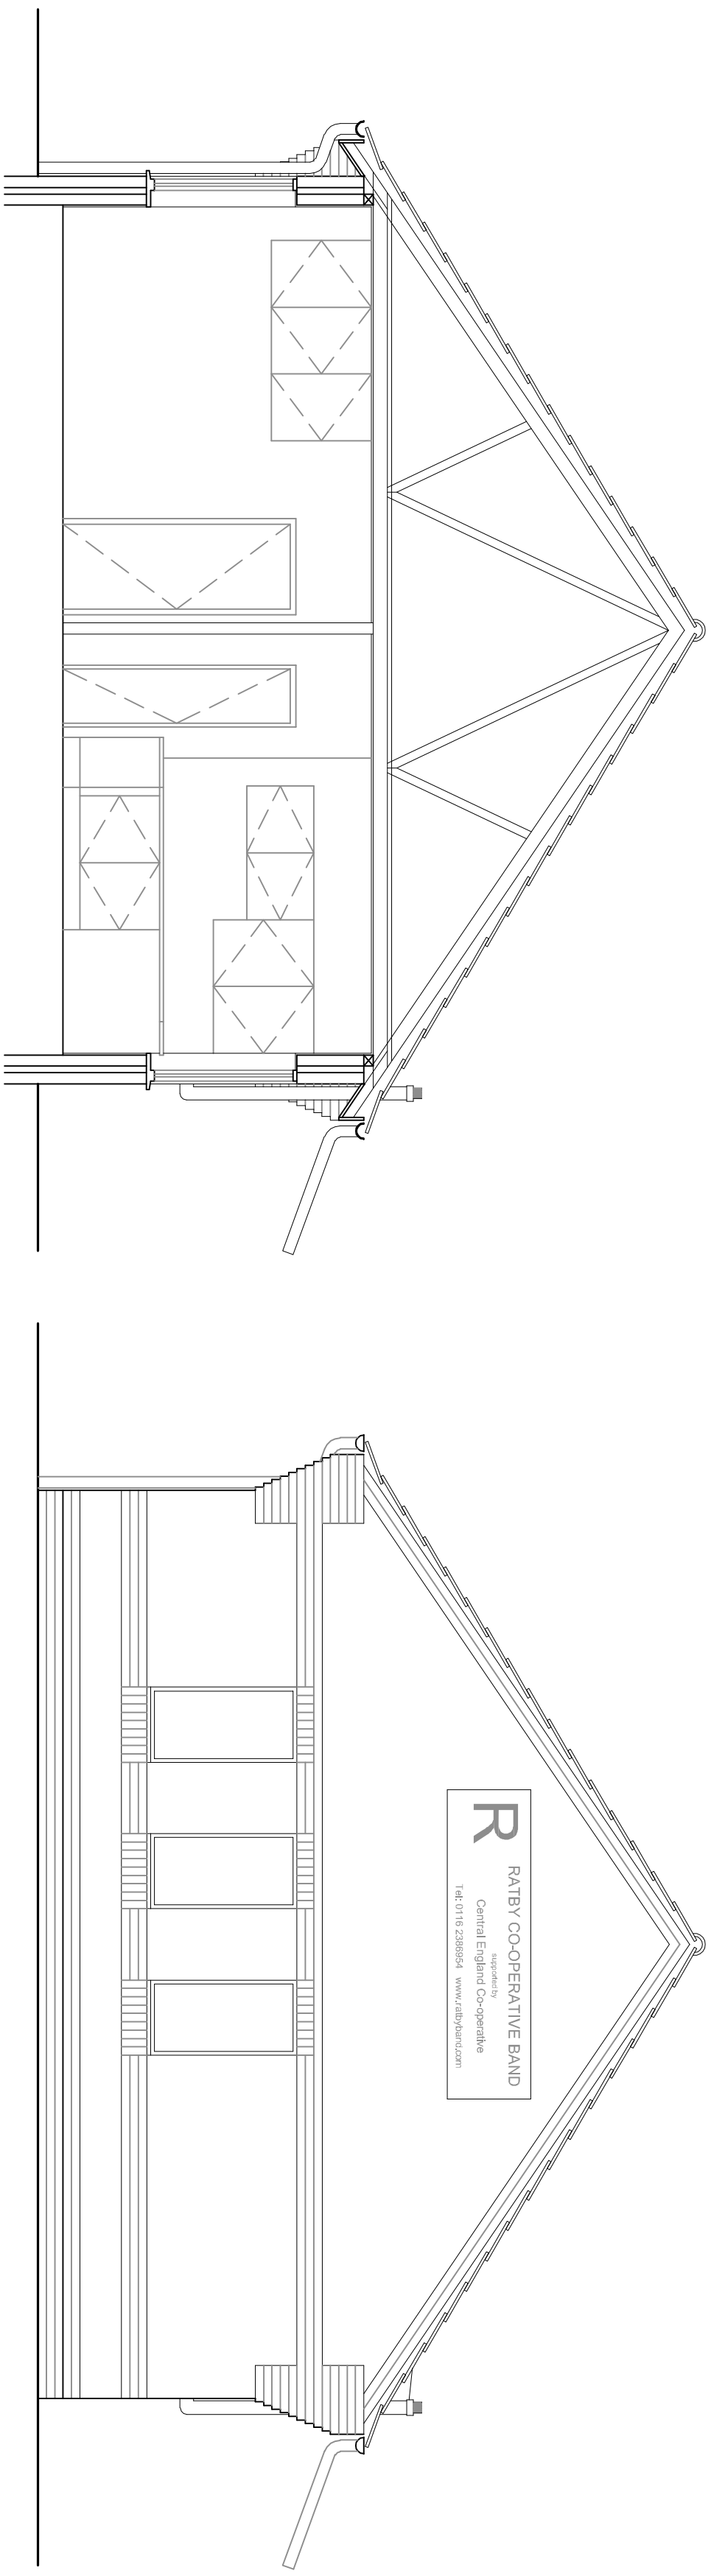

Section B-B - as proposed

1:50 scale @ A1

North West Elevation - as proposed

1:50 scale @ A1



Project:	Ratby Band Room	Scale:	1:50@A1
Drawing Title:	Proposed SE & NW Elevs & Sections	Drawn by:	GH
Date:	23rd August 2021	Status:	Planning
Drawing No:	RBR/21/09	Revision:	A