



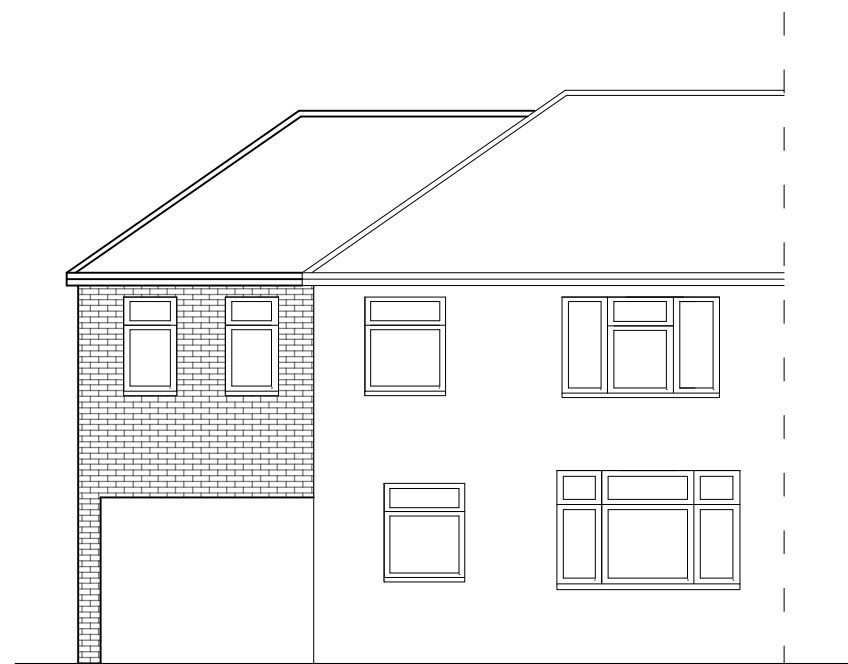

Proposed Front Elevation



Proposed Rear Elevation

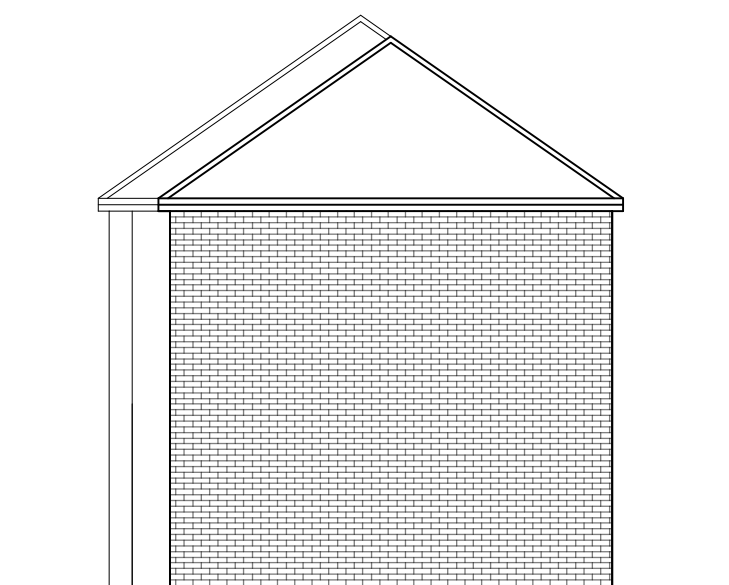

Proposed Side Elevation



Project

Proposed Double Storey Side
Extension at: 164 Markfield Road, LE6 0LS

Sheet number 3

Proposed Elevations

Scale 1:100

Please reply to:
65 Greenacre Drive
Leicester
LE5 6TE
Mobile: 07969919528
Email: sajjad@sidesigns.co.uk

All dimensions to be checked on site and
not scaled off this drawing.