

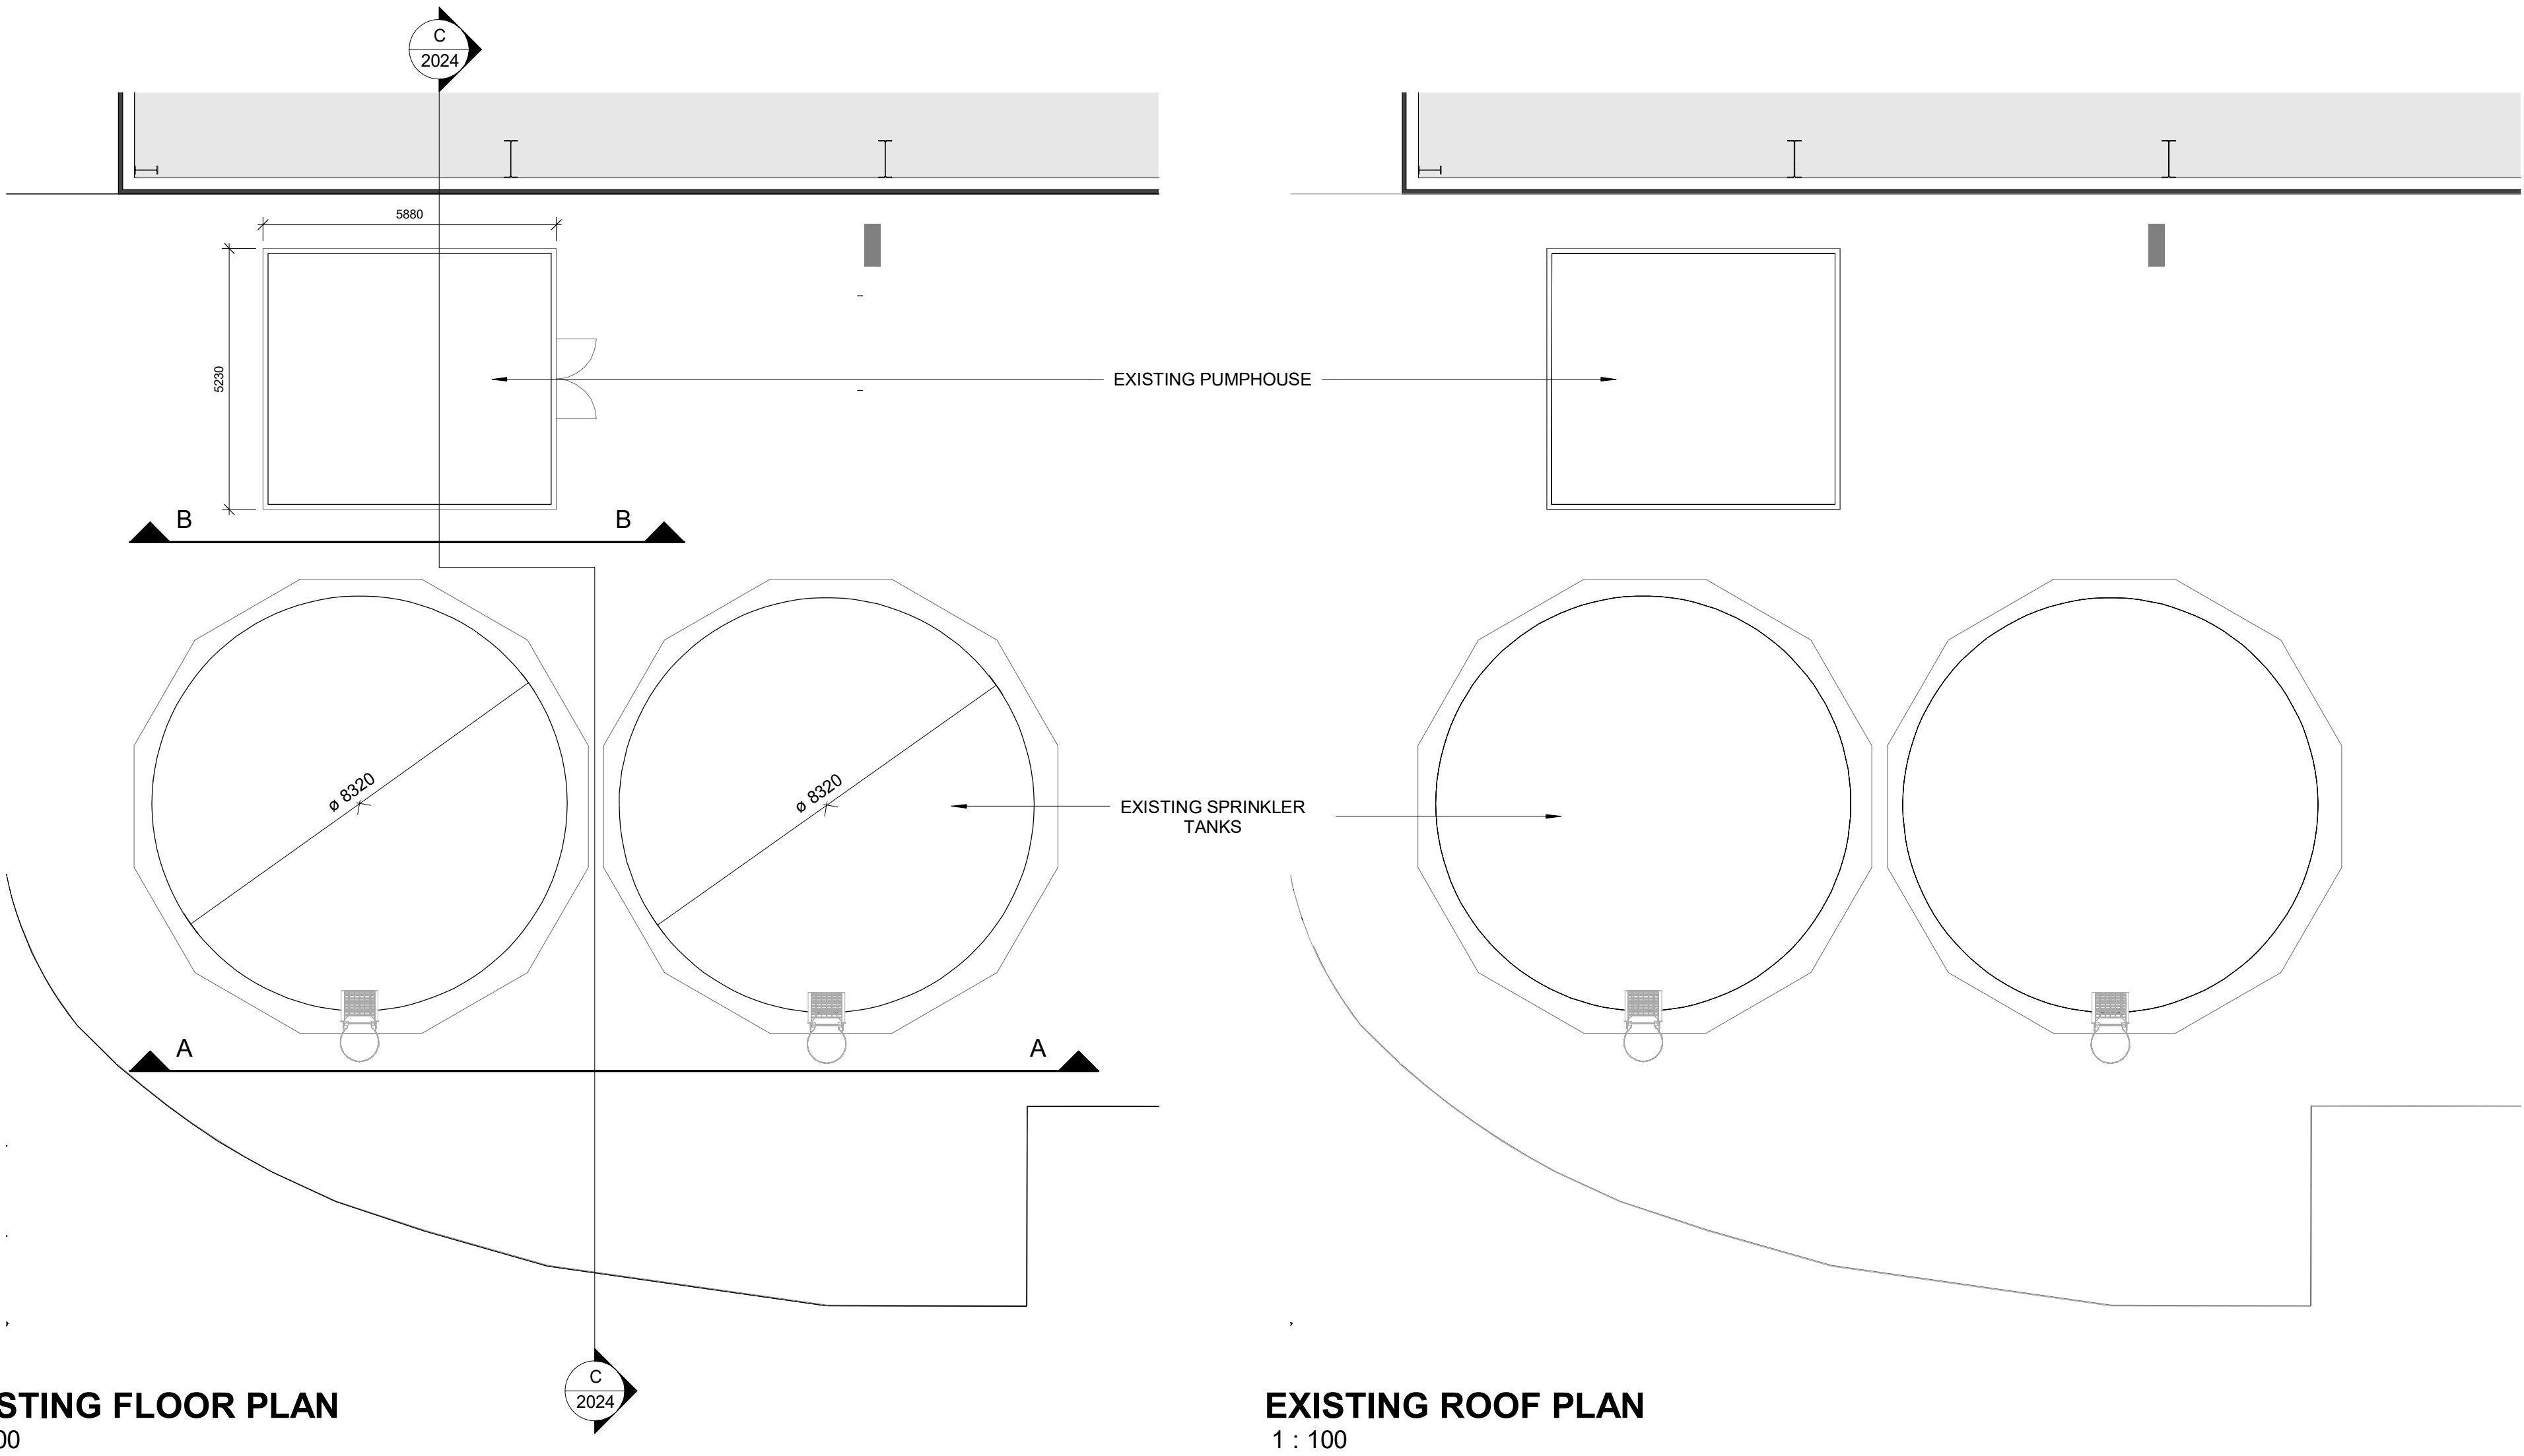


 


EXISTING FLOOR PLAN
1 : 100


EXISTING ROOF PLAN
1 : 100

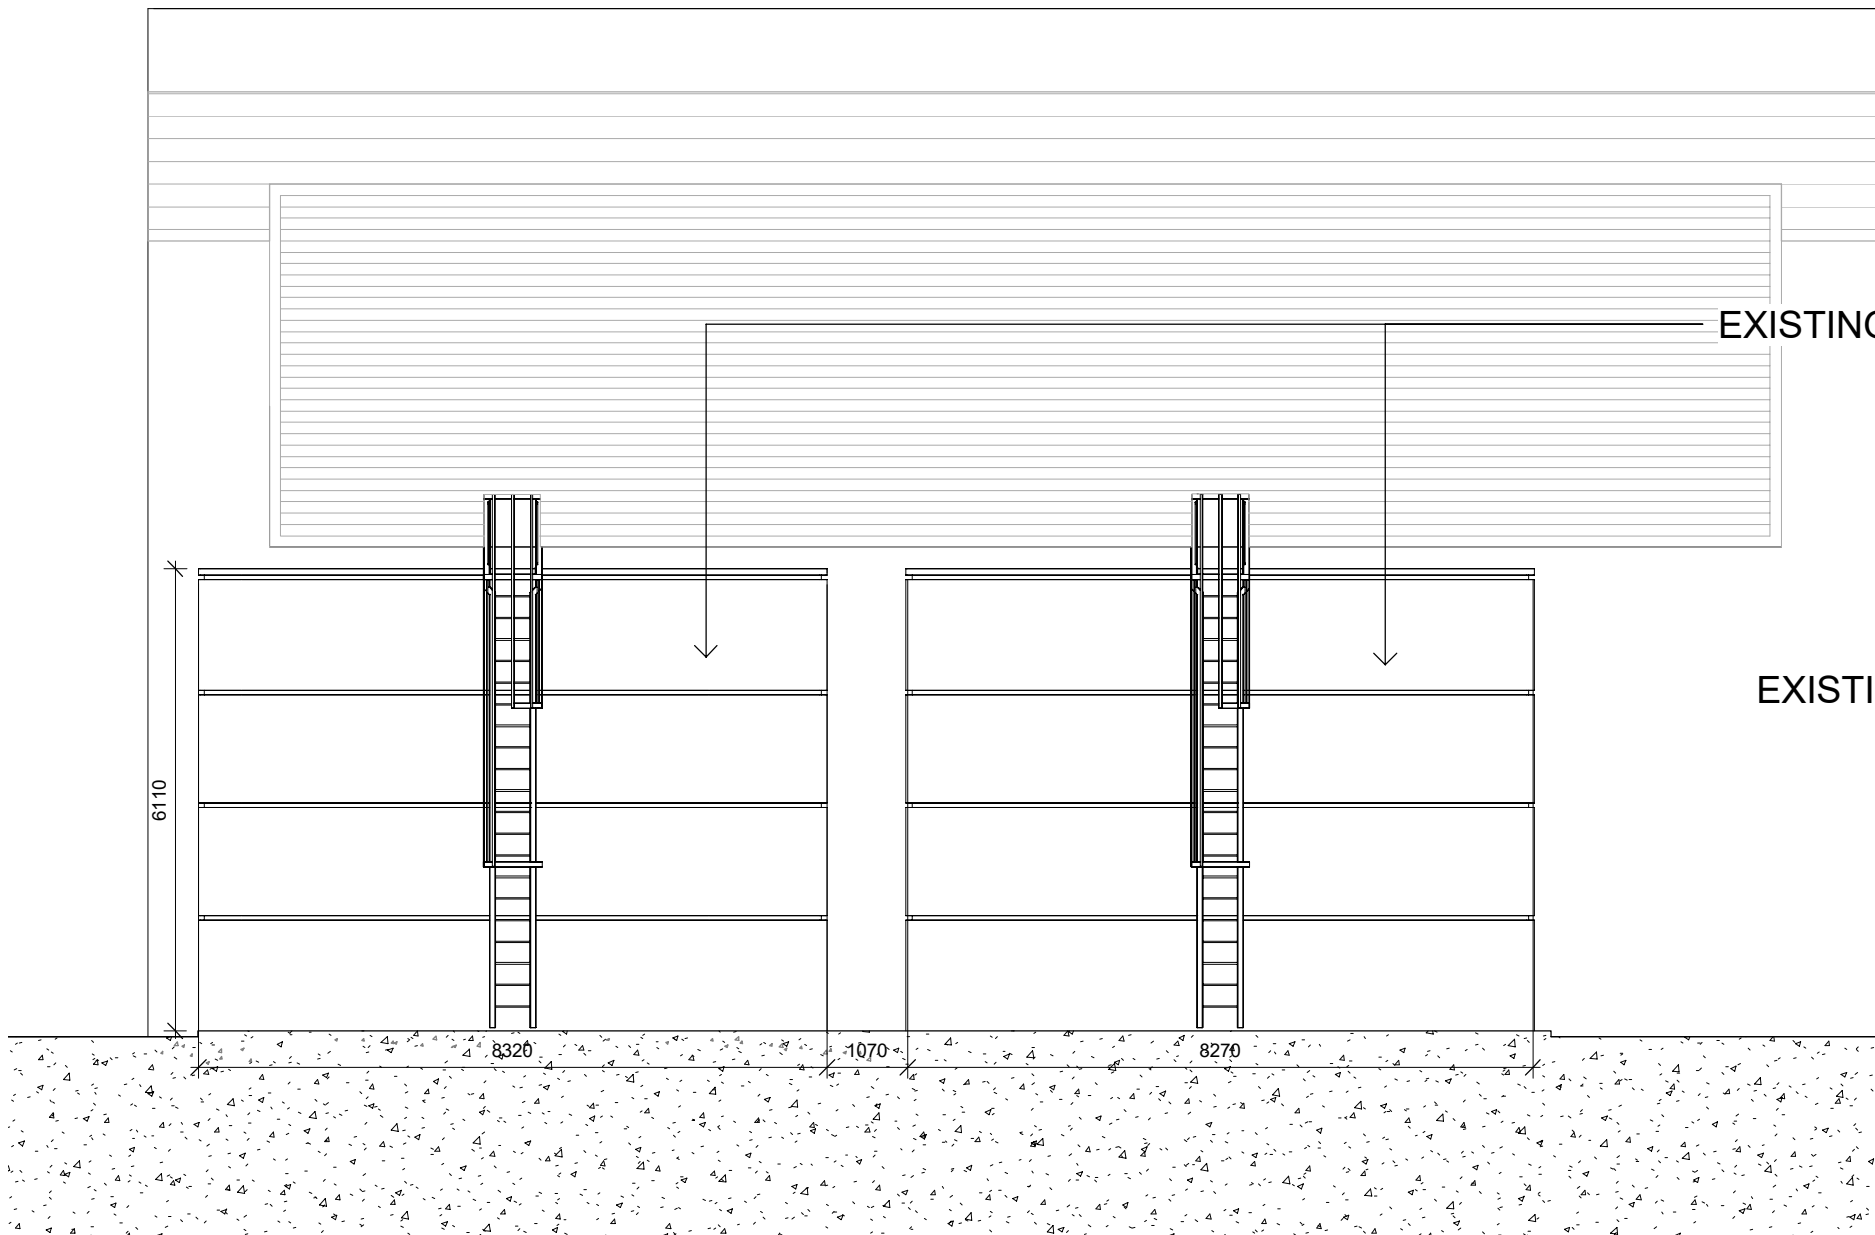

EXISTING ELEVATION A
1 : 100

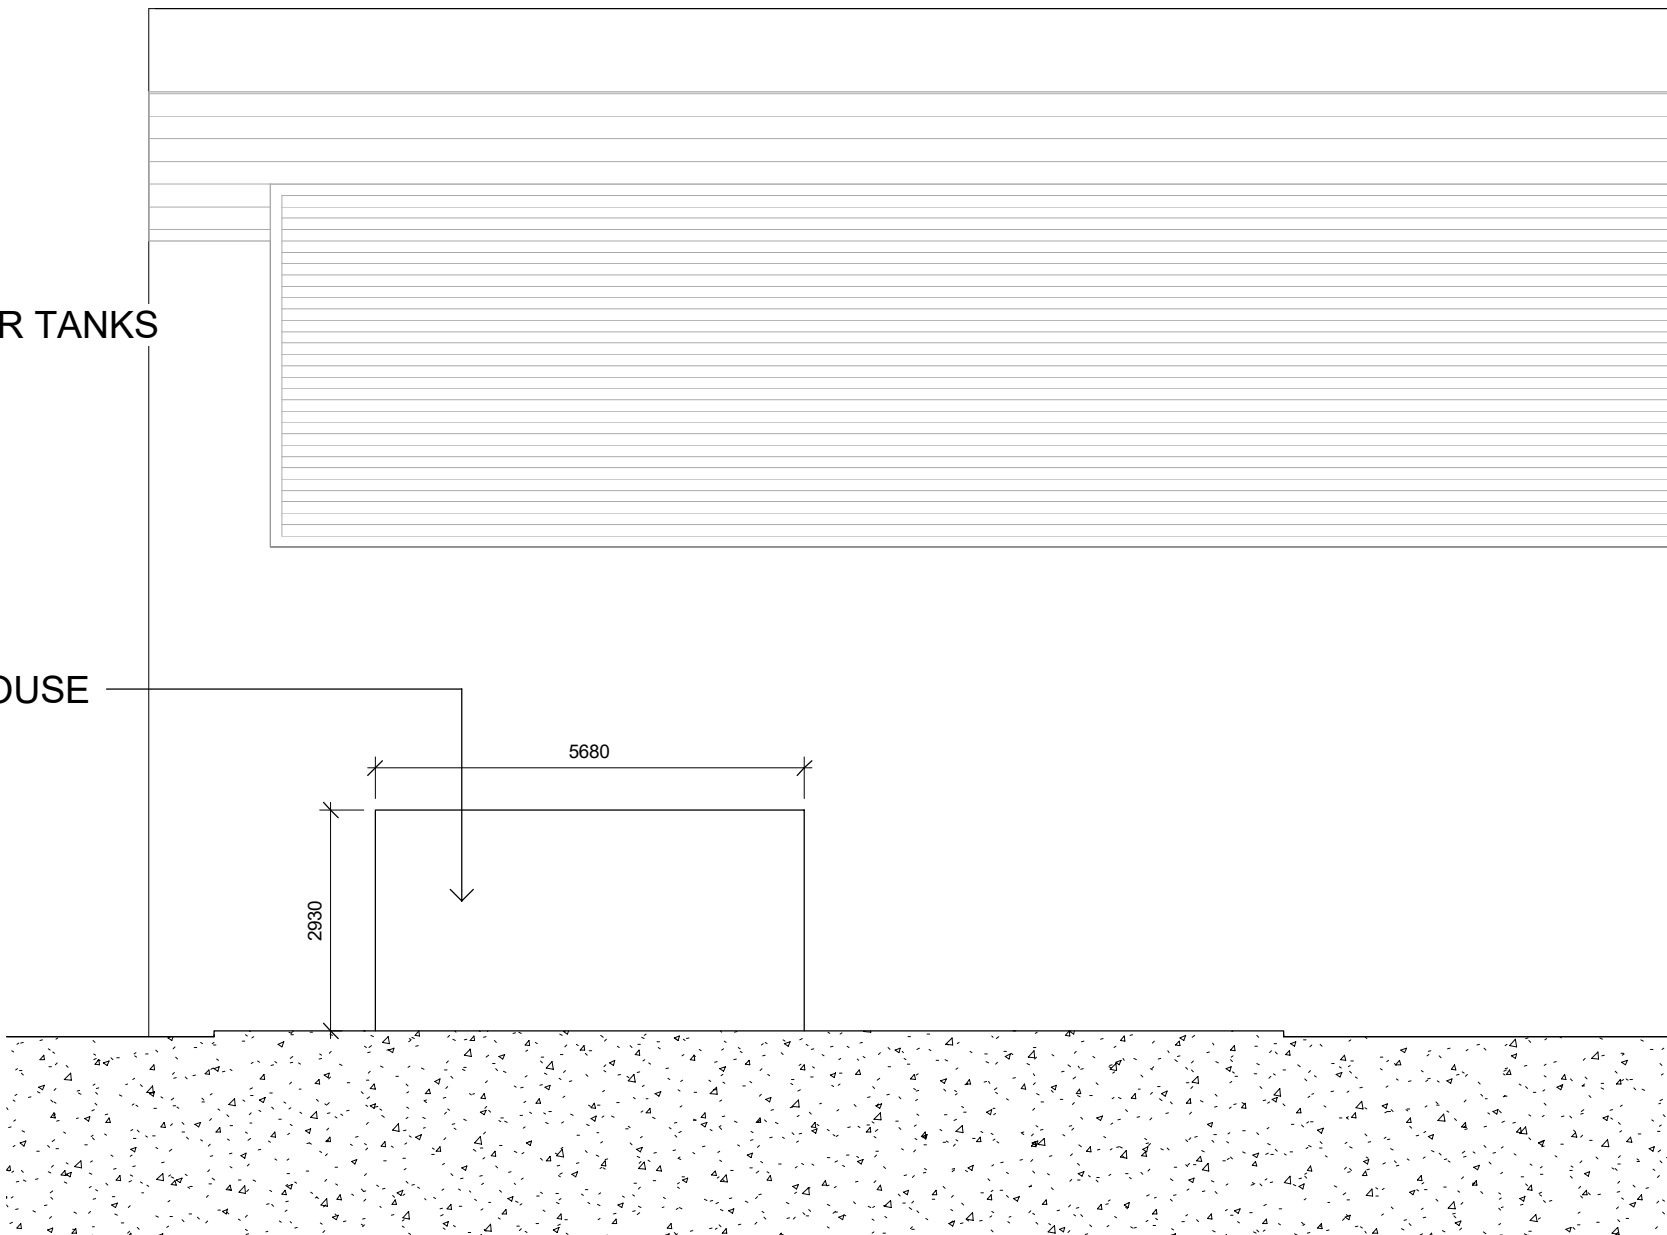

EXISTING ELEVATION B
1 : 100

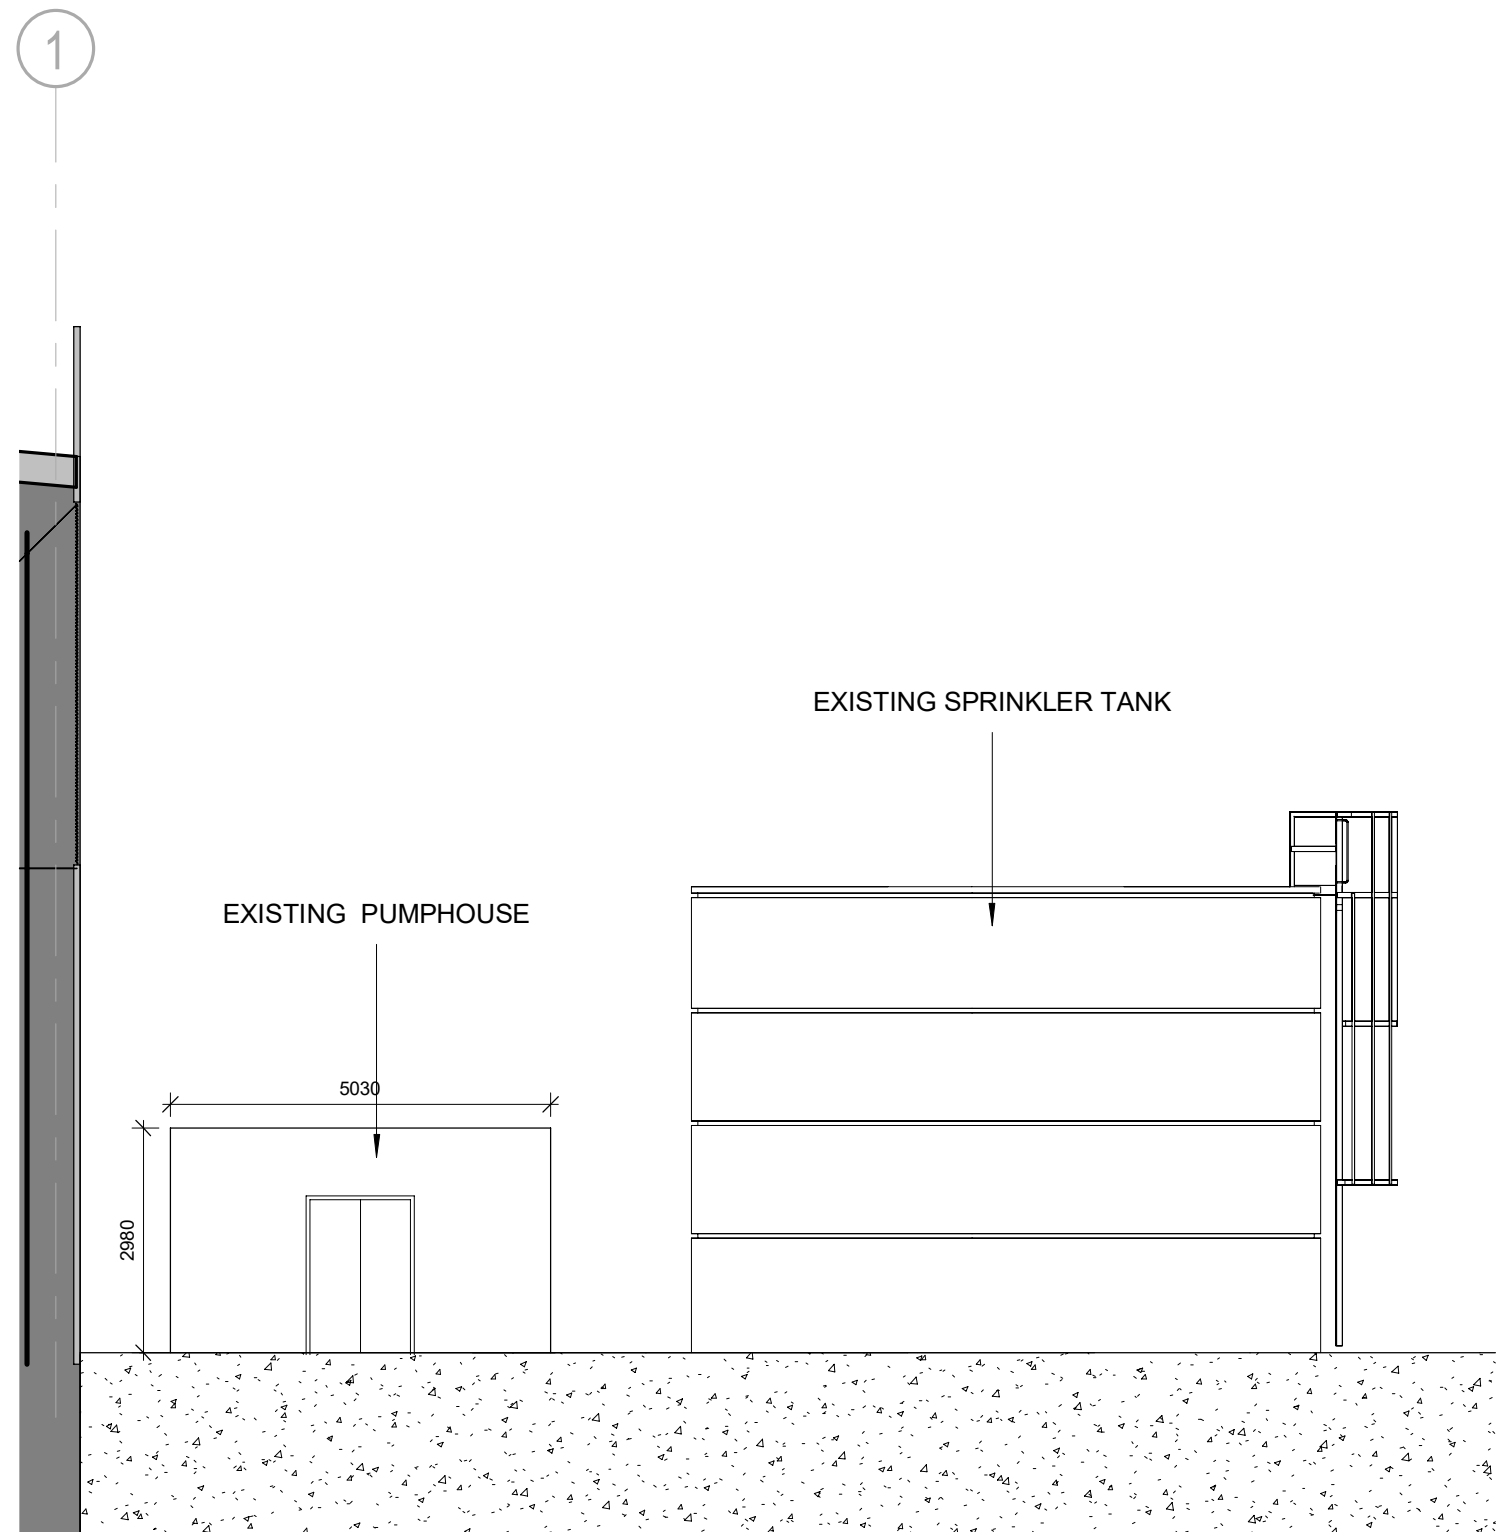

EXISTING SECTION CC
1 : 100

P3	UPDATES FOLLOWING PLANNERS	13.05.24	VS	
	COMMENTS. SHEET NAME			
	UPDATED			
P2	UPDATES FOLLOWING PLANNERS	09.05.24	VS	JN
	COMMENTS. SHEET NAME			
	UPDATED			
P1	FIRST ISSUE	19.04.24	VS	JN
Rev	Description	Date	Dm	Ckd

Status

PLANNING

SMR
SMALLEY MARSEY RISPIN
ARCHITECTS
The Exchange Station Parade Harrogate HG1 1TS
01423 707 757 admin@smrarchitects.co.uk

Project

INTERLINK WAY, COALVILLE

Client

GLEAVE

Drawing Title

EXISTING SPRINKLER TANKS AND PUMPHOUSE

Proj Ref	Origin	Zone	Level	Type	Role	Num	Status	Rev
7371 - SMR	- 13 - ZZ	- DR	- A	- 2024	- S3	- P3		
SMR Job Ref	Sheet	Scale	Drawn					
7371-13-2024	A1	1 : 100	VS					