


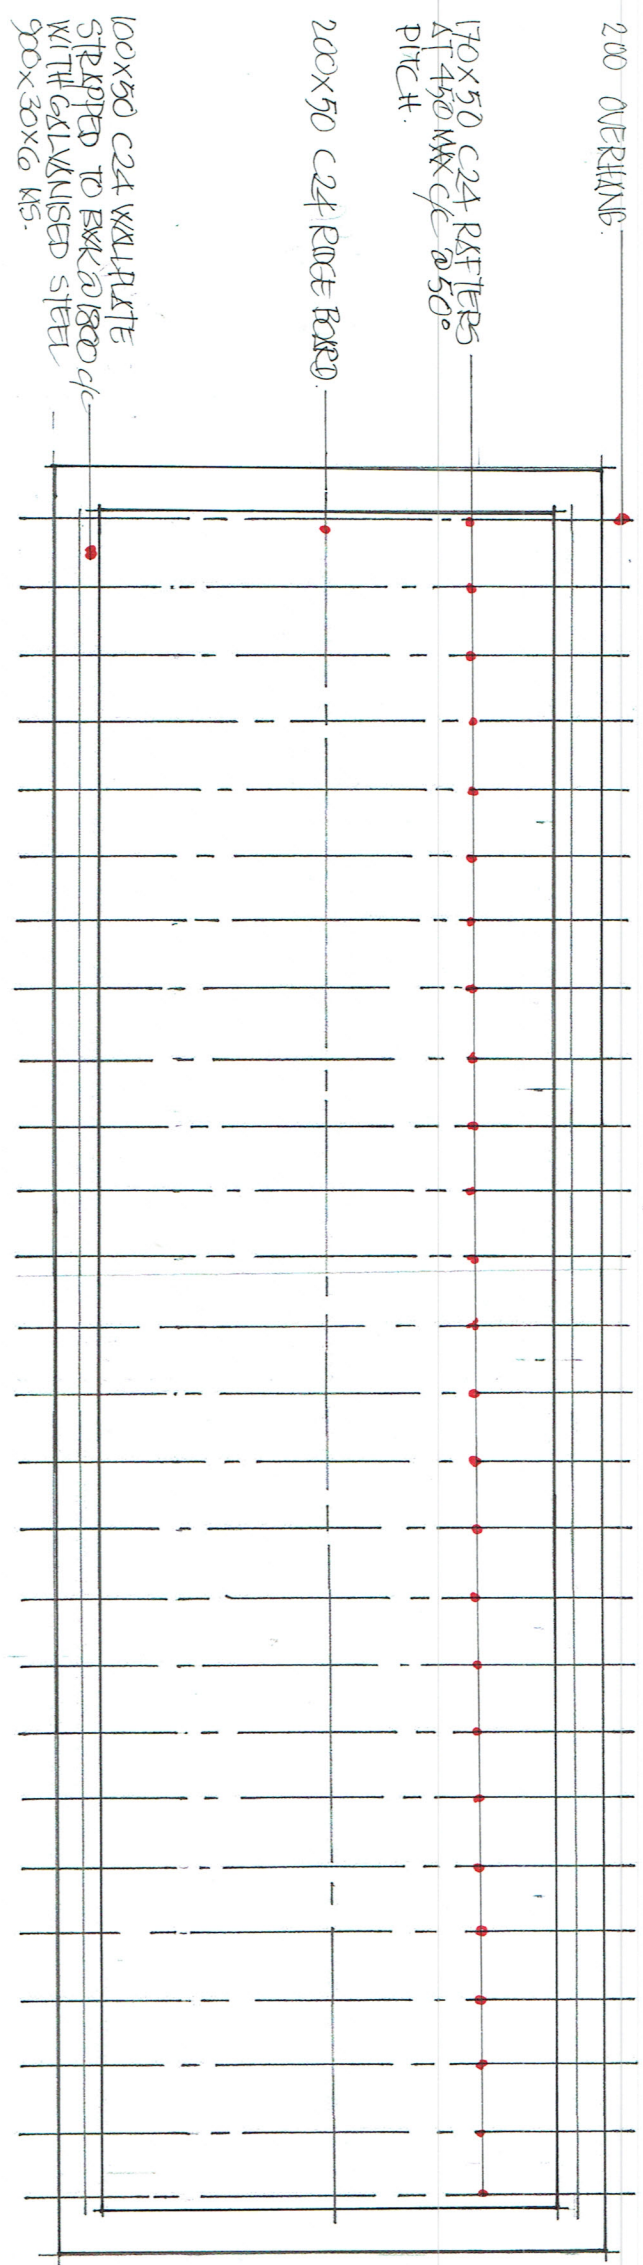


ROOF PLAN.



PLANNING BOUNDARY

ACCESS DRIVE.

LANDSCAPED.

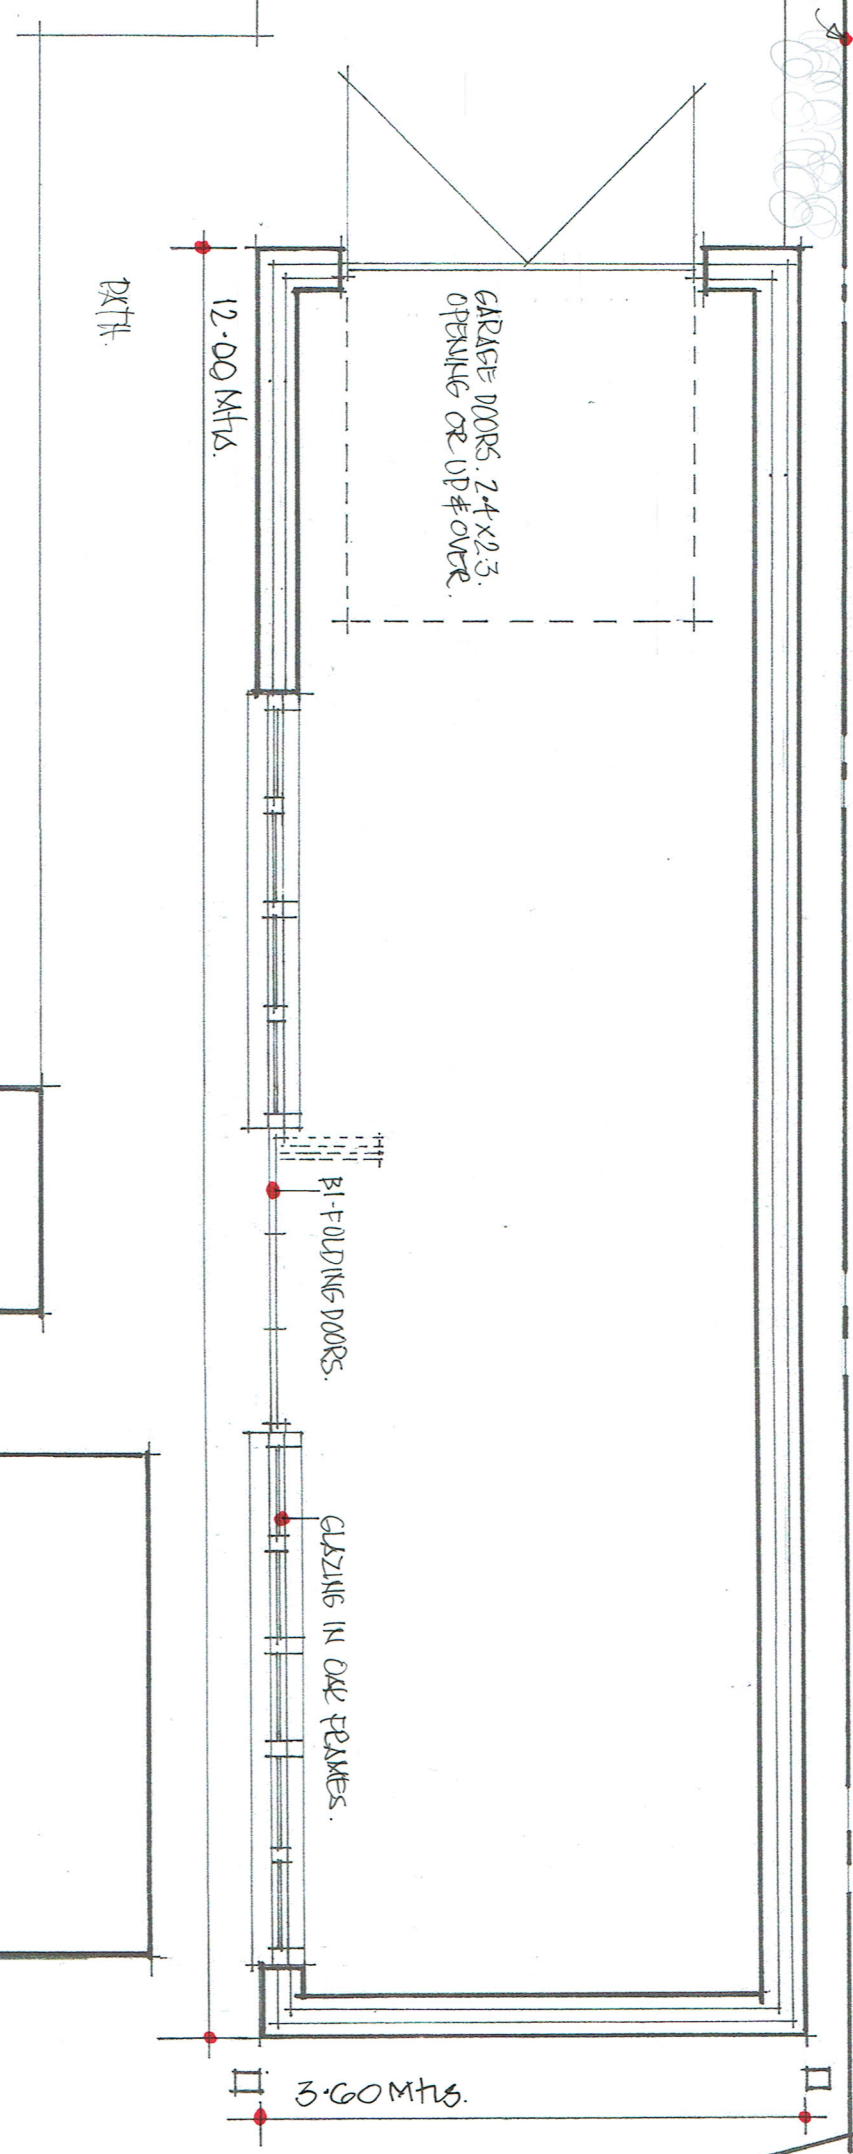

GROUND LEVEL PLAN.

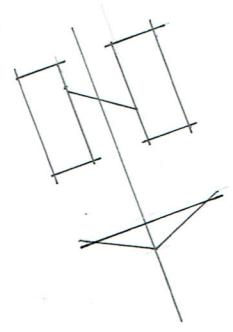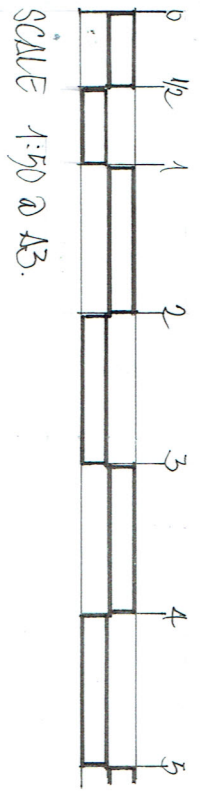

EXISTING DWELLING.

PLANNING APPLICATION-23/00349/HOU

KEITH REYNOLDS ASSOCIATES. WOODSIDE, THE GROVE, HAMPTON in ARDEN, SOLIHULL B92 0HD

CLIENT Mr. N. Sharpe. PROJECT. New Tandem Garage
 LOCATION 63 Church Walk, Shackerstone, Leicestershire, CV13 6DP
 TITLE Plans. DWG No 2022/134/04 SCALE 1:50. DATE 14/04/2023. REV...A DATE 28/06/23